



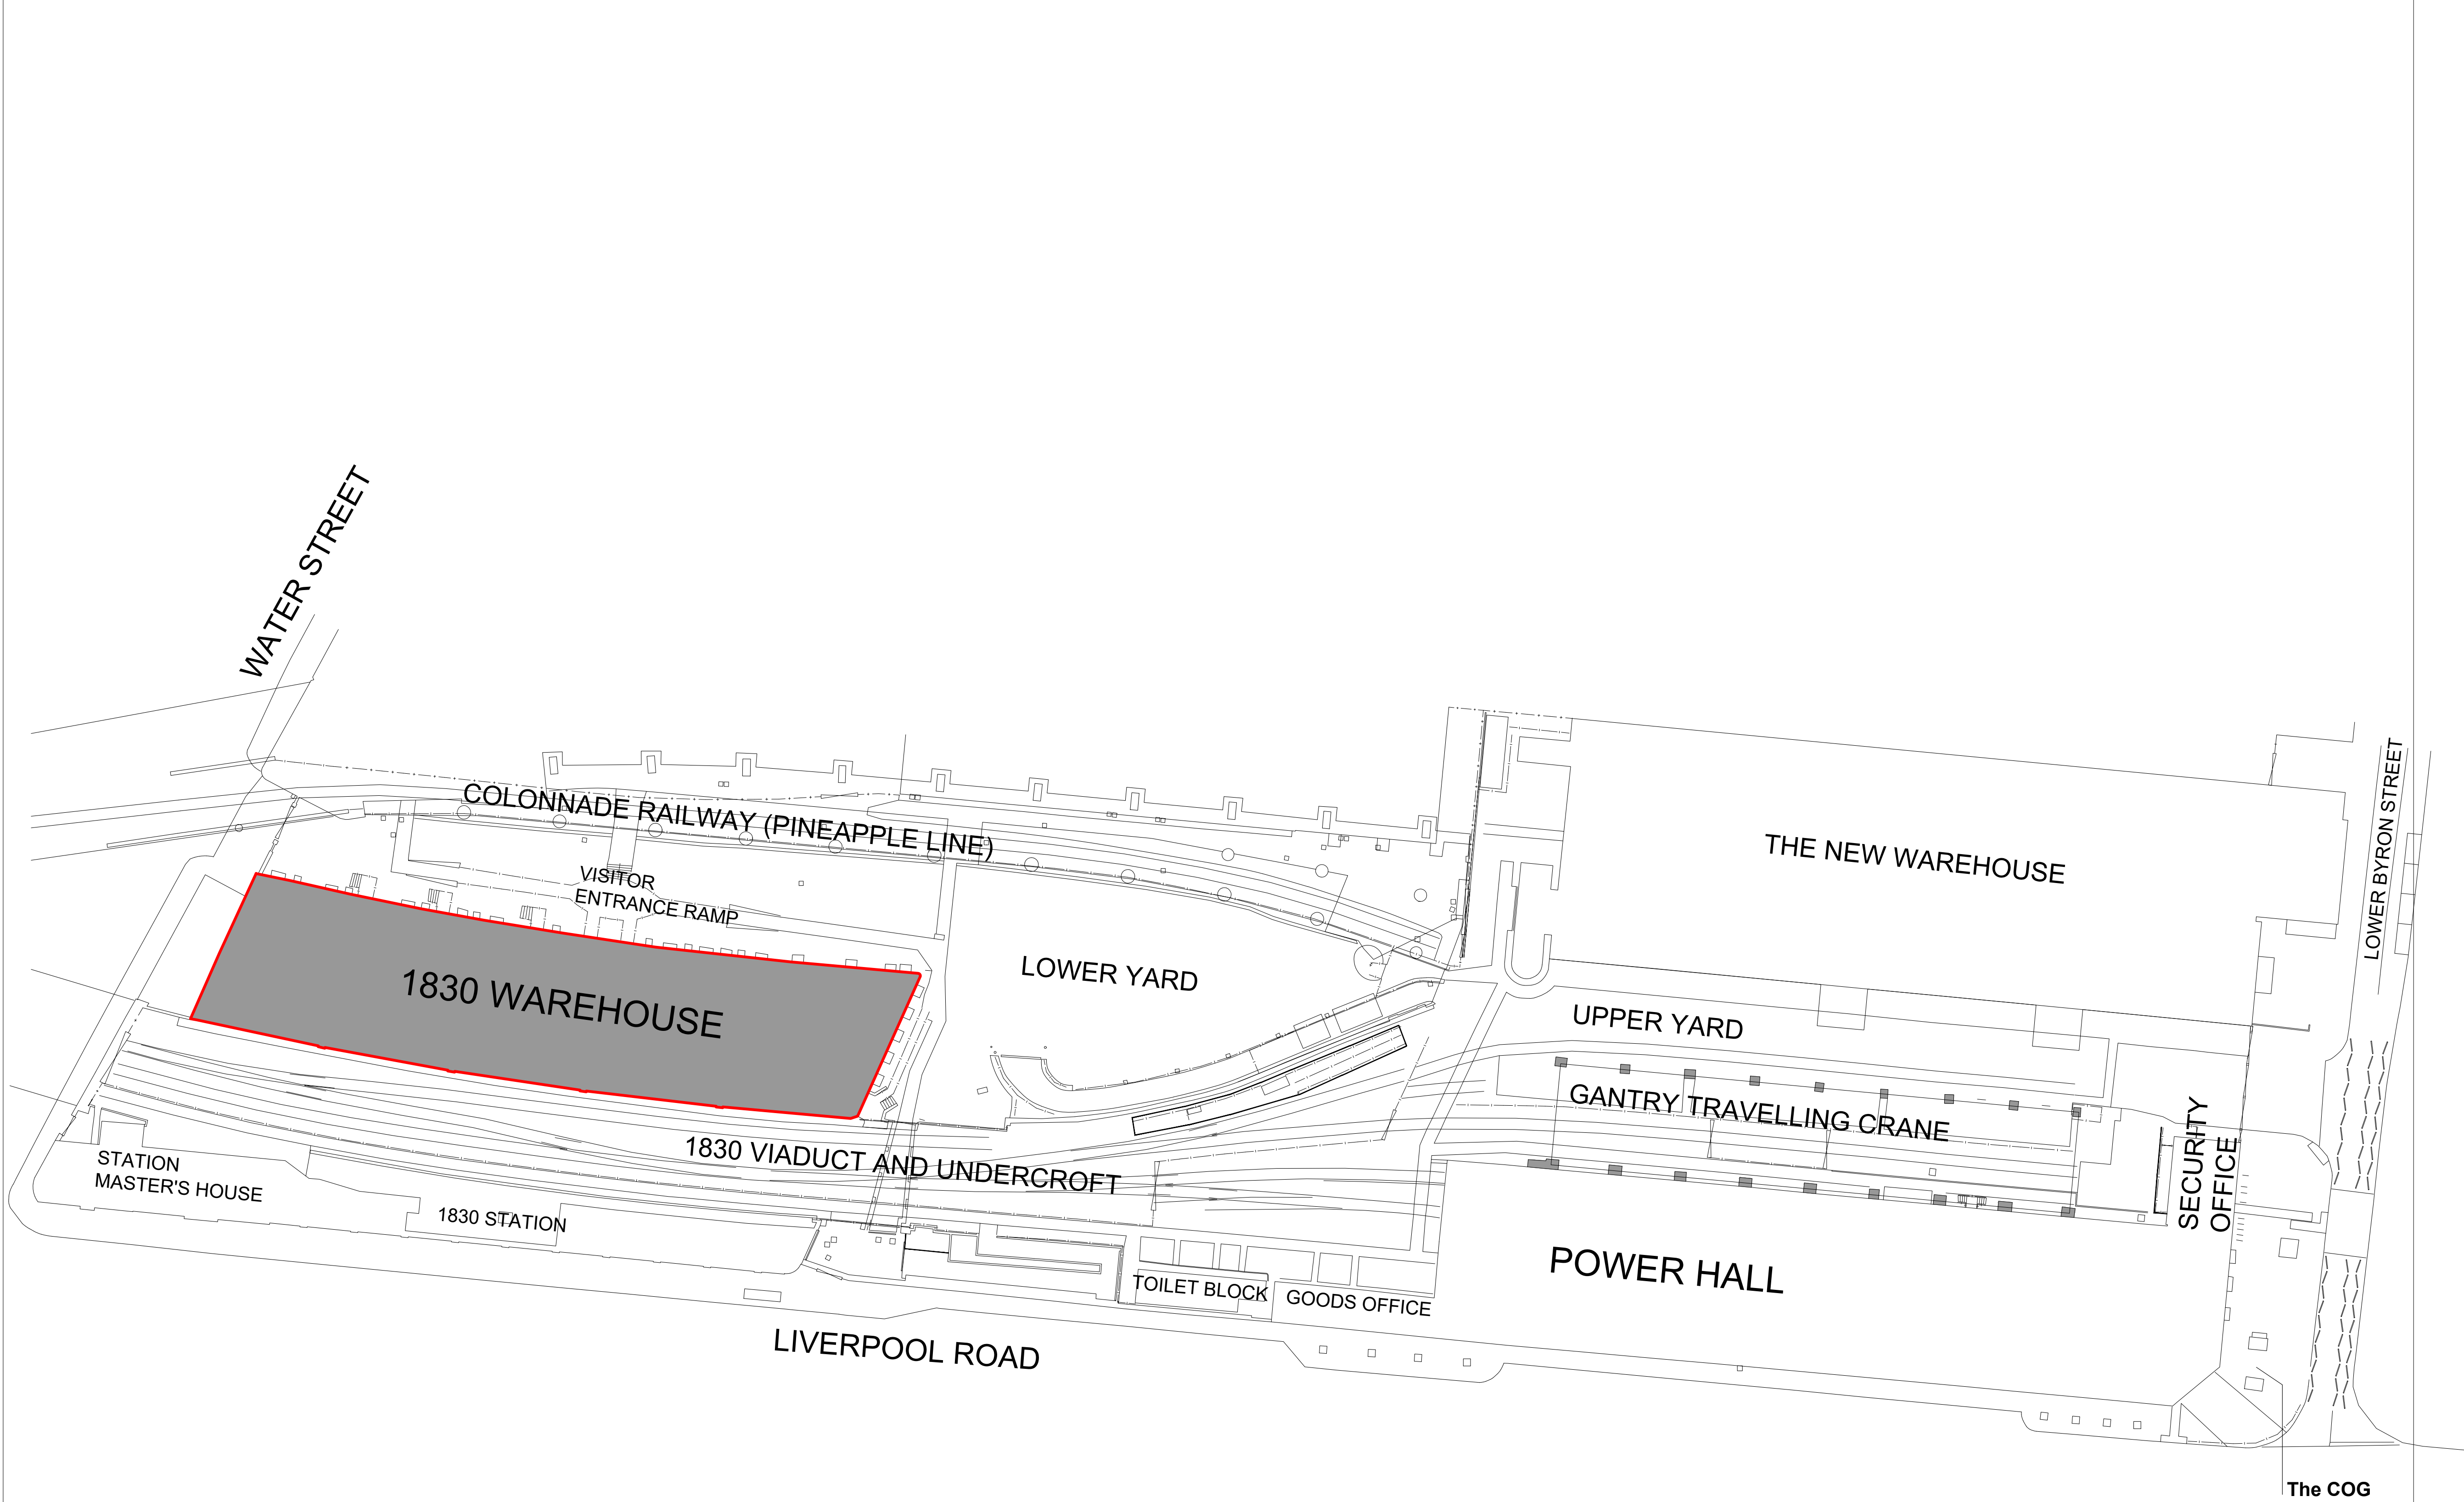

SITE PLAN 1:1000 @ A3 1:500 @ A1

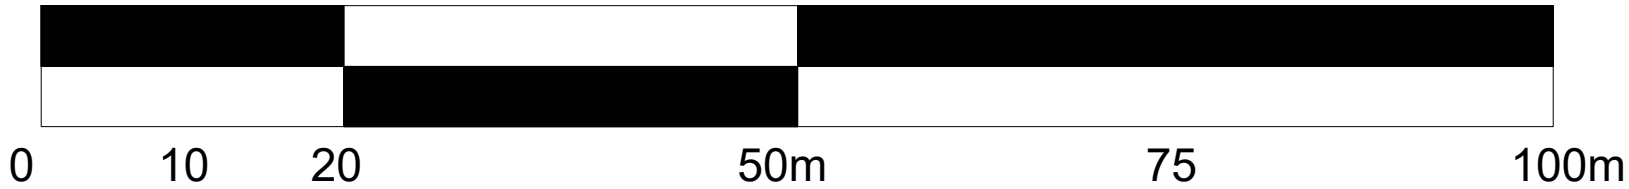

|   |                                                   |   |                                         |
|---|---------------------------------------------------|---|-----------------------------------------|
| <div> INDICATIVE NORTH <div> <div>NORTH</div> <div>WEST</div> <div>EAST</div> <div>SOUTH</div> </div> </div> |                                                   |   |                                         |
| Based on Topographical Survey by Green Hatch, 2006                                                           |                                                   |   |                                         |
| JOB TITLE<br>Essential Repairs, 1830 Warehouse<br>Science & Industry Museum M3.4FP                           | JOB NO.<br>275                                    | DRWG. TITLE<br>Site plan   | STATUS<br>Planning                      |
|   |                                                   | DRWG. NO.<br>275 / PD / 02<br>(A1 ORIGINAL FORMAT)                                                                                            | REV.<br>SCALE:<br>1:1000@A3<br>1:500@A1 |
| Studiowrnie                                                                                                  | TEL: +44 (0) 20 7299 7766<br>info@studiowrnie.com | All dimensions to be checked on site by the Contractor and confirmed with the Architect prior to construction. Do not scale off this drawing. | Drawn by:<br>JP<br>DATE:<br>03/02/23    |
| ARCHITECTS LLP                                                                                               |                                                   |   |                                         |