




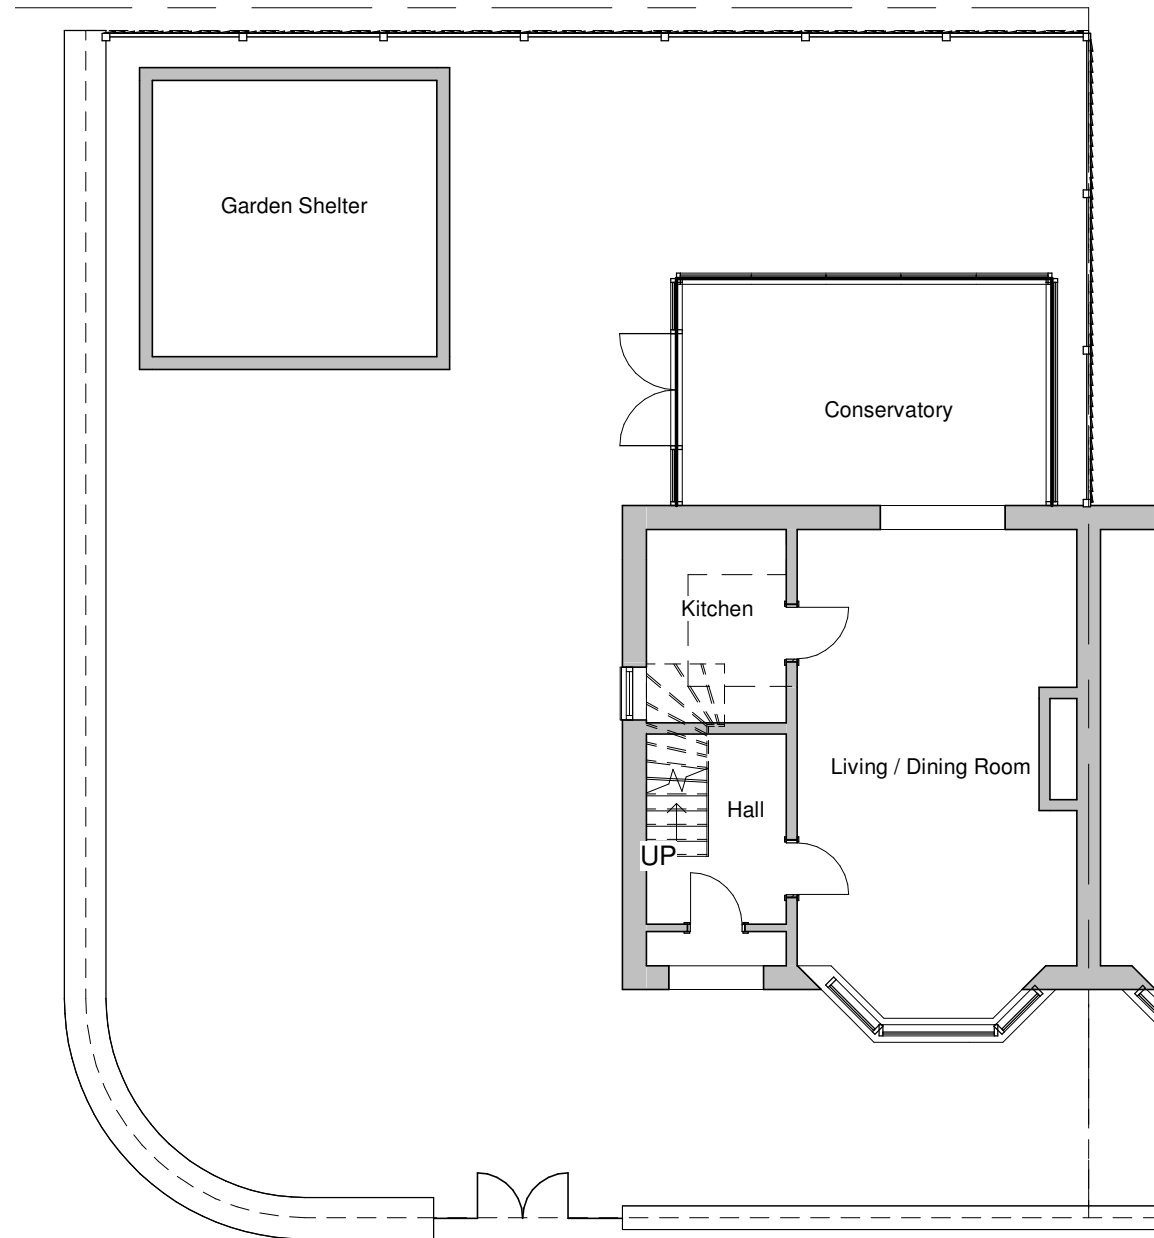

1 Existing Ground Floor Plan
1 : 100

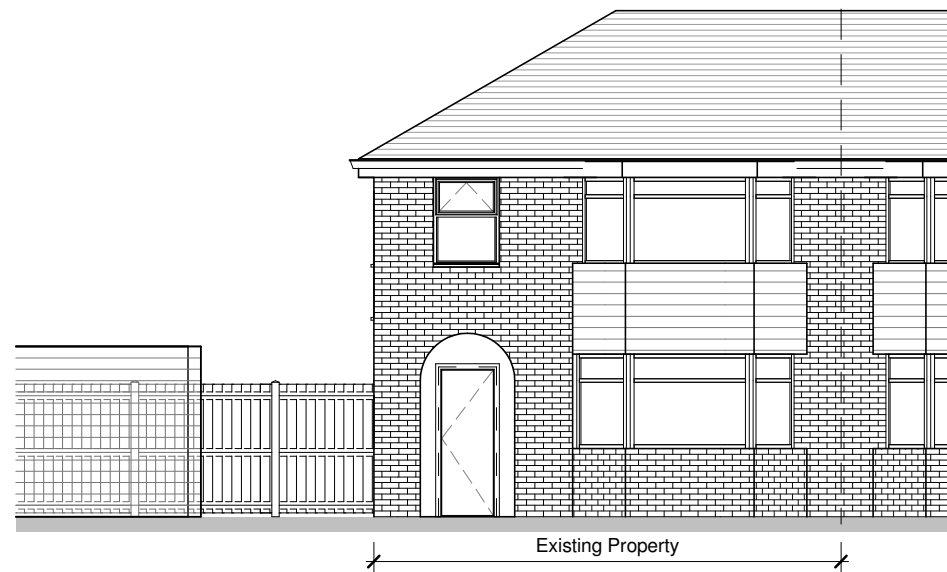


2 Existing Front Elevation
1 : 100

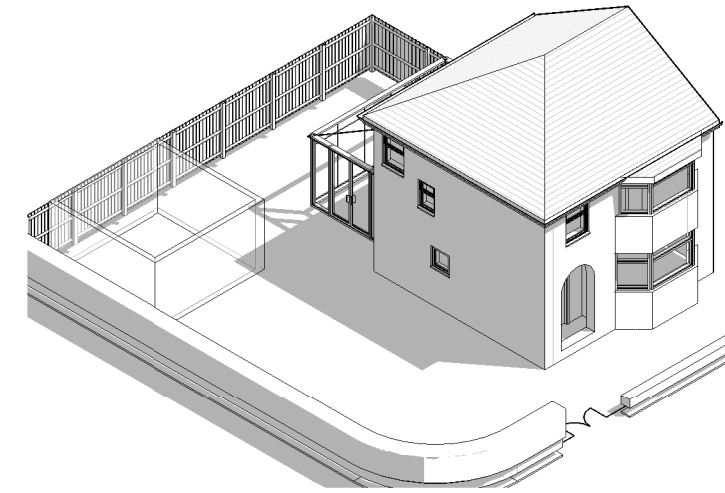

5 Existing 3D
Adjoining property omitted for clarity



3 Existing Side Elevation
1 : 100

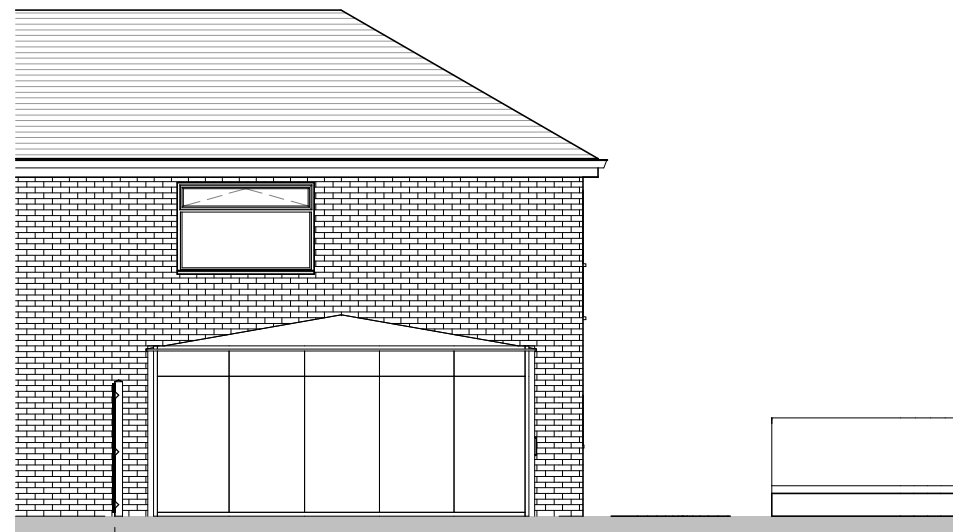

4 Existing Rear Elevation
1 : 100

EXTEND YOUR SPACE

issue Purpose
PLANNING

Contact Information:
Martin Degnen
Tel: 07795323381
Email: martin.degnen@gmail.com

client name
Hazel & Ben Lomas

project
23 Bowler Street

drawing
Existing Plans

date created

drawing number GA00	rev P01
04/03/22	scale 1 : 100 @A3

This drawing is to be read in conjunction with all related drawings. All dimensions must be checked and verified on site before commencing work.