





Sta

02

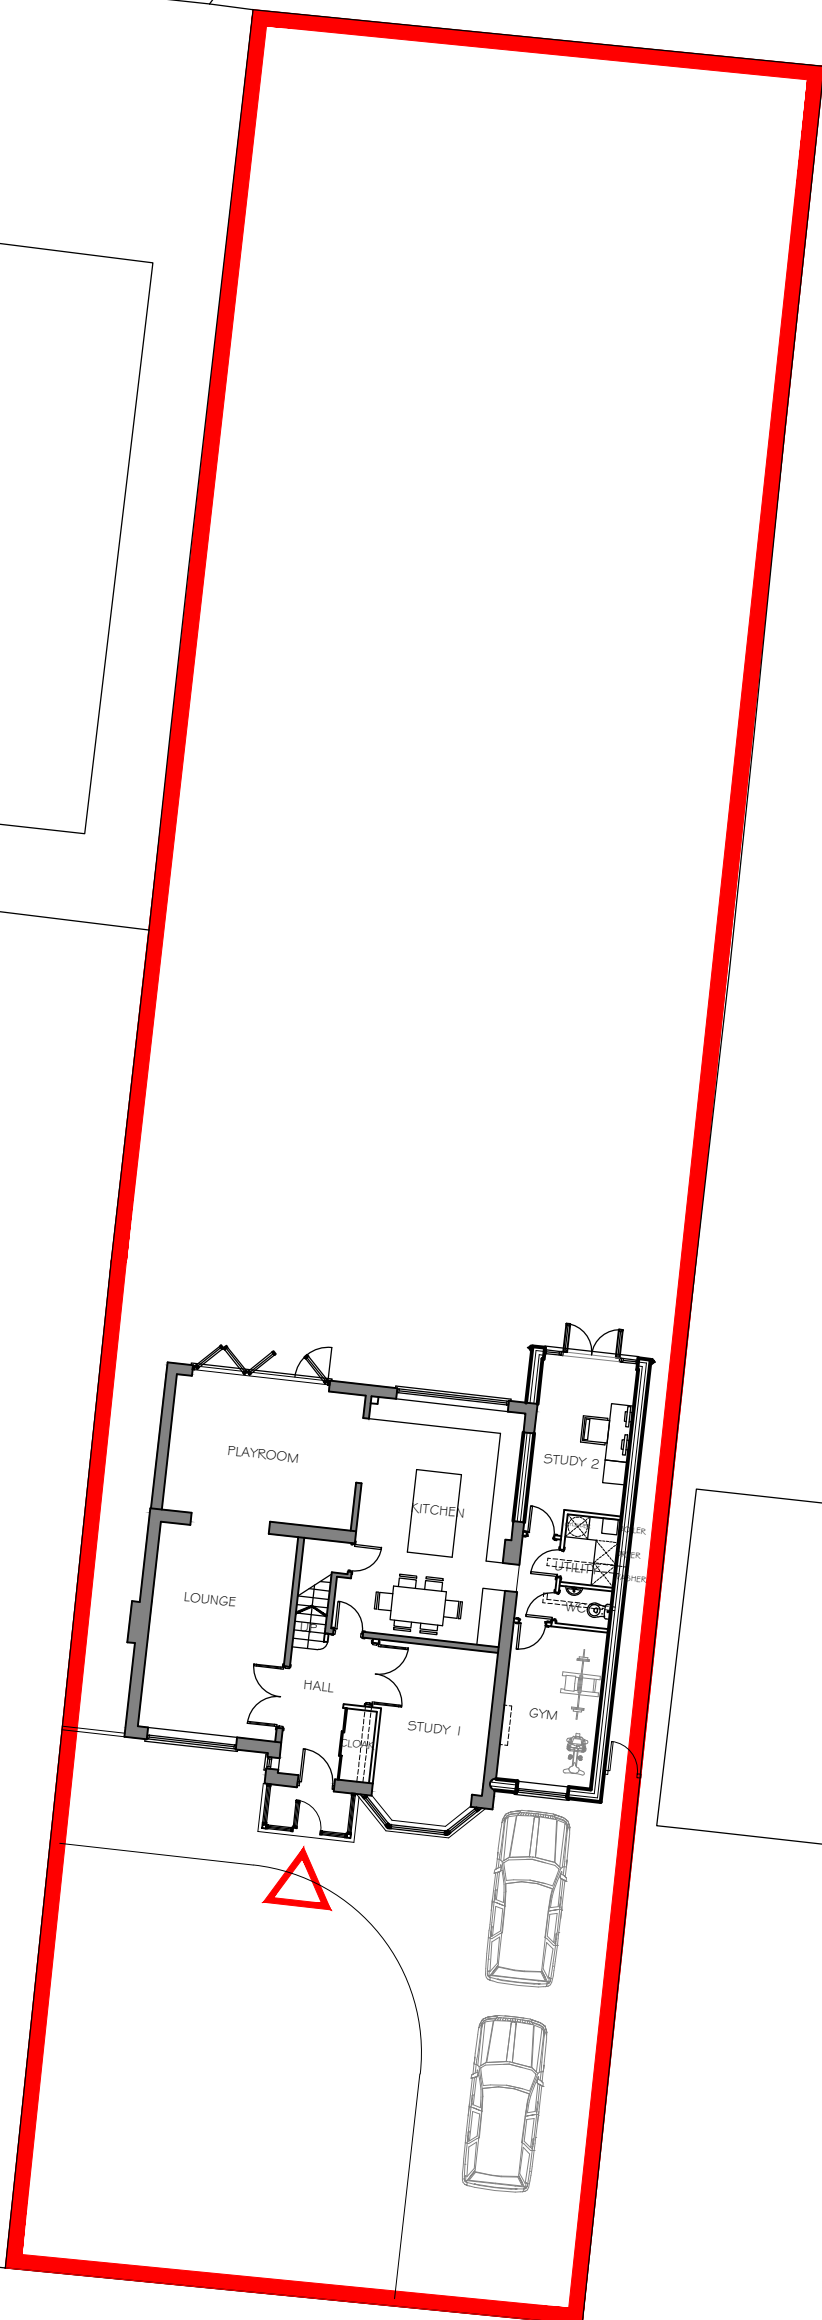

WYTHENSHAWE ROAD

 

Revision	Description	Init.	Date
----------	-------------	-------	------

PLANNING

47A Park Lane Poynton Stockport Cheshire SK12 1RD
Tel: 01625 403 514 Fax: 01625 403 516
E-mail: info@pzd-architects.co.uk

Project:

PROPOSED EXTENSION #

RENOVATION,

200 WYTHENSHAWE ROAD

Client:

MR & MRS MURPHY

Drawing Title:

PROPOSED SITE PLAN

Drawing No:

KR25-PL-201

Rev:

-

Drawn By:

C.H.K.

Checked:

Scale:

1:200@A3

Date:

06.02.2023