


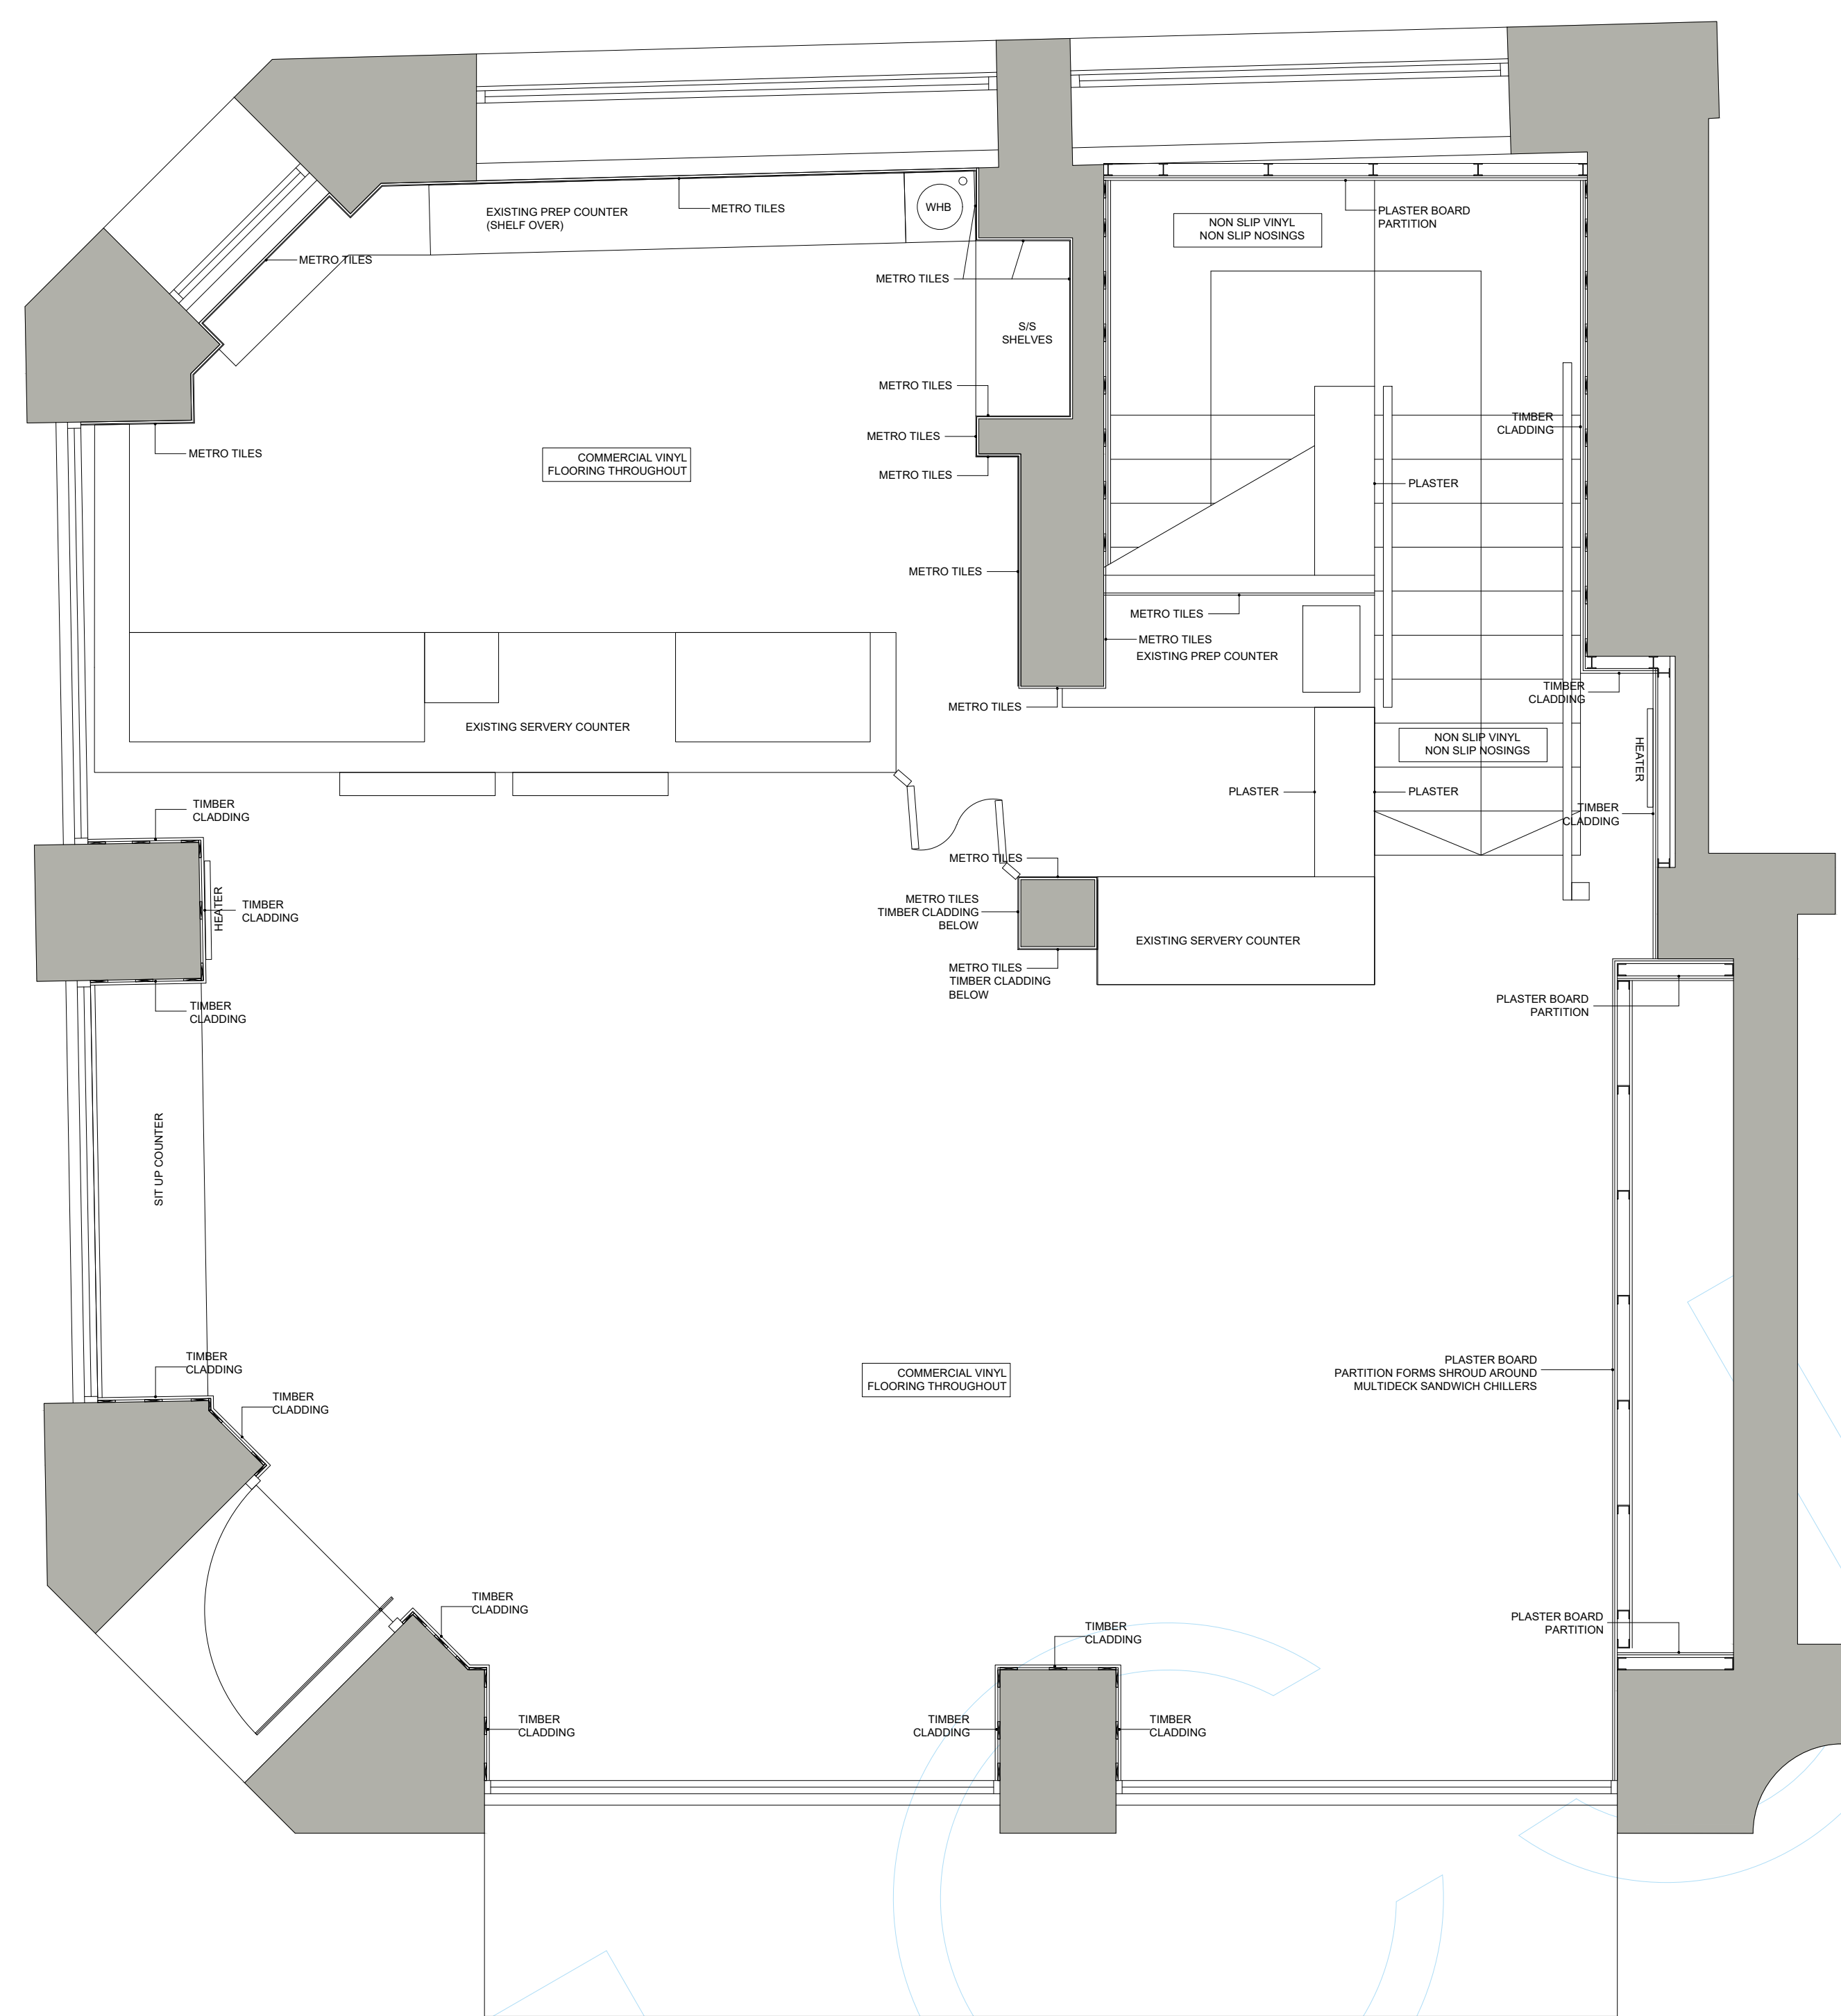


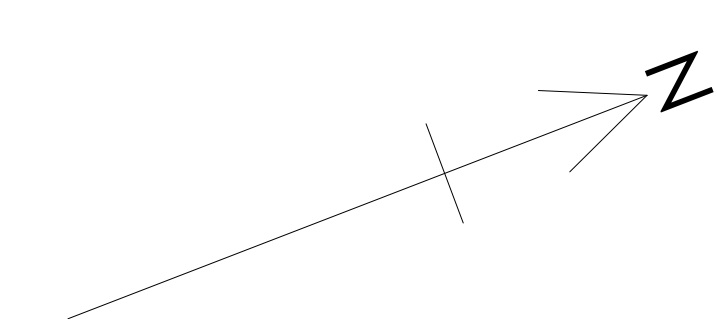

GROUND FLOOR PLAN

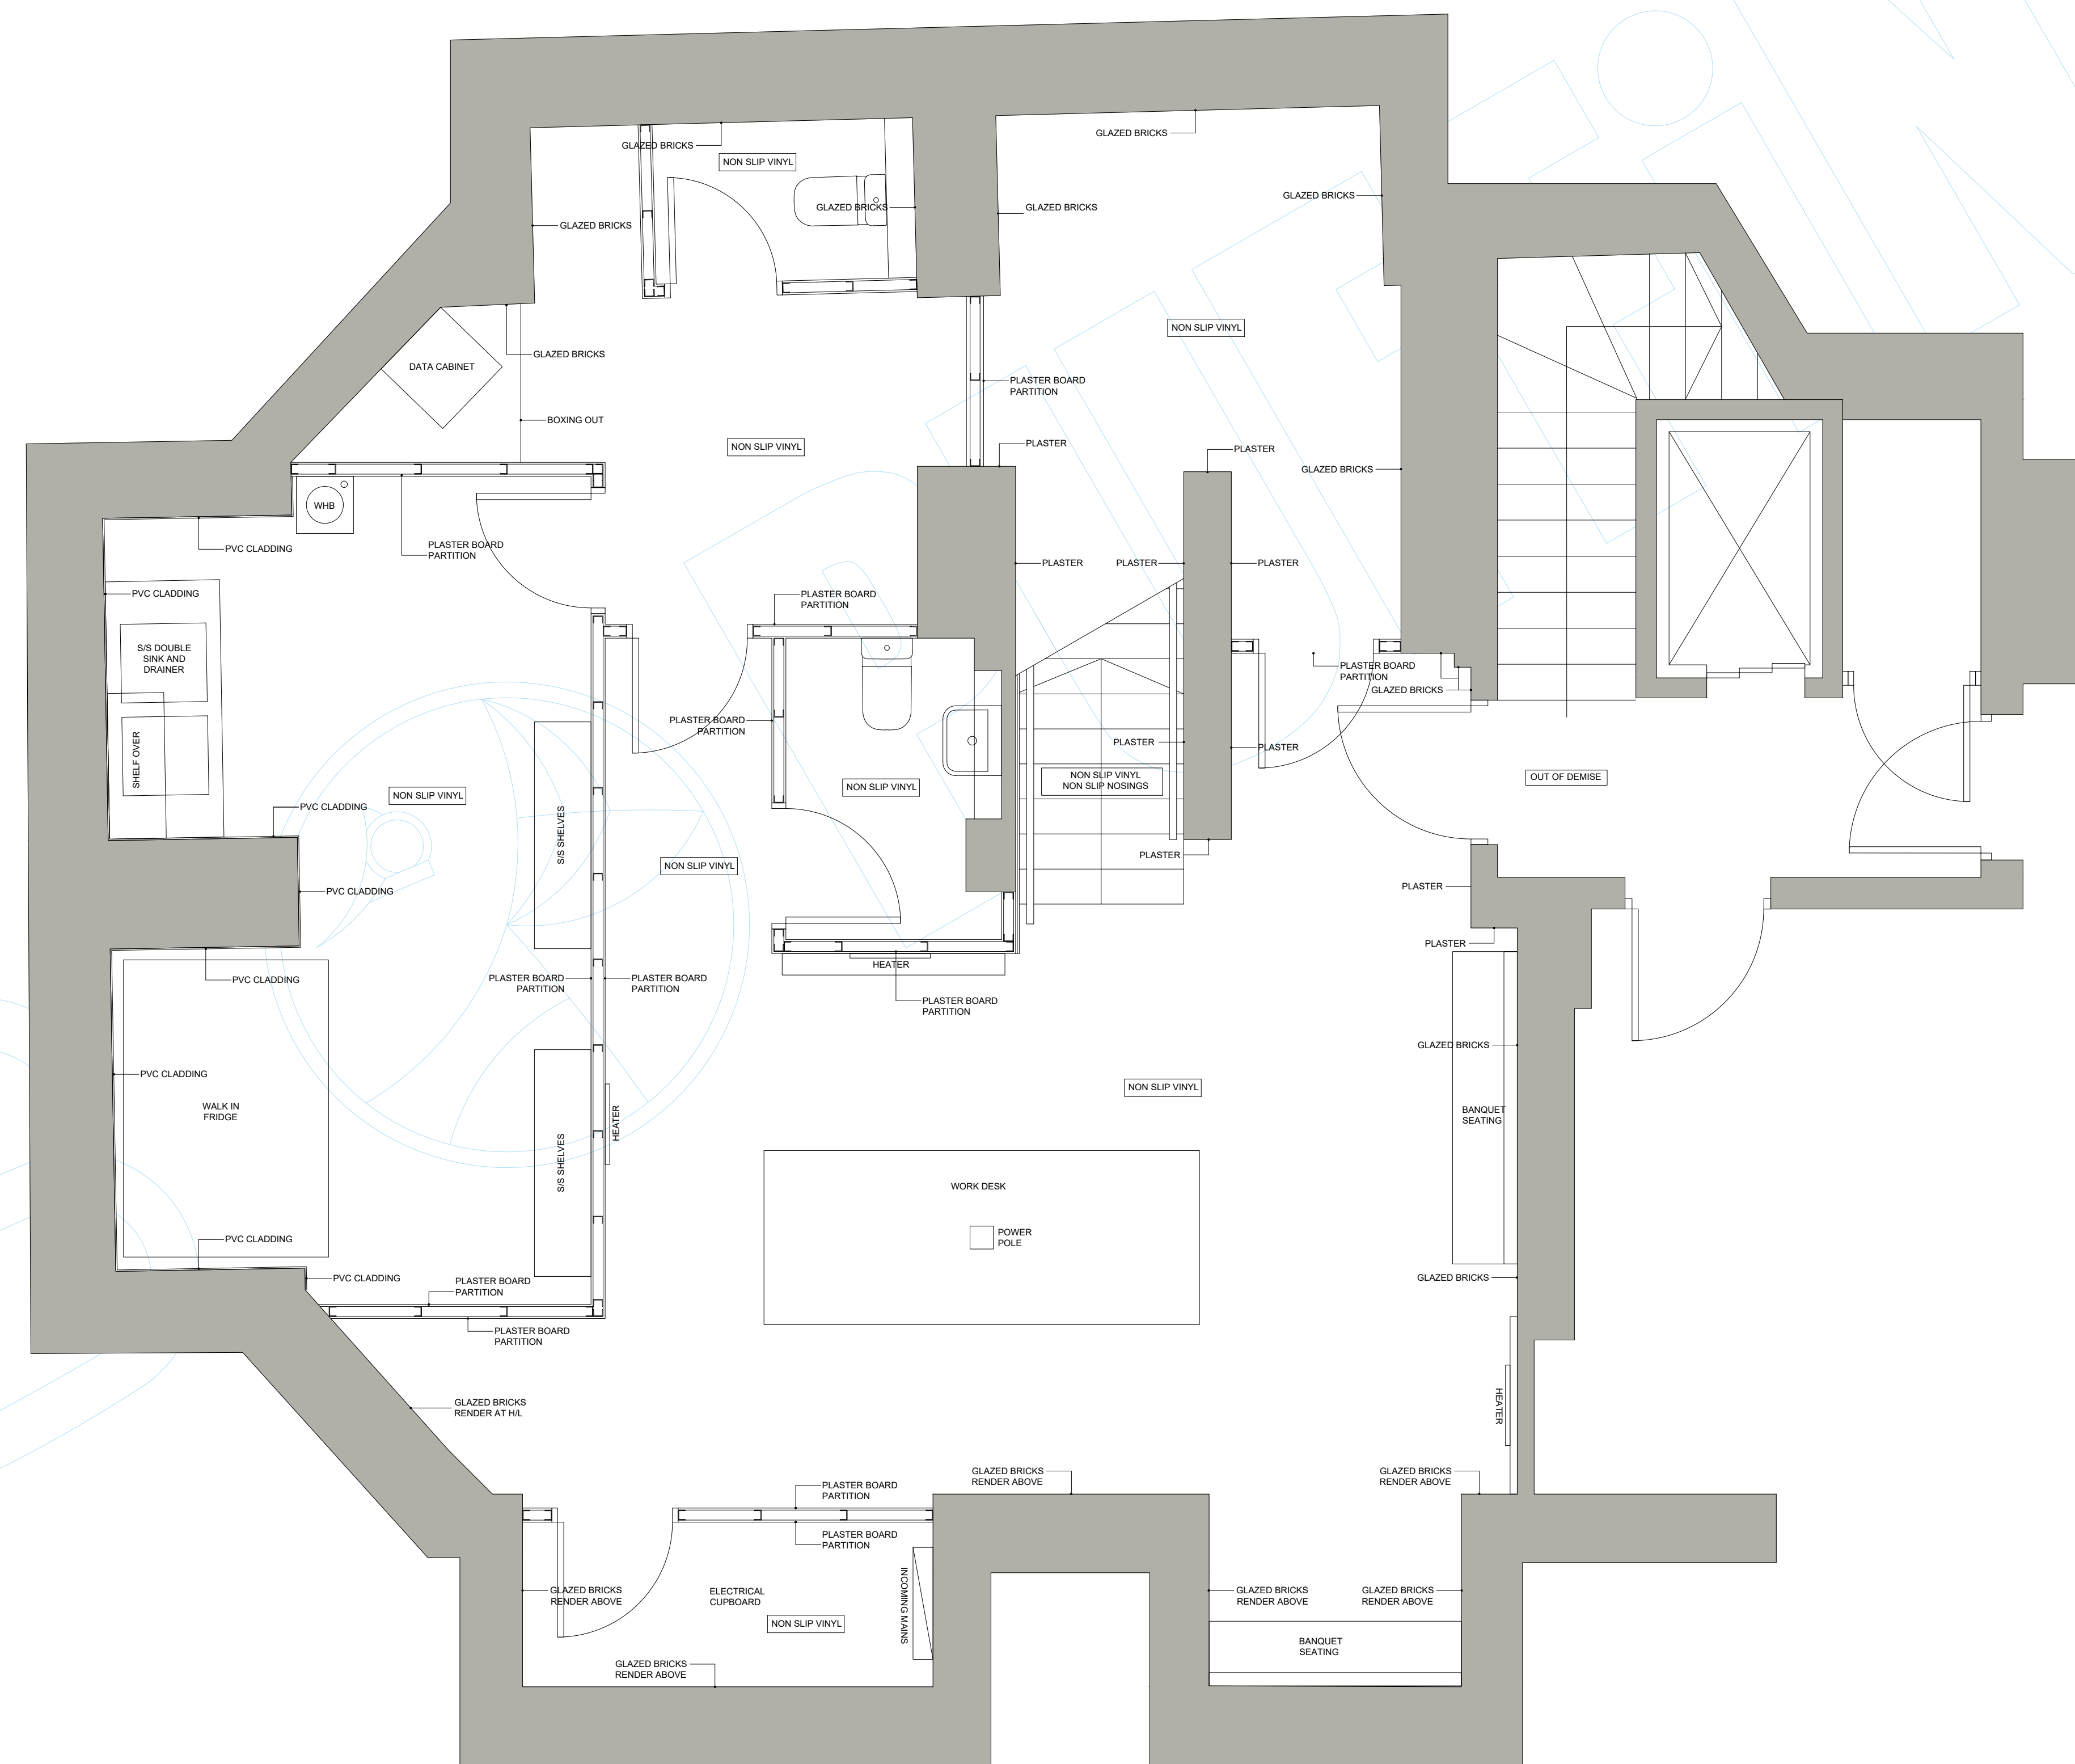

BASEMENT FLOOR PLAN

 


KNOOPS

Expertly crafted
chocolate drinks



CONSTRUCTION. JOINERY. SHOPFITTING.
WEB: www.cjsnw.co.uk / - EMAIL: info@cjsnw.co.uk

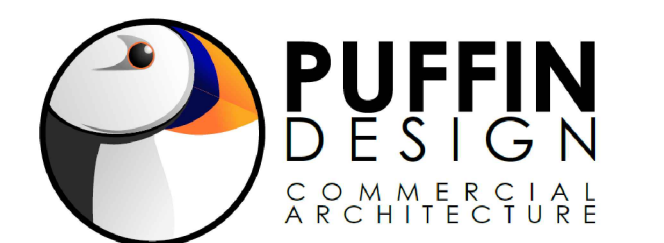

🐧 PUFFIN.DESIGN • ✉ INFO@PUFFIN.DESIGN

Site Address

68 CROSS STREET
MANCHESTER
M2 4JQ

Drawing Name

EXISTING GROUND AND BASEMENT FLOOR PLANS

Quote Date	15/11/2022	Drawn By	SUE JONES
------------	------------	----------	-----------

Scale(s)	1:30 @ A0
----------	-----------

Drawing Number 10041_EXTG_L001

© Copyright Puffin Design Limited/CJS (NW) Ltd.