



- EXISTING VINYL GRAPHICS TO GLAZING & SINGLE DOOR
- EXISTING BLACKS MAIN ENTRANCE
- EXISTING VINYL GRAPHICS TO GLAZING
- EXISTING 'BLACKS' PROJECTING SIGN
- EXISTING 'BLACKS' GREY FASCIA PANELS
- EXISTING 'THE NORTH FACE' PROJECTING SIGN
- EXISTING ALUMINIUM SHOPFRONT
- EXISTING GRANITE STALL RISER

BLACKS

01 EXISTING ELEVATION A - 11 QUAY STREET  
1:100 @ A1




BLACKS


02 EXISTING SHOPFRONT ELEVATION B - 200 DEANSGATE  
1:100 @ A1



EXISTING BLACKS SHOPFRONT - QUAY STREET

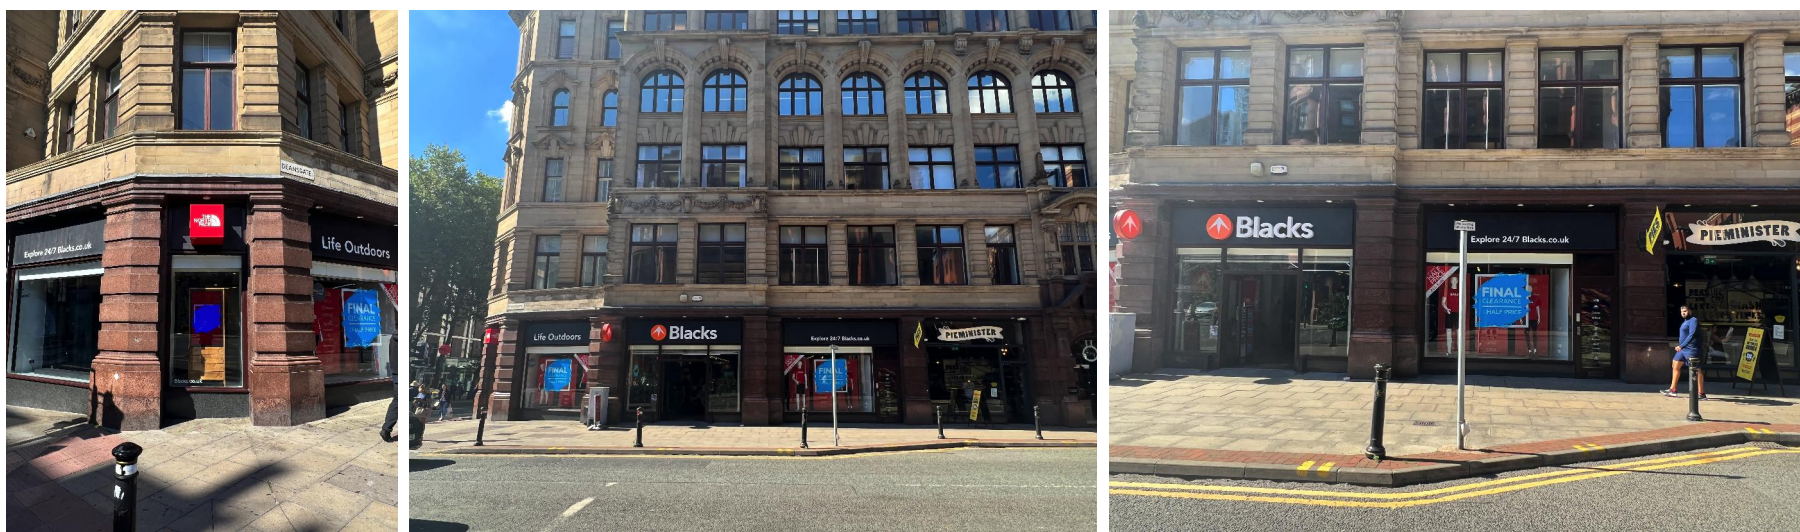

EXISTING BLACKS SHOPFRONT - DEANSGATE

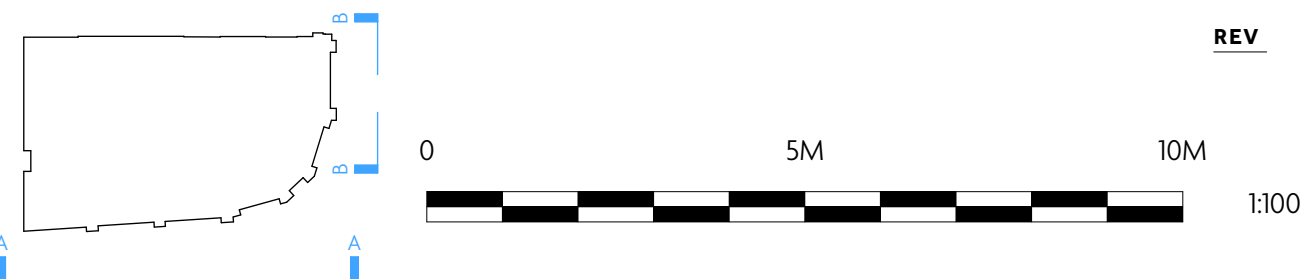

| REV | DATE | REASON |
|-----|------|--------|
|-----|------|--------|

| REV | DATE | REASON |
|-----|------|--------|
|-----|------|--------|

**NOTES**

Do not scale from this drawing. All dimensions to be checked on site prior to any manufacture and construction.

Copyright Reserved

**Macaulay  
Sinclair**

**PROJECT** Flat Iron Manchester  
**TITLE** Existing External Elevations  
**SCALE @ A1** 1:100  
**DATE** 09/03/2023  
**DRAWN BY** GT  
**STATUS** **PLANNING**

**PROJ NO.** 3809

**DWG NO.** 01(03)

**REV**

**PLANNING**