
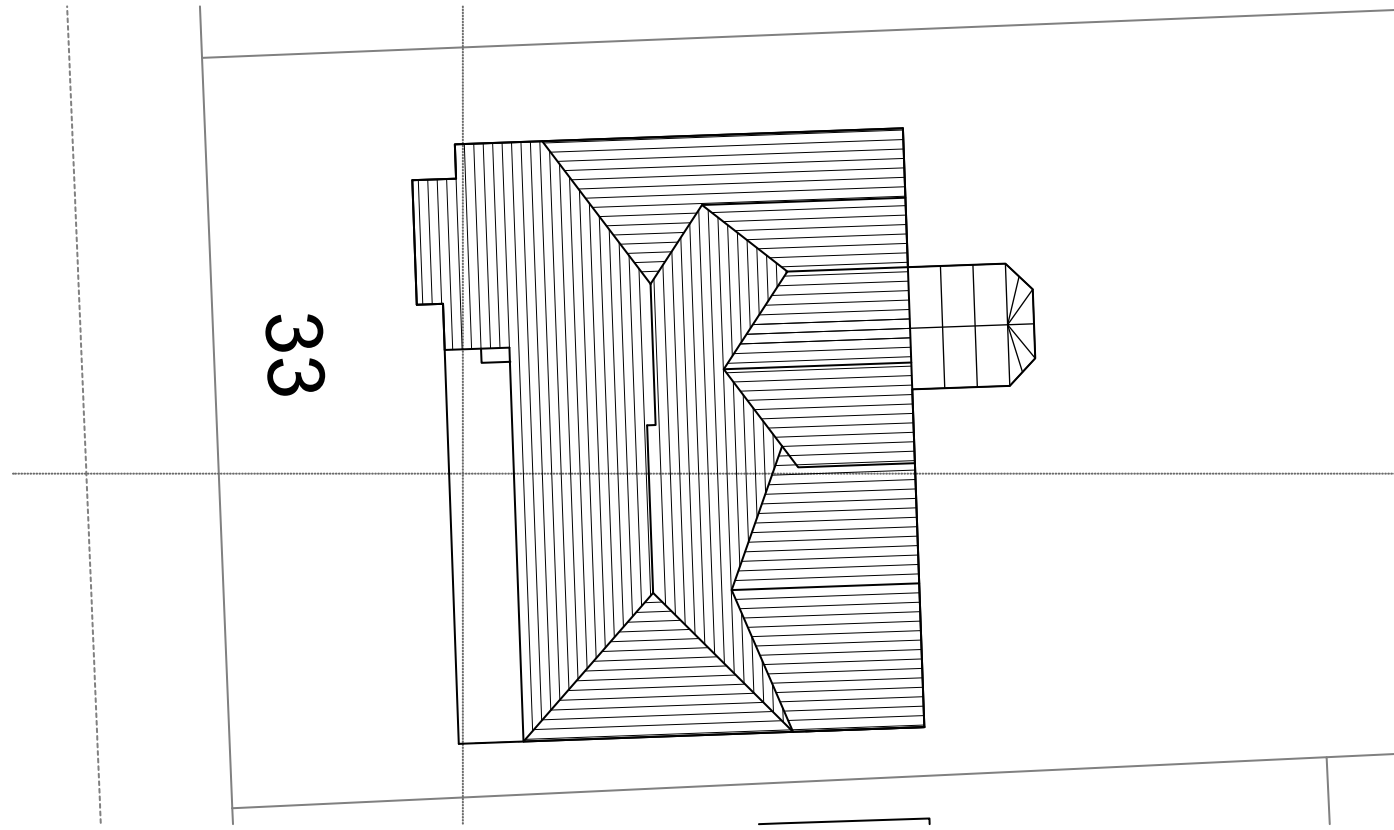


DRAWINGS LIST


Existing:
Ground Floor
First Floor
South Elevation
East Elevation
North Elevation
West Elevation

Proposed:
Ground Floor
First Floor
South Elevation
East Elevation
North Elevation
West Elevation


Note: Materials to match existing where possible

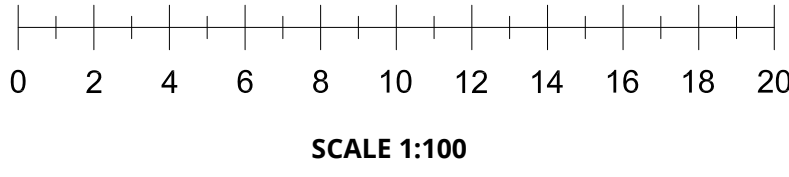


ROOF PLAN
SCALE 1:200
EXISTING - E001

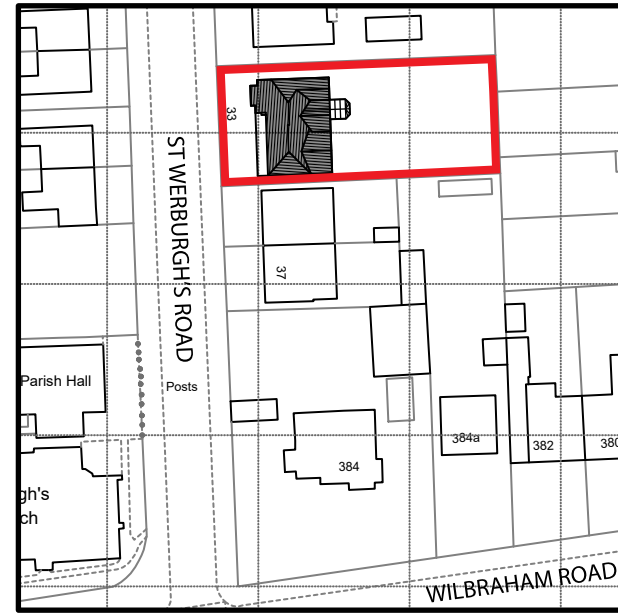


SITE PLAN
SCALE 1:1250
EXISTING - E002

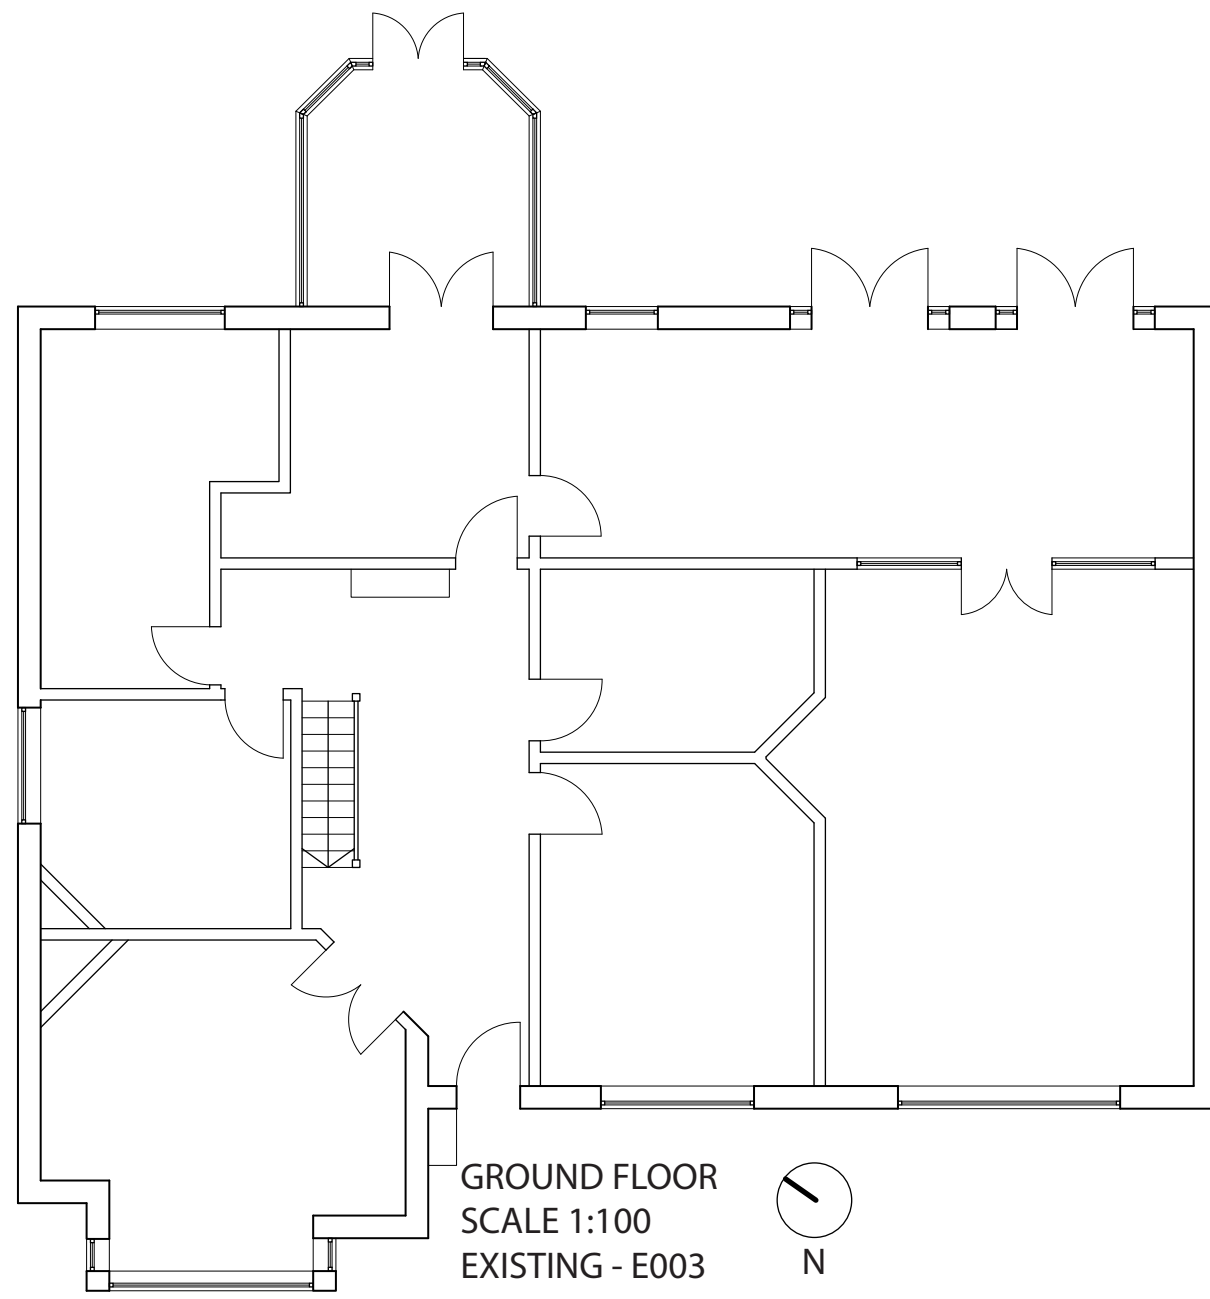


GROUND FLOOR
SCALE 1:100
EXISTING - E003

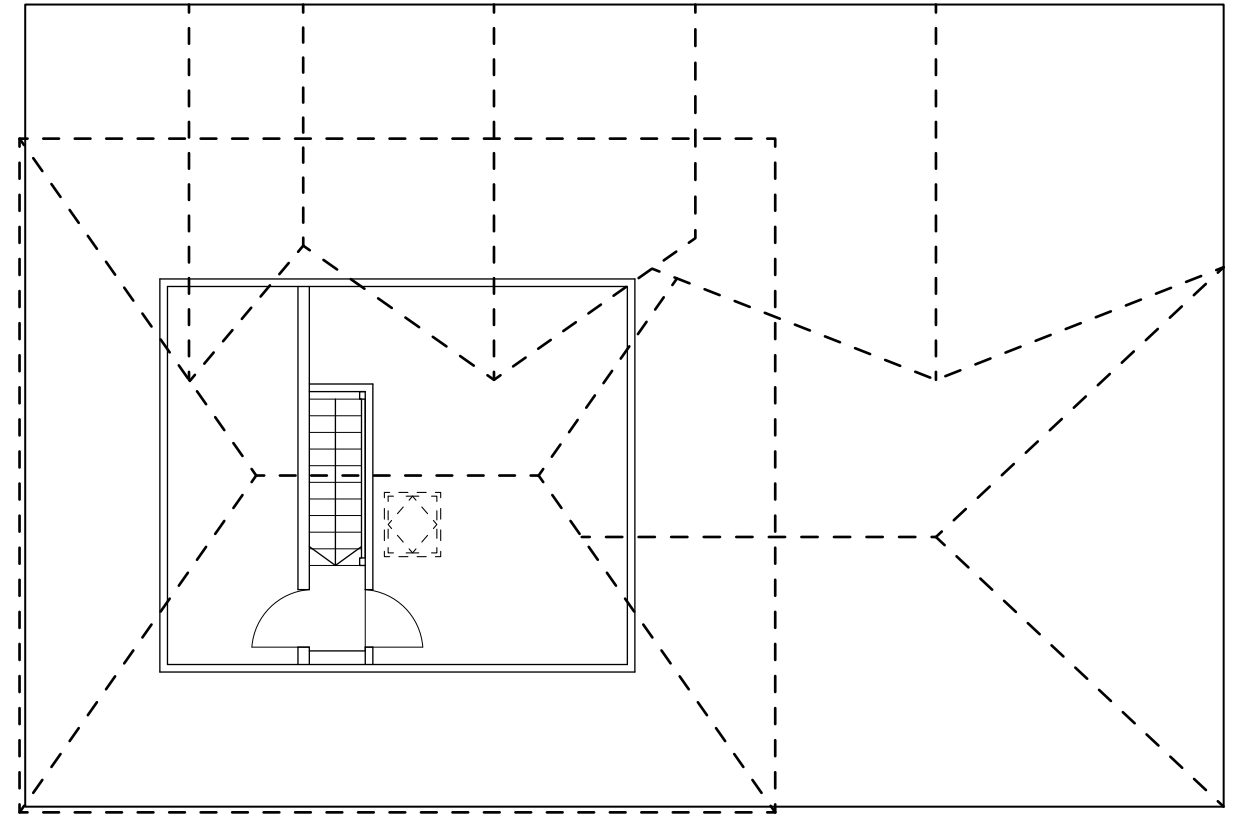


FIRST FLOOR
SCALE 1:100
EXISTING - E004

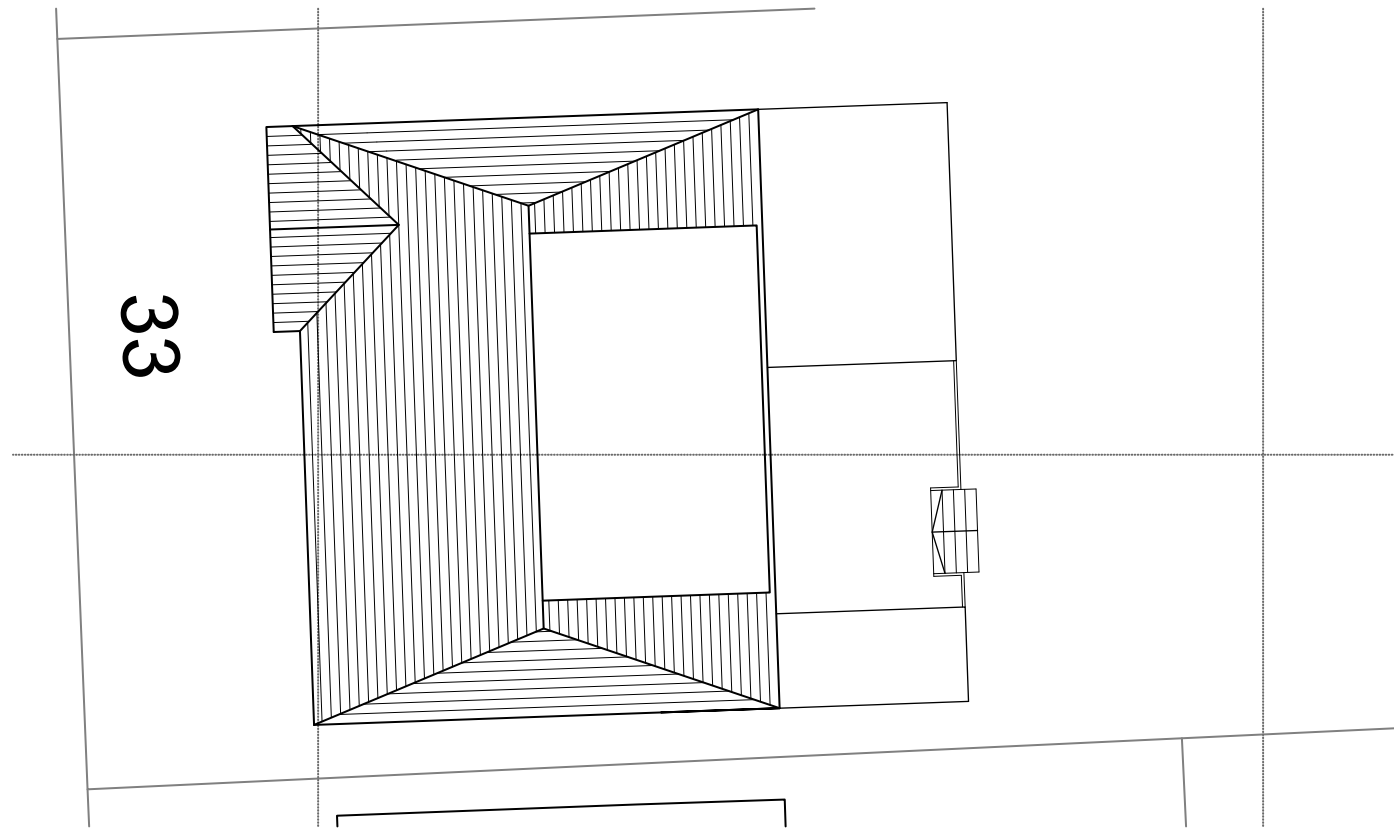


ROOF PLAN
SCALE 1:200
PROPOSED - P001

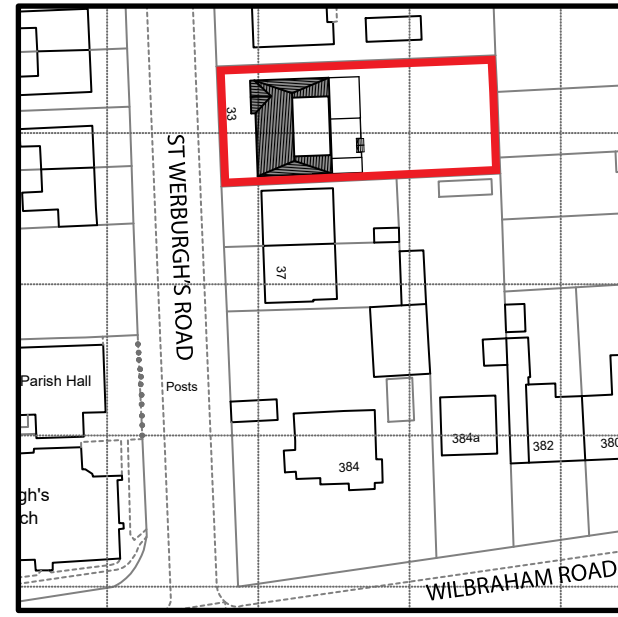


SITE PLAN
SCALE 1:1250
PROPOSED - P002

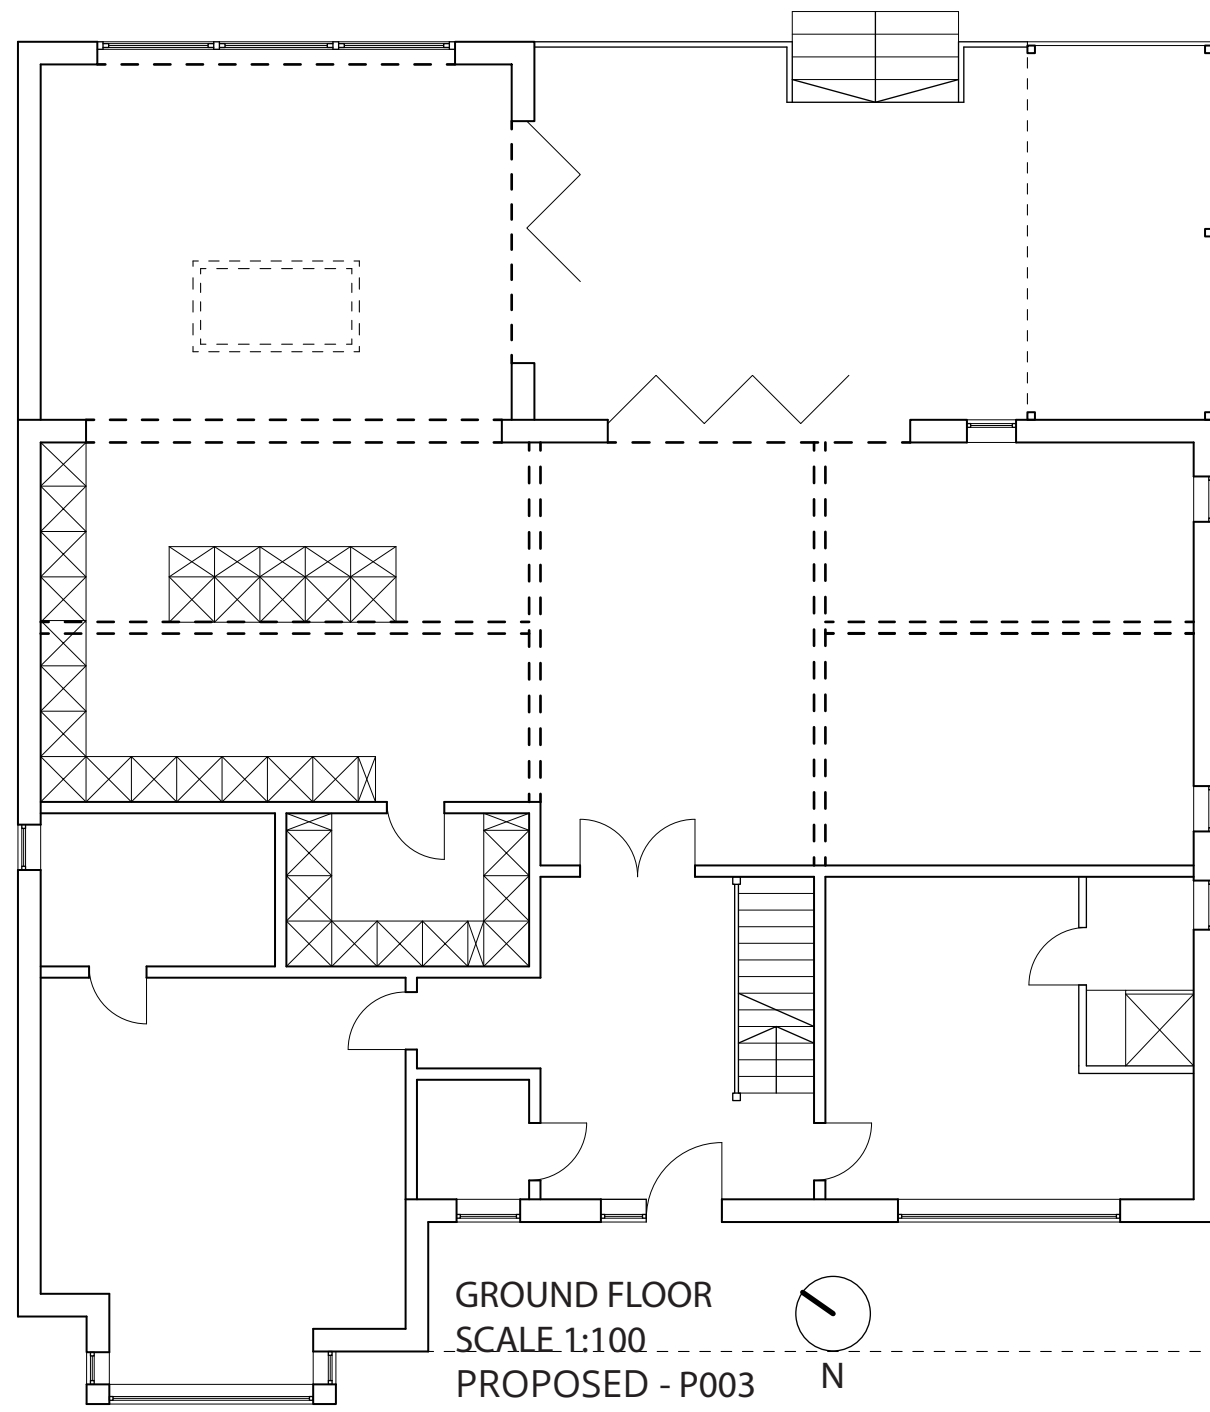

GROUND FLOOR
SCALE 1:100
PROPOSED - P003

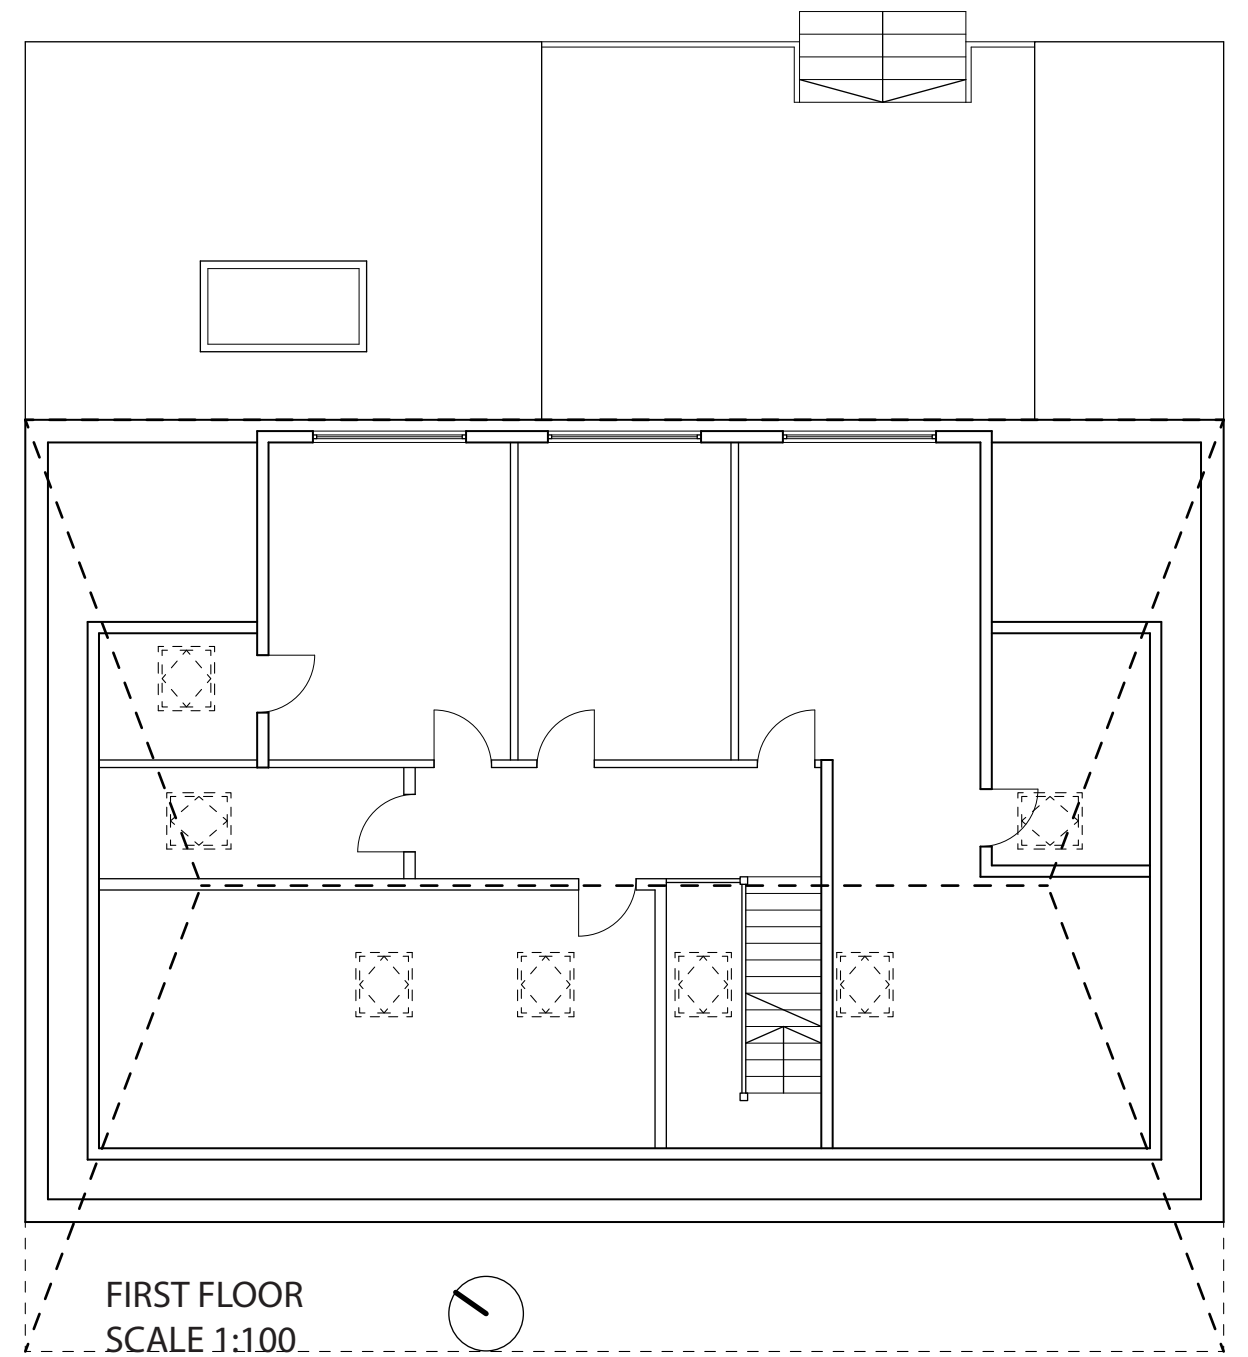


FIRST FLOOR
SCALE 1:100
PROPOSED - P004

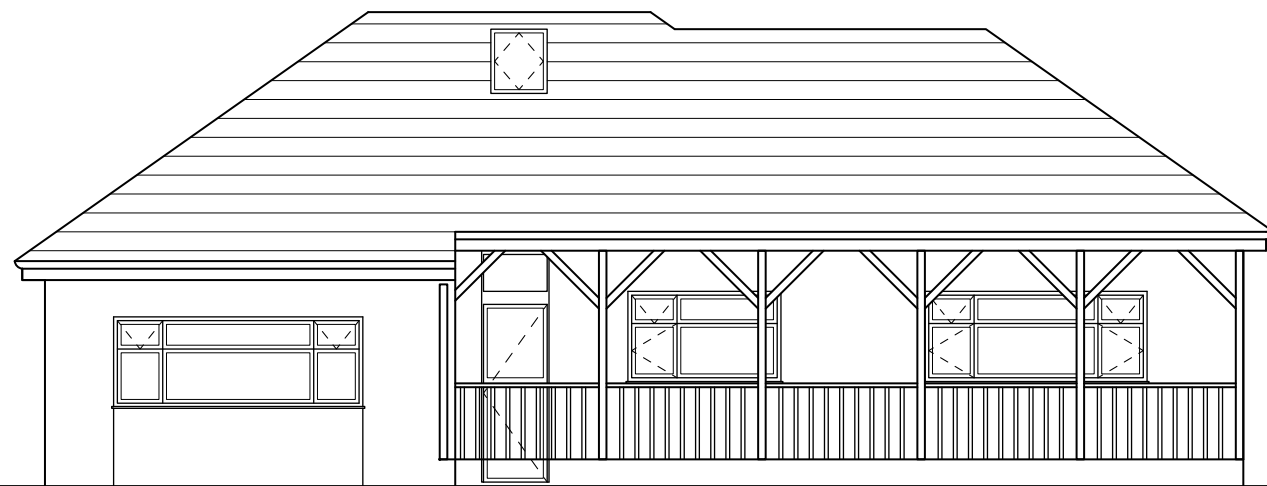


WEST ELEVATION
SCALE 1:100
EXISTING - E005




EAST ELEVATION
SCALE 1:100
EXISTING - E006

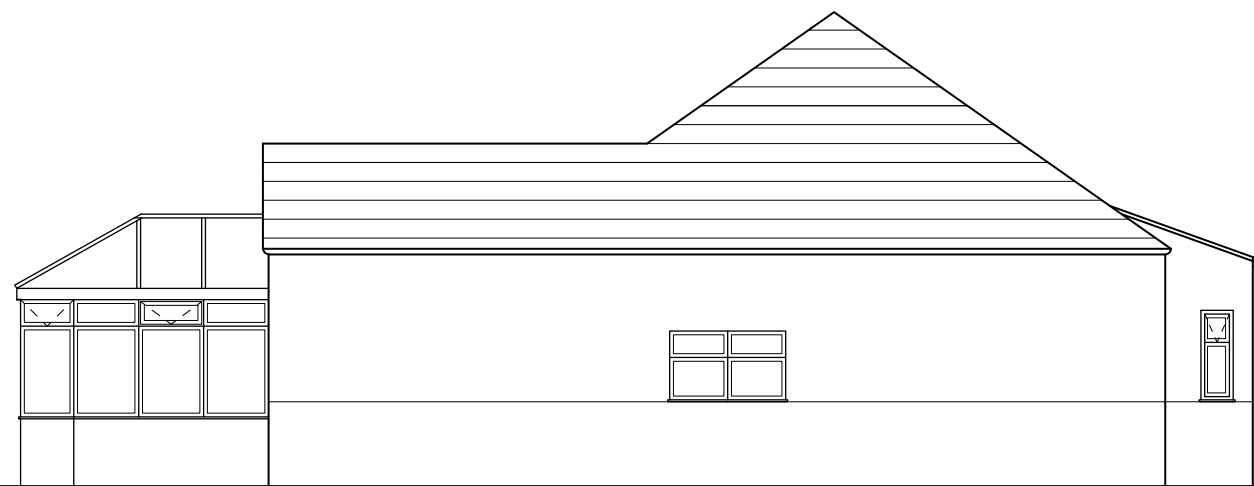


NORTH ELEVATION
SCALE 1:100
EXISTING - E007

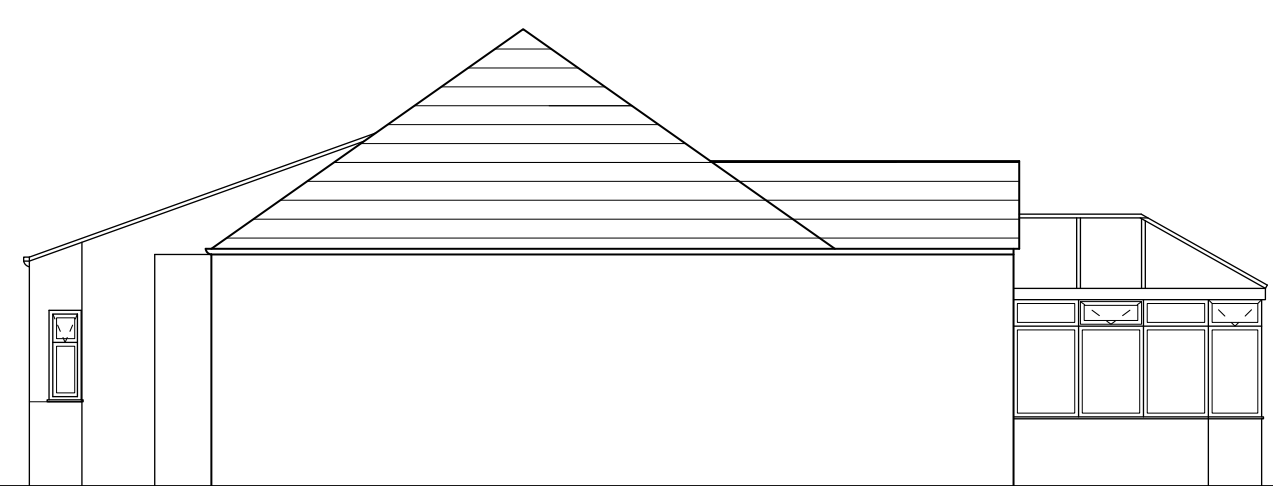


SOUTH ELEVATION
SCALE 1:100
EXISTING - E007

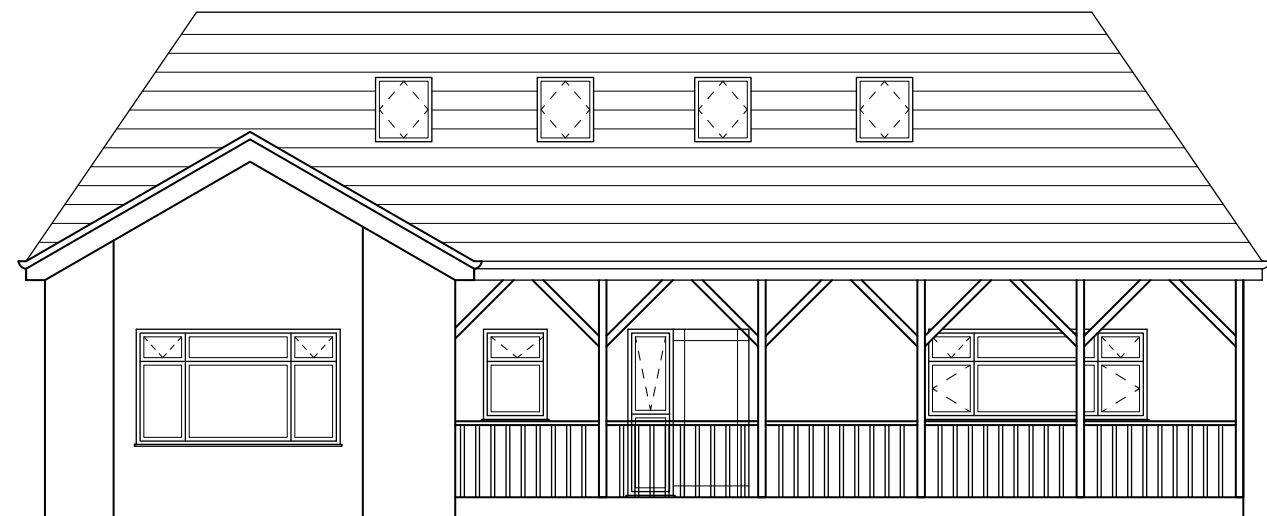


WEST ELEVATION
SCALE 1:100
PROPOSED - P005

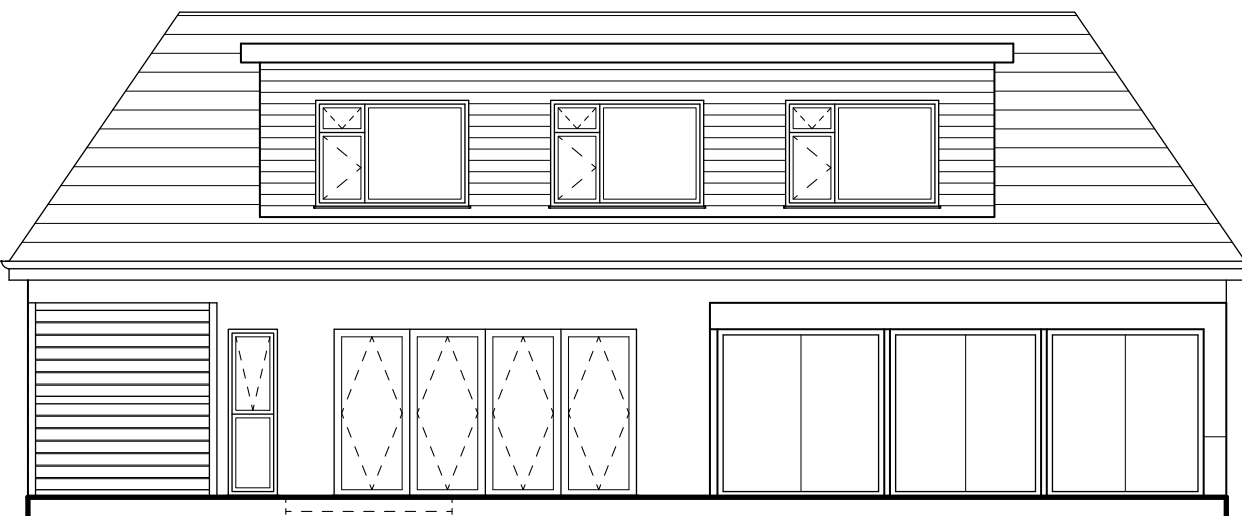

EAST ELEVATION
SCALE 1:100
PROPOSED - P006

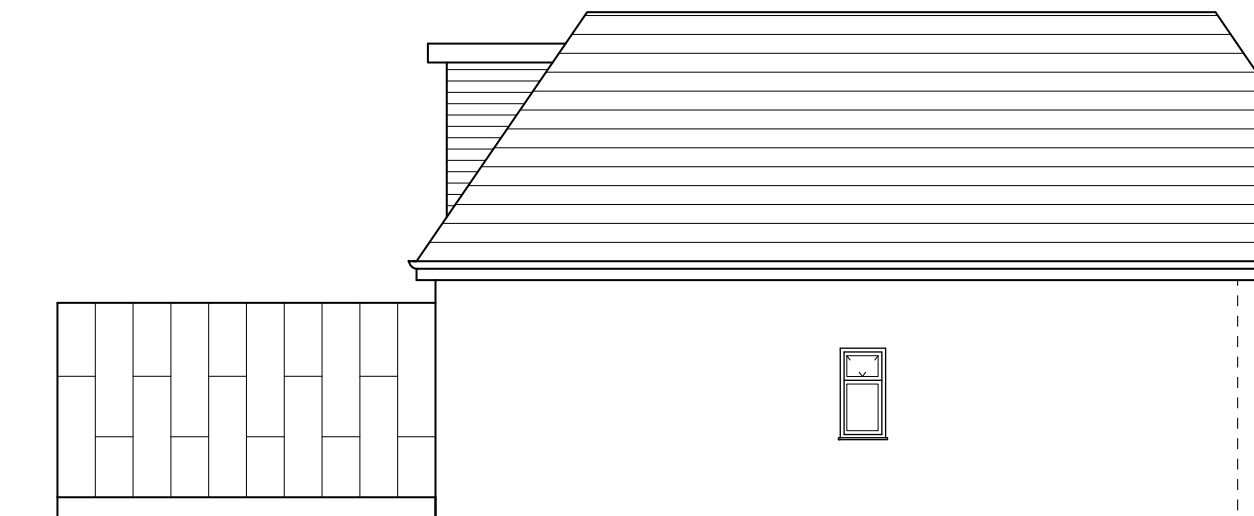

NORTH ELEVATION
SCALE 1:100
PROPOSED - P007

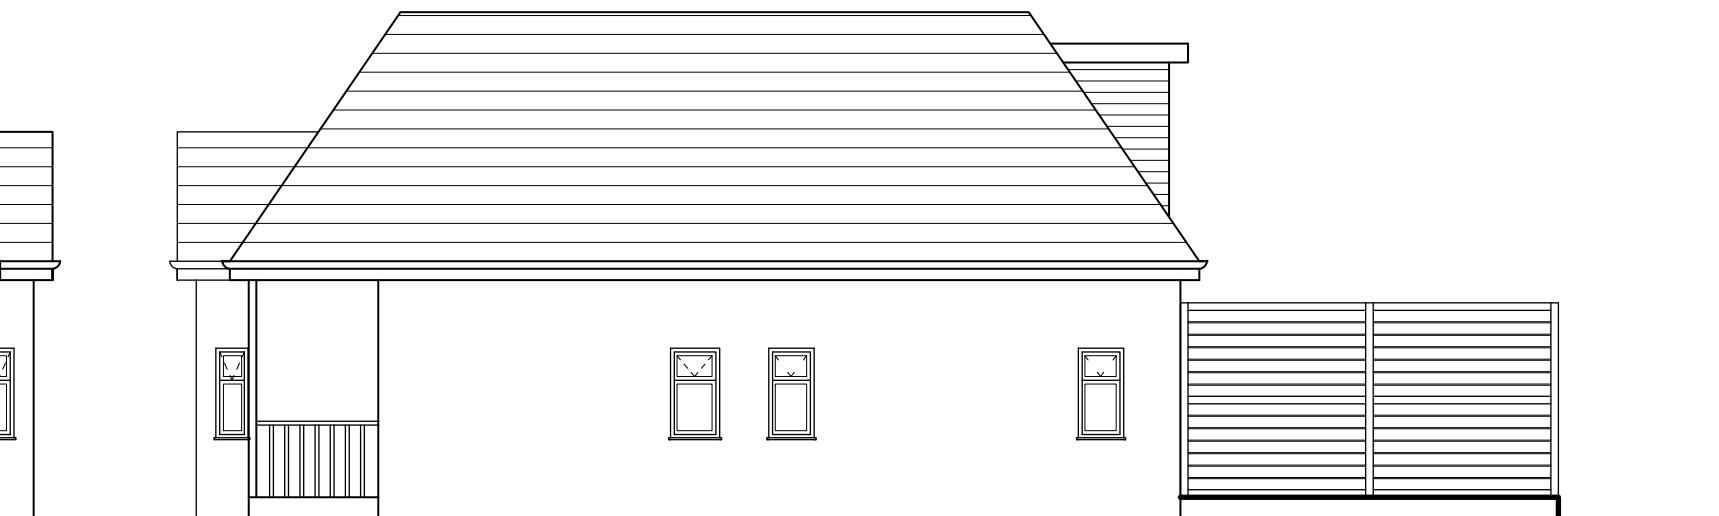

SOUTH ELEVATION
SCALE 1:100
PROPOSED - P008