




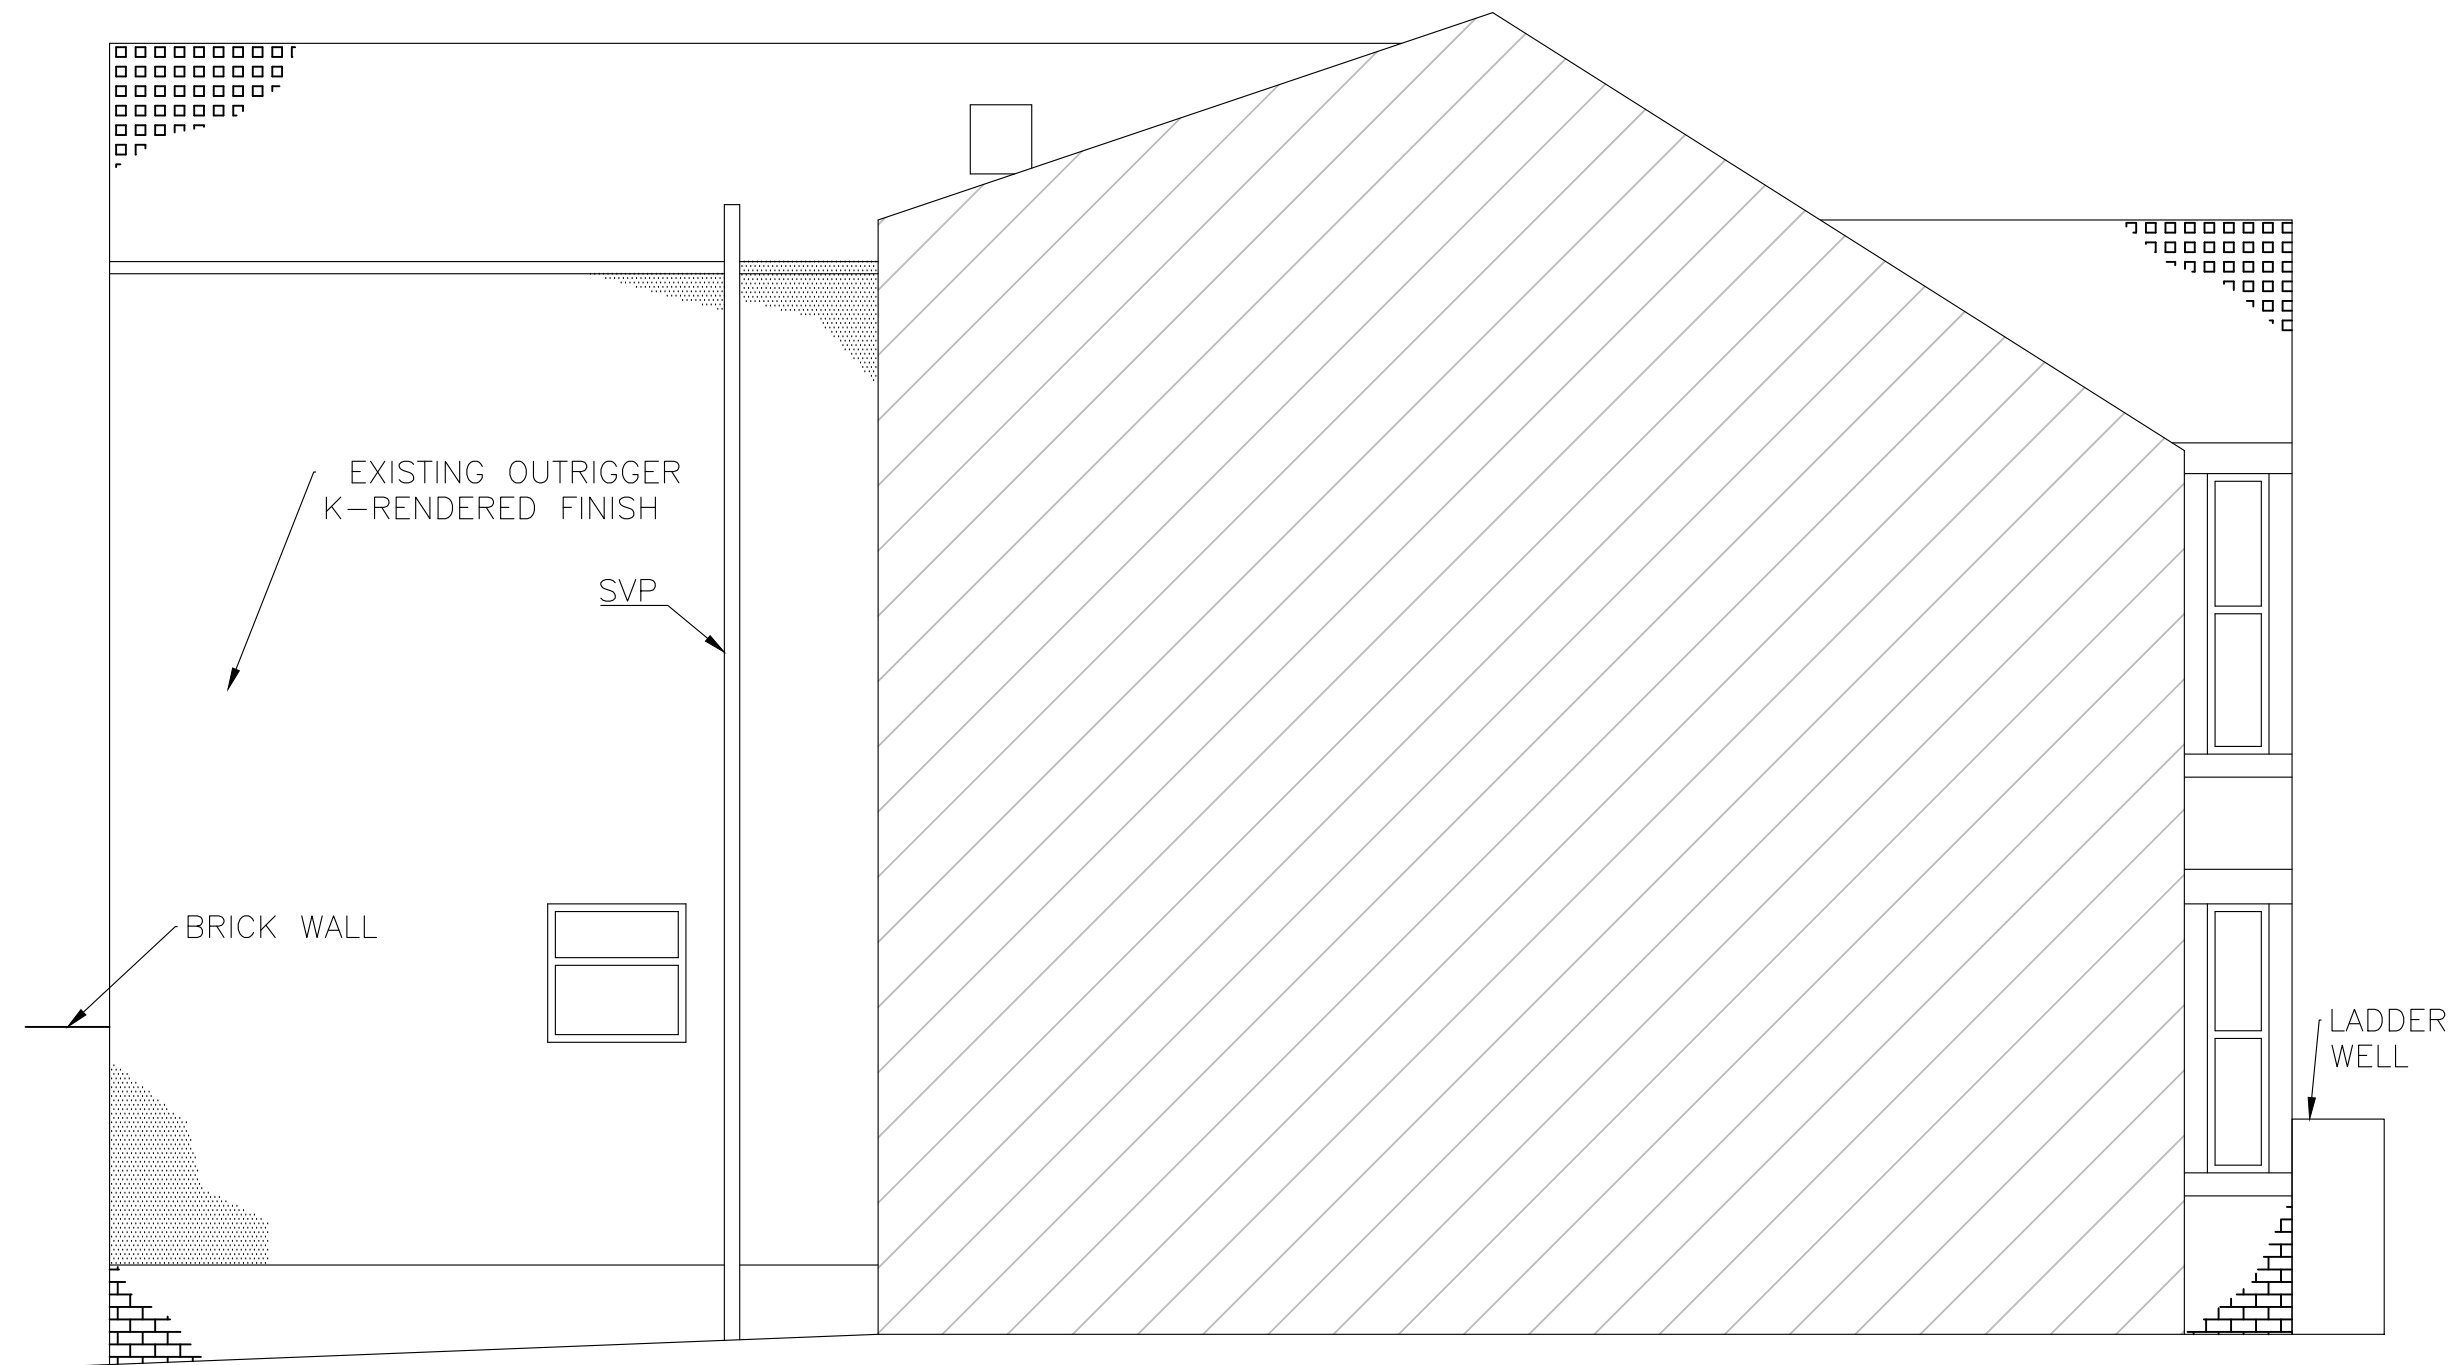


EAST ELEVATION
AS EXISTING
SCALE 1:50@A1

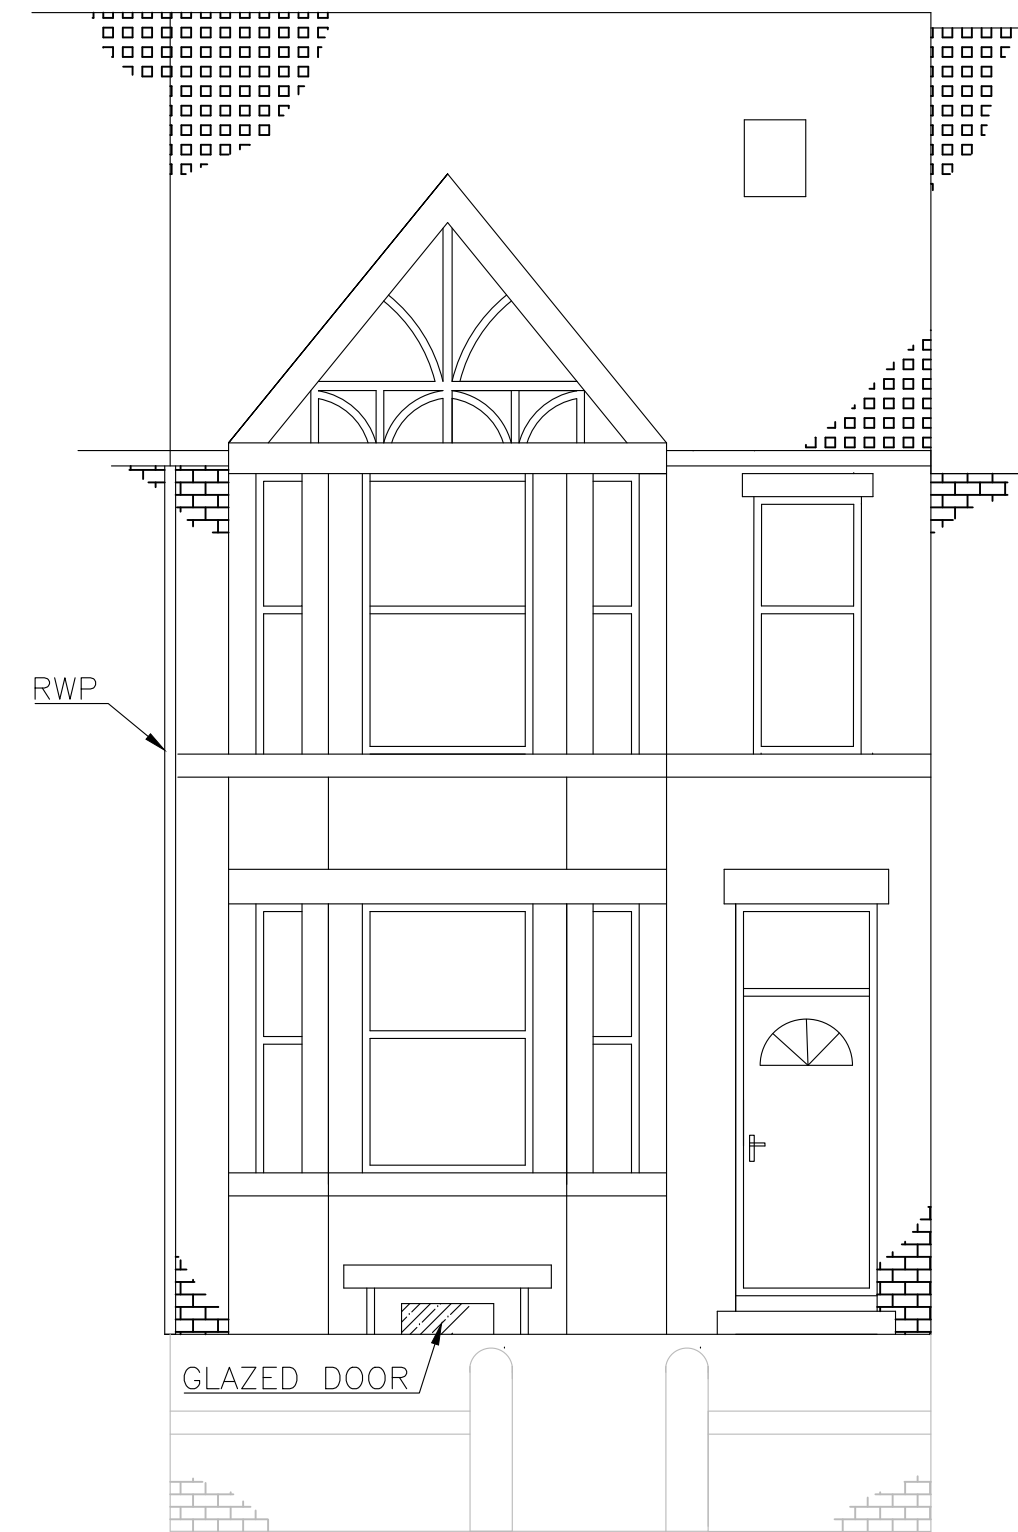


NORTH (FRONT) ELEVATION
AS EXISTING
SCALE 1:50@A1

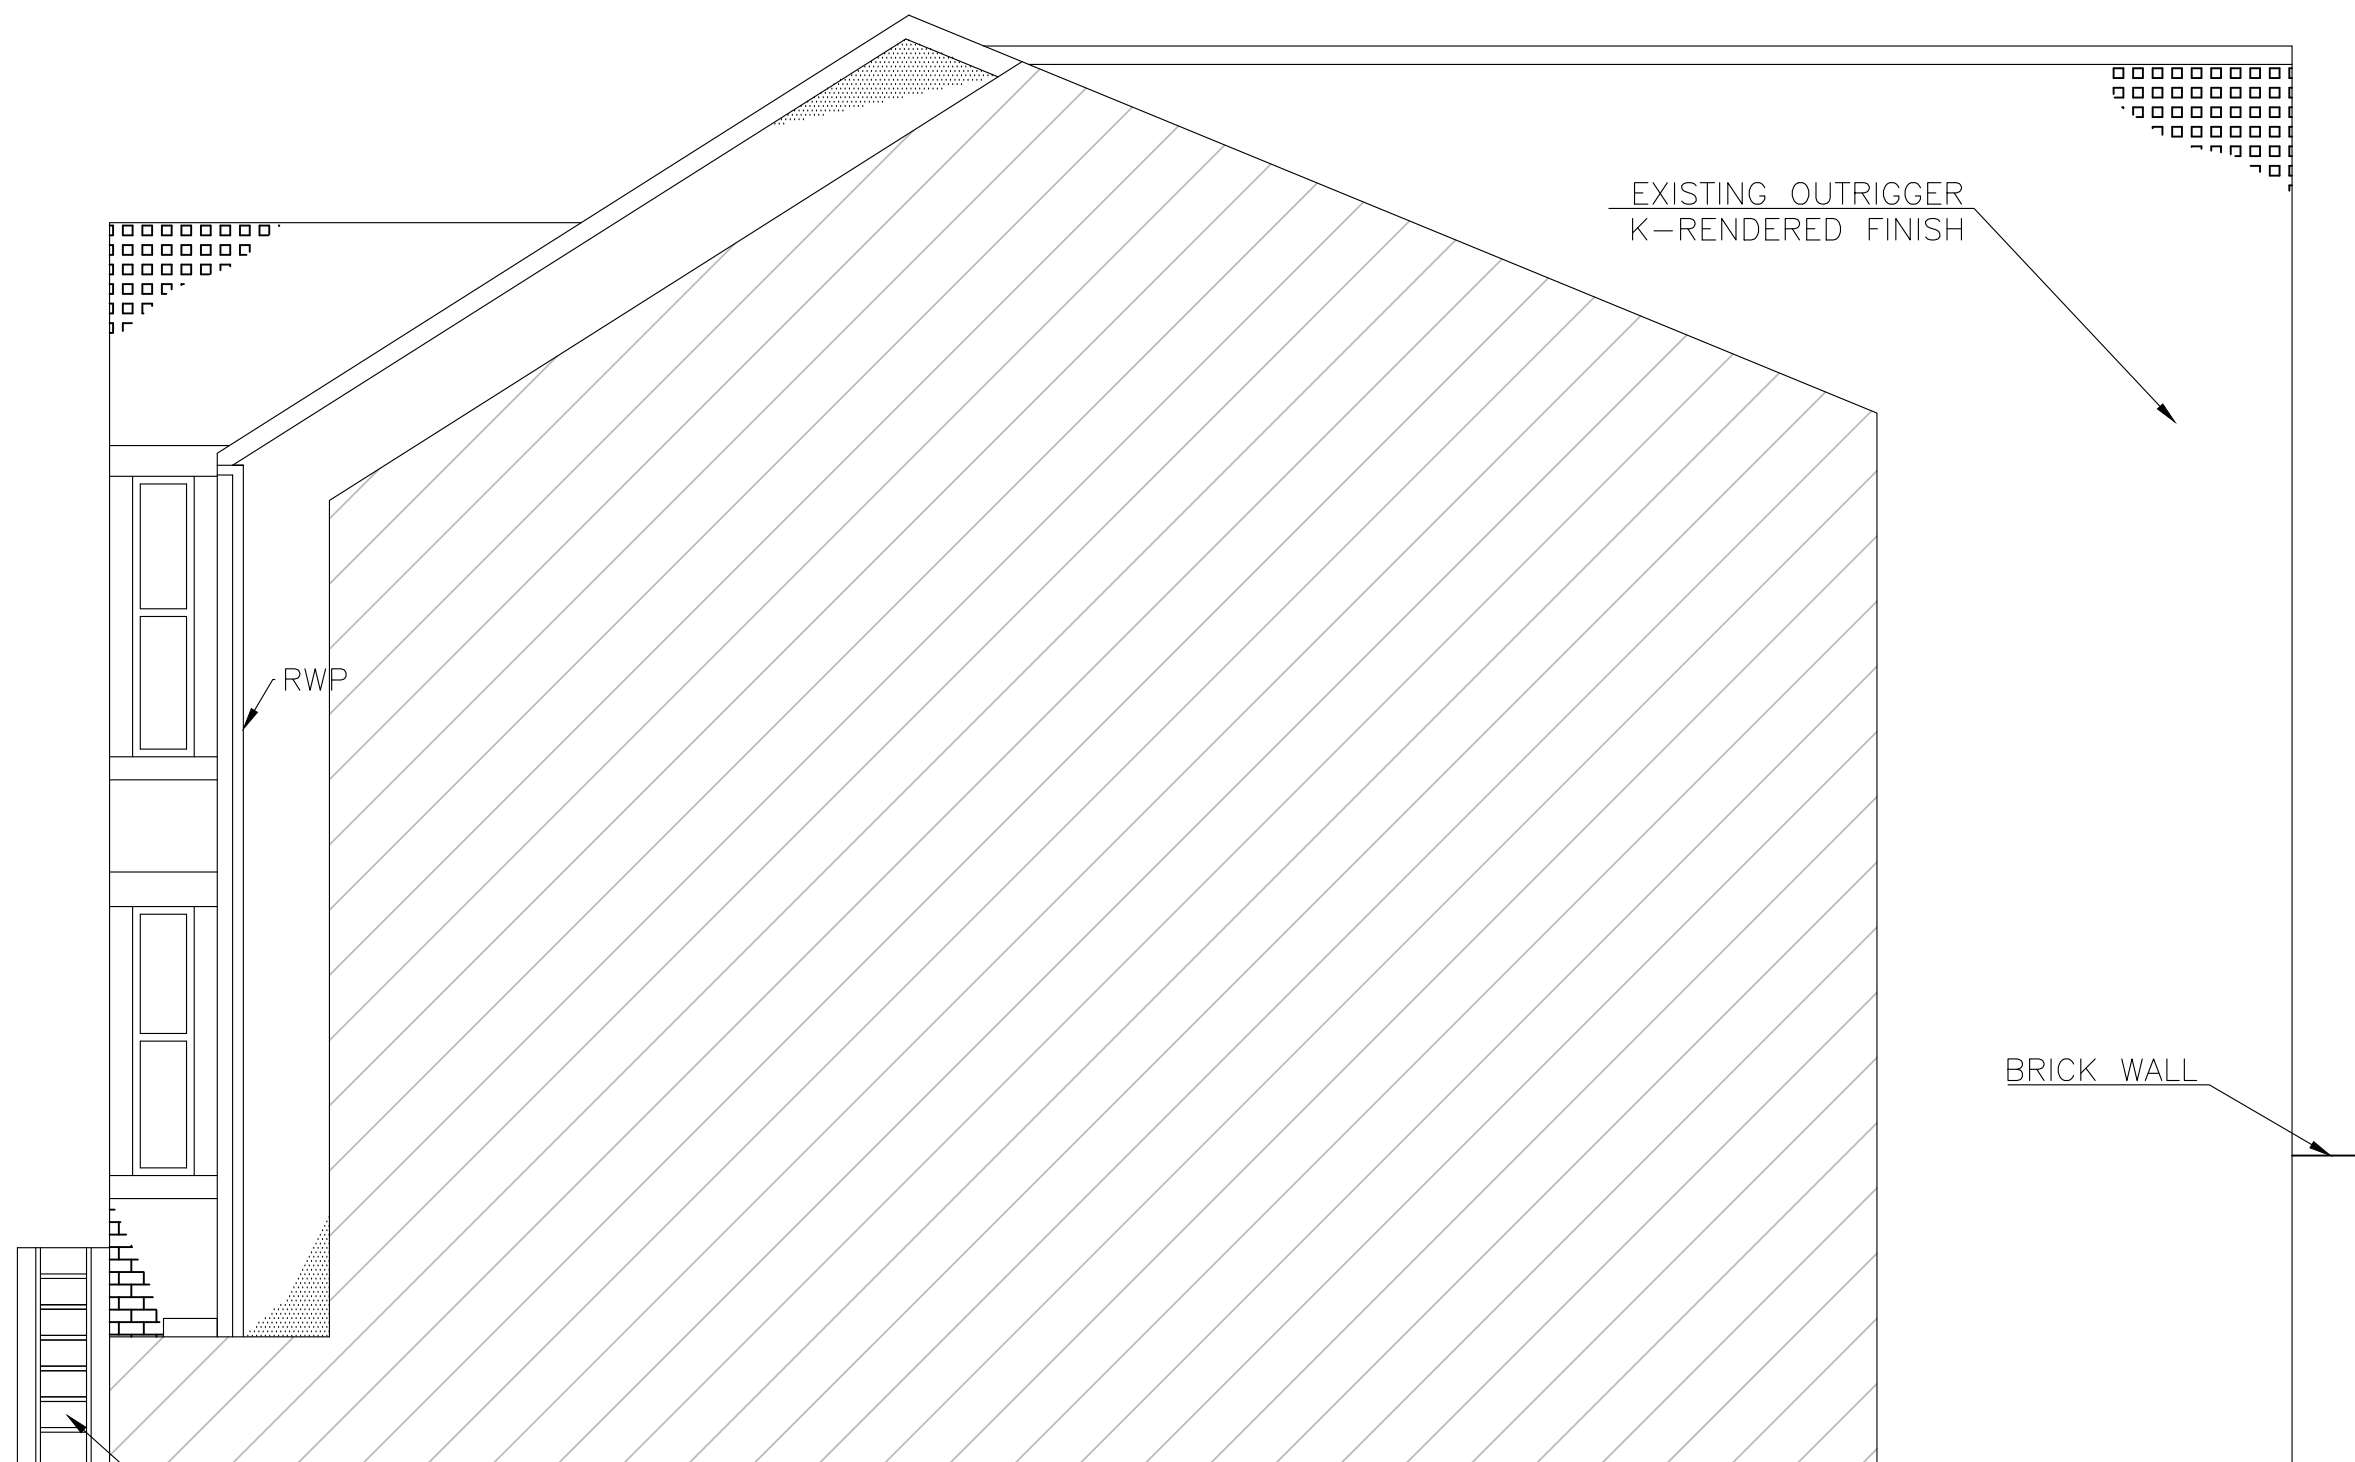


WEST ELEVATION
AS EXISTING
SCALE 1:50@A1

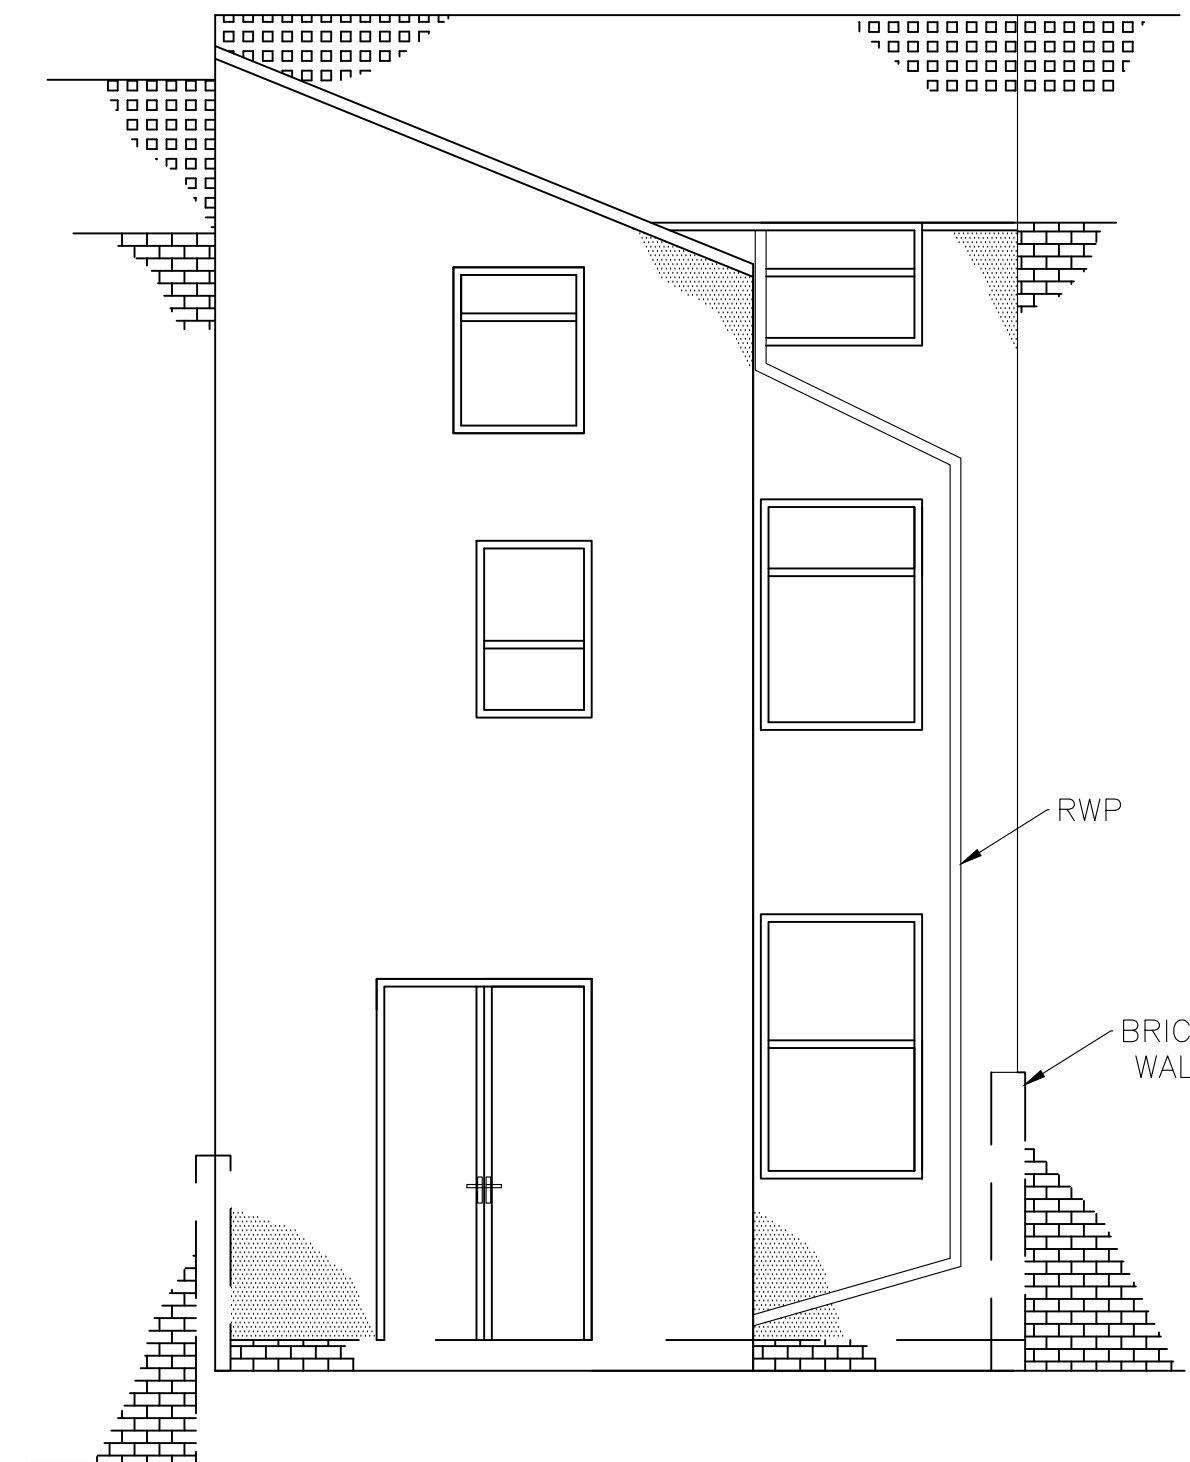

SOUTH (REAR) ELEVATION
AS EXISTING
SCALE 1:50@A1

 

25 LAUSANNE ROAD, WITHINGTON,
MANCHESTER, M20 3EU
AS EXISTING

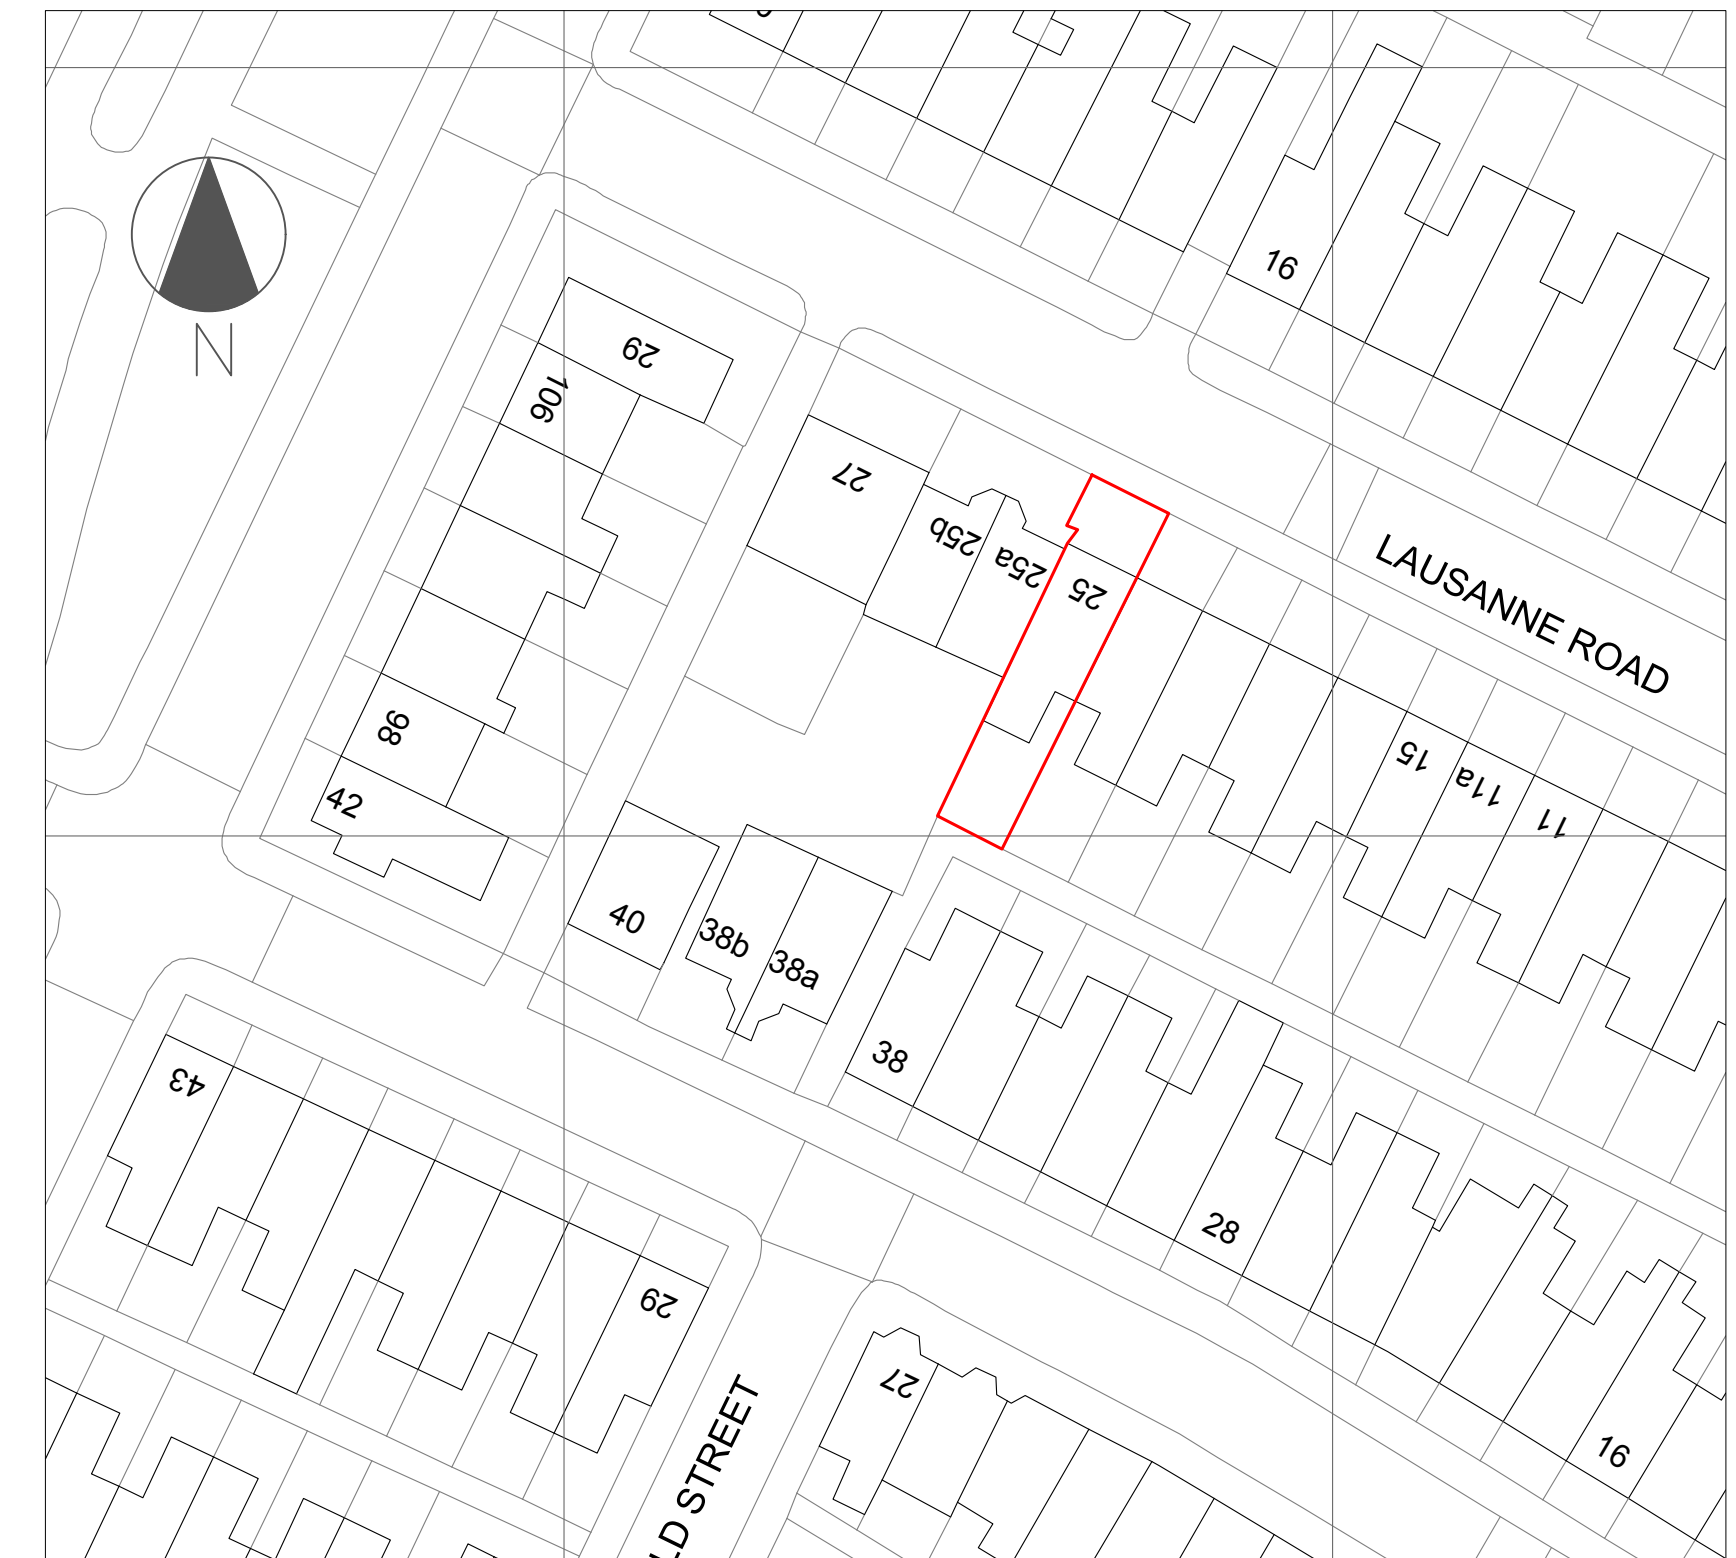

BLOCK PLAN AS EXISTING
1:500@A1



Contains Ordnance Survey data © Crown copyright and database right 2022 OS 100053143

LOCATION PLAN AS EXISTING
1:1250@A1

Drawing Ref. SAS001 Rev. 3.0
AS EXISTING – ELEVATIONS & LOCATION
For Planning Application Only
Client: Lupo Property Services Limited

Drawn by:
L. Brocklehurst MEng MSc CEng MICE
Sassi Consultants Limited

2nd March 2023