


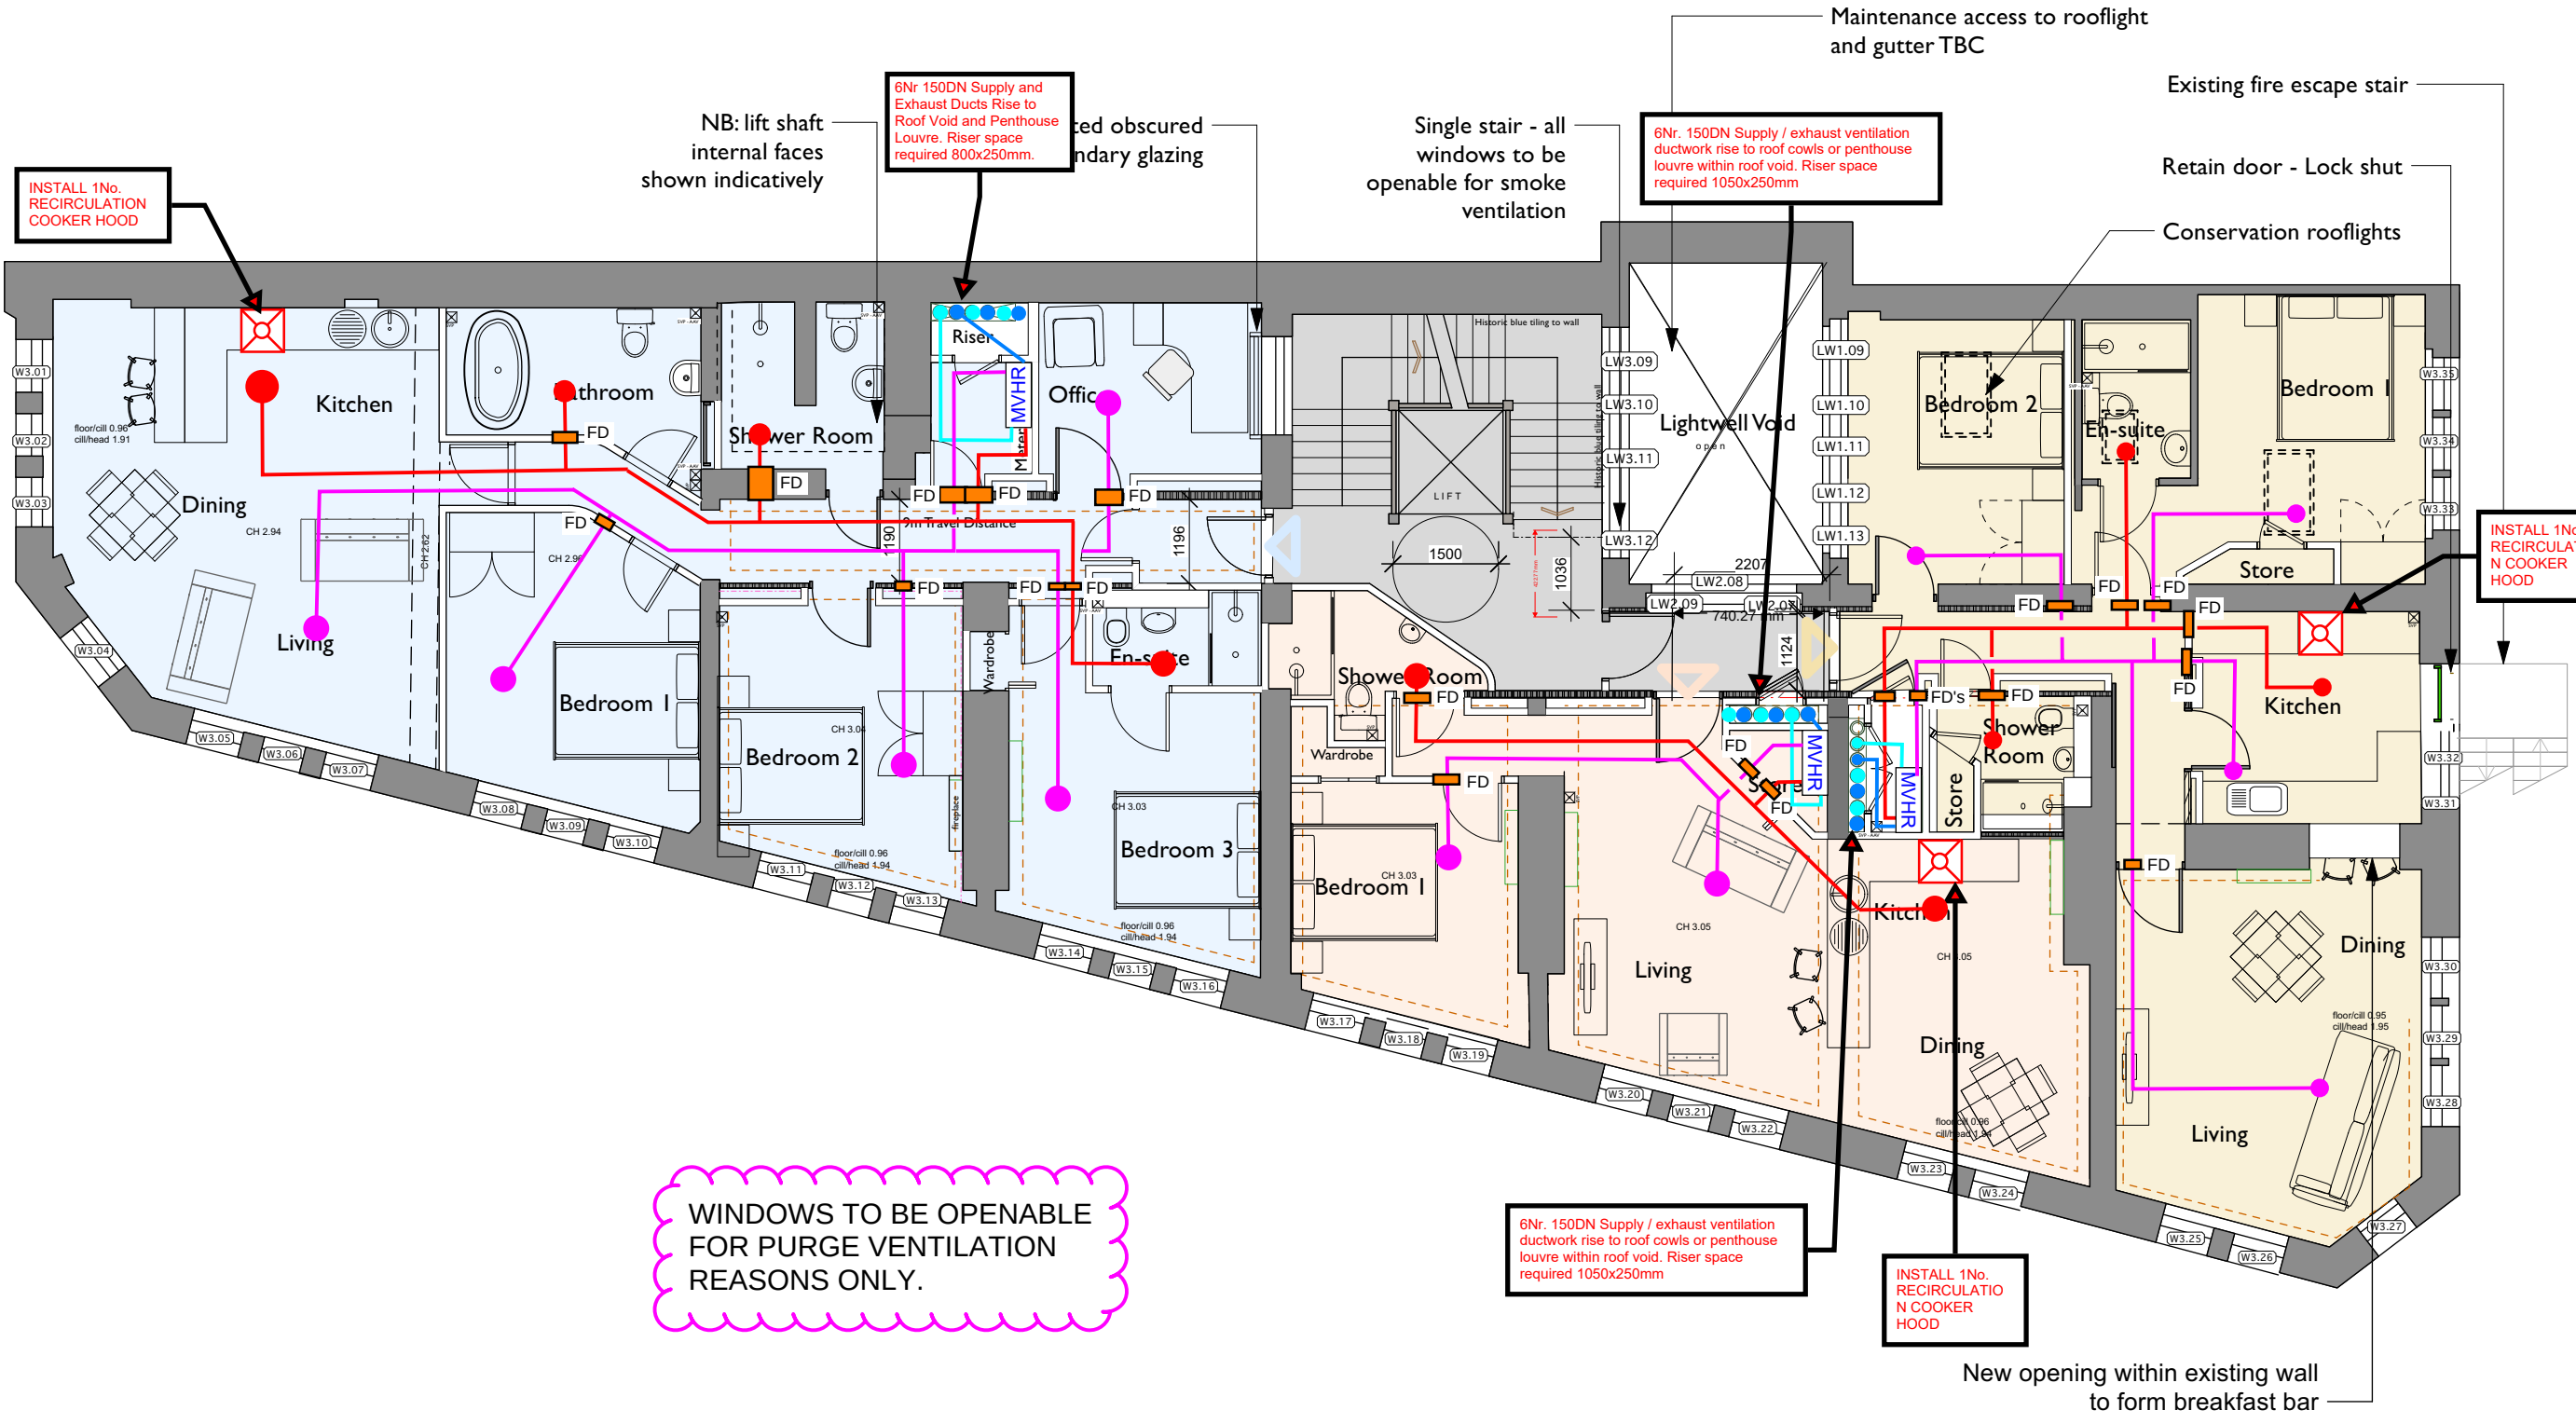

WINDOWS TO BE OPENABLE FOR PURGE VENTILATION REASONS ONLY.

	Beds	Bath	Area (sqm)	Area (sqft)
Unit 1.1	3	3	110	1184
Unit 1.2	1	1	57	614
Unit 1.3	2	2	84	904
Unit 2.1	3	3	110	1184
Unit 2.2	1	1	57	614
Unit 2.3	2	2	84	904
Unit 3.1	3	3	119	1281
Unit 3.2	1	1	57	614
Unit 3.3	2	2	80	861
Unit 4.1	2	2	78	840
Unit 4.2	1	1	54	581
Unit 4.3	2	2	86	926

Drawing Status (AtMB)/ Date - 2023.03.02 / Checked by - HKW

* A - No comments
B - Amend as noted
C - Amend and resubmit
D - No architectural content

This review is only for conformance with the design concept of the project, and compliance with information given in the contract documents. The contractor is responsible for dimensions to be confirmed and correlated on site; procedures of construction; health and safety on site; and coordination of trades on site.

- Legend**
- Recirculation cooker hood
 - Extract Air Valve
 - Supply Air Valve
 - Supply Air from roof
 - Exhaust Air to roof
 - MVHR Mechanical ventilation heat recovery unit.

COPYRIGHT OF ATELIER MB LTD
DO NOT SCALE FROM THIS DRAWING
DIMENSIONS TO BE CHECKED ON SITE

Existing
Proposed
Existing to be Removed (contemporary)
Existing to be Removed (circa 1930s)
Existing to be Removed (pre 1930s)
Historic panelled wall - circa C19th
Historic panelled wall - circa 1930s
Historic coving shown indicatively
Existing door (historic)
Existing door (non historic)
Existing door (type tbc)
Modern Skirting
Unit 3.1
Unit 3.2
Unit 3.3

Rev	Date	Description	By	Check	App.

COPYRIGHT: THE COPYRIGHT OF THIS DRAWING IS VESTED IN CLANCY CONSULTING. IT SHALL NOT BE USED WITHOUT PERMISSION BY ANYONE FOR ANY PURPOSE. CONTRACTOR SHALL NOT SCALE THIS DRAWING ELECTRONICALLY OR MANUALLY. WORKS TO BE REMOVED SHALL BE INDICATED BY A RED HATCH. ALL DIMENSIONS ARE IN MILLIMETRES UNLESS STATED OTHERWISE. DO NOT TURN ON LAYERS THAT HAVE BEEN TURNED OFF. DO NOT TRIM LAYERS THAT HAVE BEEN FROZEN.

Client
Atelier MB Urban Architects

Project
St Margaret's

Office
Altrincham

Discipline
Mechanical

Title
Ventilation Layout Third Floor

Scale @ A0
NTS

Status
Planning

clancy consulting
www.clancy.co.uk

Project No.	Originator	Building/Zone	Level
7-10329	CCL	XX	XX

Type	Discipline	Drawing No.	Revision
DR	M	TBC	-