


Do not scale from this drawing.
The contractor is to check all dimensions on site and report any discrepancies to the architect.
All rights described in chapter 17 of the copyright, design and patents act 1988 have been generally asserted.

Notes

02-Second Floor
44321

01-First Floor
40796

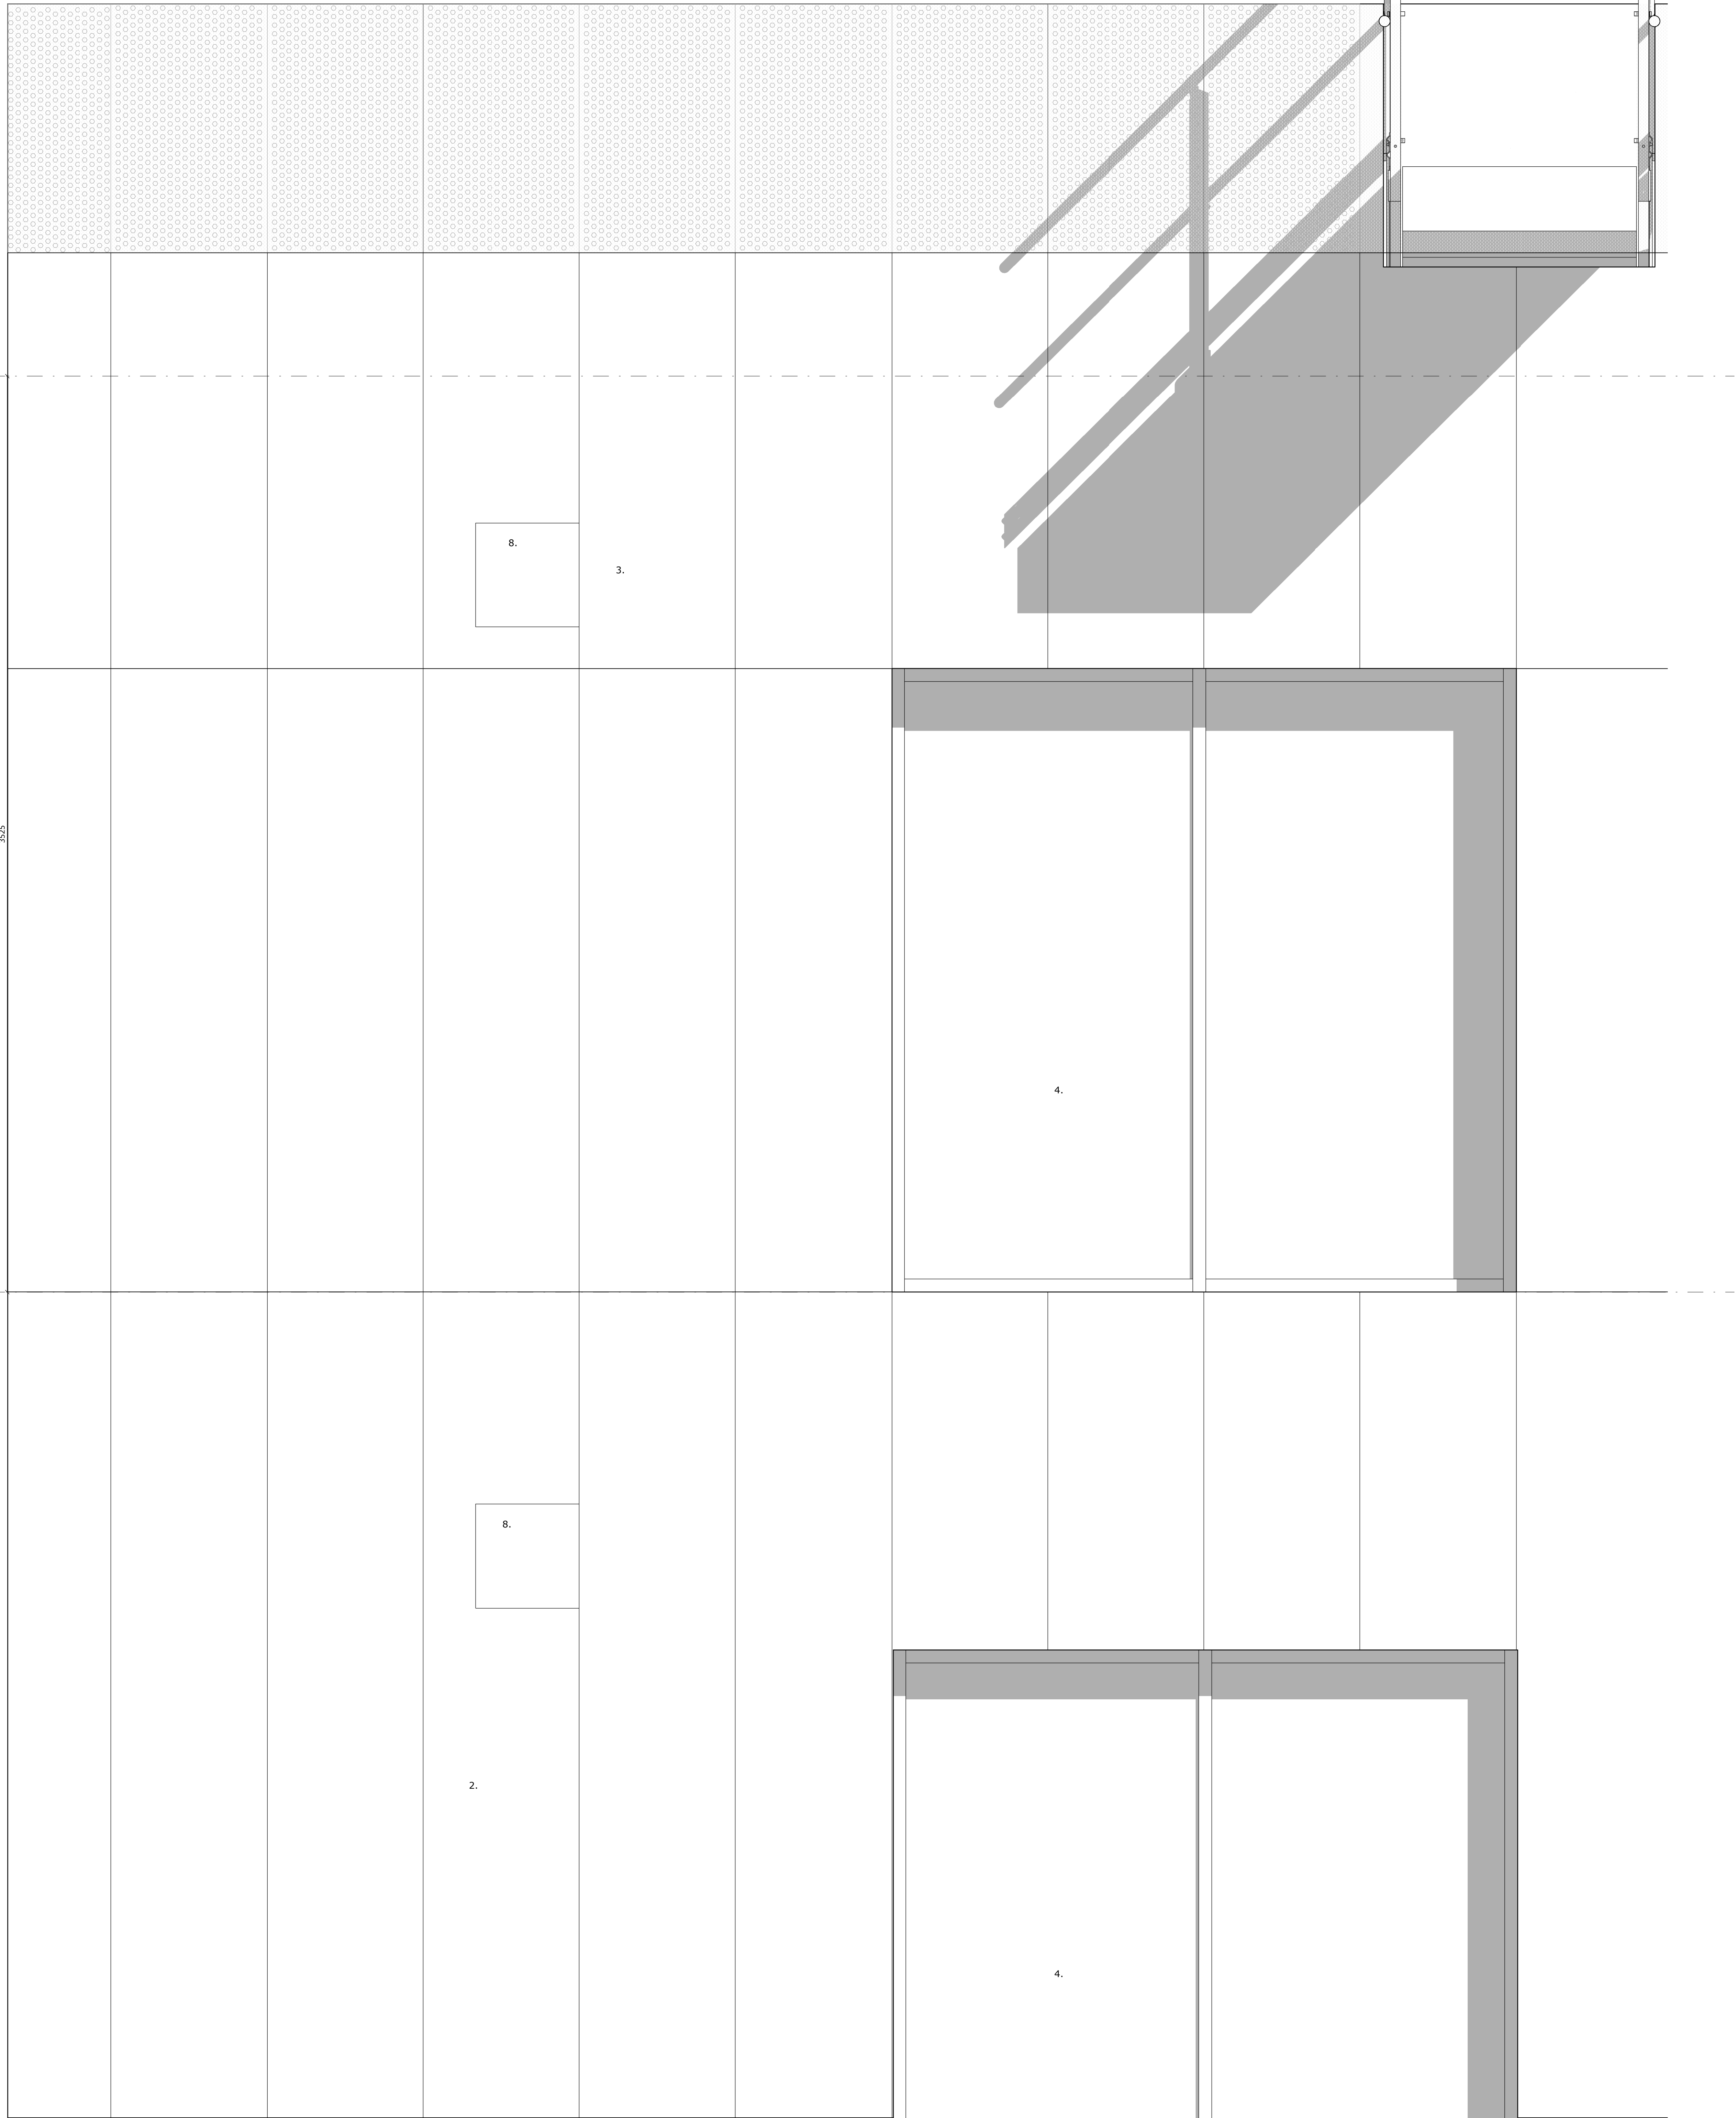

1 | Elevation South Bespoke Cladding - Part 1
SCALE: 1 : 10

PT	102.1000	11/02/23	10	02
Rev	102.1000	11/02/23	10	02

Fulcrum
2 Salford Street
Sheffield S1 4RH
Telephone+44(0)114 2761651
Website www.jeffersonsheard.com



Project
Martin Harris Music Practice
Building

Drawing
Part South Elevations - Sheet 1

Scale 1 : 10	Drawn by Author	Date 02/14/23
Drawing Purpose PLANNING SUBMISSION	Status S5	
Ref 2080-JSA-XX-XX-DR-A-35055	Rev. P1	