

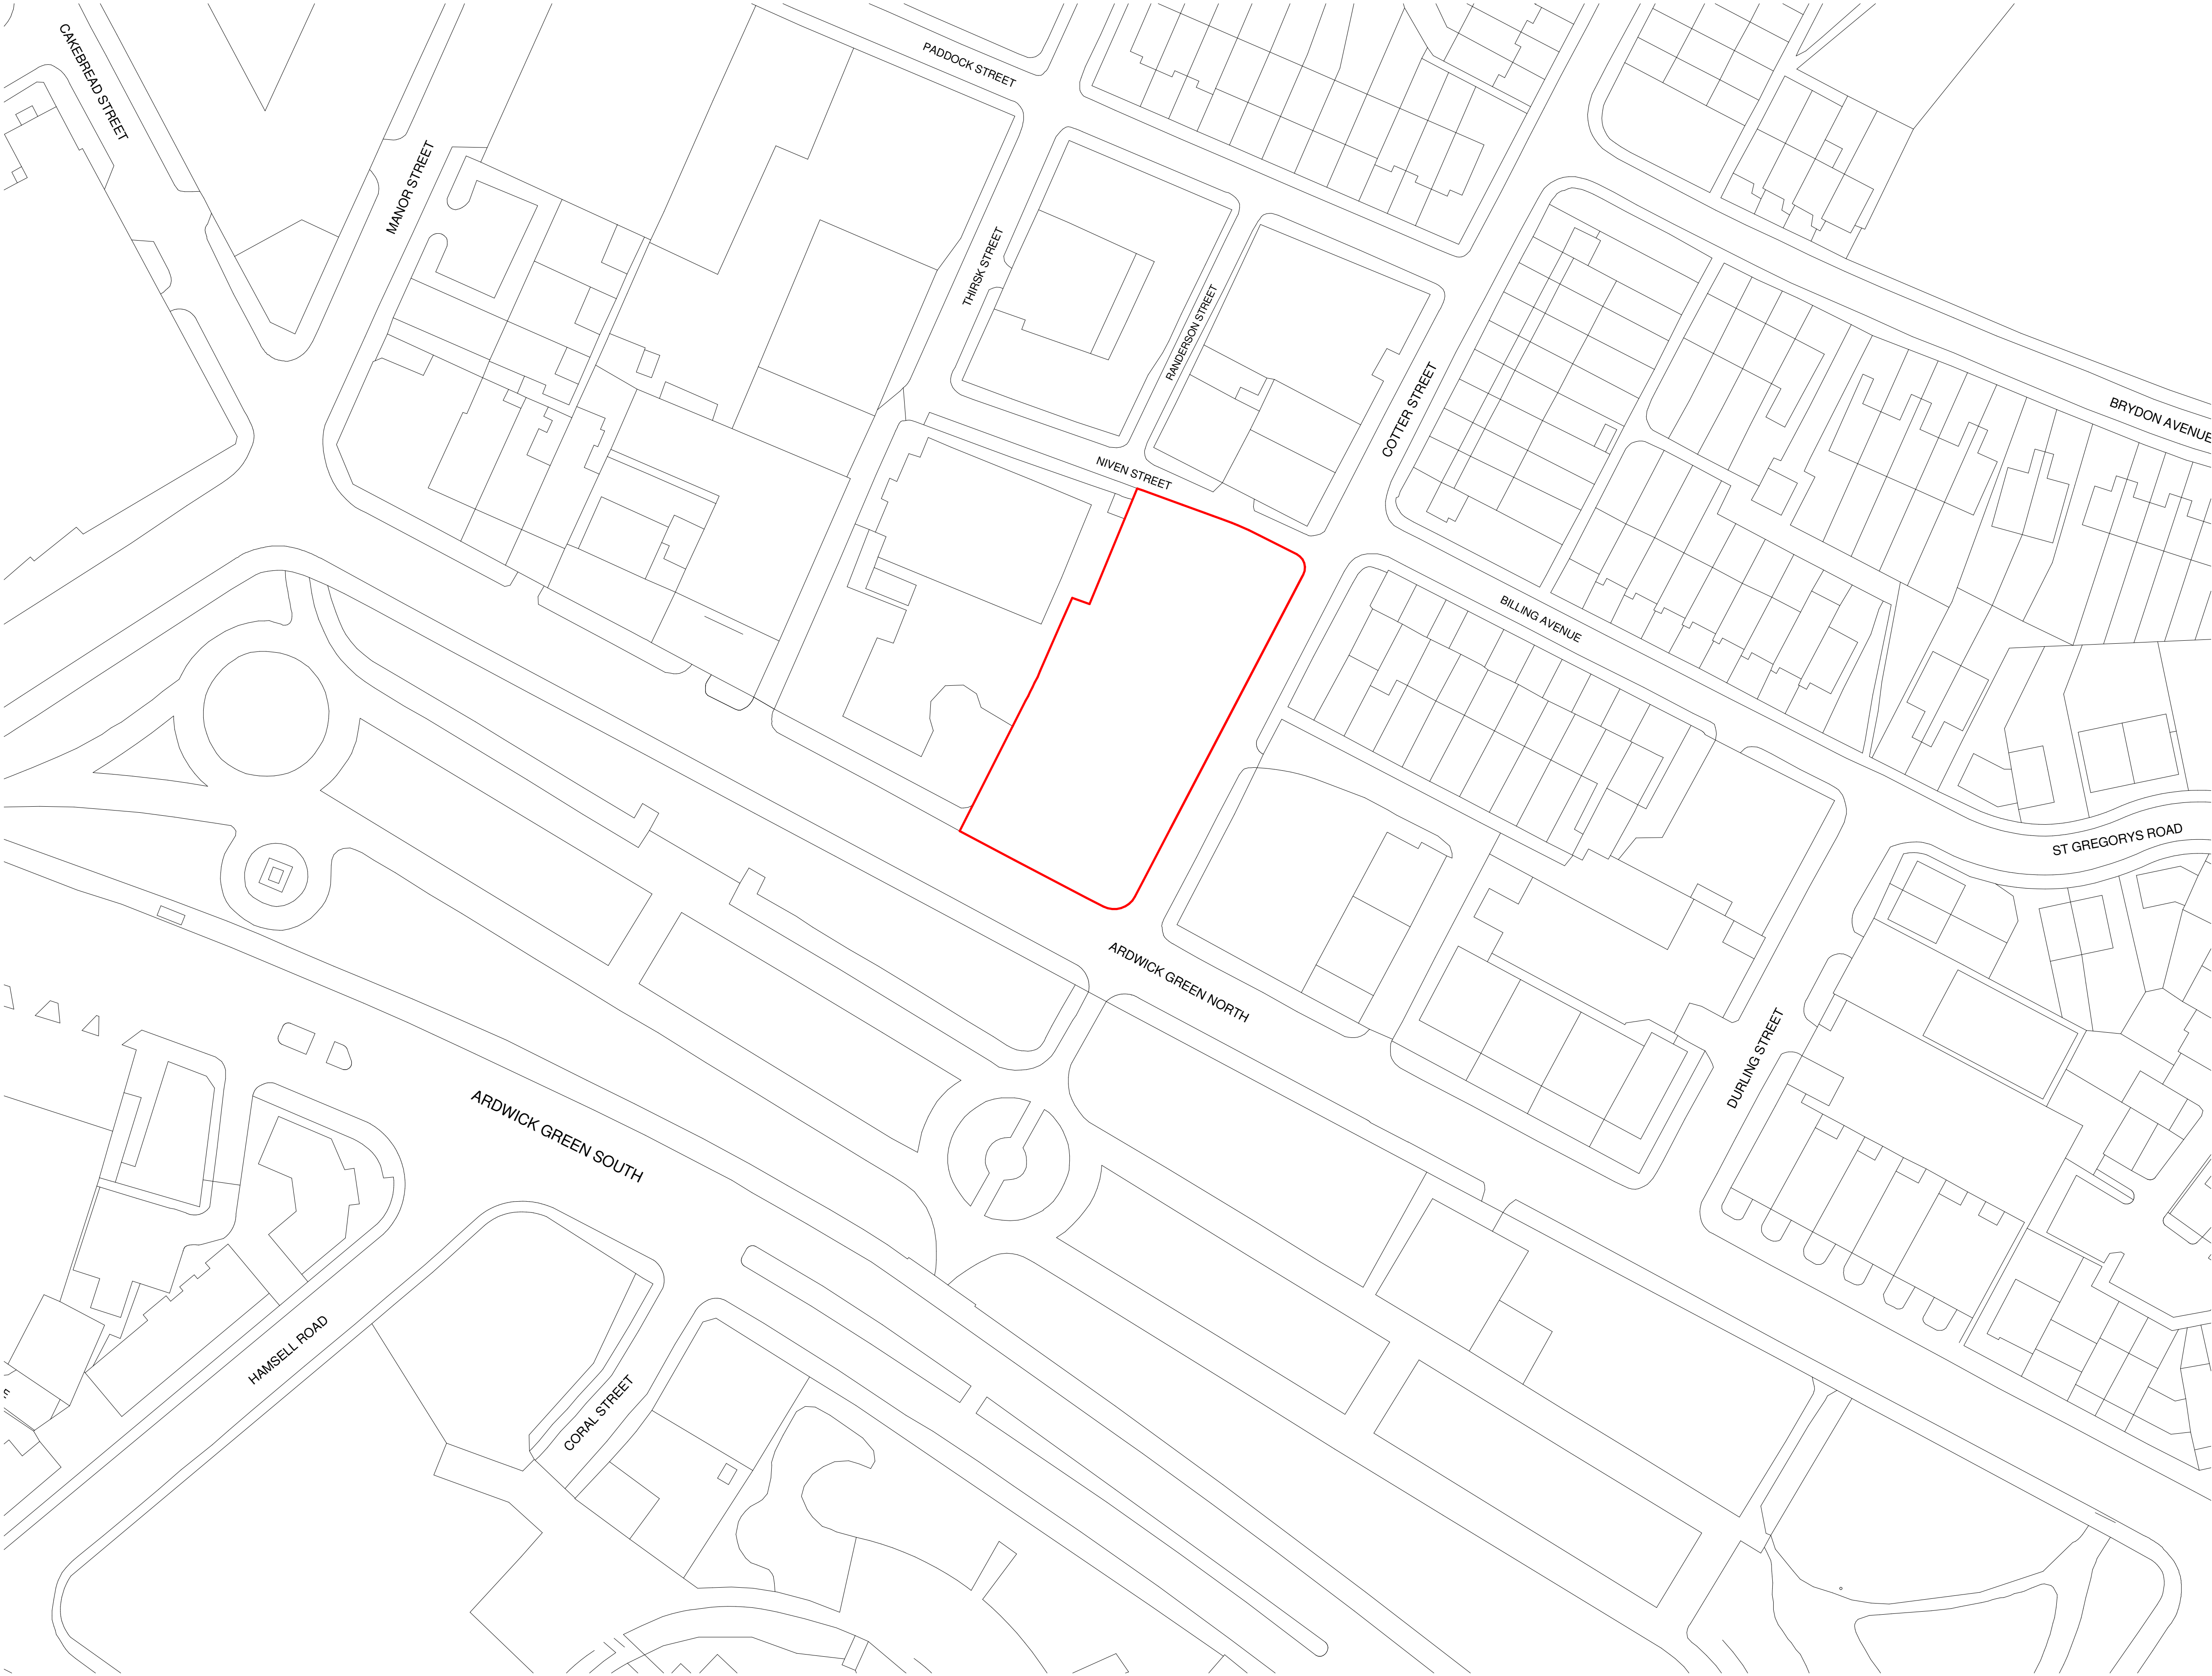


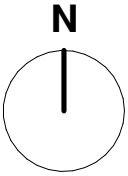

Planning Application Site Plan
1 : 500

 

© The copyright in this drawing is vested in CodaStudios and no license or assignment of any kind has been, or is, granted to any third party whether by provision of copies or originals or otherwise unless agreed in writing.

DO NOT SCALE FROM THIS DRAWING
The contractor shall check and verify all dimensions on site and report any discrepancies in writing to CodaStudios before proceeding work

FOR ELECTRONIC DATA ISSUE
Electronic Data / drawings are issued as "read only" and should not be interrogated for measurement. All dimensions and levels should read, only from those values stated on the drawing. Coda Studios Ltd is not responsible for discrepancies caused by the overlay of other parties BIM/IFC models. These are overlaid purely as reference.

Revision	Date	Drawn	Checked
----------	------	-------	---------

CODA

Architecture

CODA Studios Ltd, 70-71 Cornish Place, Cornish St, Sheffield, S6 3AF
T: 0114 279 6003 E: information@codastudios.co.uk

Client			
STEP PLACES			
Project			
ARDWICK			
Drawn	Checked	Date	Scale @ A1
RM	JH	09/11/22	1 : 500
Title			
PLANNING APPLICATION - SITE PLAN			
Suitability Code	Purpose for issue		
A1	PLANNING		
Drawing No			
2565	CDA	00	SL DR A 0506
Project	Originator	Volume	Level Type Role Number Revision