


Site Boundary

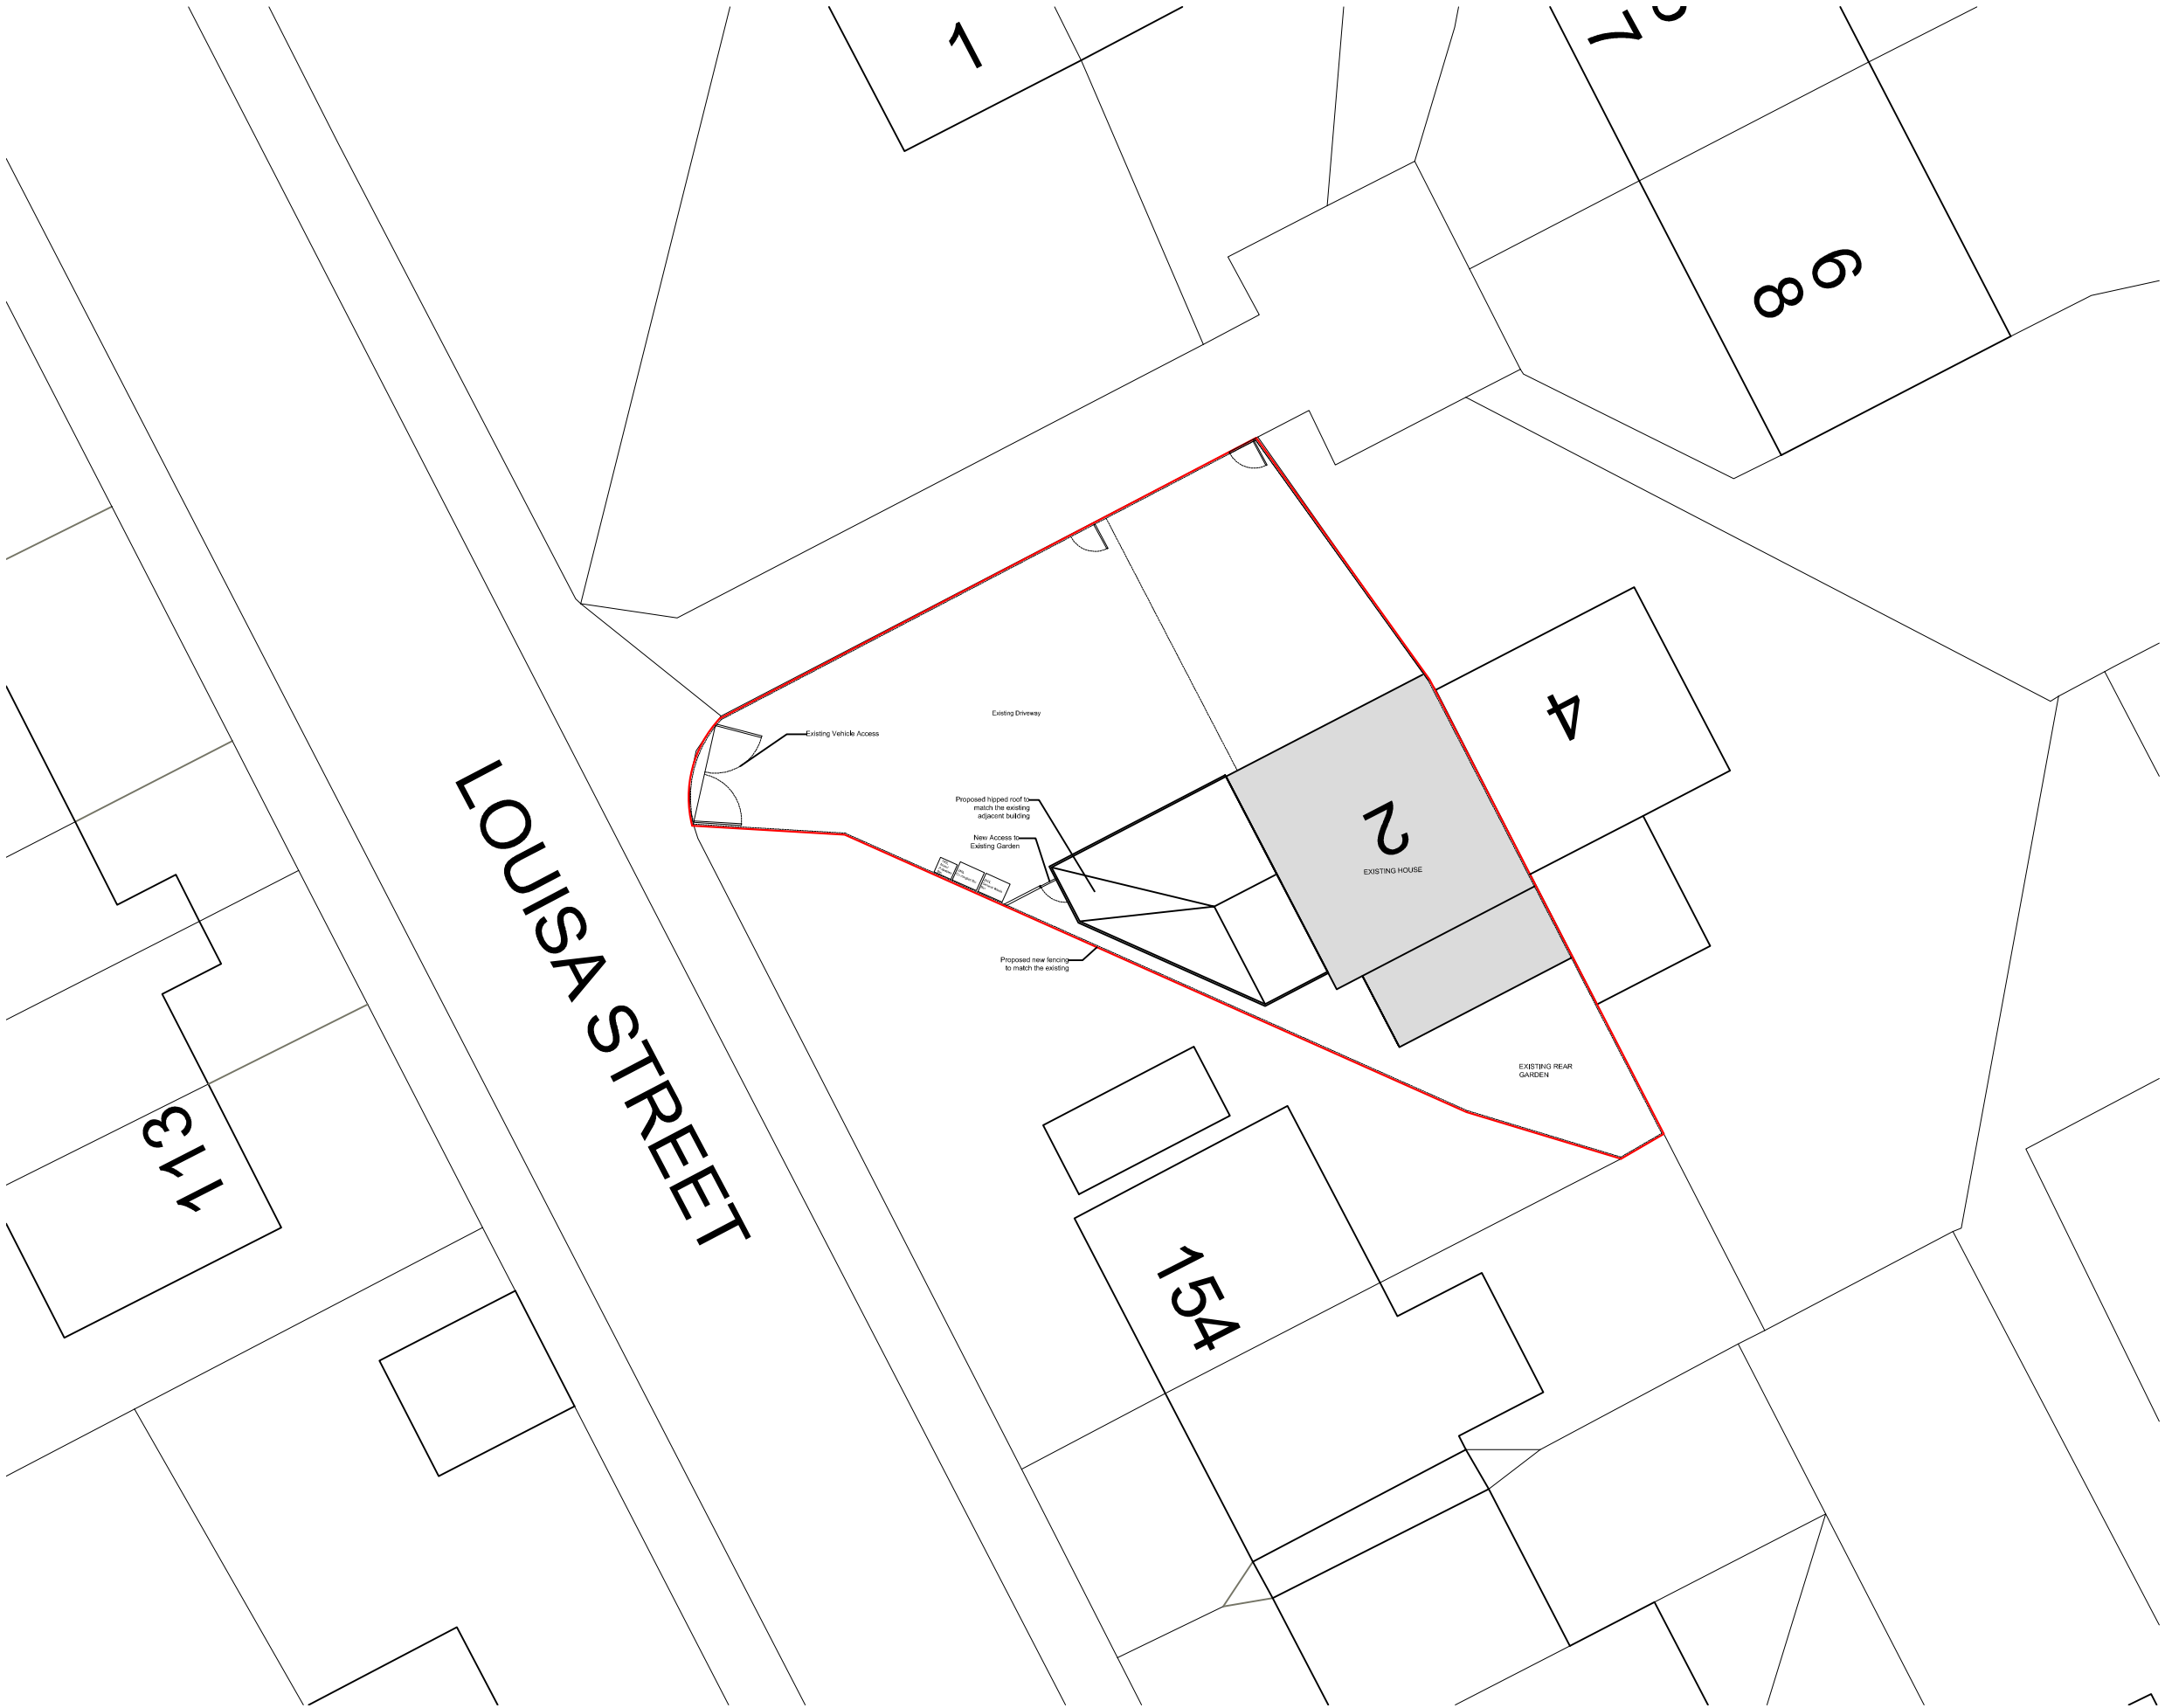

Project:
2 IRIS AVENUE, OPENSHAW, MANCHESTER

Client:
MRS CHIOMA VICTORIA NNADI

Title:
PROPOSED SITE PLAN

Status:
FOR PLANNING

Date:
29.09.2022

Scale:
1:200 @ A3

Drawn by:
ME

Drawing no.
3100

Rev.
E