

Dimensioning


Figured dimensions only to be taken from these designs and drawings. Work to annotated dimensions only. All dimensions to be checked on site. Architectural designers to be informed immediately of any discrepancies before work proceeds. Drawings are to be read in conjunction with relevant specifications, structural engineers and service engineers' drawings.




Key
1
2
3
4
5
6

Brickwork to match existing
Roof tiles to match existing
PVC Window to match existing
Bifold Glazed Doors
Roof Lantern/Skylight
Obscure Glazing


PROPOSED FRONT ELEVATION
1:100 @ A3

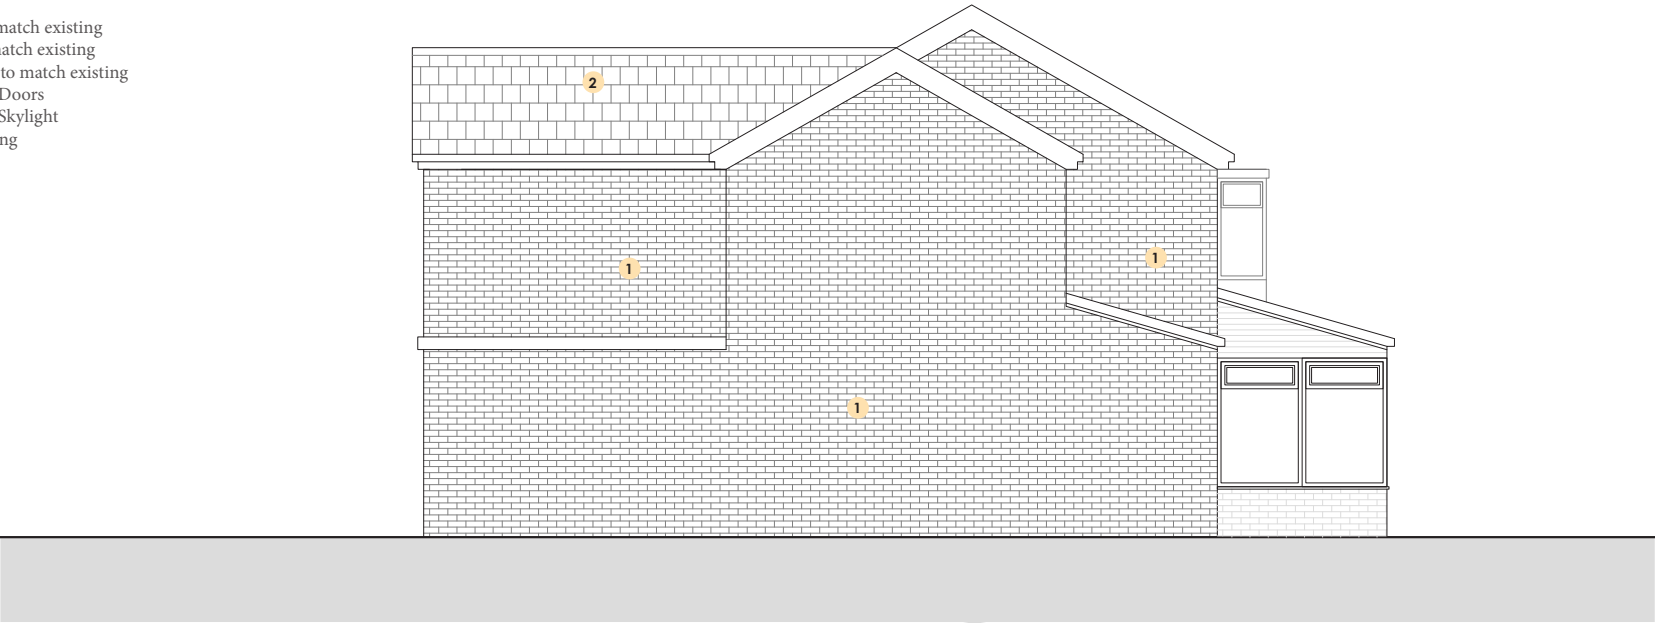

PROPOSED SIDE ELEVATION
1:100 @ A3

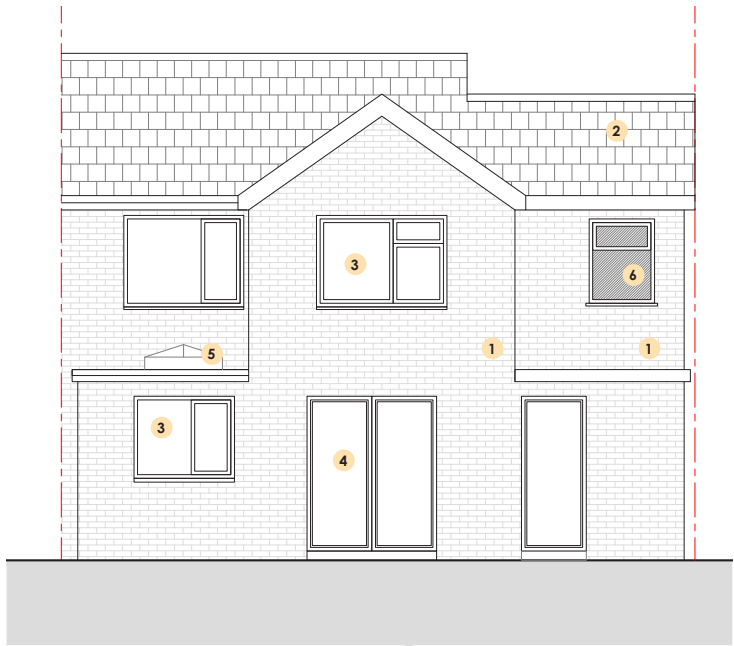

PROPOSED REAR ELEVATION
1:100 @ A3

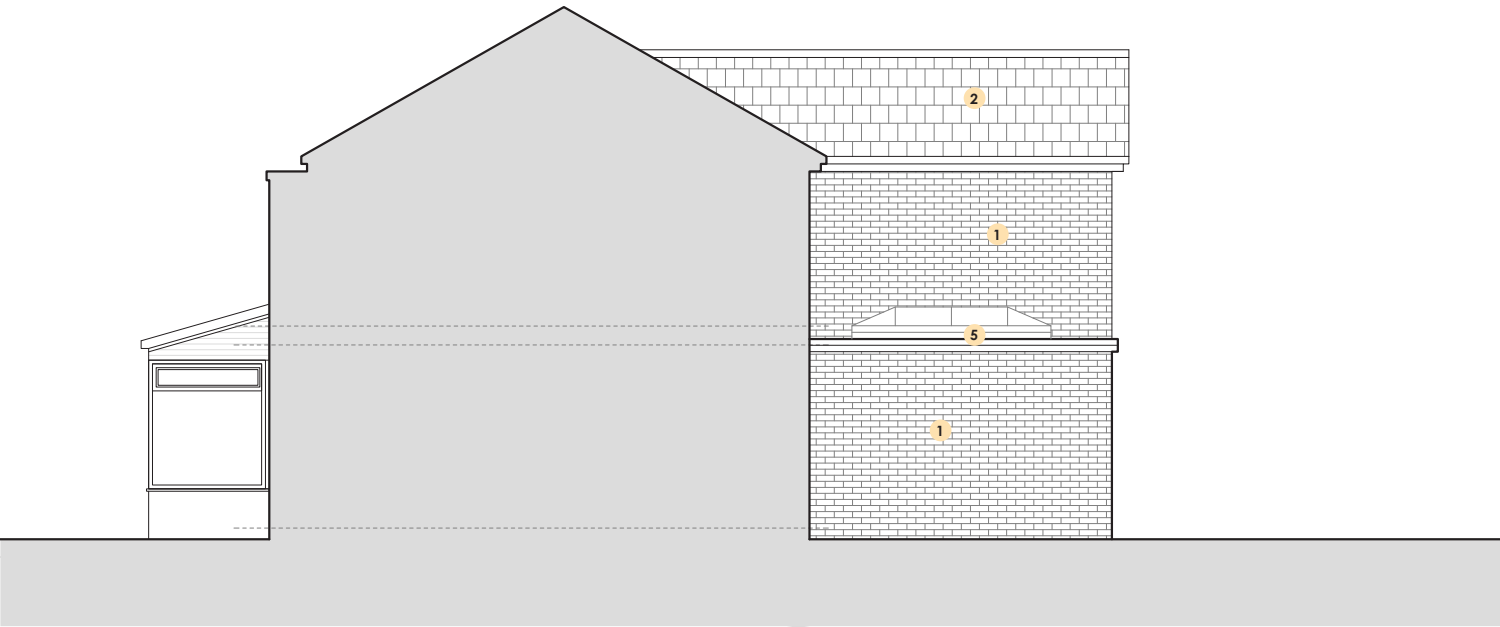

PROPOSED SIDE ELEVATION
1:100 @ A3

Rev	Description	Date
-	Issued to client for comments	21/10/22
A	Issued for Planning	22/10/22
B	Revised following comments	15/12/22
C	Revised following comments	04/01/23
D	Revised following comments	20/01/23



SALEEM
ARCHITECTS

Client	Homeowner
Project	57 Hacking Street, Cheetham M7 4ZD
Drawing Title	Proposed Elevations
Scale	1:100 @ A3
Drawing No. :	Sheet 5
Revision	D
Date	Oct 2022