


Notes:
Please note:
Plans & layouts by others (MCC), AA Projects accept
no responsibility for their accuracy or completeness.

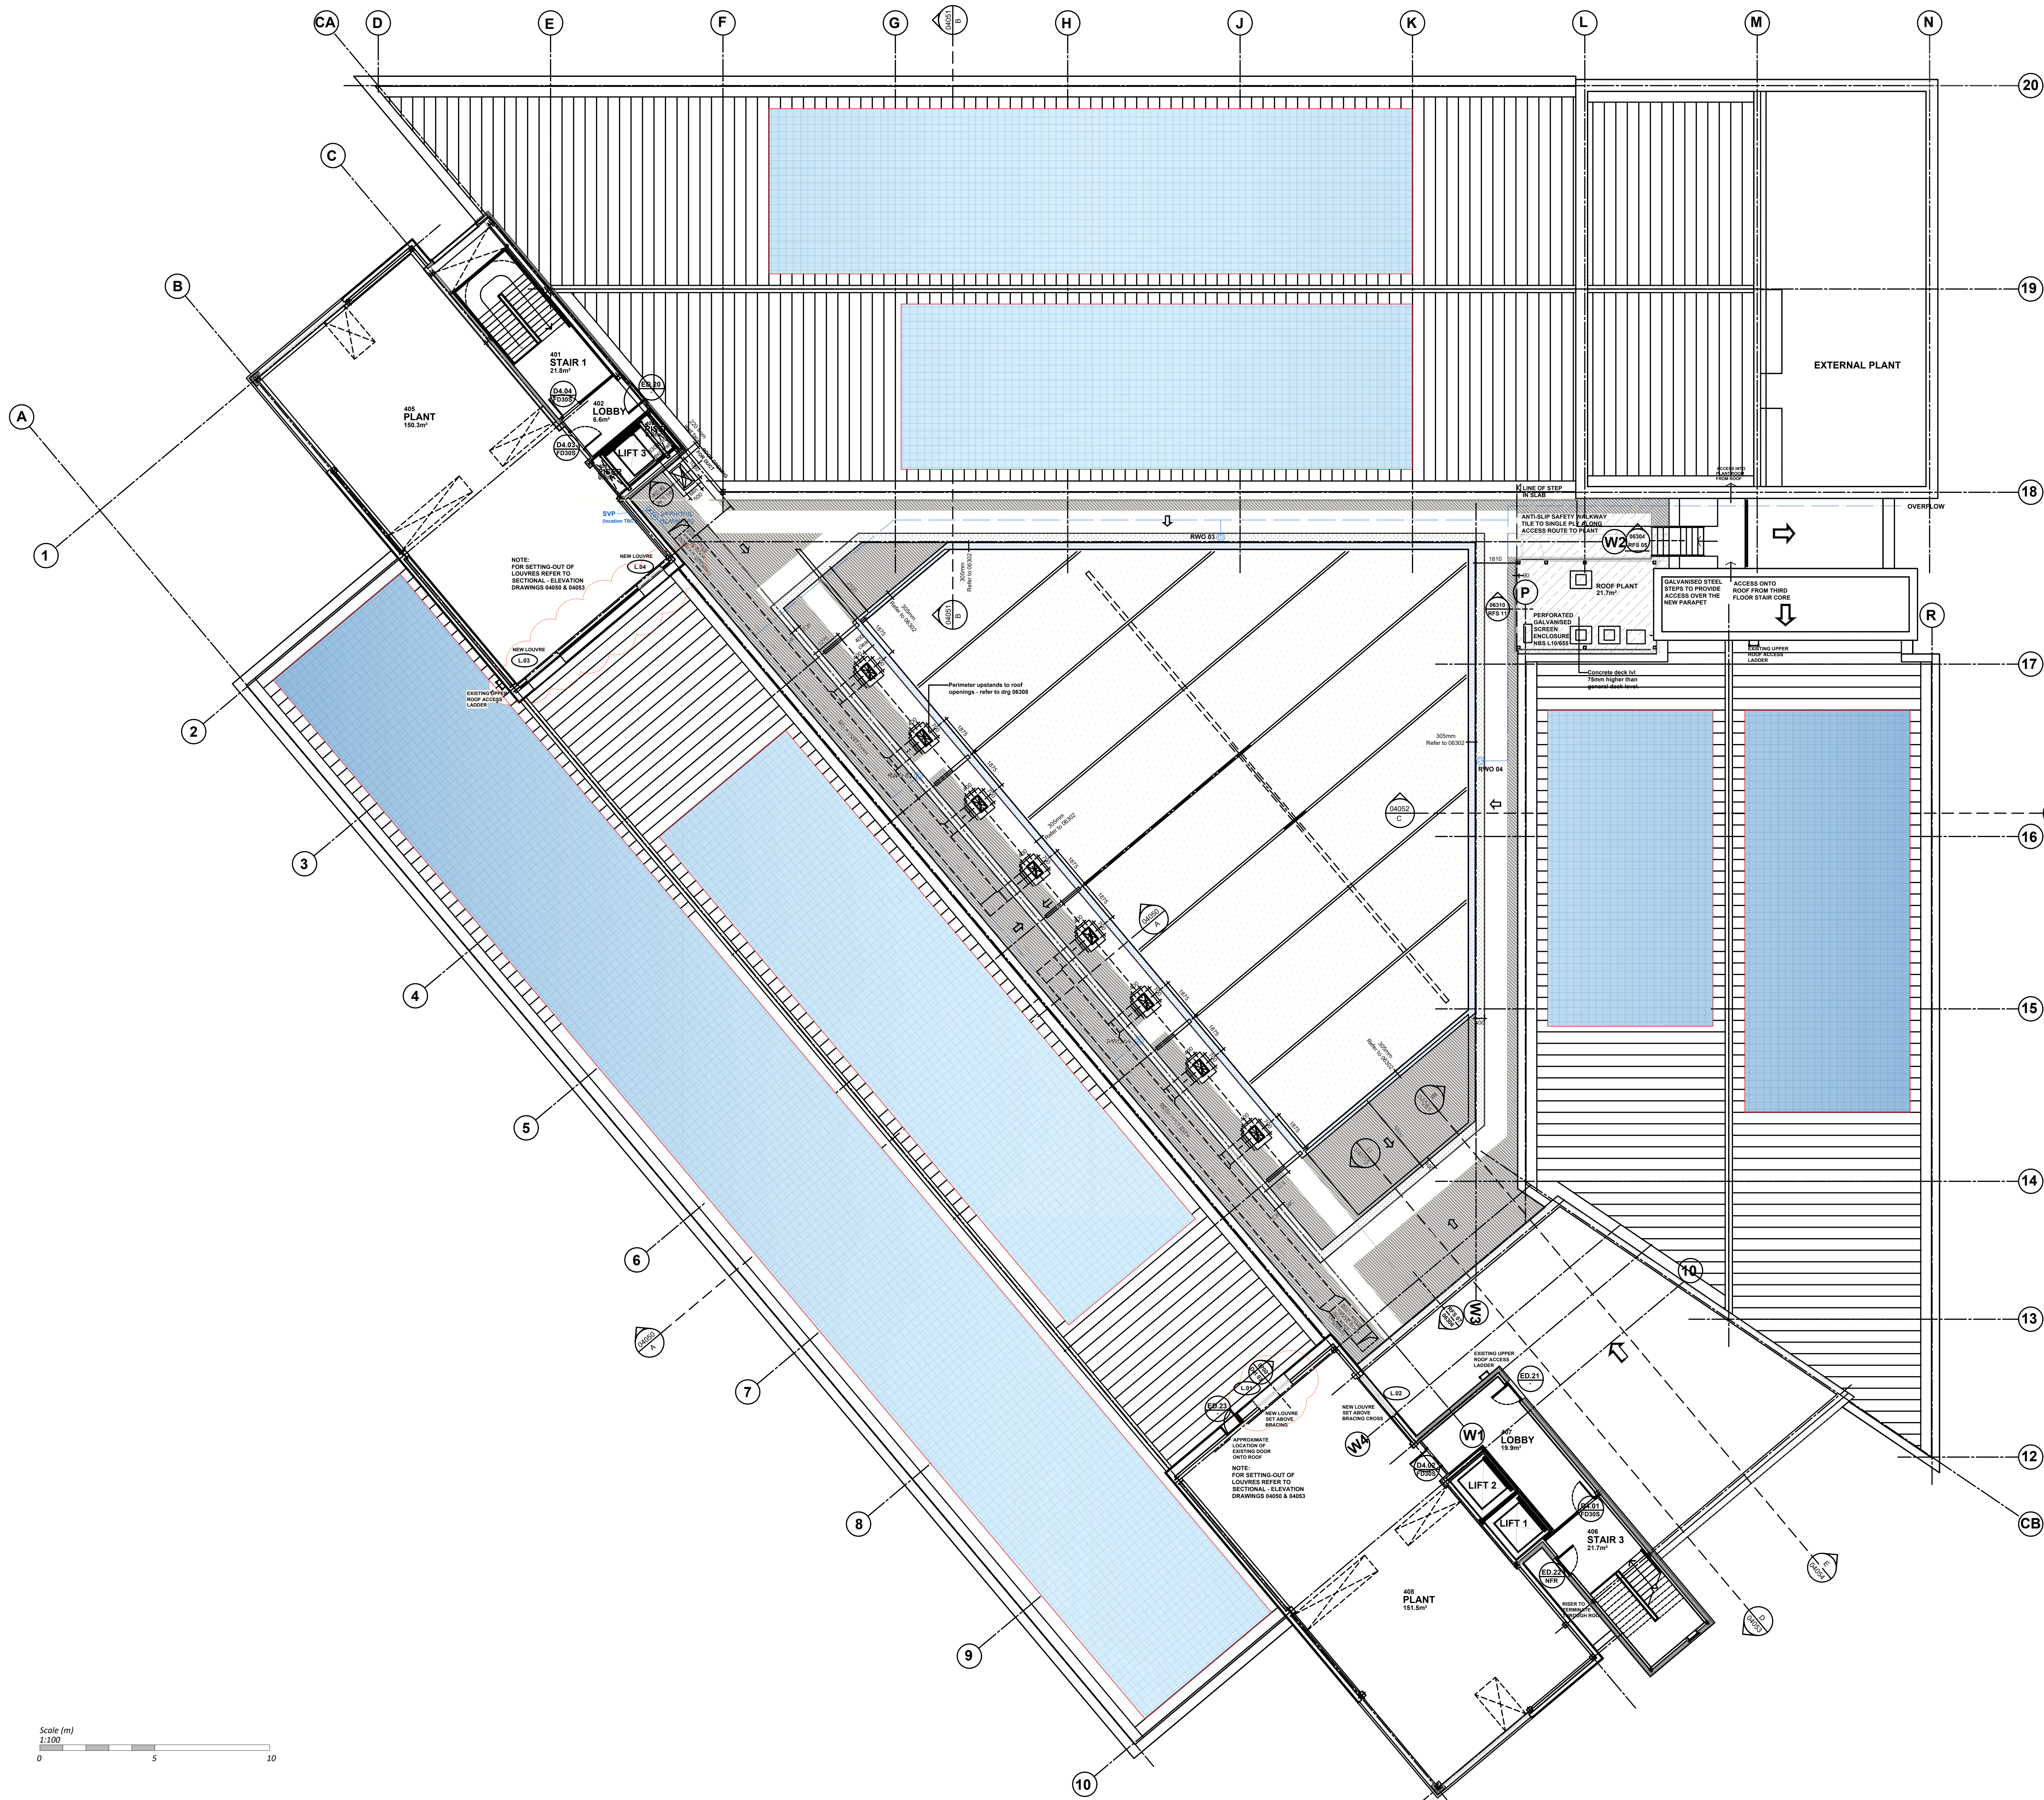

Copyright: All rights reserved. This drawing must not be reproduced without permission from AA Projects Ltd. Do not scale off this drawing. All dimensions are to be checked on site by contractor / sub contractor. Any discrepancies to be reported to AA Projects Ltd.

Rev	Date	Revision notes	By	Check

Sheet 1.06
Part First Floor
South Harrington
Brunswick Business Park
Liverpool
L3 2BQ
Tel: 0151 430 2340
www.aaprojects.co.uk

Office Locations
Birmingham, Leeds, Liverpool, London, Manchester, Oxford, Rugby, Newcastle

Client	Drawing Title
Equians MCC	Arbeta - Proposed Fourth Floor Plan

Project Title	Drawn	Date
Arbeta	JL	21.12.22
	Checked	Date
	MW	21.12.22