


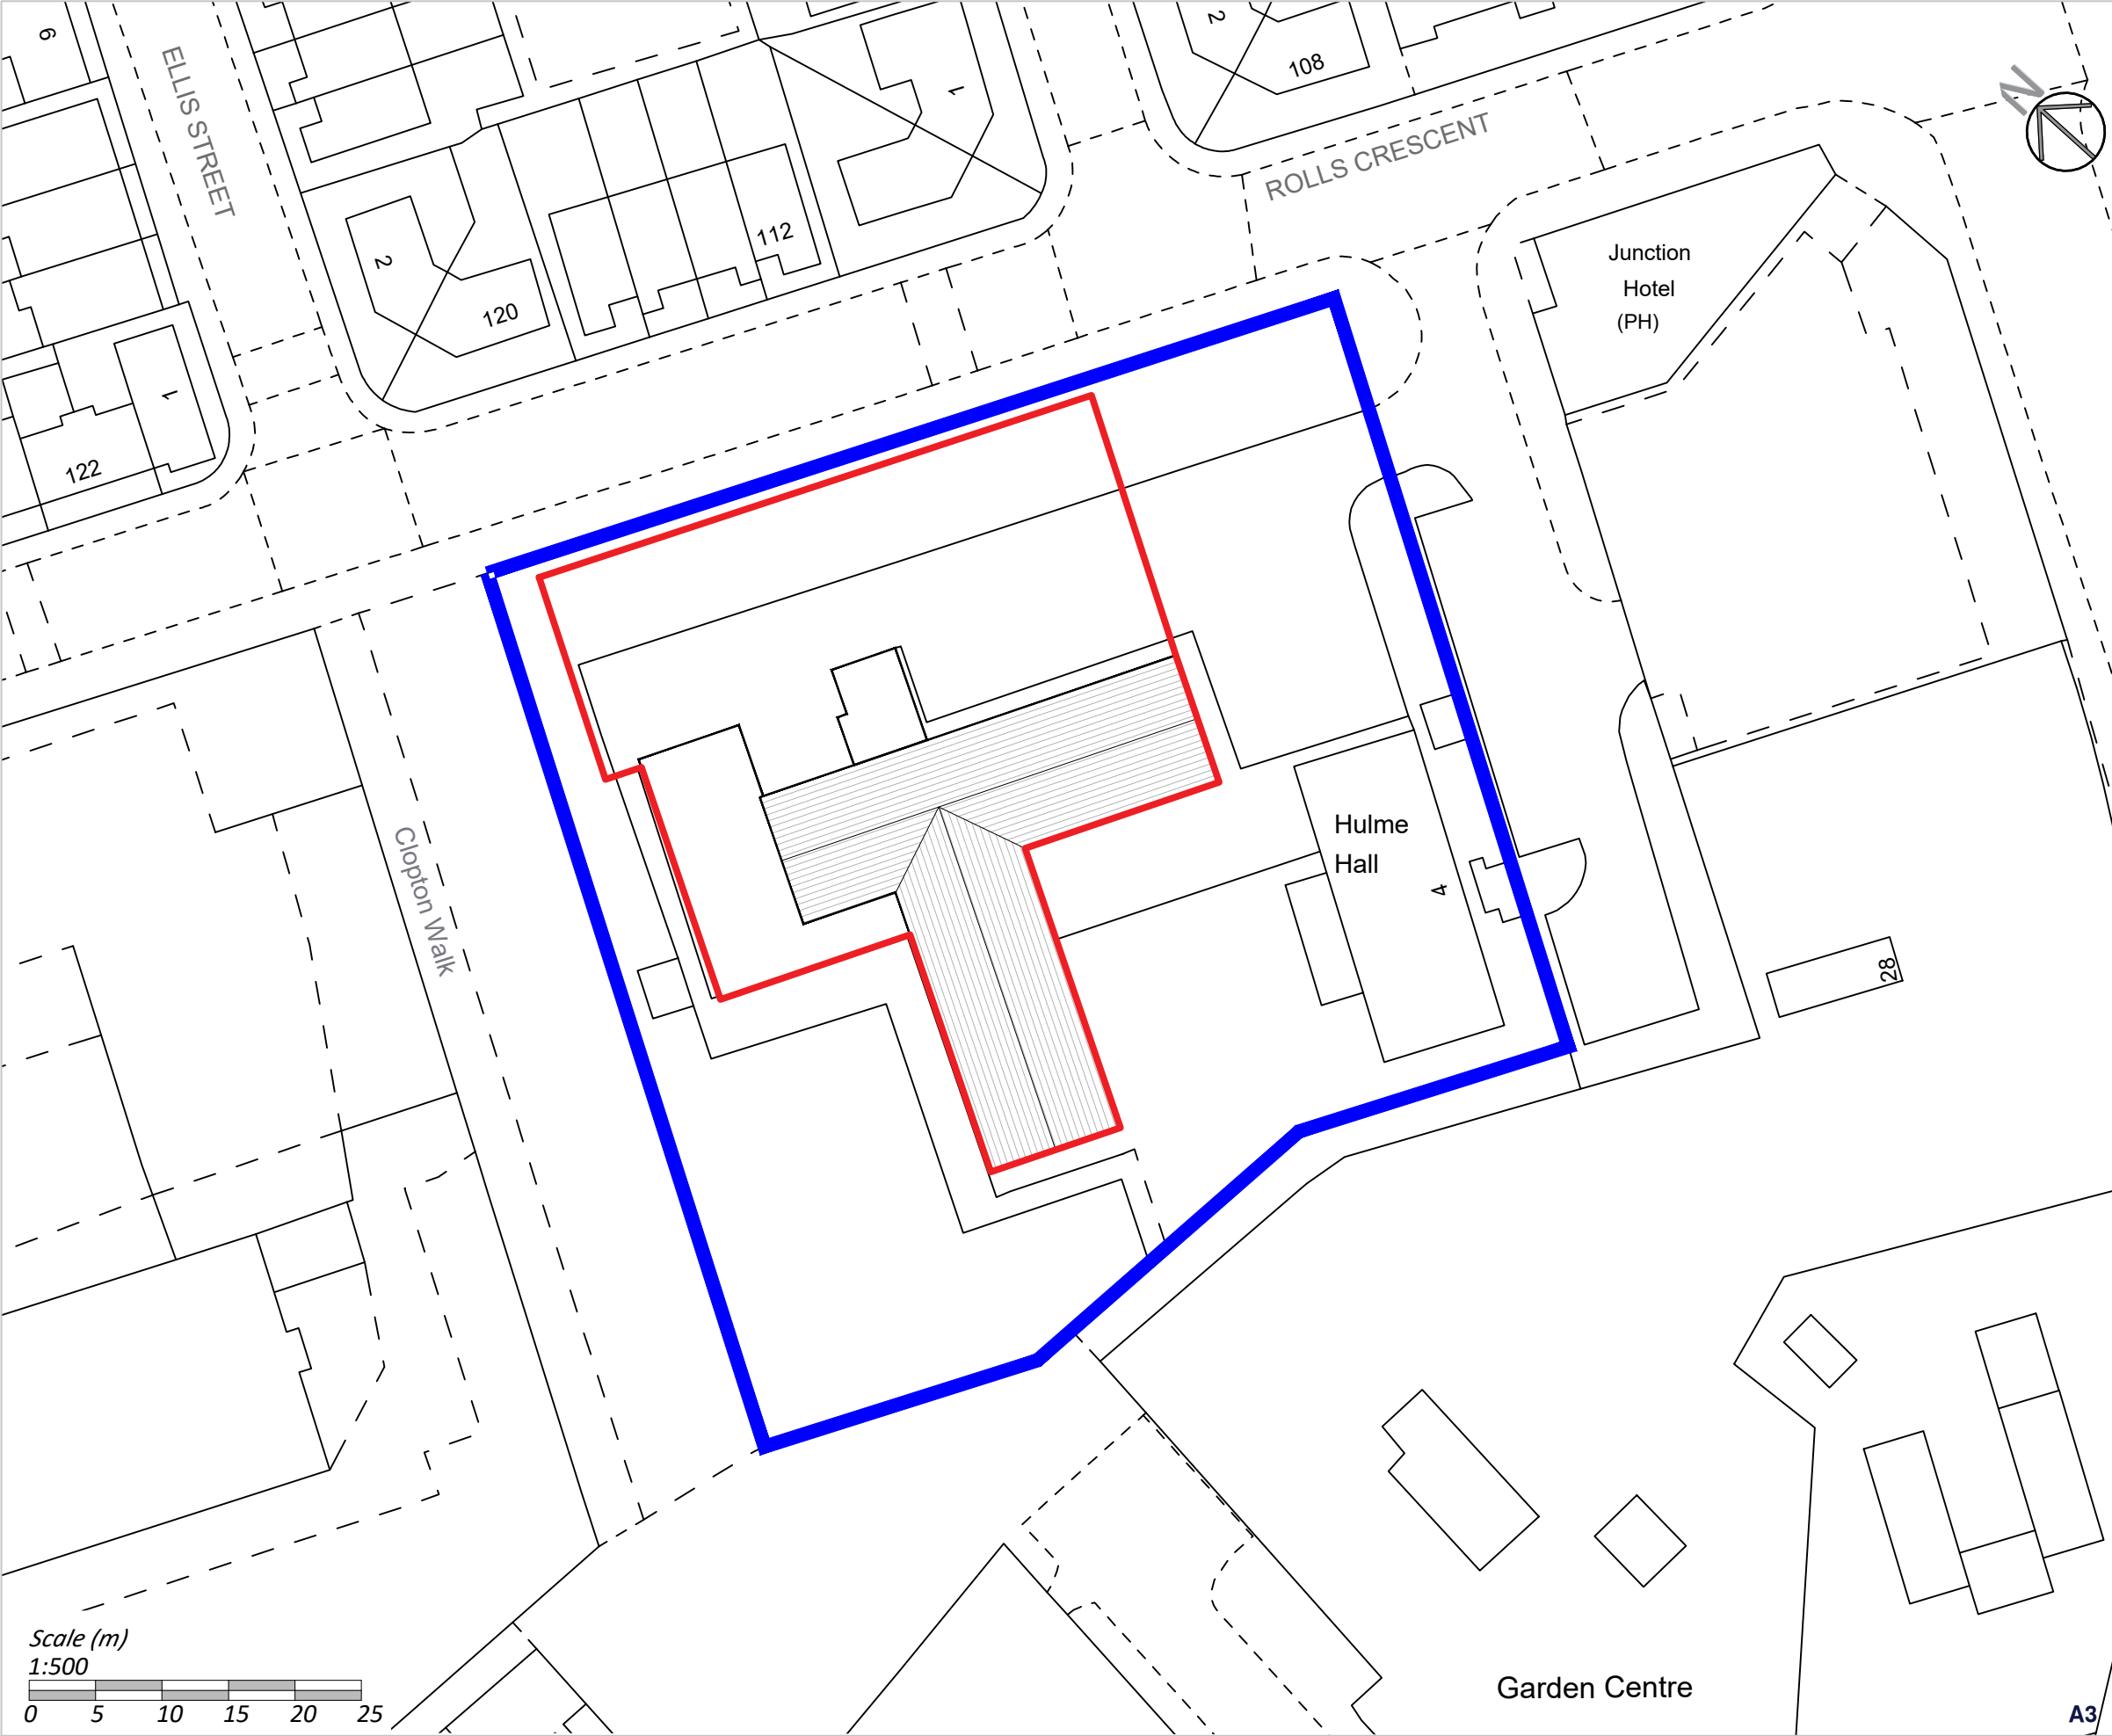

Notes:

- Site Boundary
- Proposed area of works

Copyright: All rights reserved. This drawing must not be reproduced without permission from AA Projects Ltd. Do not scale off this drawing. All dimensions are to be checked on site by contractor / sub contractor. Any discrepancies to be reported to AA Projects Ltd.

Rev	Date	Revision notes	By	Check
-----	------	----------------	----	-------

Office Locations
Birmingham, Leeds, Liverpool, London,
Manchester, Oxford, Rugby, Newcastle
www.aaprojects.co.uk

Client Equans MCC		Drawing Title Claremont Resource Centre Proposed Works Site Plan			
Project Title Claremont Resource Centre		Drawn TR	Date 11/22		
		Checked PT	Date 11/22		
DWG No.	19972-CRC-004	Scale	1:500	Revision	-