

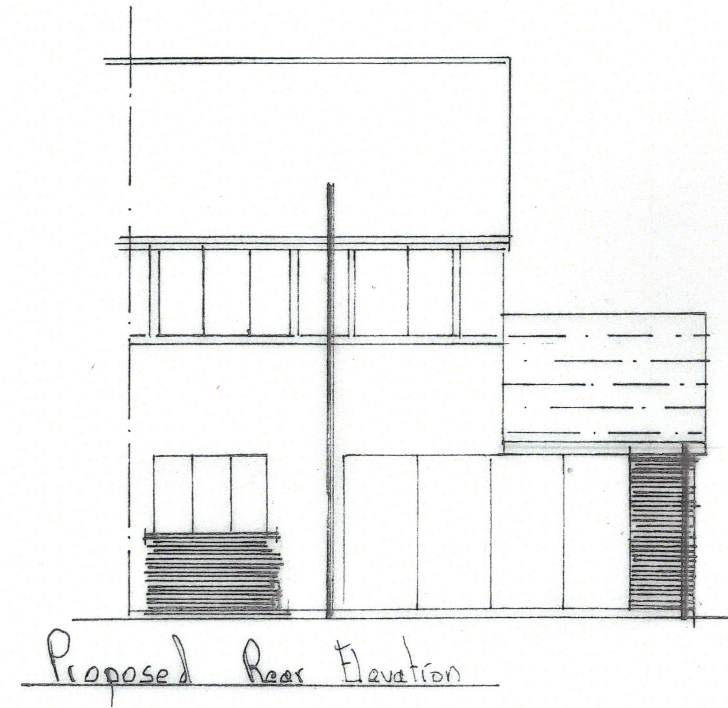


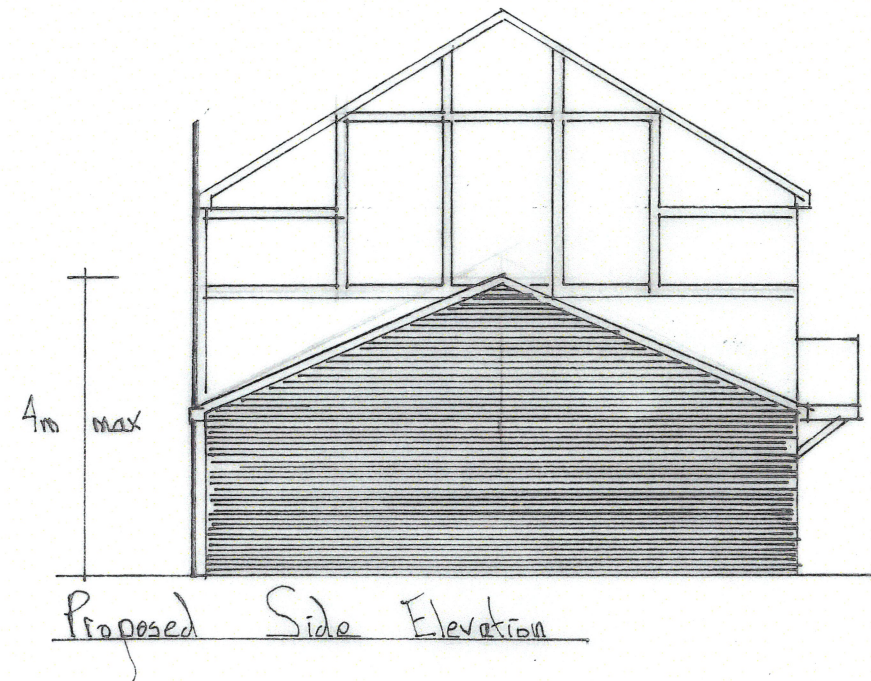

30, Allan Roberts Close, Manchester, M9 8AL

Location Plan  
Scale 1:1250

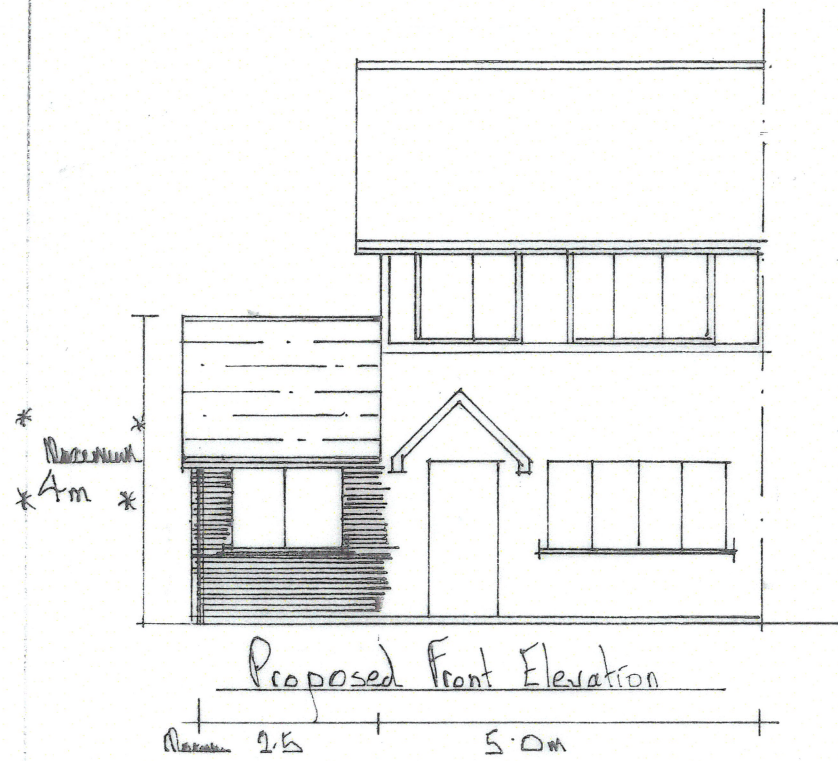

Site Plan shows area bounded by: 385665.25, 402347.25 385806.67, 402488.67 (at a scale of 1:1250), OSGridRef: SD8573 241. The representation of a road, track or path is no evidence of a right of way. The representation of features as lines is no evidence of a property boundary.

Produced on 29th Apr 2022 from the Ordnance Survey National Geographic Database and incorporating surveyed revision available at this date. Reproduction in whole or part is prohibited without the prior permission of Ordnance Survey. © Crown copyright 2022. Supplied by <https://www.buyaplan.co.uk> digital mapping a licensed Ordnance Survey partner (100053143). Unique plan reference: #00728353-CE4EA3

Ordnance Survey and the OS Symbol are registered trademarks of Ordnance Survey, the national mapping agency of Great Britain. Buy A Plan logo, pdf design and the [www.buyaplan.co.uk](https://www.buyaplan.co.uk) website are Copyright © Pass Inc Ltd 2022

METRES  
0 1 2  
SCALE 1:50

METRES  
0 1 2  
SCALE 1:100

| REV   | DATE                                                       | AMENDMENTS | 1:1        |
|---|------------------------------------------------------------|------------|------------|
| <b>Harry Jackson Surveyors Limited</b><br>Unit 4A Farnworth Park Industrial Estate<br>Wellington Street, Farnworth, Bolton BL4 7BY<br>Tel: 01204 701740 Mobile: 07931 321879 |                                                            |            |            |
| CLIENT   | Mr + Mrs Taylor                                            |            |            |
| ADDRESS   | 30 Allan Roberts Cl<br>Bolton, Manchester M9 8AL           |            |            |
| PROJECT   | Side Single Storey Extension                               |            |            |
| TITLE   | Building Regulations and<br>Lawful Development Certificate |            |            |
| DRAWING NO   | BL4/130A/13                                                | REV        |            |
| SCALE   |                                                            | DATE       | 18/13/2023 |
| DRAWN BY   | HJ                                                         | SHEET SIZE | A3         |
| CHECKED BY   | JJ                                                         | COPYRIGHT  | ©          |