


ADDRESS:
7 EXCHANGE STREET,
MANCHESTER,
M2 7EE

Site Plan

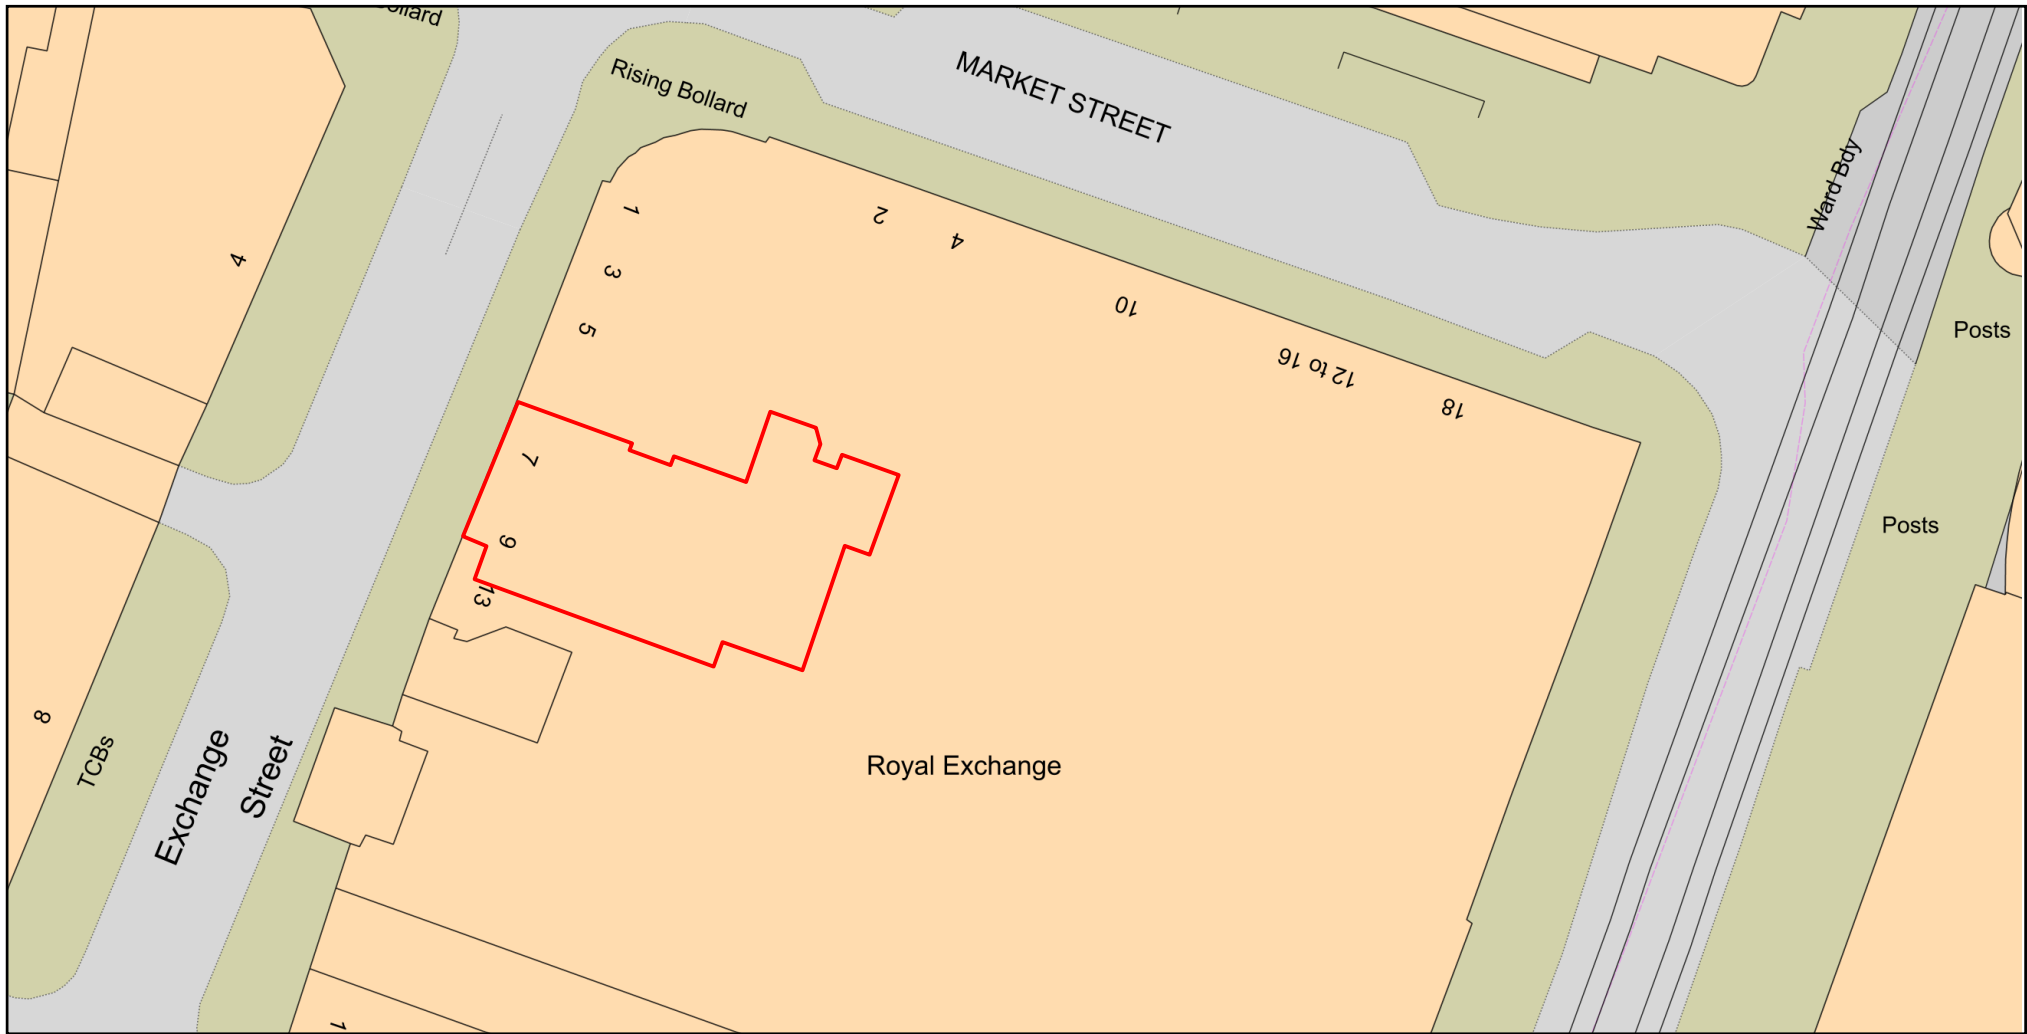

Plan Produced for: Mint Velvet
Date Produced: 06 Mar 2023
Plan Reference Number: TQRQM23065112517459
Scale: 1:500 @ A4
© Crown copyright and database rights 2023 OS 100042766

StudioJill

5 China Works
Black Prince Road
London
SE1 7SJ

+44 020 3995 4395

Please note these drawings are design intent only and are the property of StudioJill. Copyright is reserved. This drawing should not be shared with any unauthorised person either in whole or part form.

Drawing to be read in conjunction with any standard details and specifications. All construction details and materials to comply with relevant building and fire regulations. Where required all works to be to the approval of the local authority or landlord.

Contractors to provide their own detailed setting out drawings and samples of all materials and finishes to be checked and commented on by StudioJill/ client team. This should be done post strip out and prior to the commencement of works. StudioJill should be notified of any site discrepancies and any design change should be approved by StudioJill.

Rev : By : Amendments :

Date : Rev : By : Amendments :

Date : Client :

Project: Mint Velvet - Manchester
Drawing Title: Site Plan
Drawn by: AO
Date: 06/03/2023

Status: Planning
Drawing Number: 1072-LP-002
Sign Off: JH
Scale: 1:1250 @ A3