



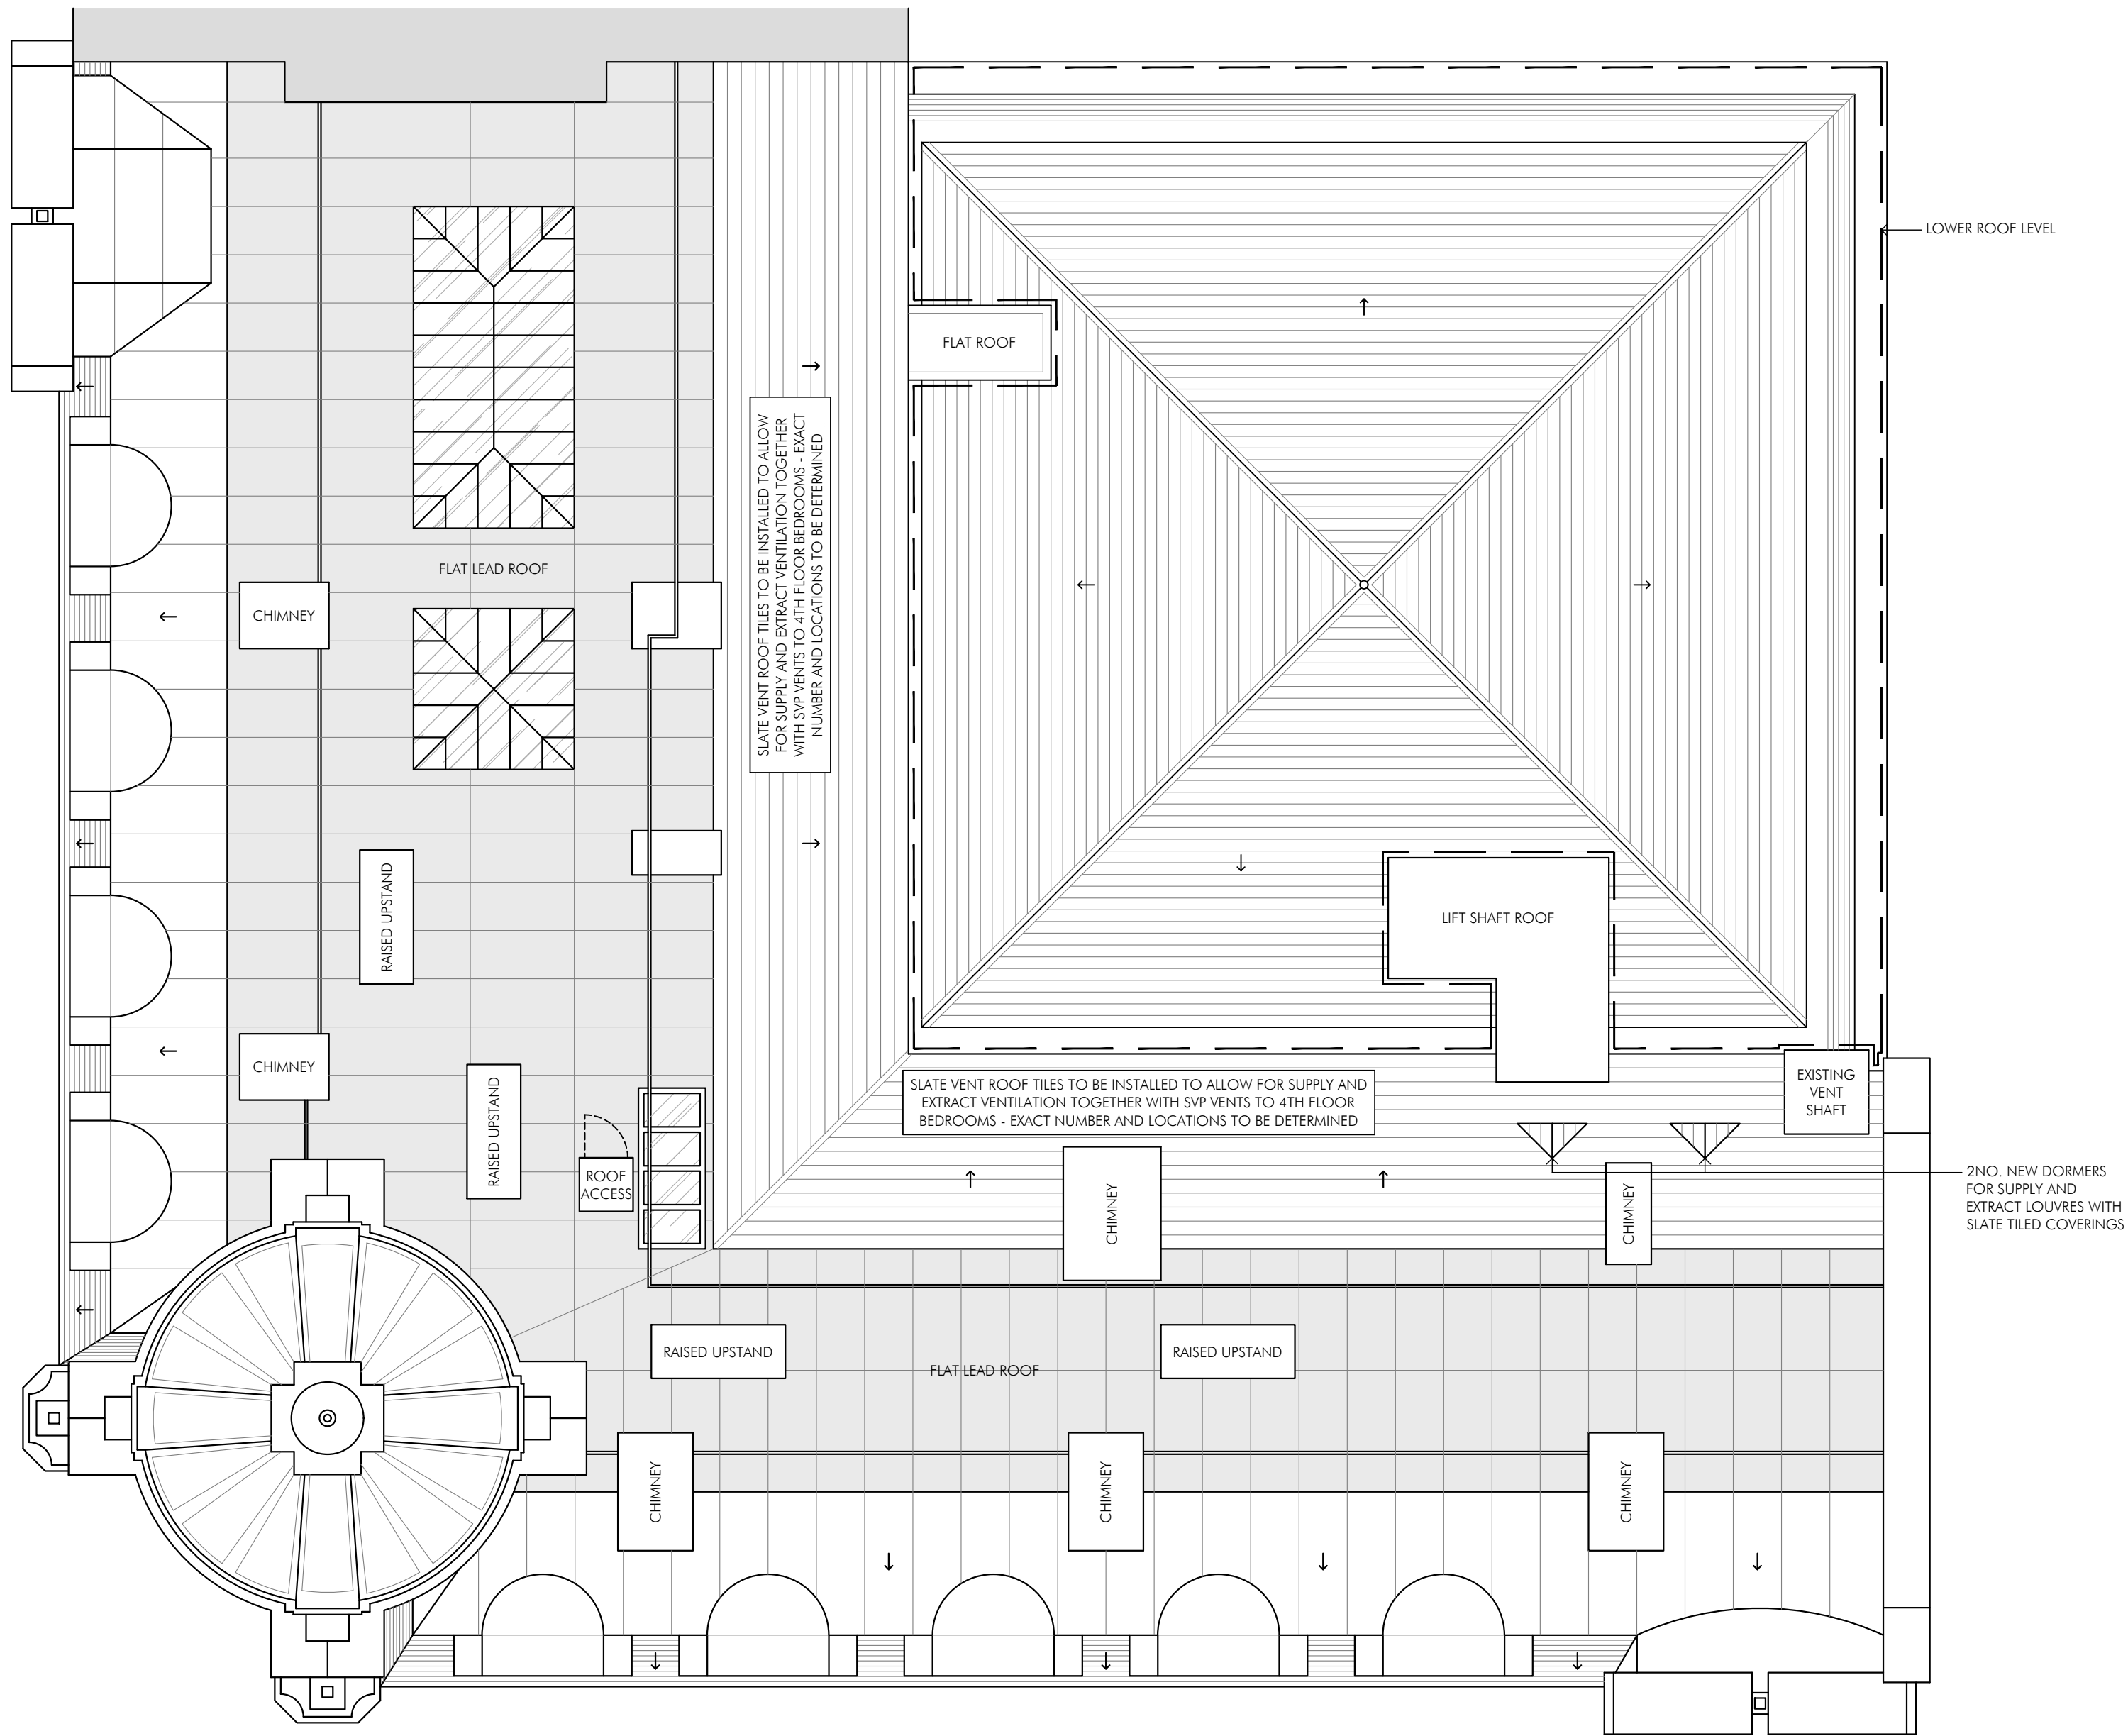

PROPOSED ROOF PLAN
SCALE 1:100 @ A2

 

SH SH DRAWN	REV A - 2NO. DORMERS INDICATED ADJ. LIFT SHAFT FOR SUPPLY AND EXTRACT	NOV 21	
	DRAWN	OCT 21	
	REVISION	DATE	VER
AP ALLISON PIKE ARCHITECTS & DESIGNERS			
7 Buxton Road West, Disley, Stockport, Cheshire, SK12 2AE. Website: www.allisonpike.com			
Telephone: 01663 763000 Facsimile: 01663 766772 Email: studio@allisonpike.com			
© Allison Pike Partnership Limited.			
PLANNING ISSUE	PROJECT INNKEEPERS COLLECTION 1-3 YORK STREET (BROWNS) MANCHESTER		
	TITLE ROOF PLAN AS PROPOSED		
	SCALE 1:100 @ A2		
	JOB No MAB46	DRAWING No AP07	REV A