


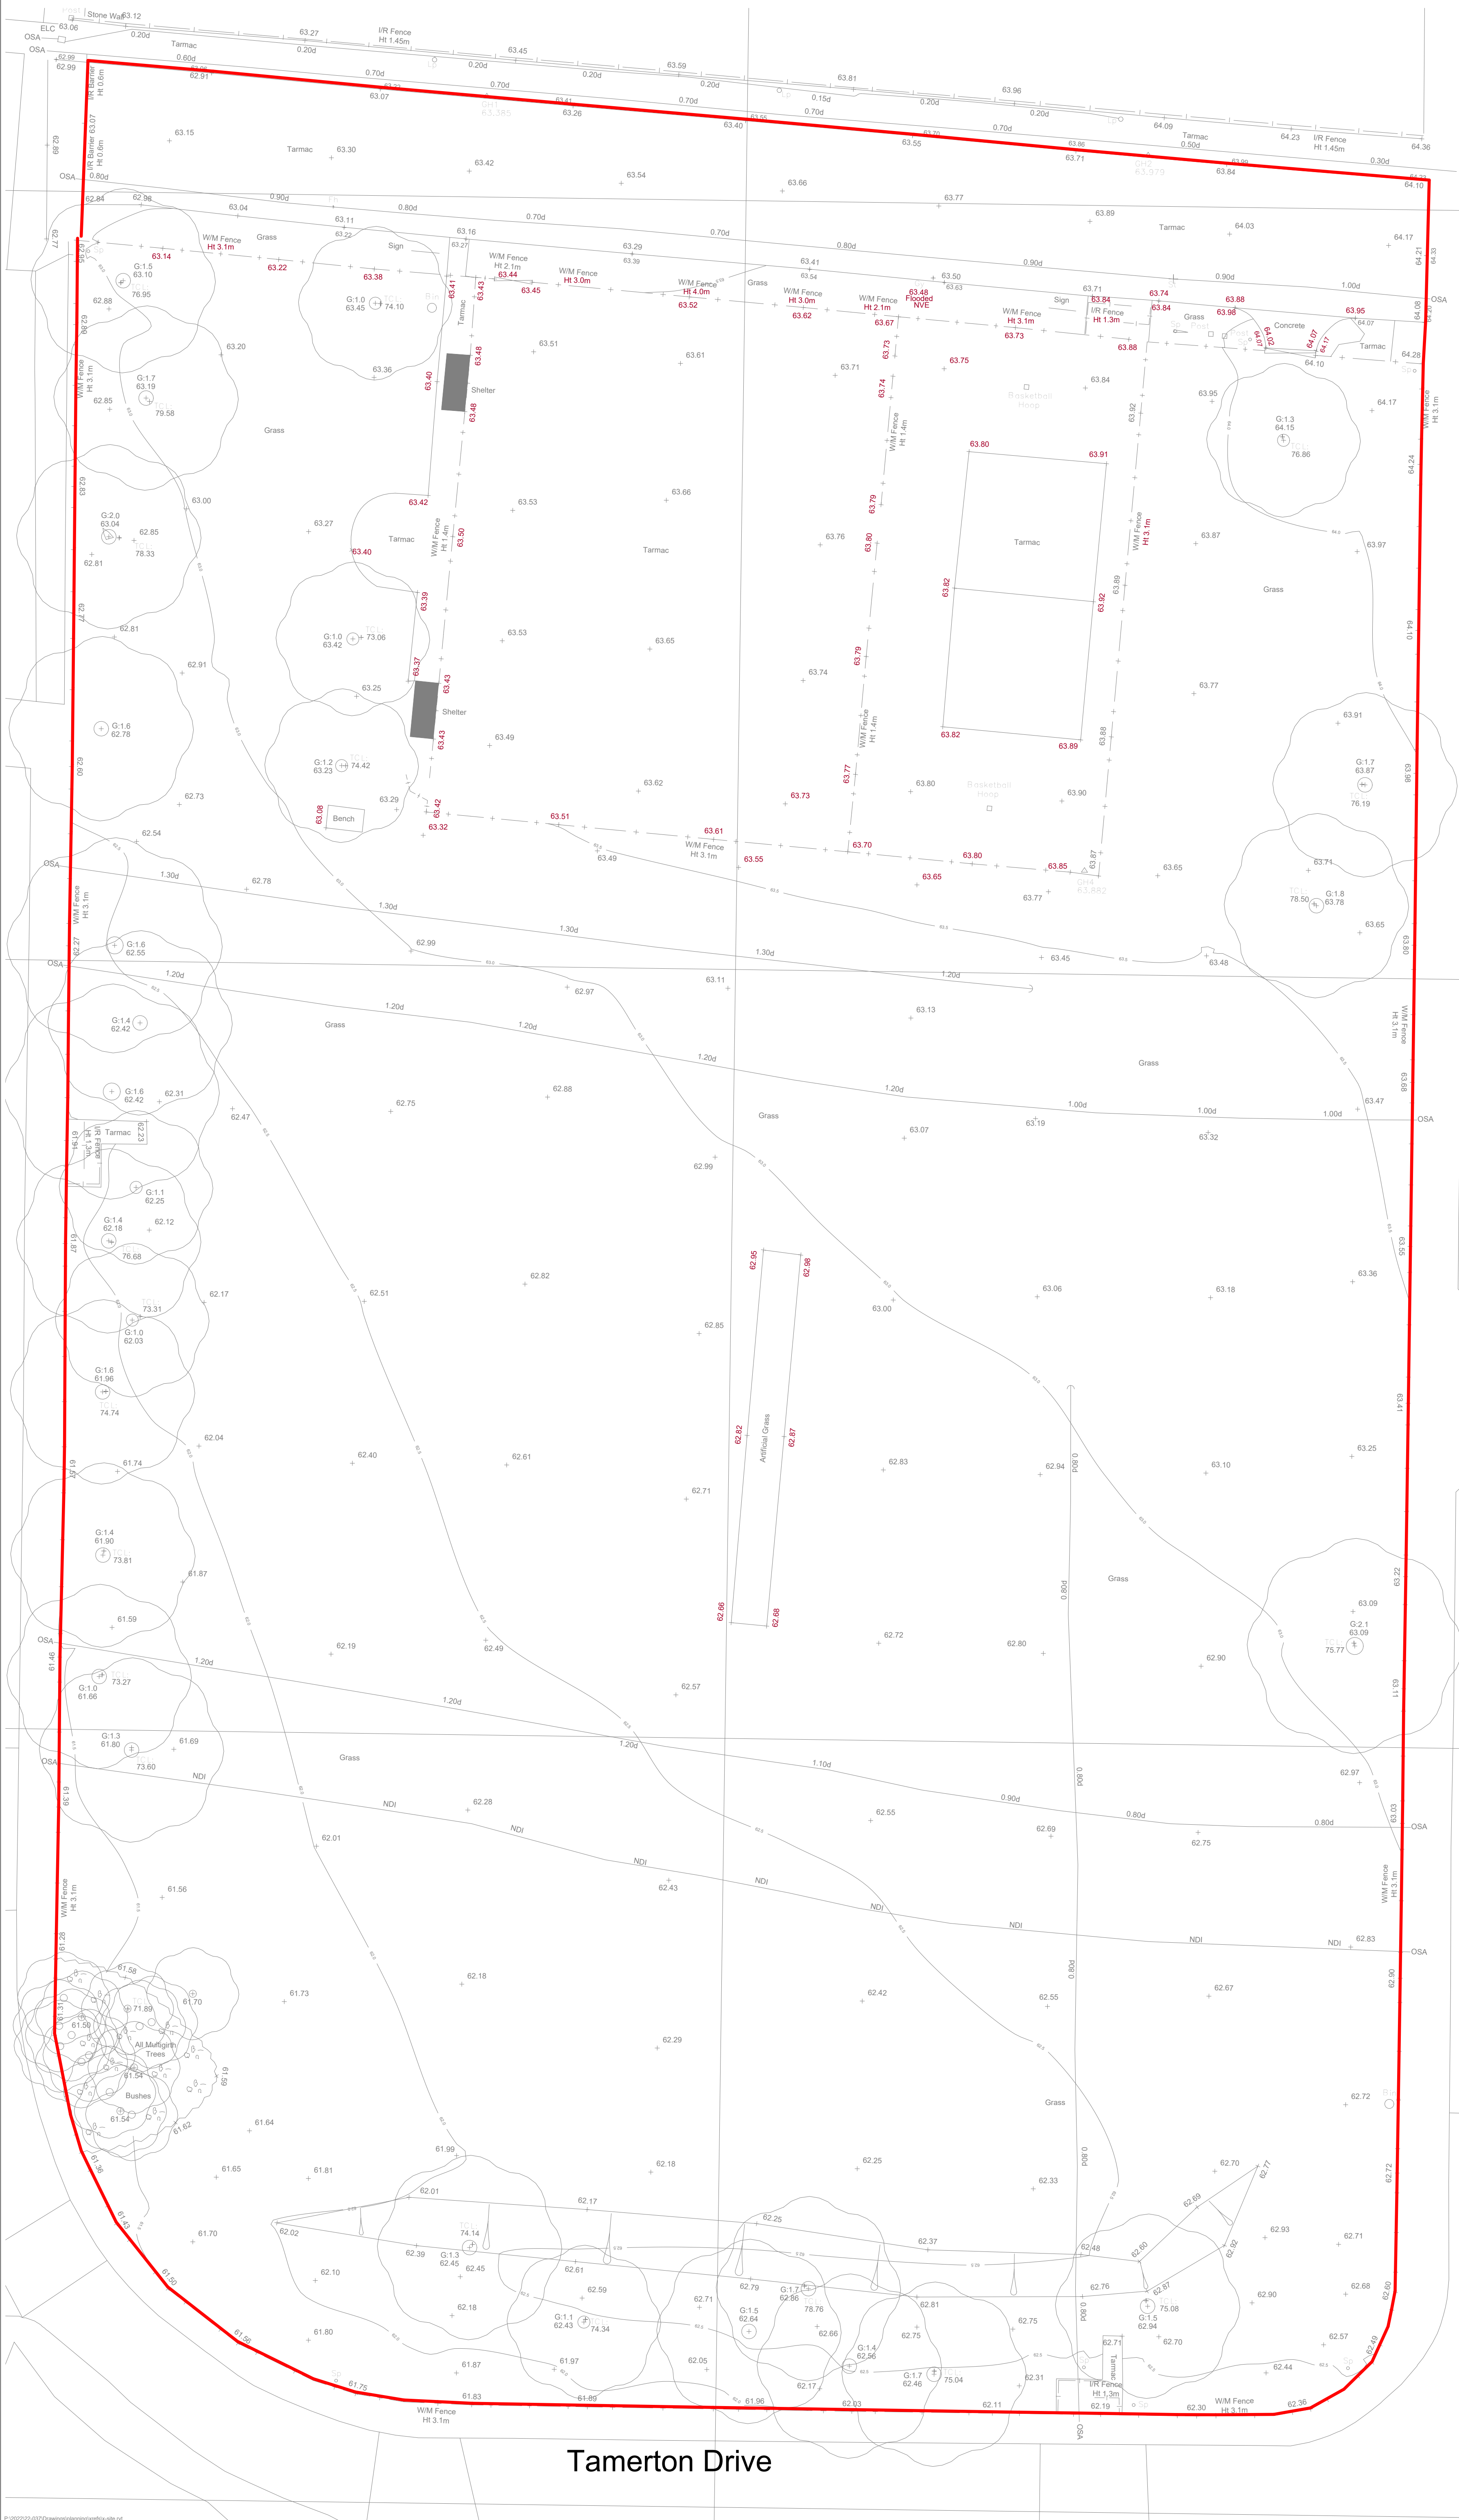

© Bowker Sadler Partnership Limited

■ This drawing is the subject of copyright which vests in Bowker Sadler Partnership Limited. It is an infringement of copyright to reproduce this drawing, by whatever means, including electronic, without the express written consent of Bowker Sadler Partnership Limited which reserves all its rights.

Bowker Sadler Partnership Limited asserts its rights to be identified as the author of this design

■ Drawing not to be scaled
■ Report Errors and Omissions to the Architect.
■ Check all dimensions on site
■ Drawing to be read in conjunction with the Health and Safety Plan and all relevant Risk Assessments

1:50
1:100

1m 2m 3m 4m 5m 6m

N
Q

LB

Heywood Street

Rev. Date Dm. Chkd.

BOWKER SADLER ARCHITECTURE

Hatherlow House | Hatherlow | Romiley | Stockport | SK6 3DY
0161 406 7333 | office@bowker-sadler.co.uk | www.bowker-sadler.co.uk

Project
**Olive Primary School,
Manchester**

Client
Conlon Construction Limited

Drawing
**Existing Site Plan -
Topographical Survey**

Scale 1 : 200 Sheet Size @ A1 Drawn SW Checked AC Date 9.12.22

Project No. 22-037 - BSA - XX - XX - D - A - 1001

Status

Planning