




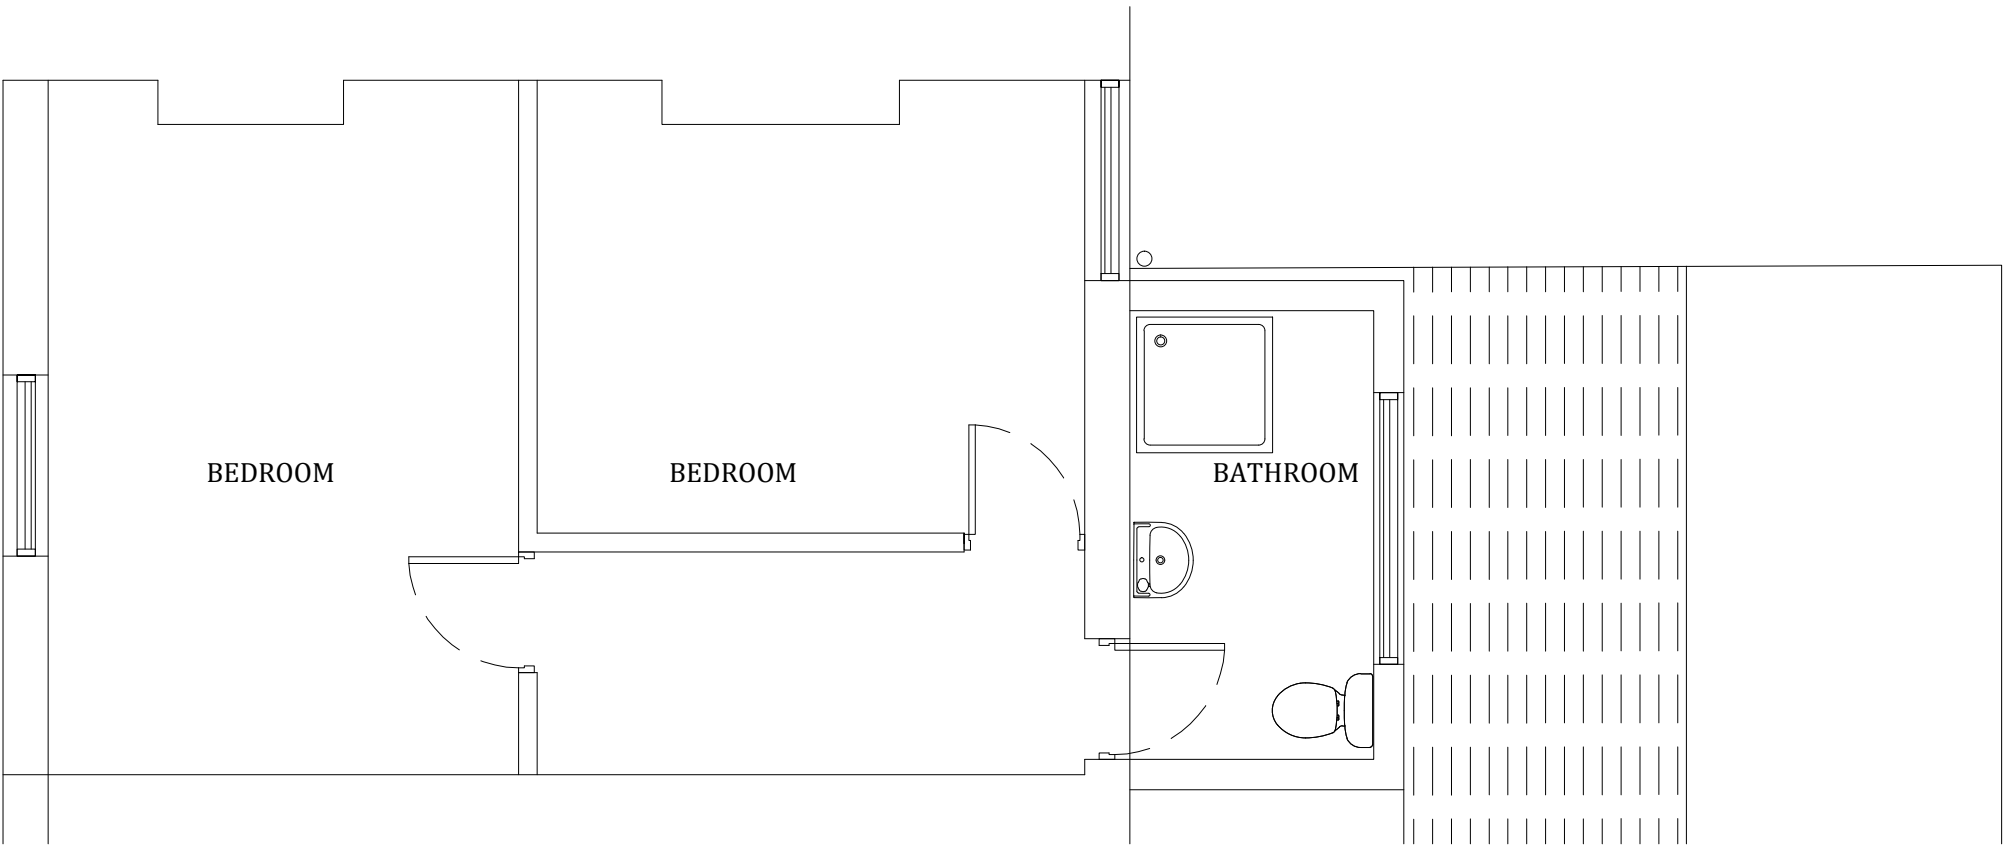


EXISTING SECOND FLOOR PLAN TO REMAIN

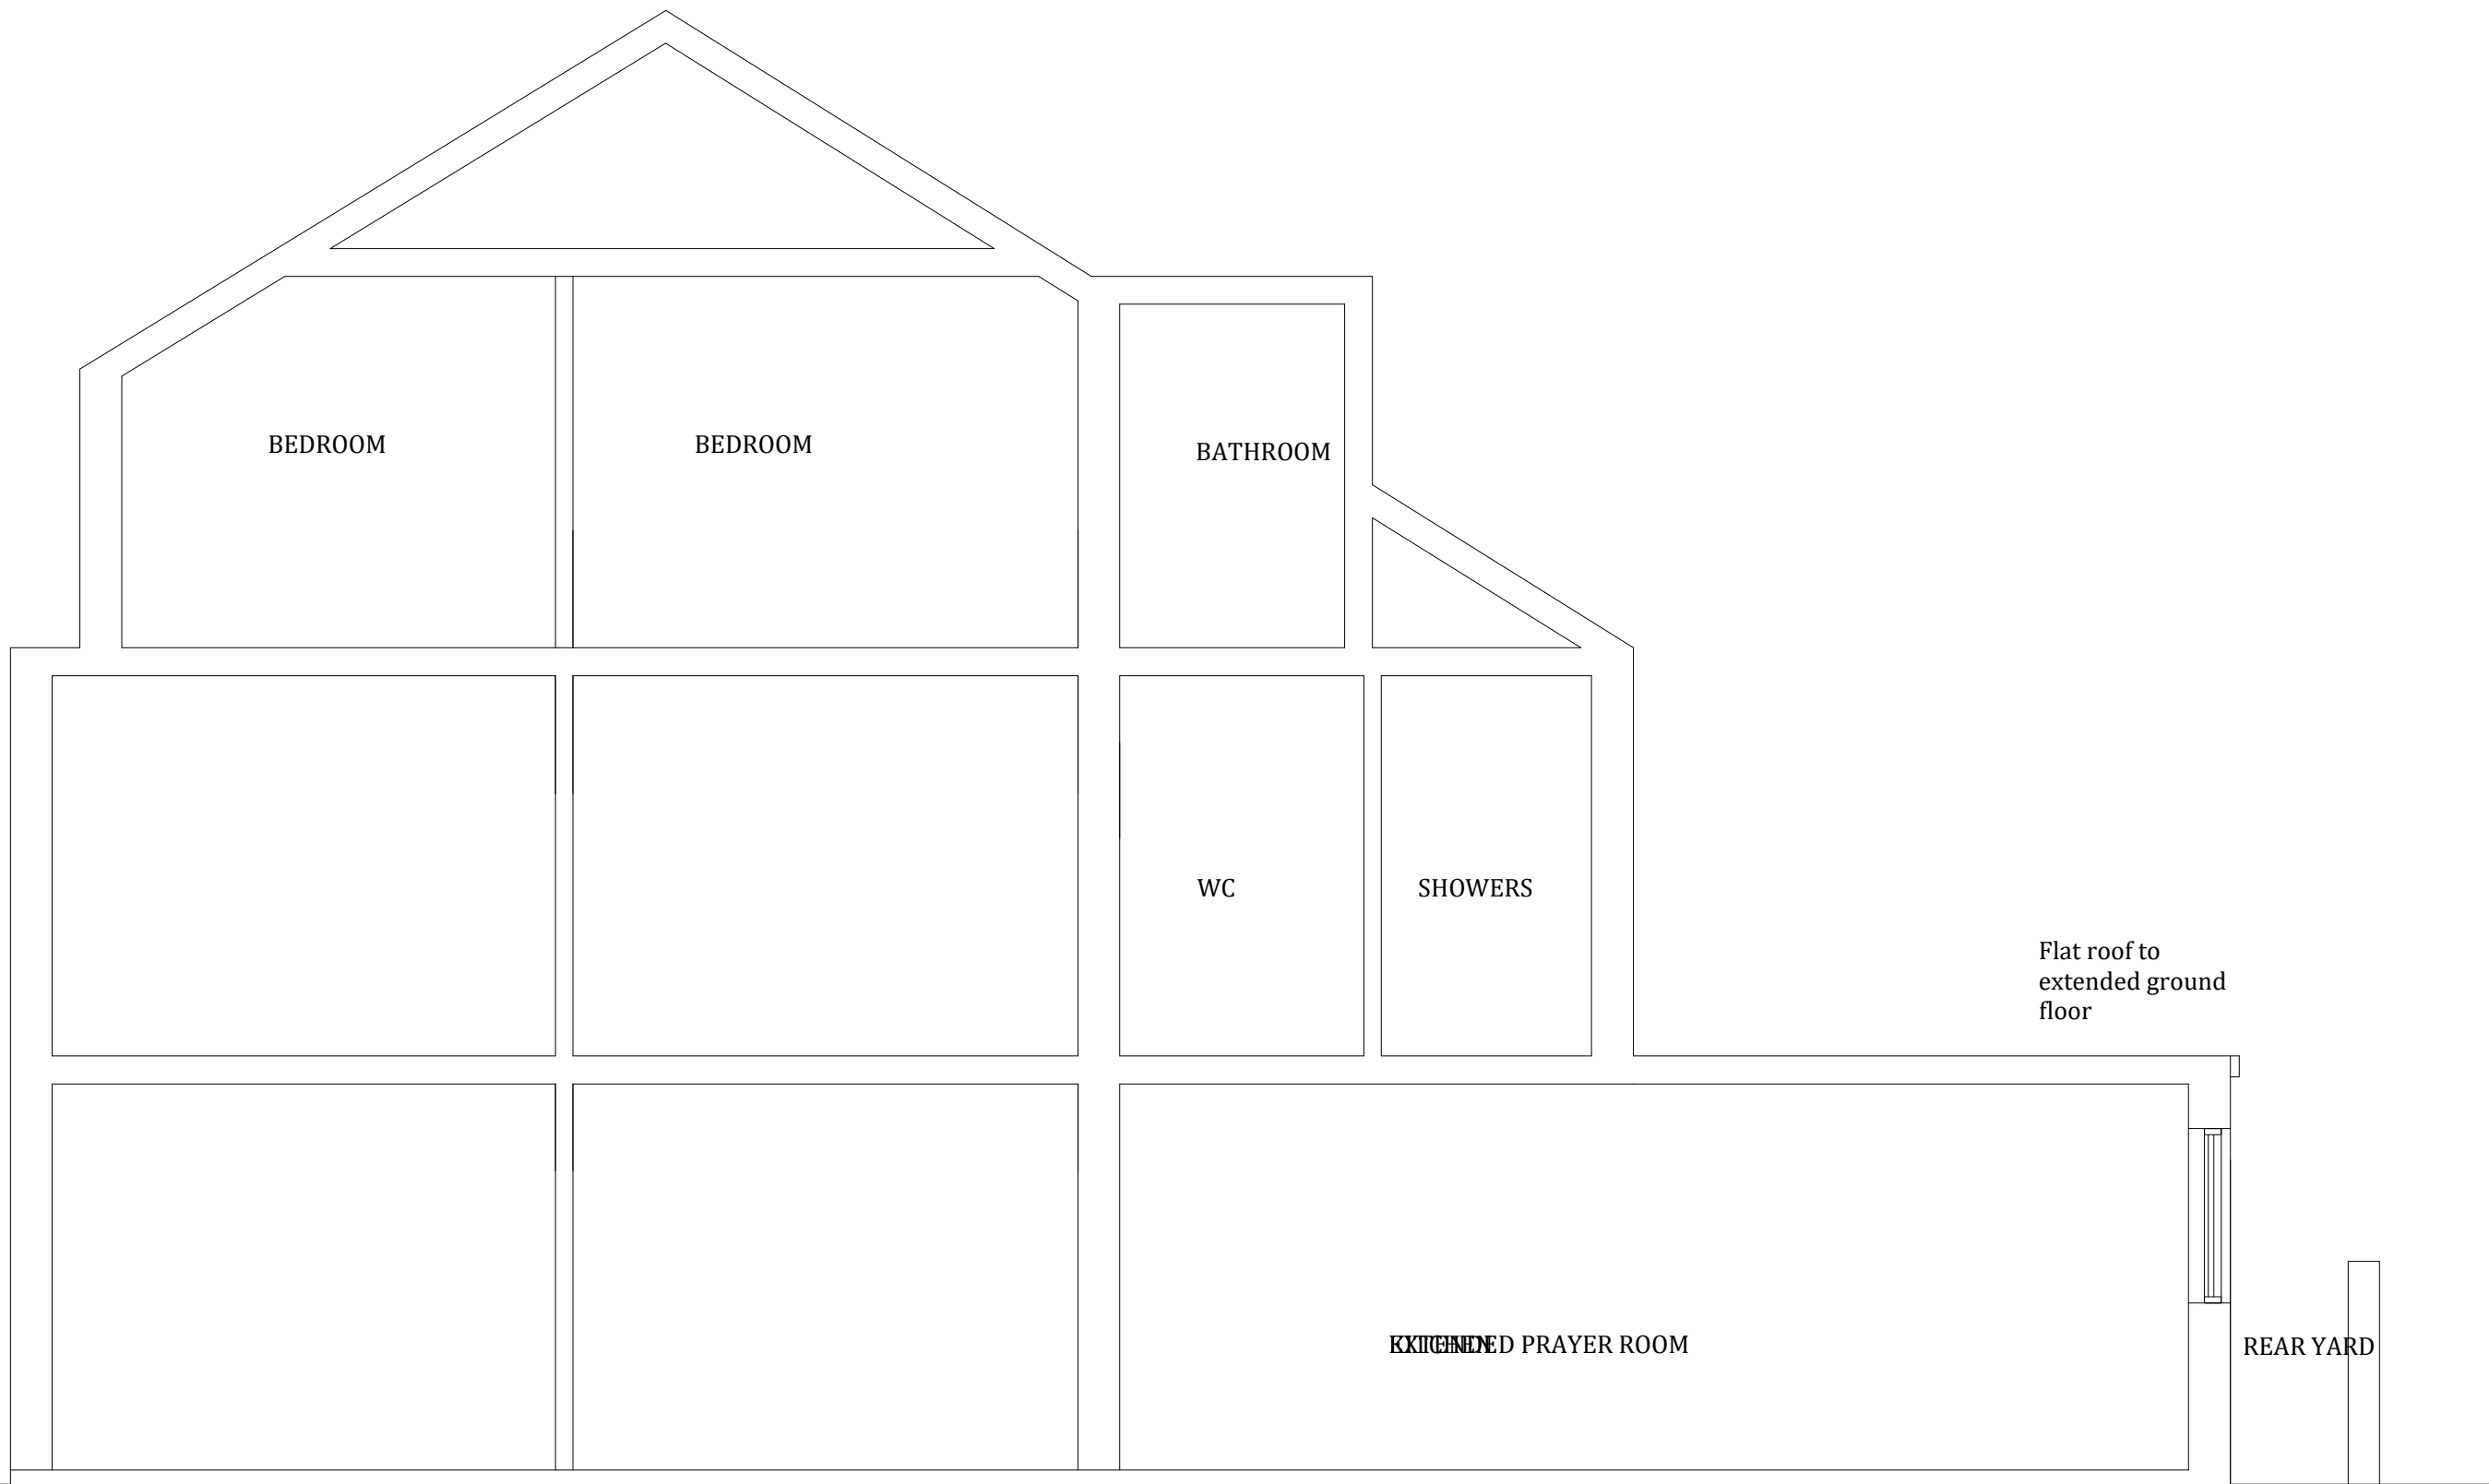


PROPOSED LONG SECTION

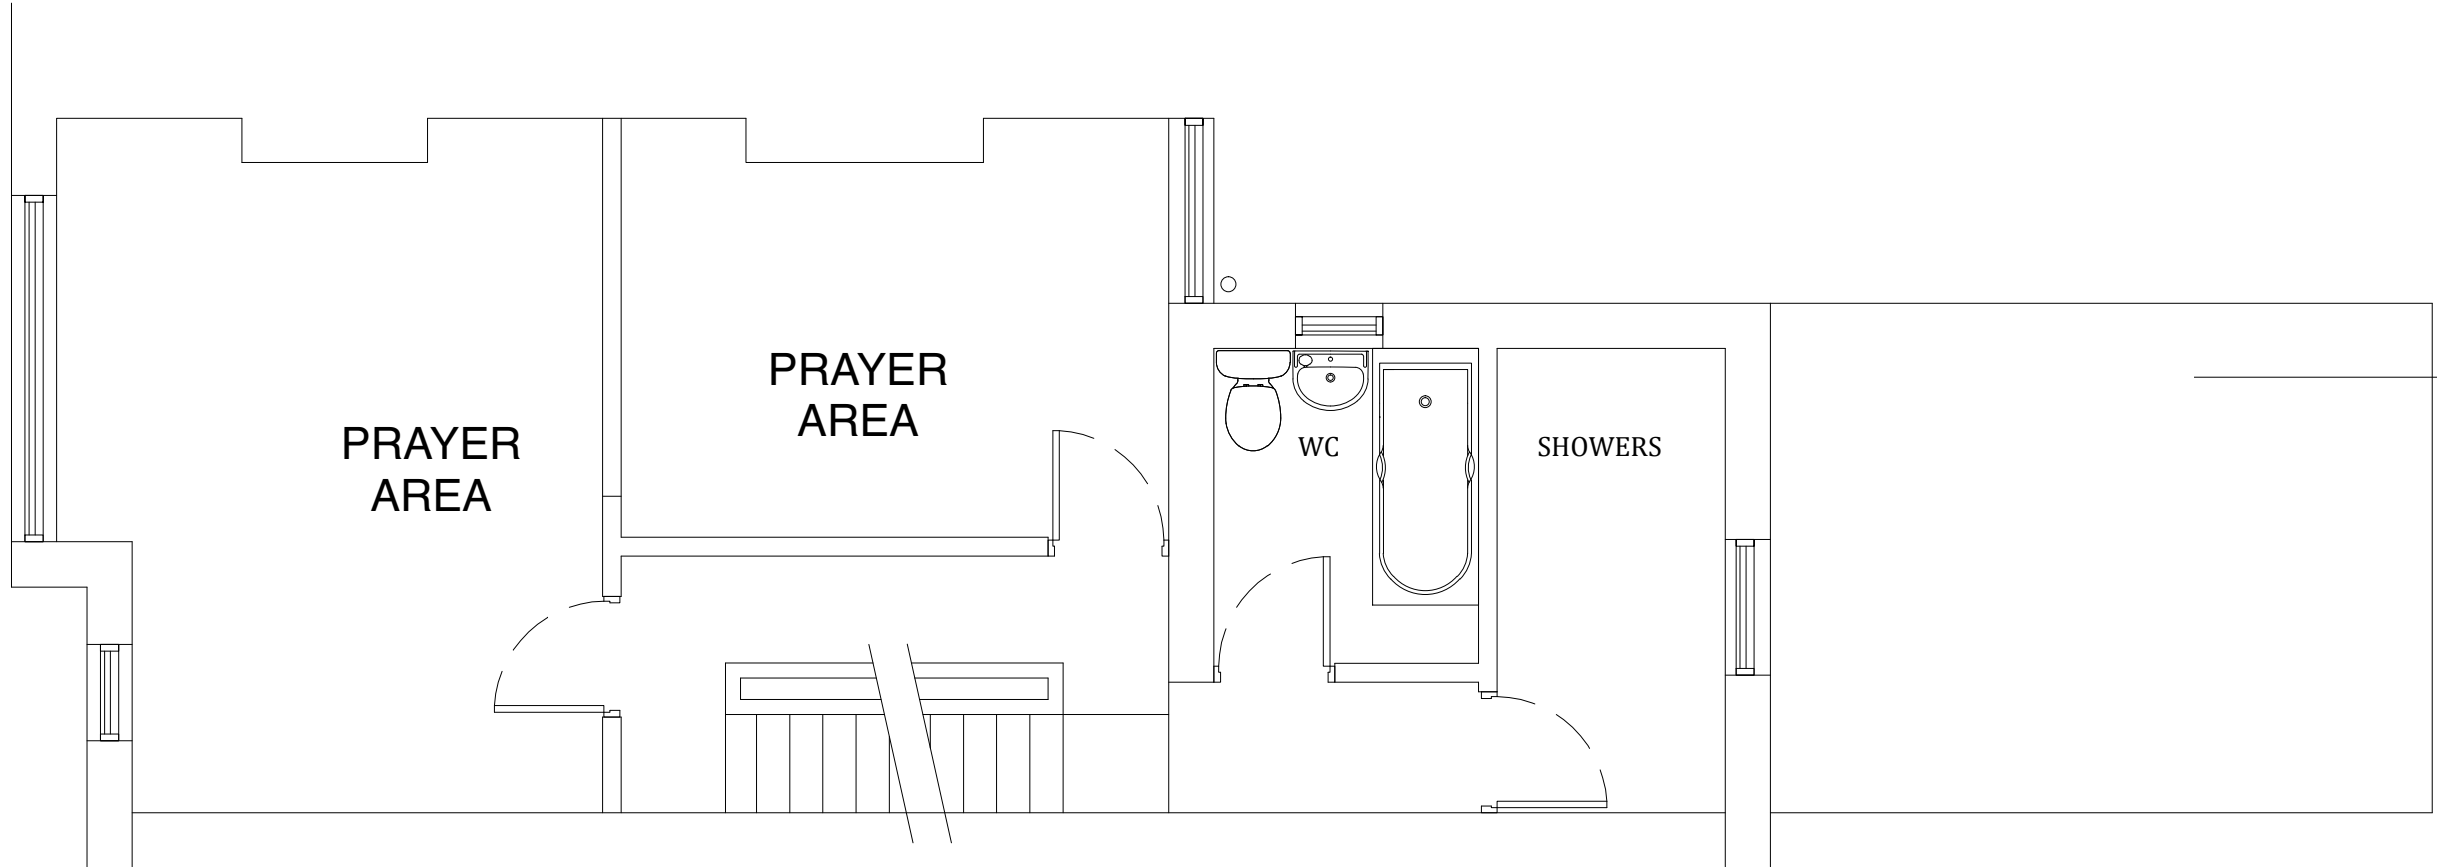

EXISTING FIRST FLOOR PLAN TO REMAIN

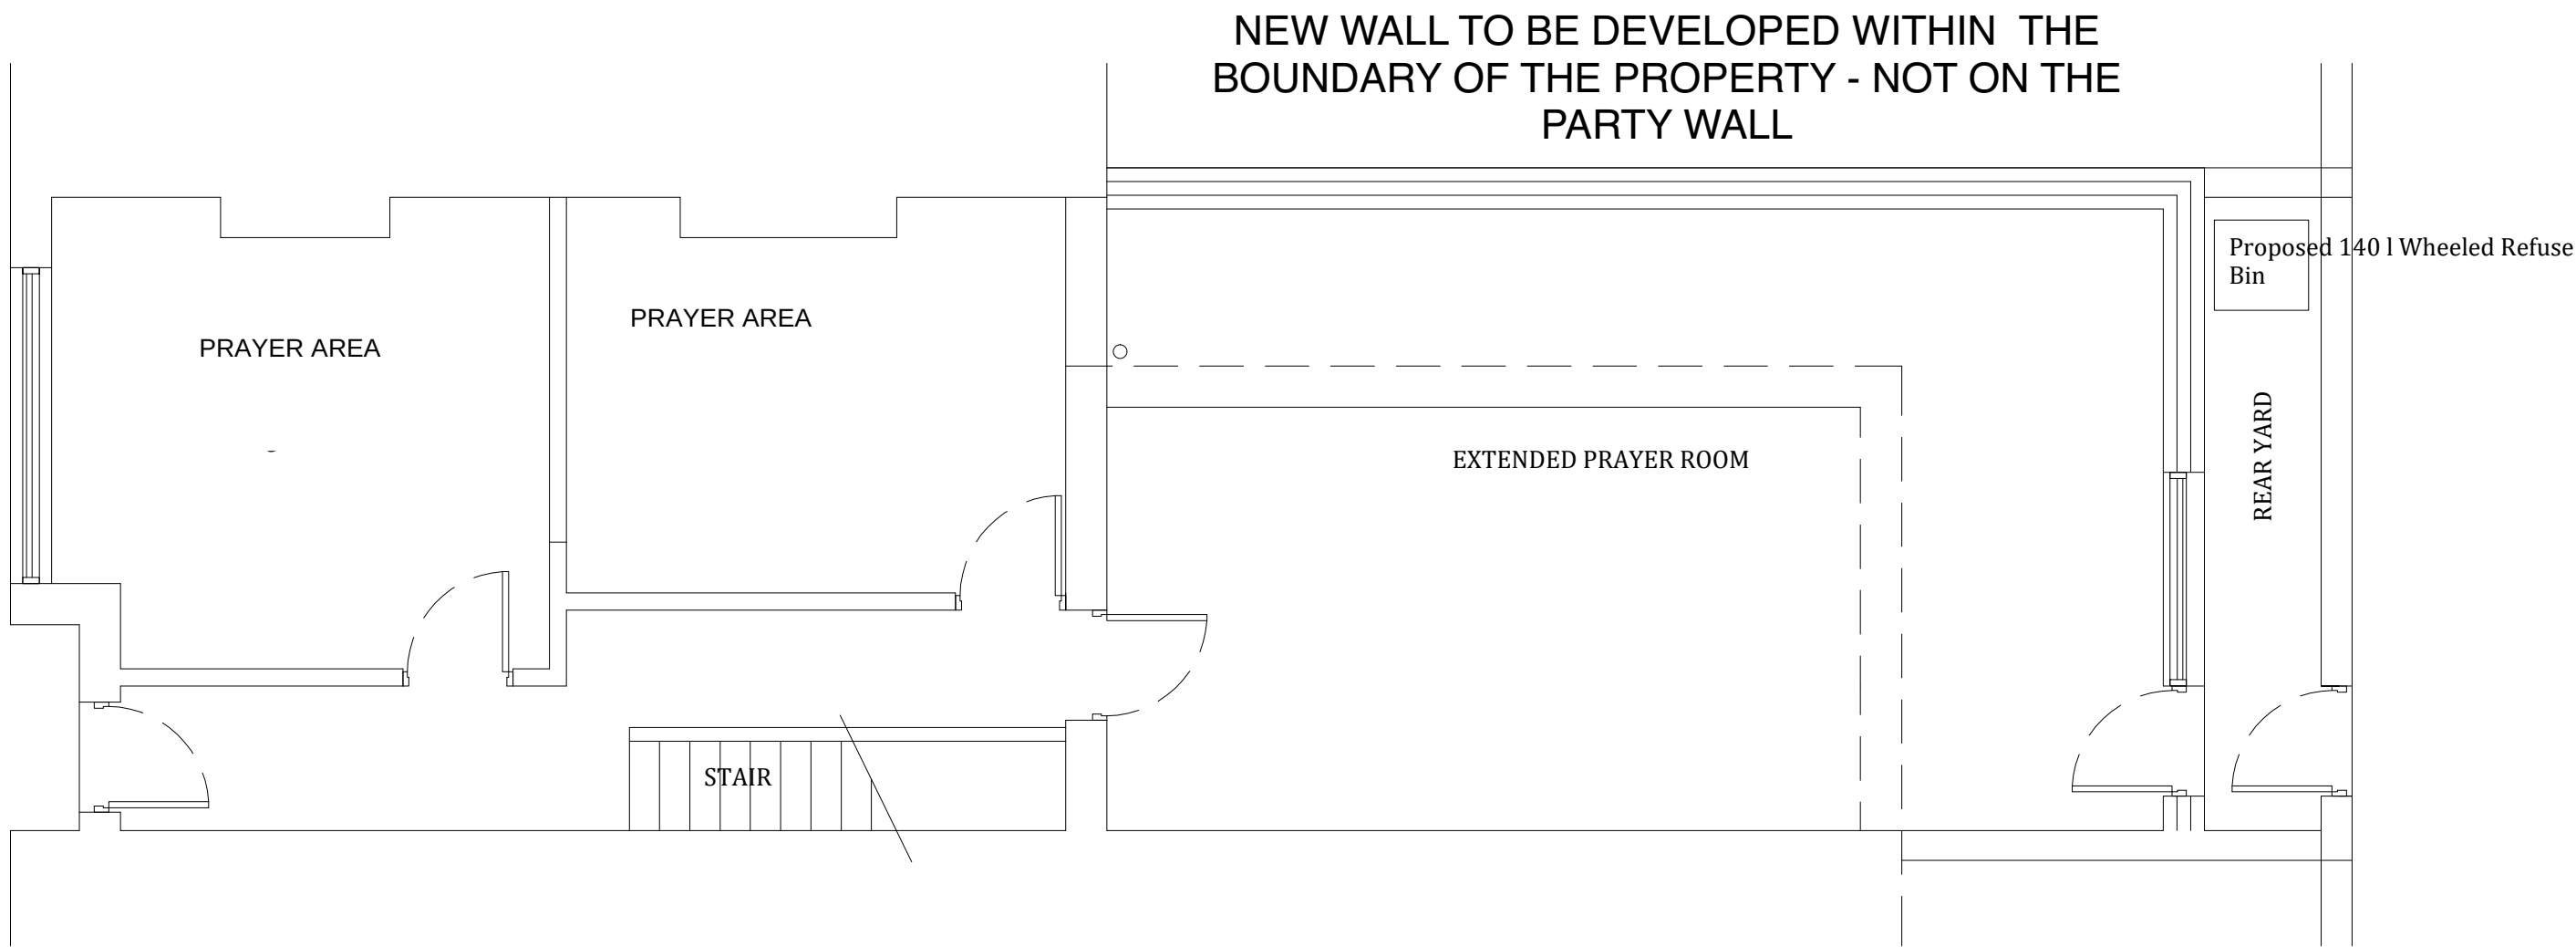

PROPOSED GROUND FLOOR PLAN

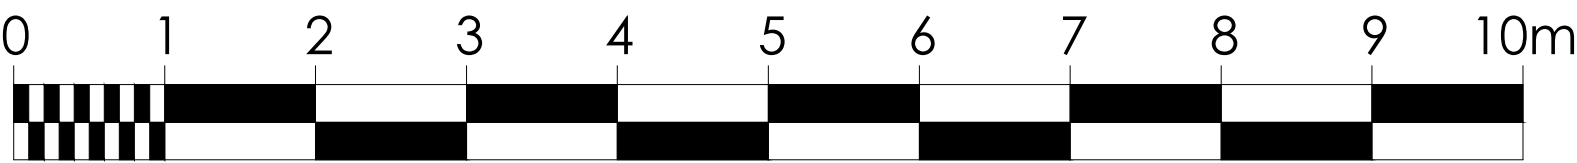

NOTE:

The Contractor is to check and verify all building and site dimensions, levels and sewer invert levels at connection points before work starts.

This drawing must be read with and checked against any structural or other specialist drawings provided.

The Contractor is to comply in all respects with the current Building Regulations whether or not specifically stated on these drawings.

This drawing is not intended to show details of foundation or ground conditions. Each area of ground relied upon to support the structure depicted must be investigated by the Contractor and suitable methods of foundation be provided.

THIS SCHEME IS NOT BASED ON A SURVEY

DO NOT SCALE FROM THIS DRAWING

Drawing Status			
Construction Status			
A.	Refuse Bin added to Proposed floor Plan in Yard	SRN	20.08.18
Rev.		By	Date

RICHMOND

CONSULTANTS

Mobile 07710131750

Email srnnicholls@ntlworld.com

Site

11A Bedford Avenue
Whalley Range, Manchester
M16 8JS

Title

Proposed Floor Plans and Sections

Checked	Drawn By	Scale	Date
	SRN	1:50 @A1	July 18
Drawing Number			Rev.
04-18 BA-102			A