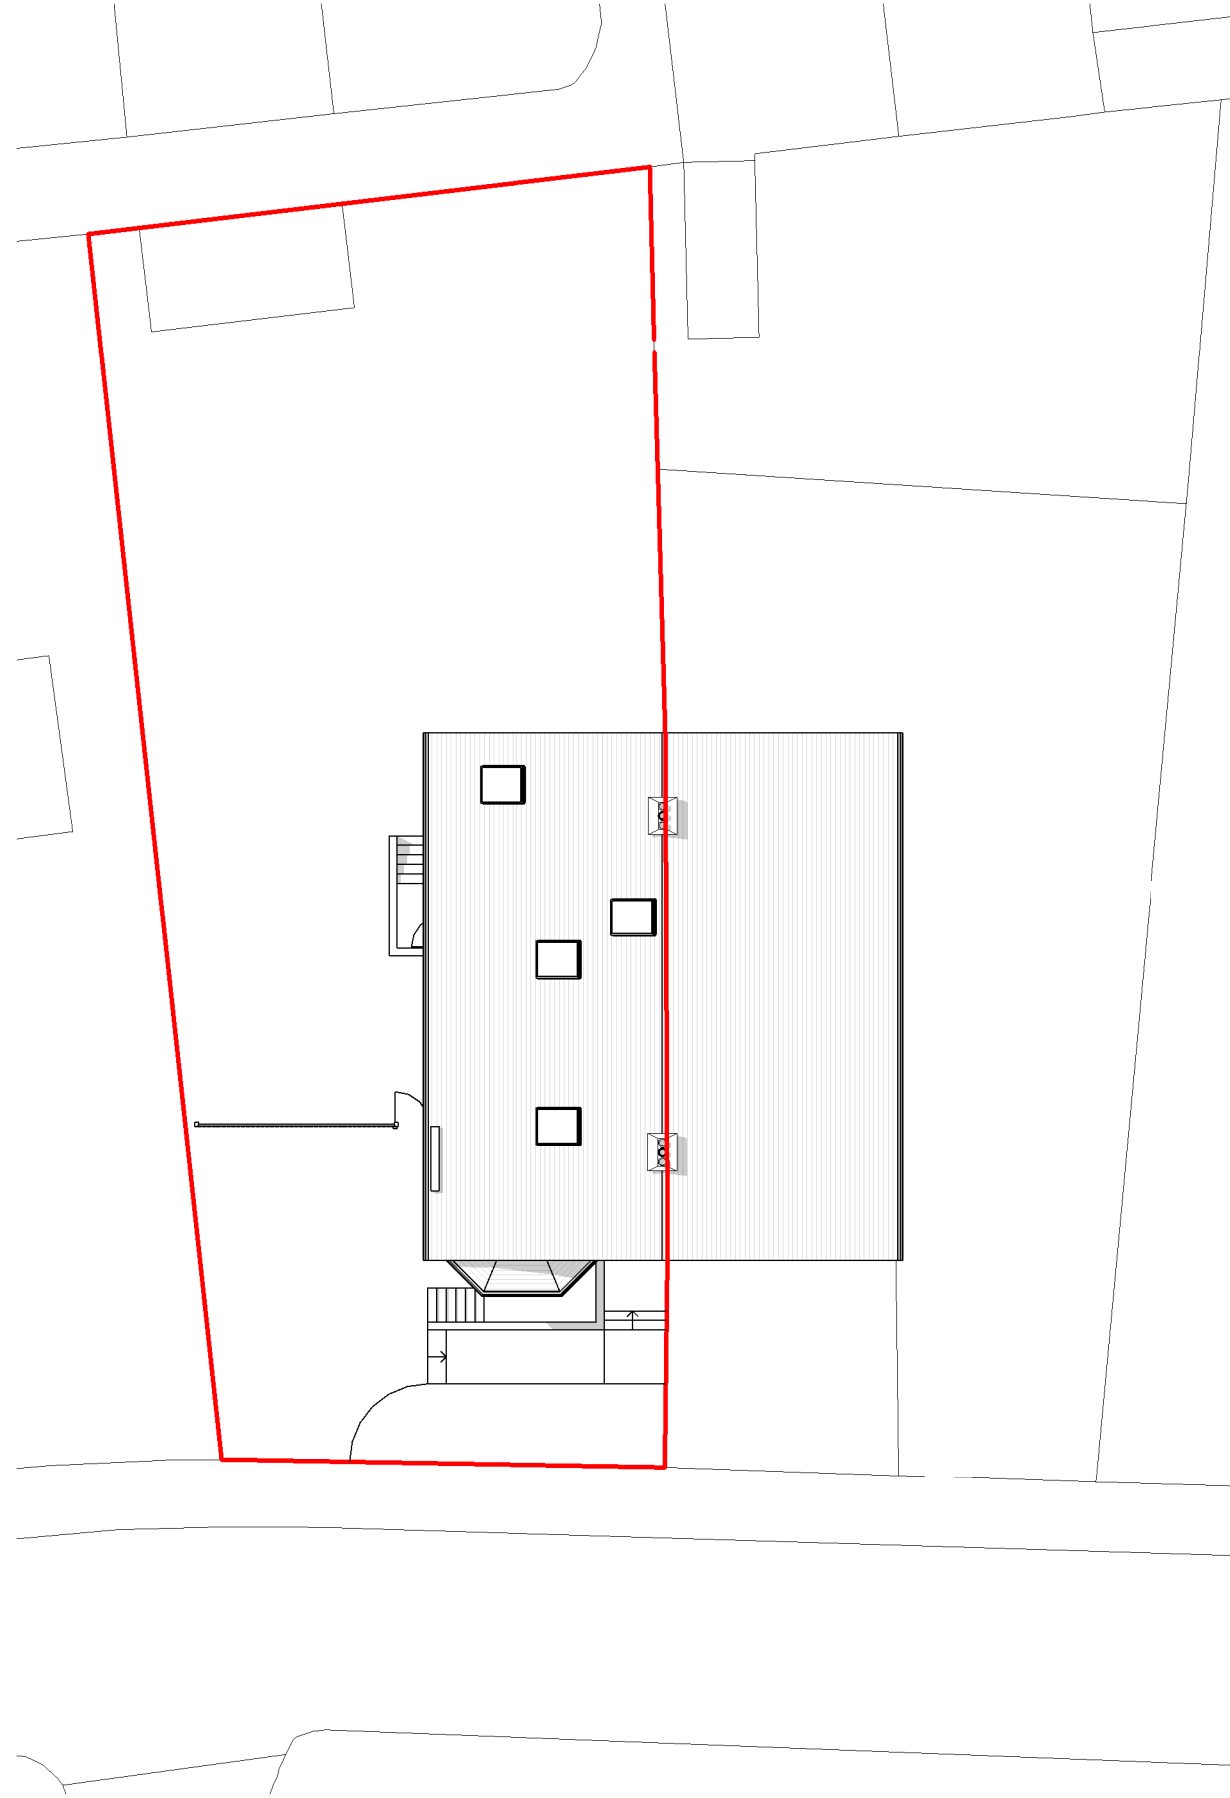


General Notes

The Architect shall have no responsibility for any use made of this document other than for that which it was prepared and issued.

All dimensions should be checked on site. Do not scale from this drawing

To be read in conjunction with all other Consultant's drawings.

The Architect to be immediately notified of any discrepancies.

Copyright on this drawing retained by the Architect.

LEGEND

— Site Boundary

P1	17/02/23	SA	SH	Initial Issue
No.	Date	Dwn	Chk	App
				Revision or reason for issue

Client

Views

createitstudios
... leave an impression

Create It Studios (NW) Ltd
Universal Square
Devonshire Street North
Manchester
M12 6JH
info@createitstudios.co.uk

Project Title

**8 Deerpark Road, Manchester M16
8FR**

Scale / North Point

1 : 200

Drawing Title

Proposed Site Plan

Drawing Number	Revision
A1477(02)AP001	P1
Drawing Status	
Preliminary	