

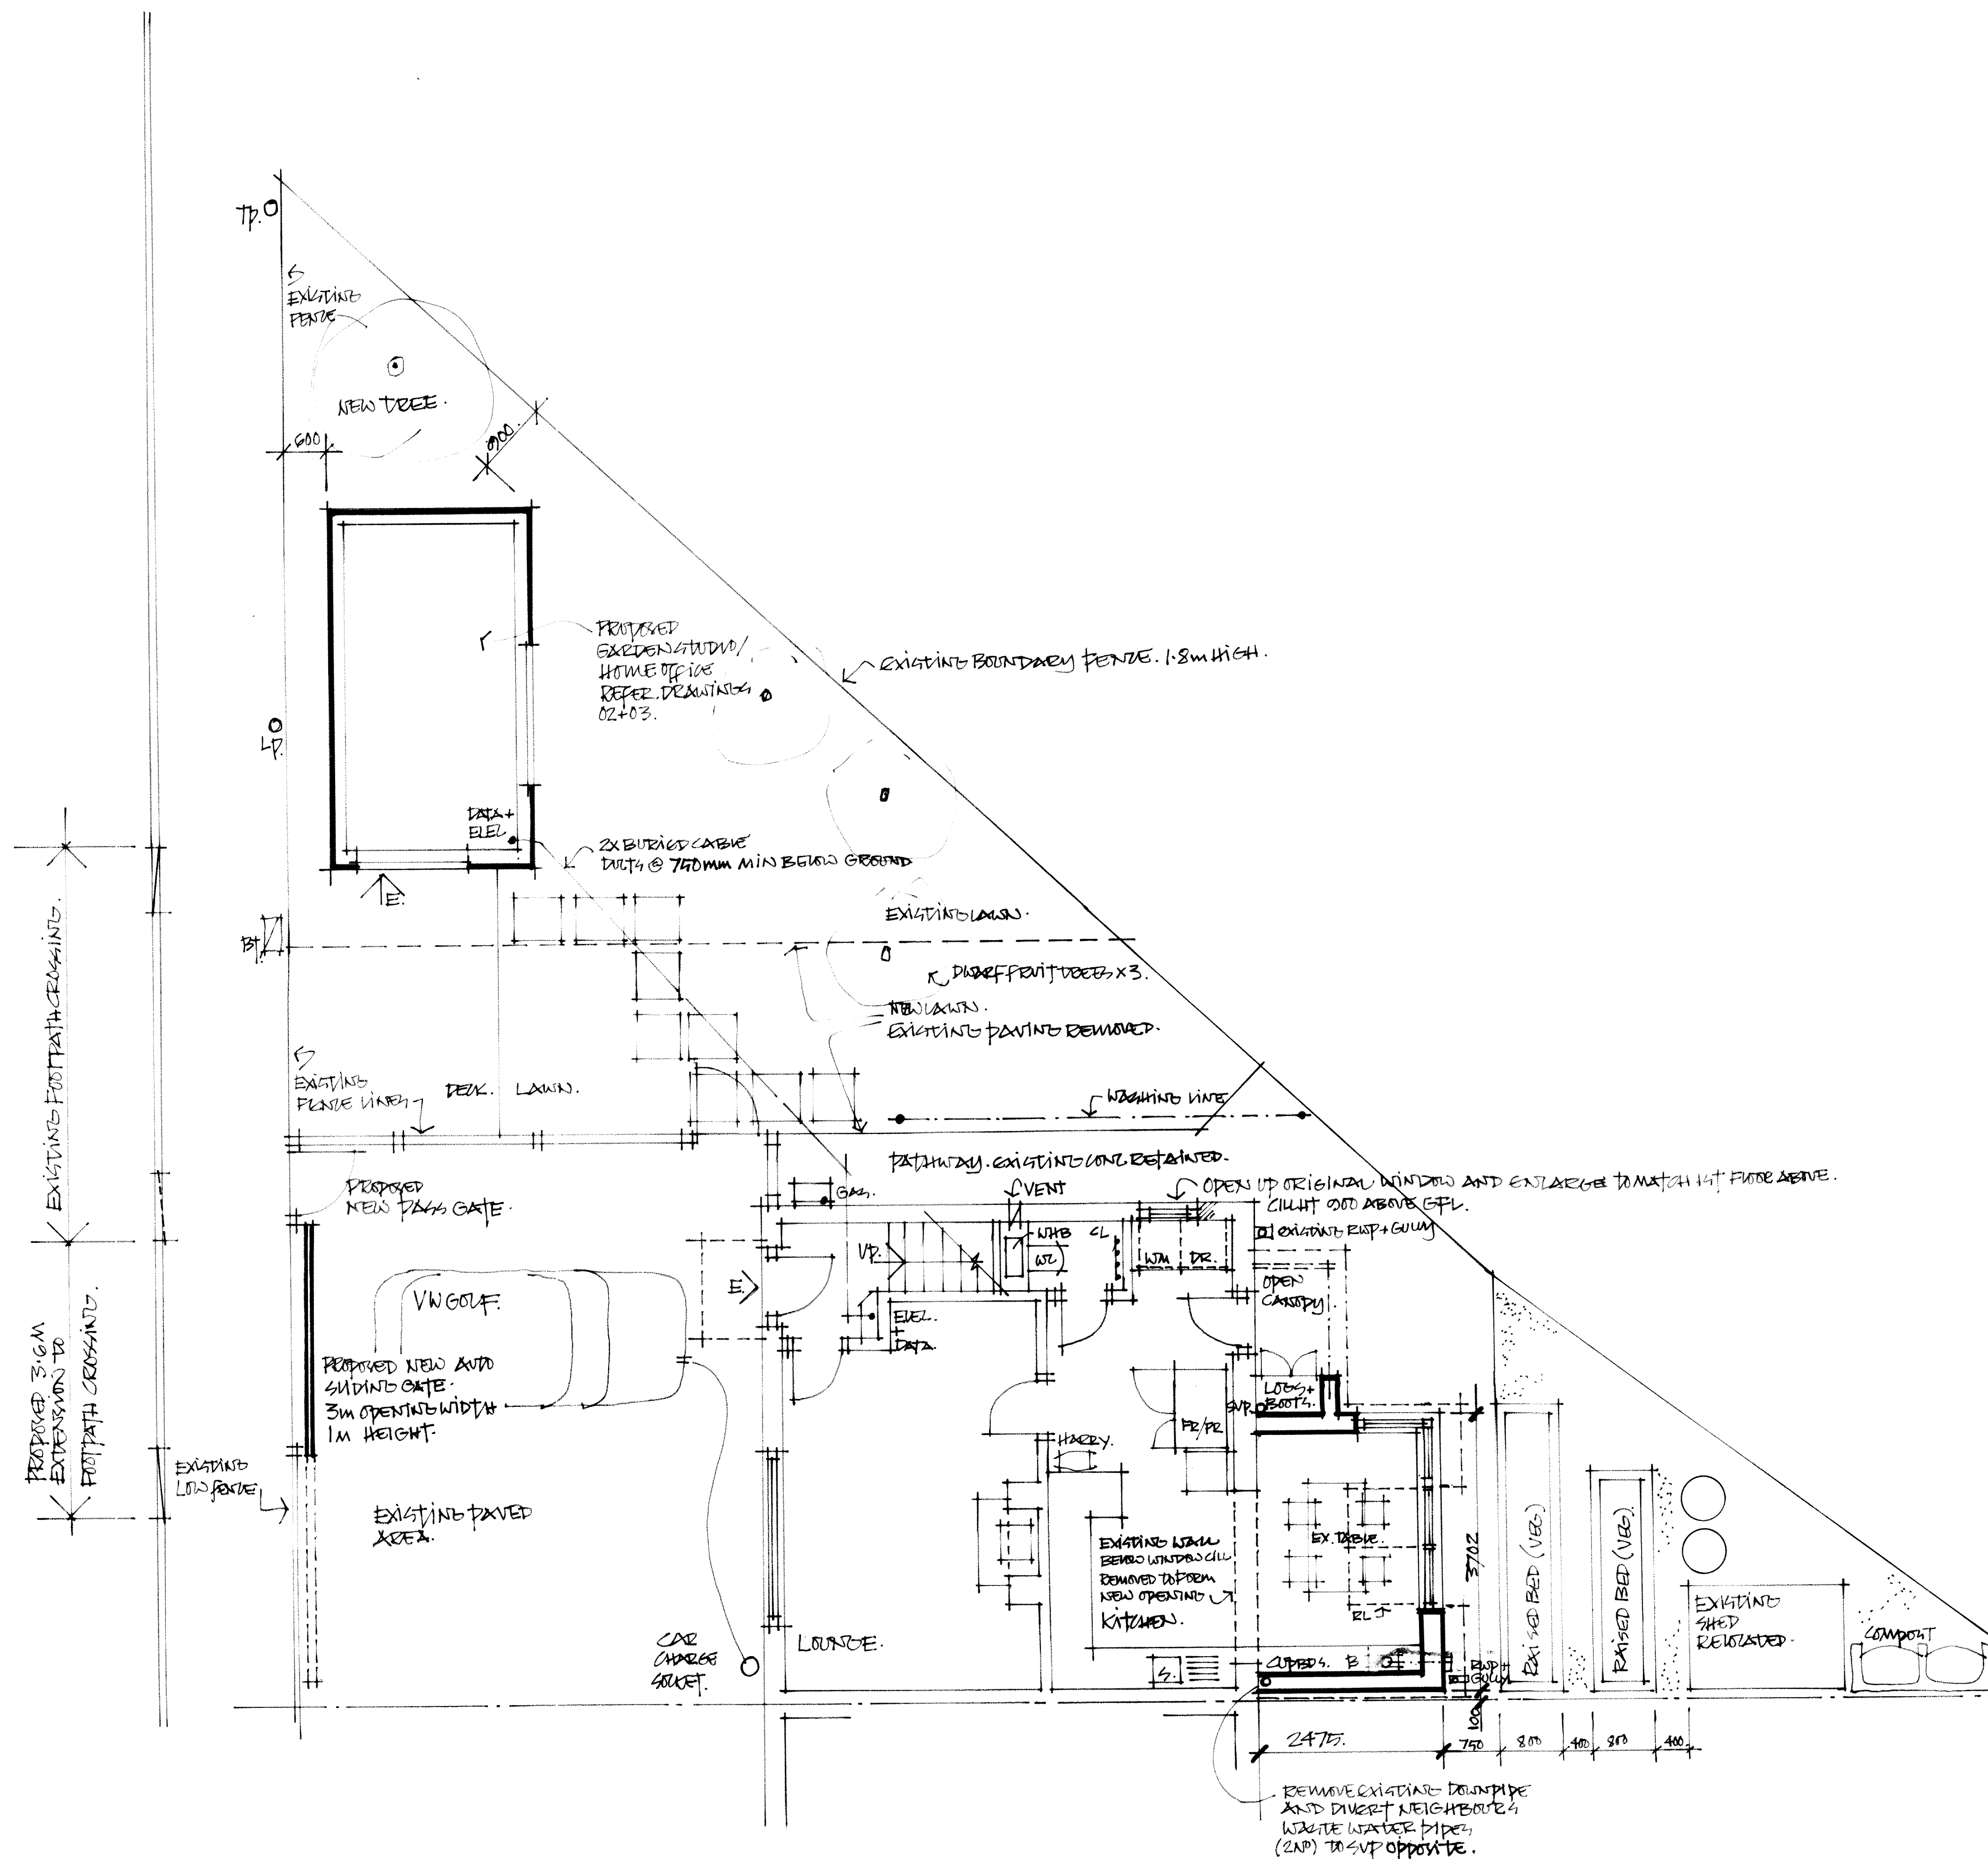


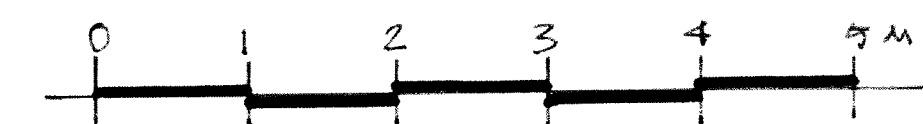

STATISTICS.	90m.	90m.
OVERALL SITE AREA:	232	
FOOTPRINT OF EXISTING (ORIGINAL) HOUSE:	45	
CUTILLAGE:		187.
FOOTPRINT OF PROPOSED EXTENSION:	9.7	
FOOTPRINT OF PROPOSED GARDEN STUDIO	13.2	
FOOTPRINT OF EXISTING GARDEN SHED:	2.04	
TOTAL FOOTPRINT OF ADDITIONS:		25.8
TOTAL ADDITIONAL % OF CUTILLAGE		13.8%

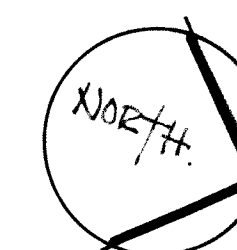

57 RUTHEATHA AVENUE, WITHIN STON.

PROPOSED REAR EXTENSION AT GROUND FLOOR AND NEW GARDEN STUDIO/HOME OFFICE WITH ADJACENT EXTERNAL WORKS

SITE/GROUND FLOOR PLAN APPROVED.

SCALE 1:50 @ A1.

DRAWING 01.

JANUARY 2013.