



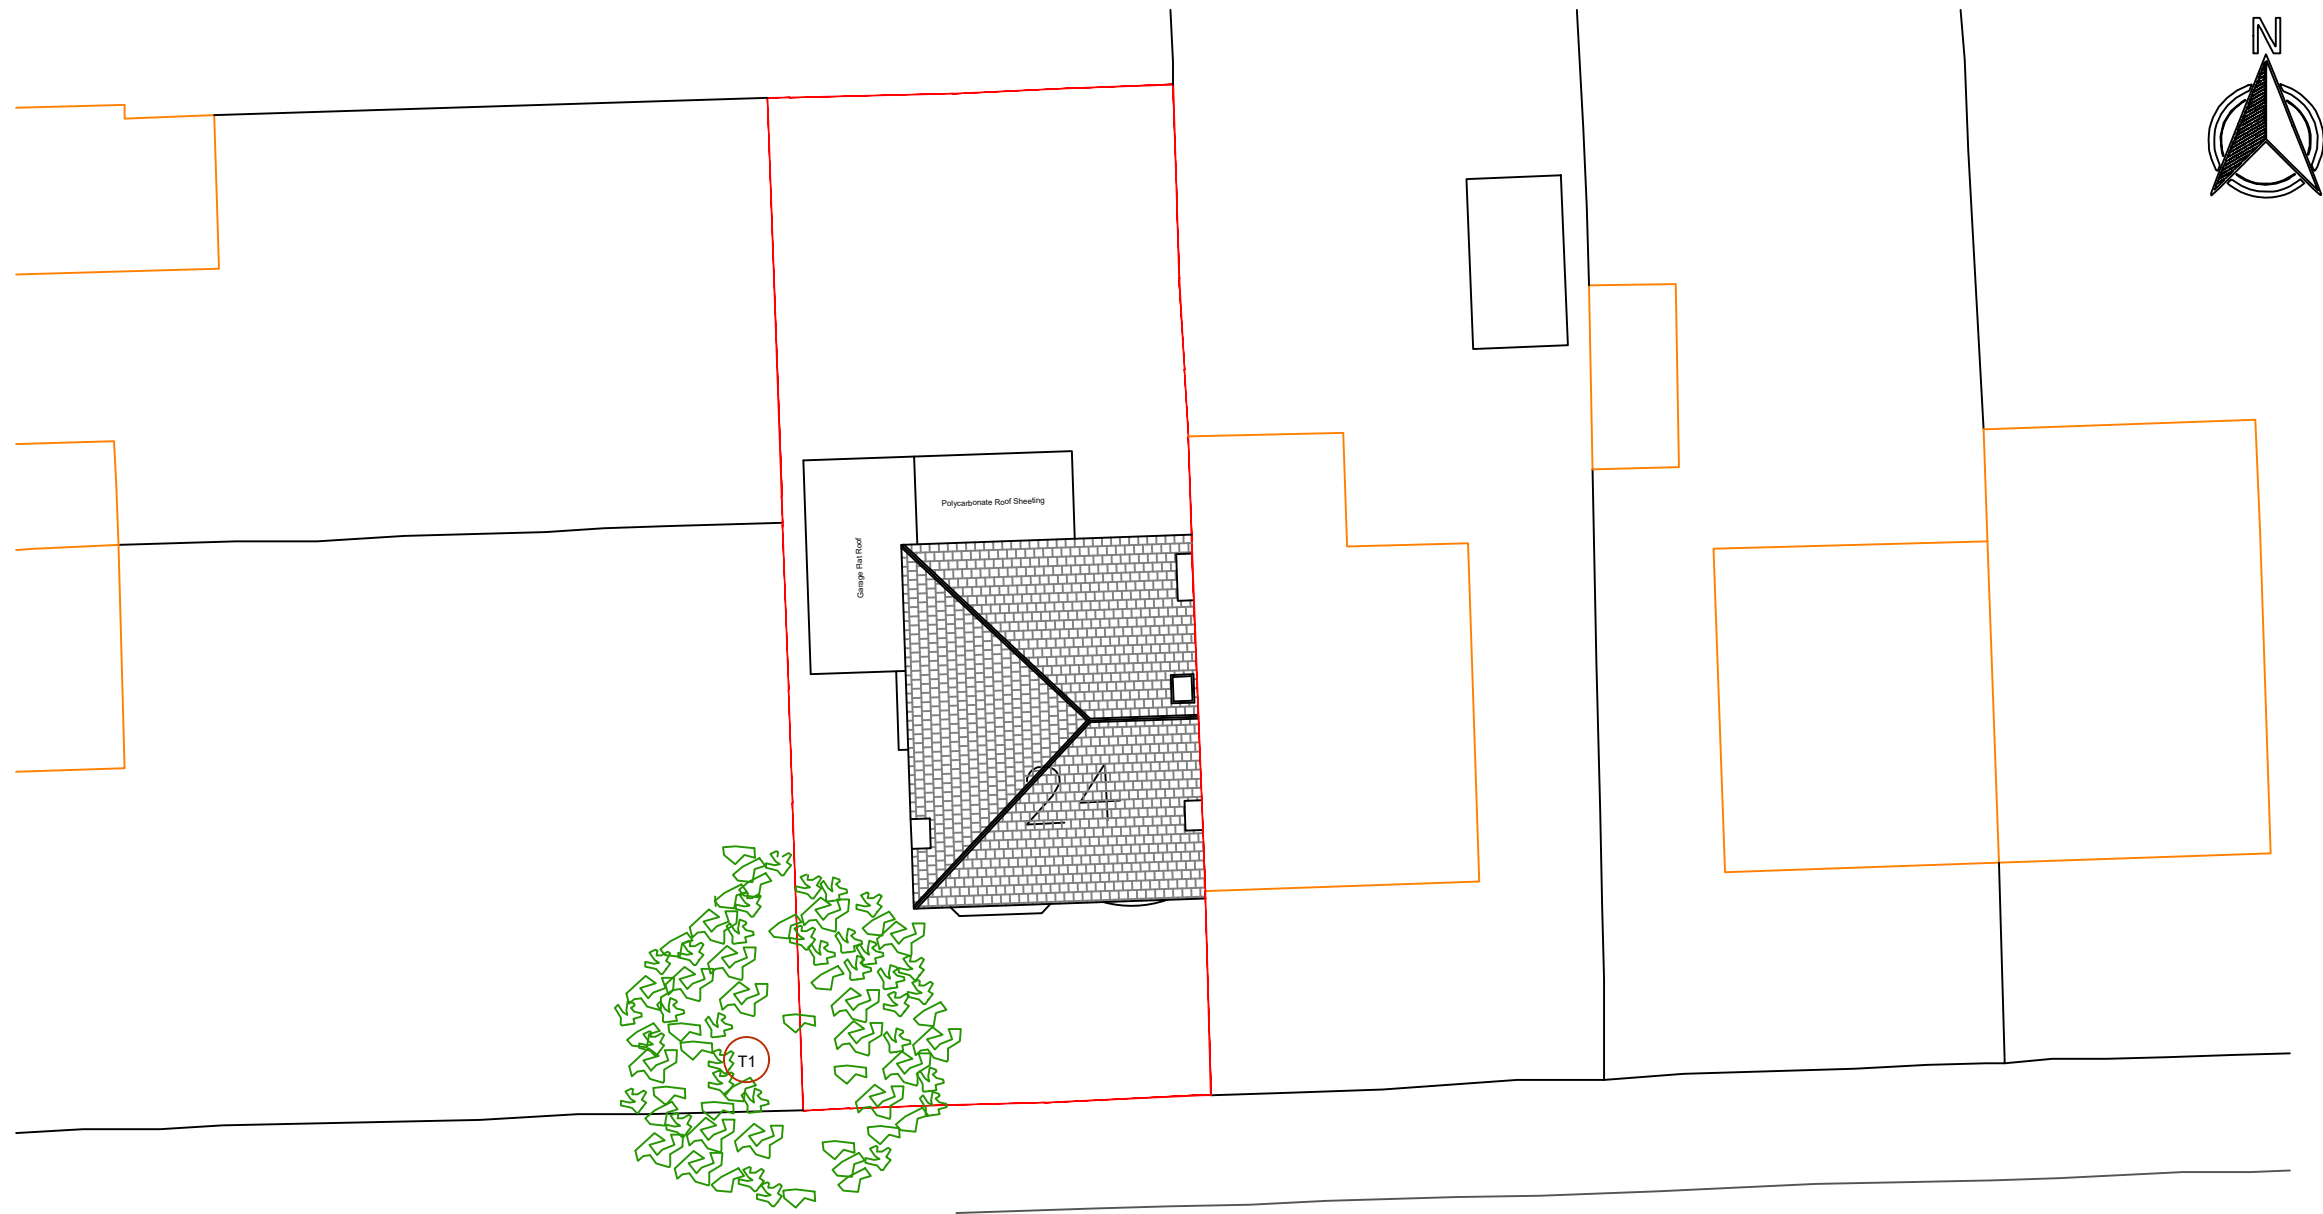

Existing Site Plan (1:200)

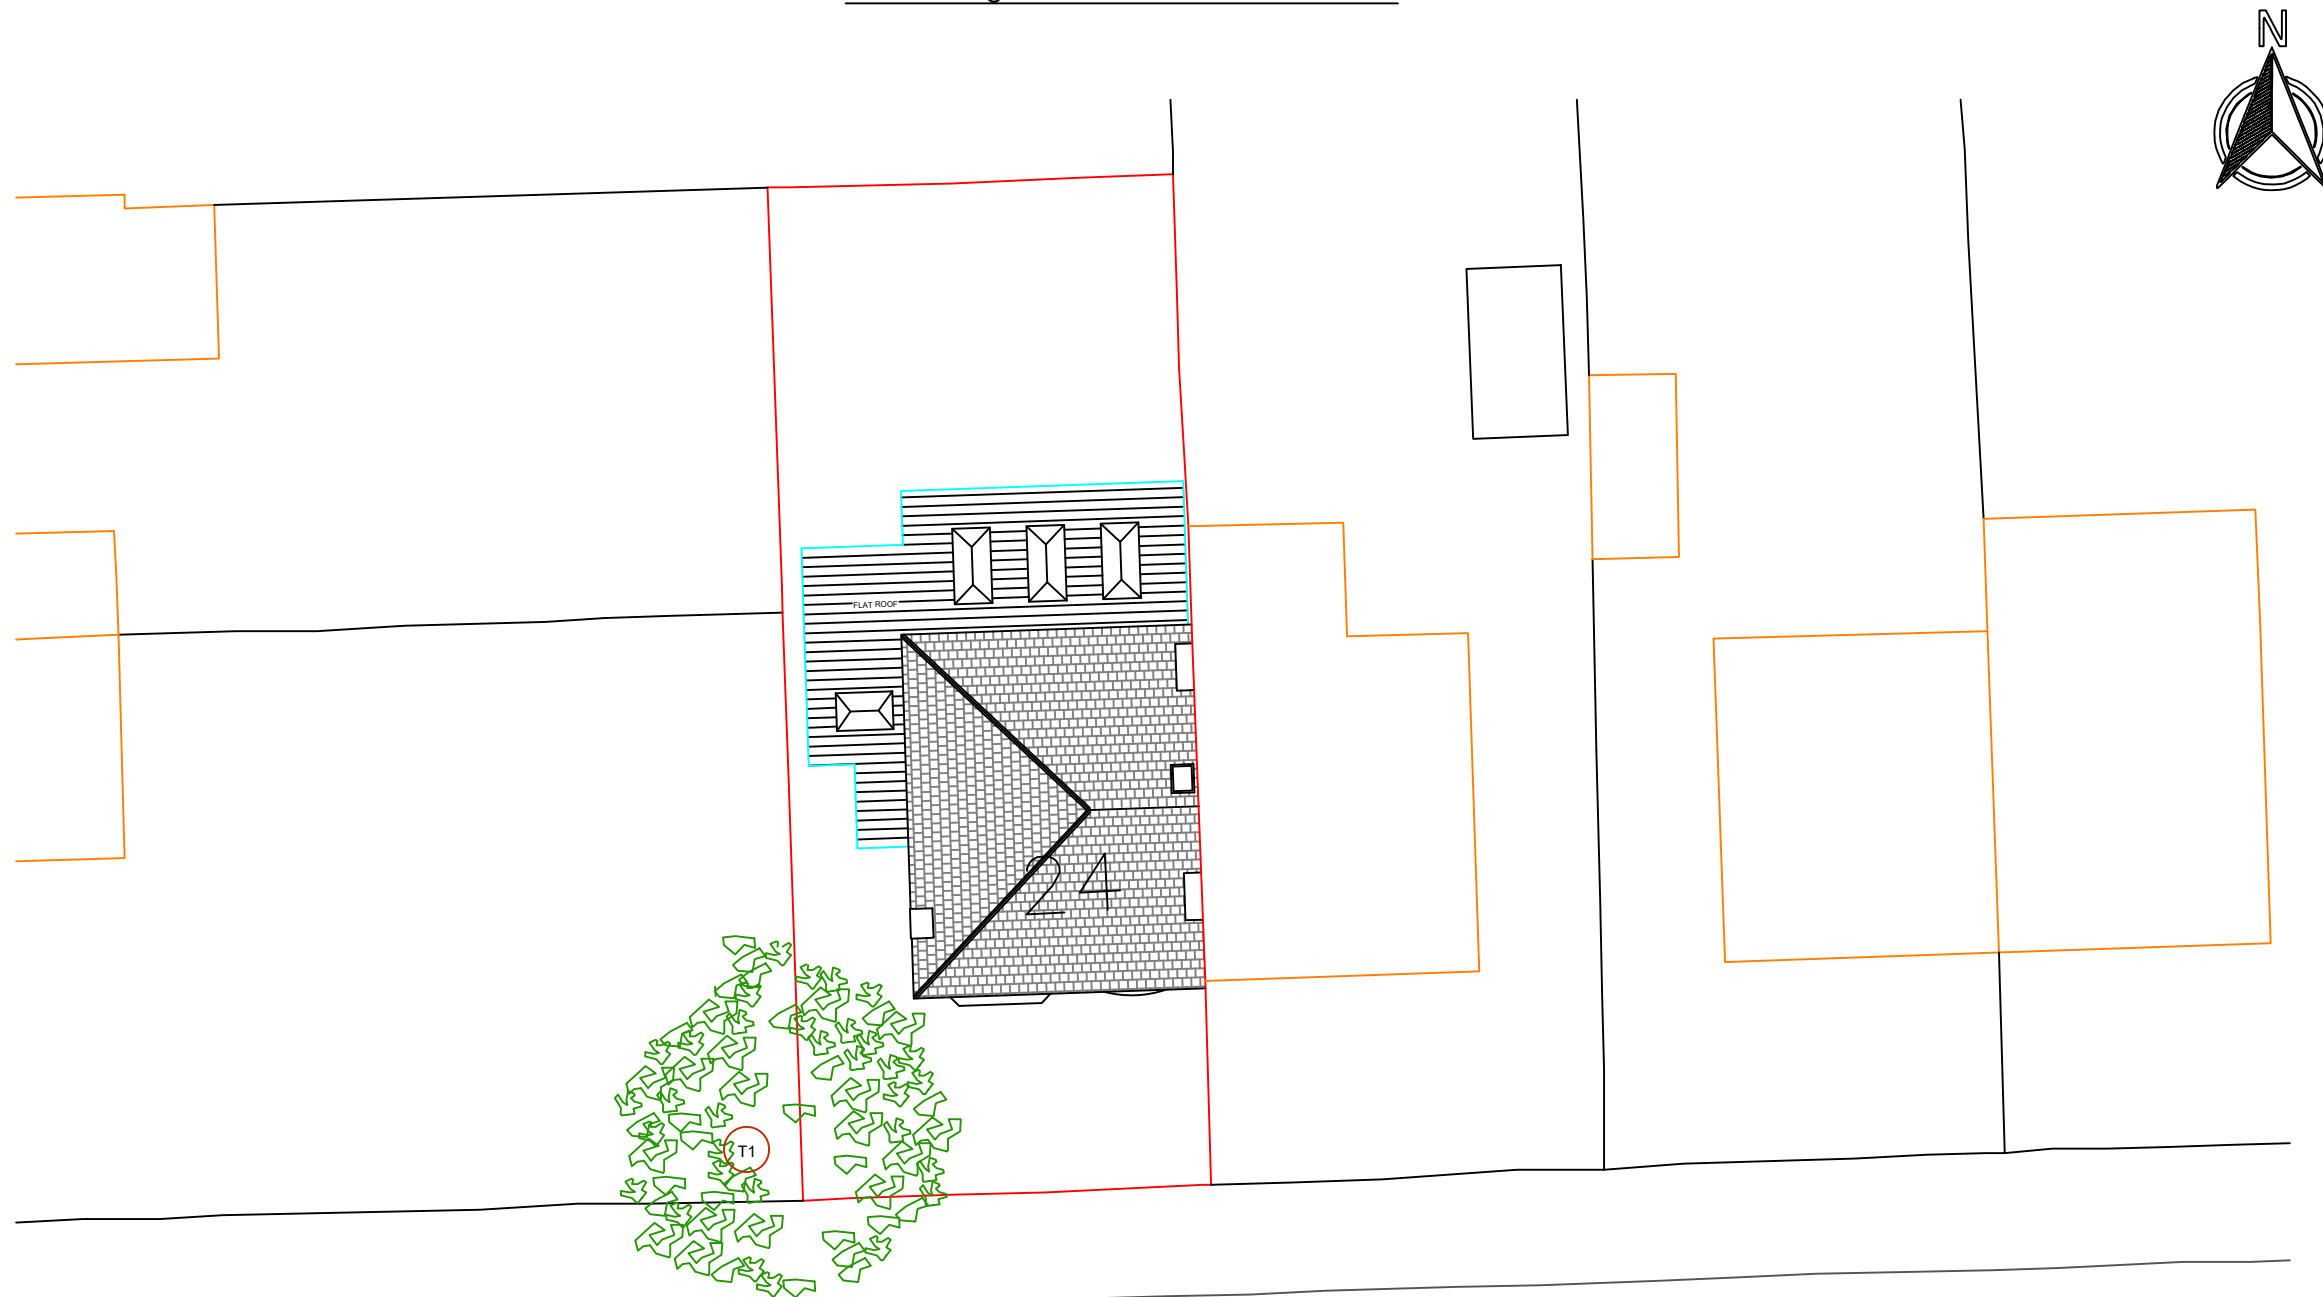

Proposed Site Plan (1:200)

SCALE AS SHOWN AT A2

Client		
Mrs. Tahirah Alam		
Job		
24 Waltham Road, Whalley Range, Manchester. M16 8PG.		
Drg		
Existing/Proposed Site Plans		
Drawn	Date	Scale
F.Cadell	March 2023	As Shown
Job No.	Drg No.	
D22.12.11	P05	
Gamble King and Noone Ltd		
Consulting Structural Engineers & Building Surveyors.		
5 Queen Street Oldham OL1 1RD Tel 0161 652 1183 Mobile: 07756 902 604 07725 145 369		