




01 EXISTING SITE PLAN
Scale 1:200 @ A1

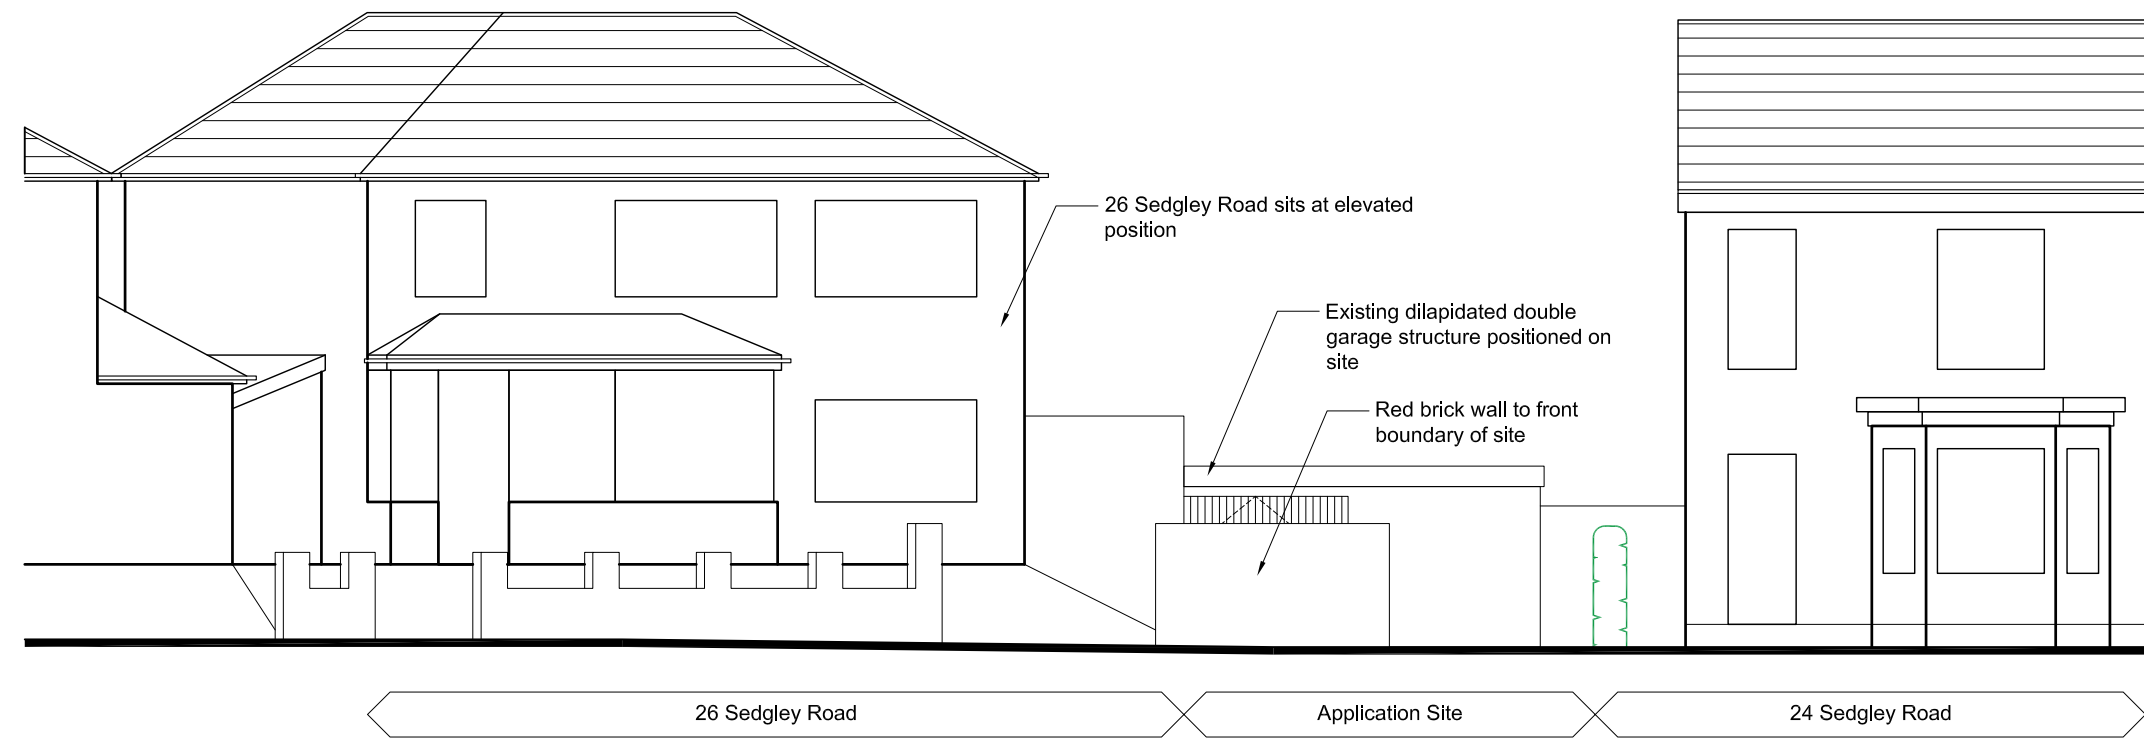

02 EXISTING STREET FRONT ELEVATION
Scale 1:100 @ A1



03 SITE PHOTOGRAPH
Street front of site along Sedgley Road



04 SITE PHOTOGRAPH
Existing dilapidated double garage structure to rear of site




05 SITE PHOTOGRAPH
View from site towards Sedgley Road

- NOTES
- All dimensions and levels are to be checked on site.
 - Any discrepancies are to be reported to Spence & Oldham Architects Ltd before any work commences.
 - This drawing shall not be scaled to ascertain any dimensions. Work to figured dimensions only.
 - This drawing shall not be reproduced without express written permission from Spence & Oldham Architects Ltd.
 - Title overlay drawings and ownership boundaries are produced using all reasonable endeavors. Spence & Oldham Architects Ltd cannot be responsible for the accuracy or scale discrepancy of base plans supplied to them.

0 1m 2m 5m
Scale 1:100 @ A1
0 1m 2m 5m 10m
Scale 1:200 @ A1

stage	Planning
status	Approval
client	Private
project	Land to Sedgley Road M8 5AG
title	Existing Site Plan Elevation and Photographs

date	11/01/23	drawn	GO / JS
scale	Varies @ A1	checked	GO / JS

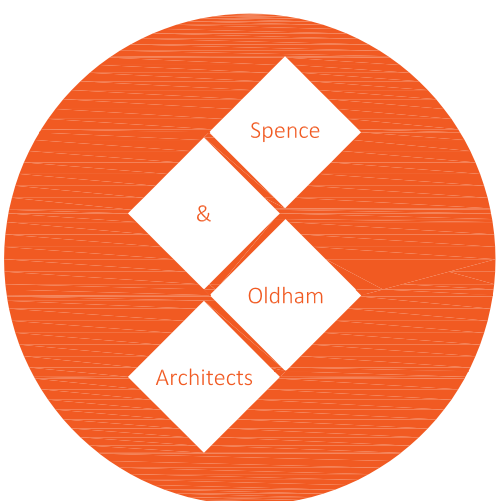

25 Cosgrove Crescent Manchester M35 0JX
info@SOarchitects.co.uk

Job No	DWG No	Rev
0054-02	(02)002	/