


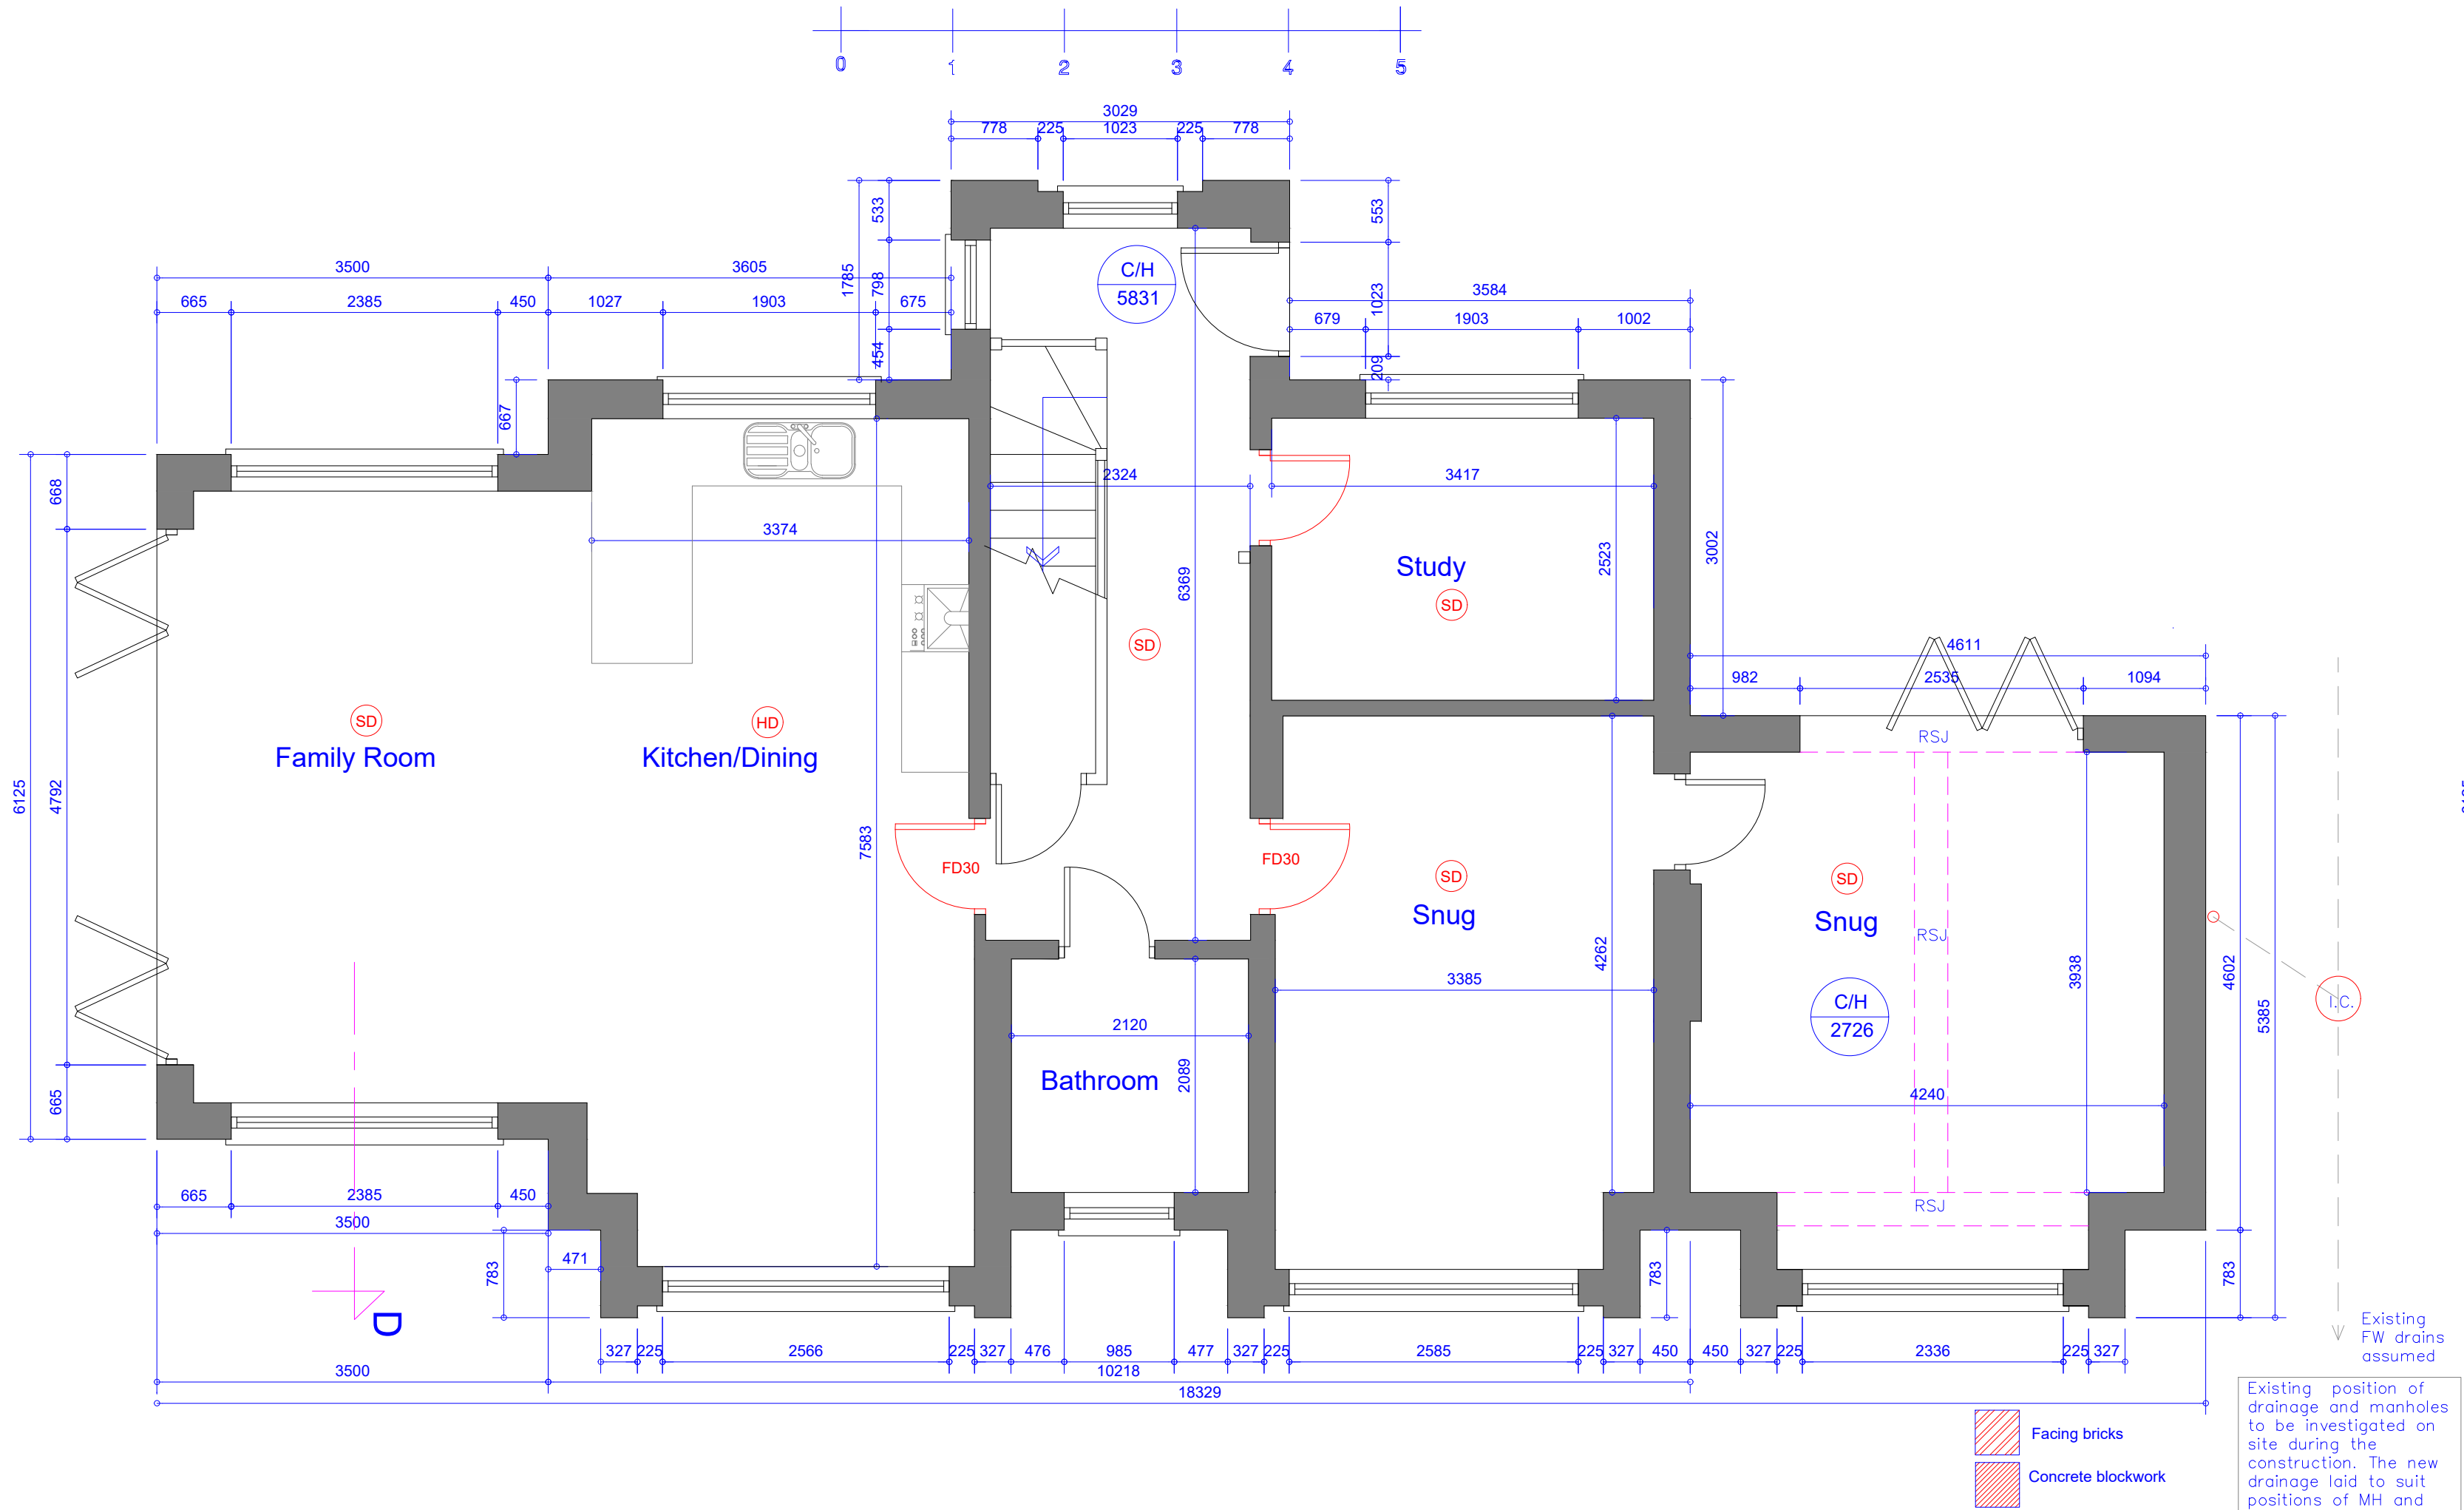

Proposed Ground Floor Plan  
Scale 1:50