




This drawing is protected by copyright and the information contained therein is the property of William McCall.
The drawing must not be copied and the information contained therein may not be used or disclosed without written permission of and in the manner permitted by William McCall.

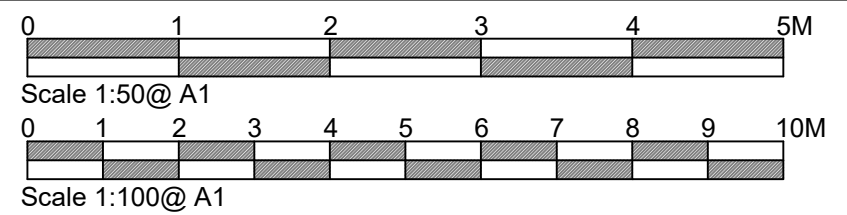

Existing Front Elevation

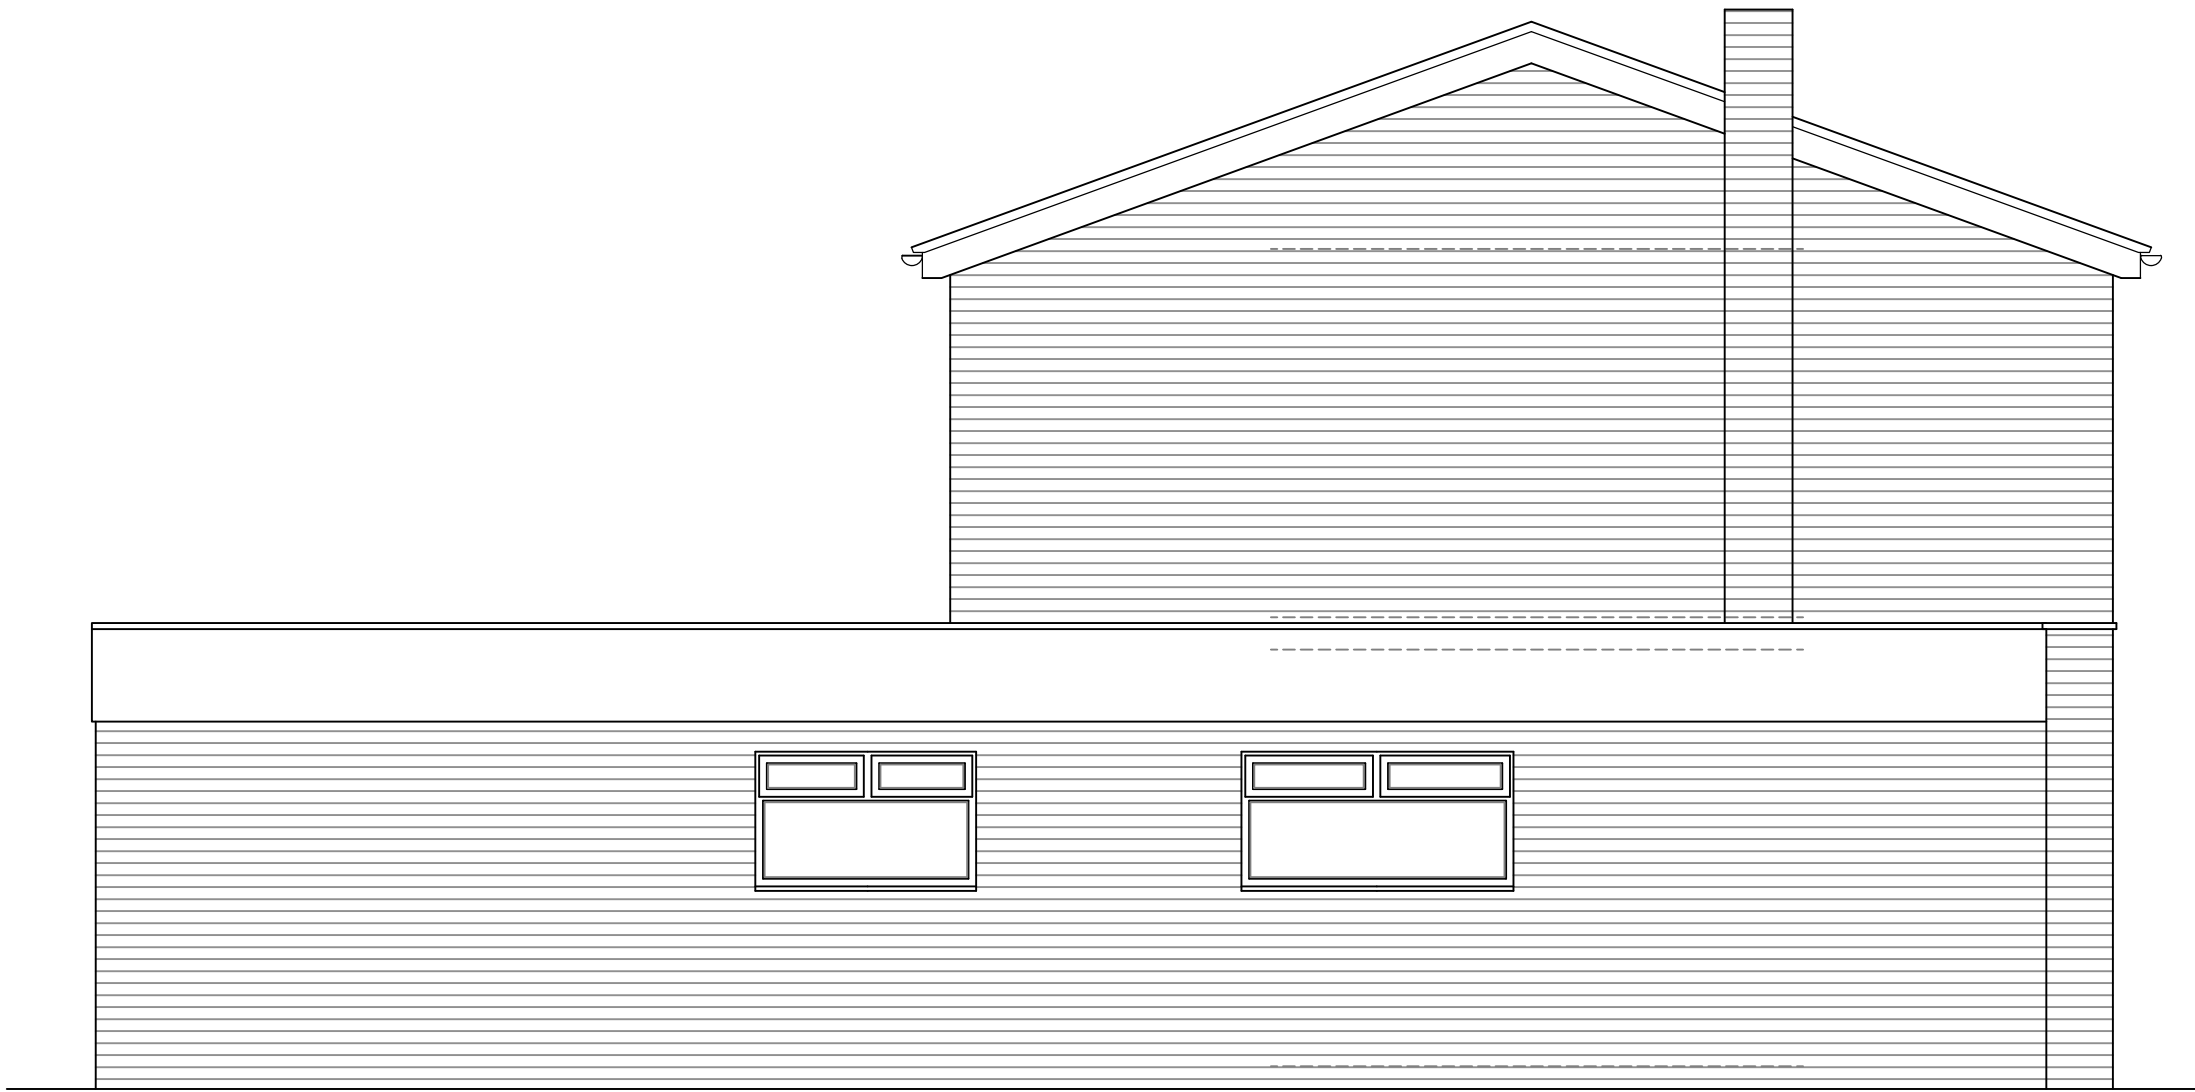


Existing Side Elevation

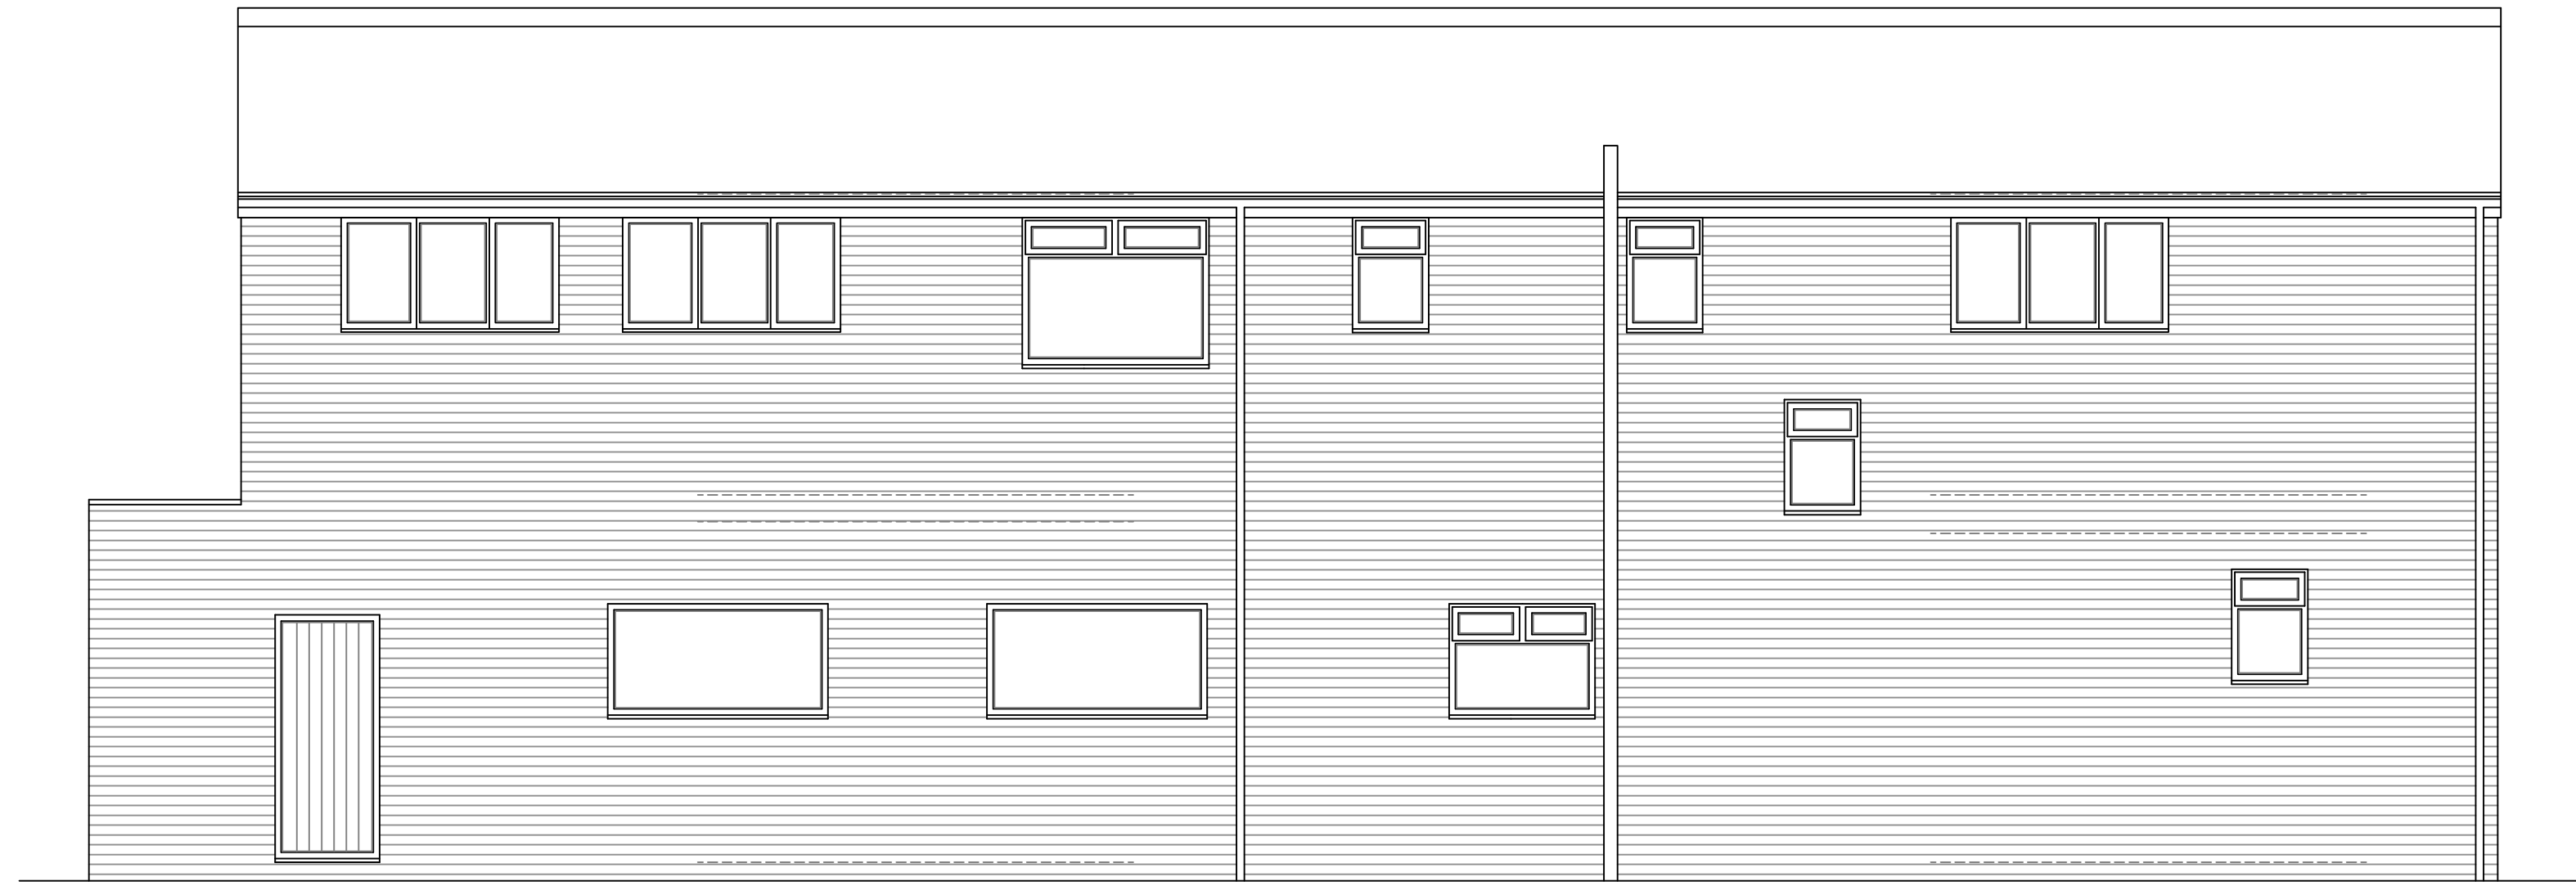

Existing Rear Elevation

1:50

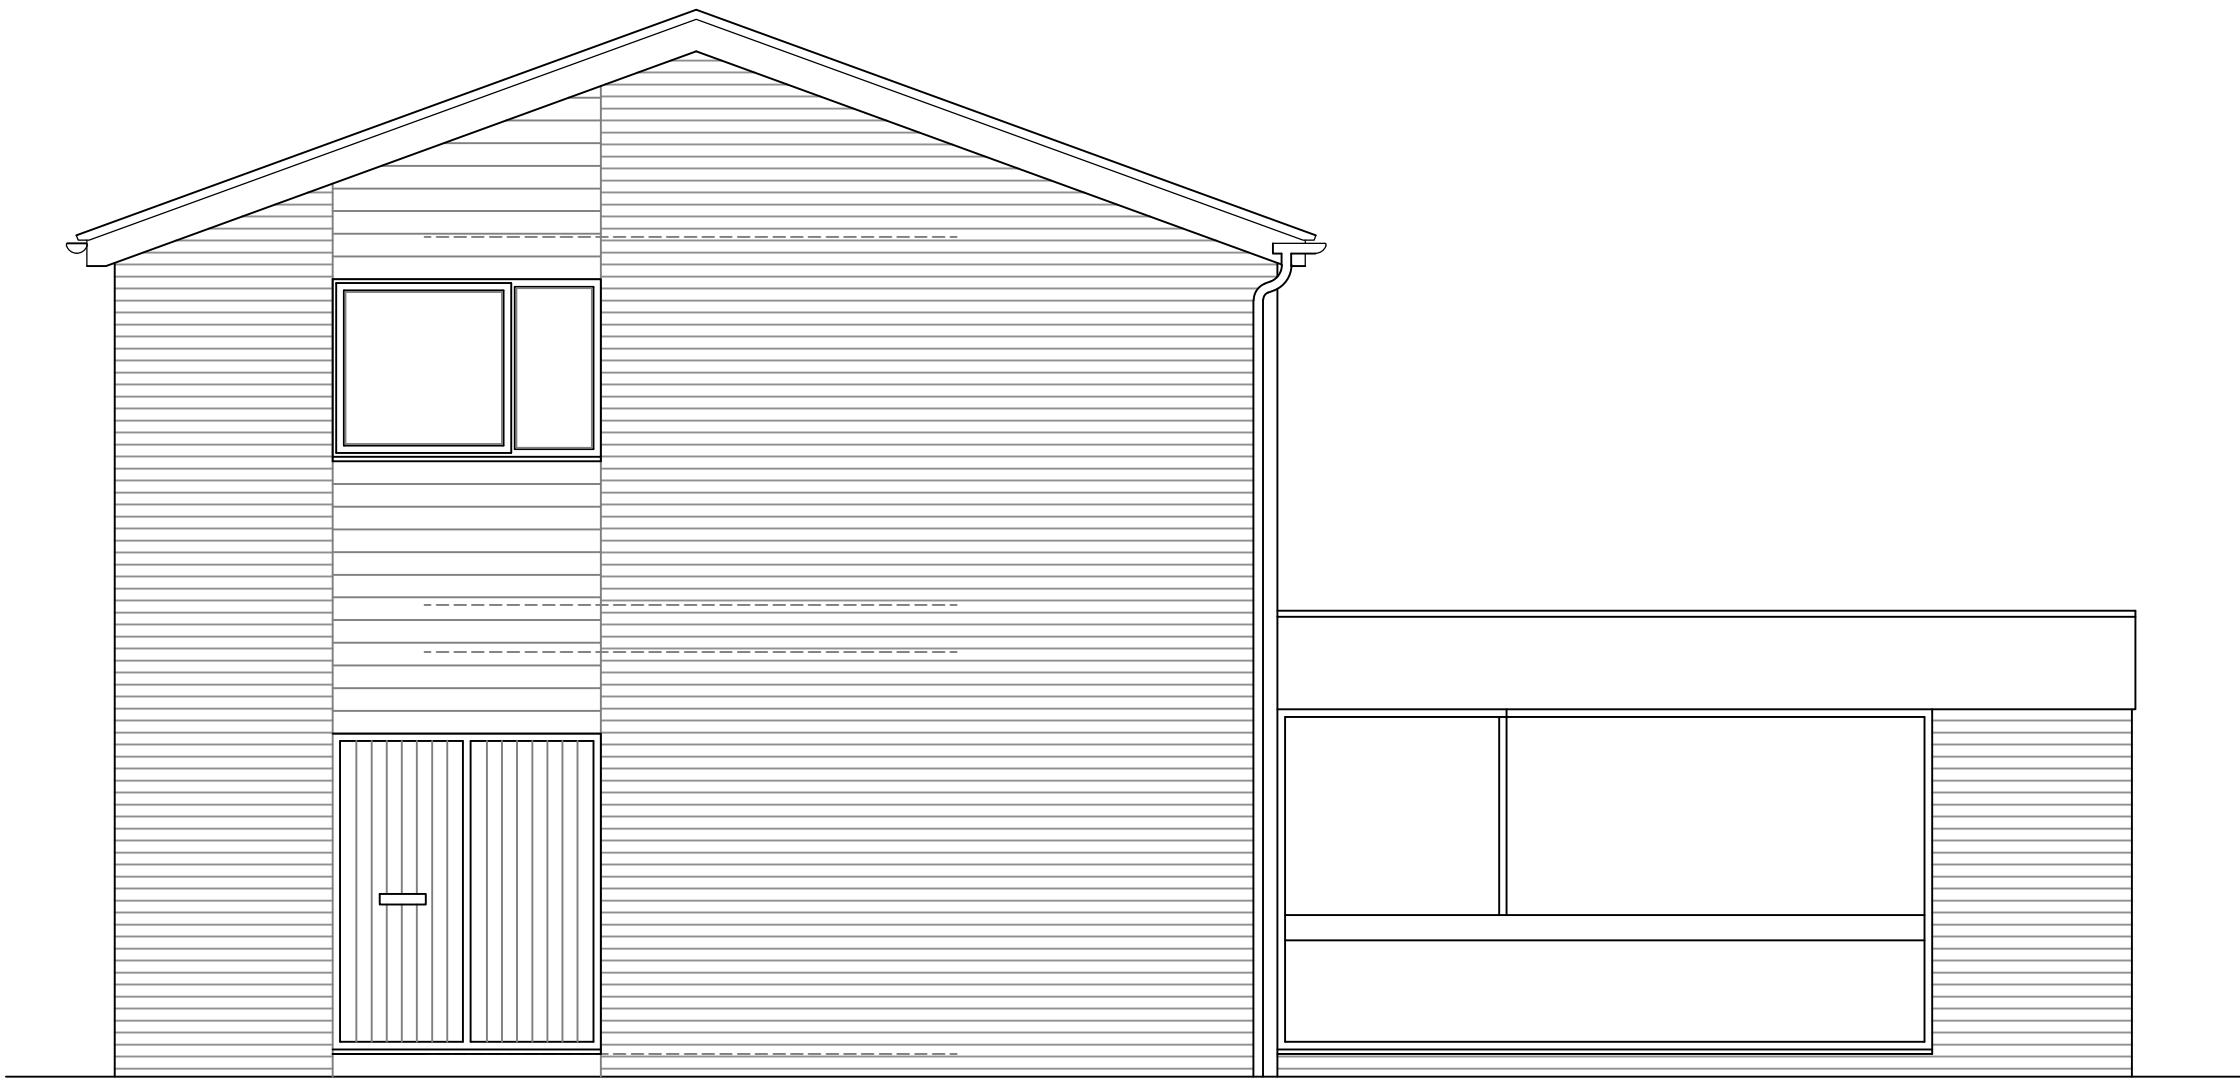

Existing Side Elevation

Stage :- Full Planning Drawings		
Project Title :- Proposed Amendments to Existing Elevations & Internal Alterations		
Drawing Title :- Existing Elevations		
Client :- Mr Dillon		
Drwg No :- 01/23/09	2 of 5	Date :- Jan '23
Scale :- 1:50@A1	Drawn:- SCM	Rev :-
Checked :-		
Site Address :- 10 School Lane, Didsbury, Manchester, M20 6RD		