


General Notes



Do not scale from this drawing. Only work to written dimensions.

All site dimensions shall be verified by the Contractor on site prior to commencing any works.

This drawing is the property of Barcx and copyright is reserved by them. The drawing is not to be copied or disclosed by or to any unauthorised persons without the prior written consent of Barcx.

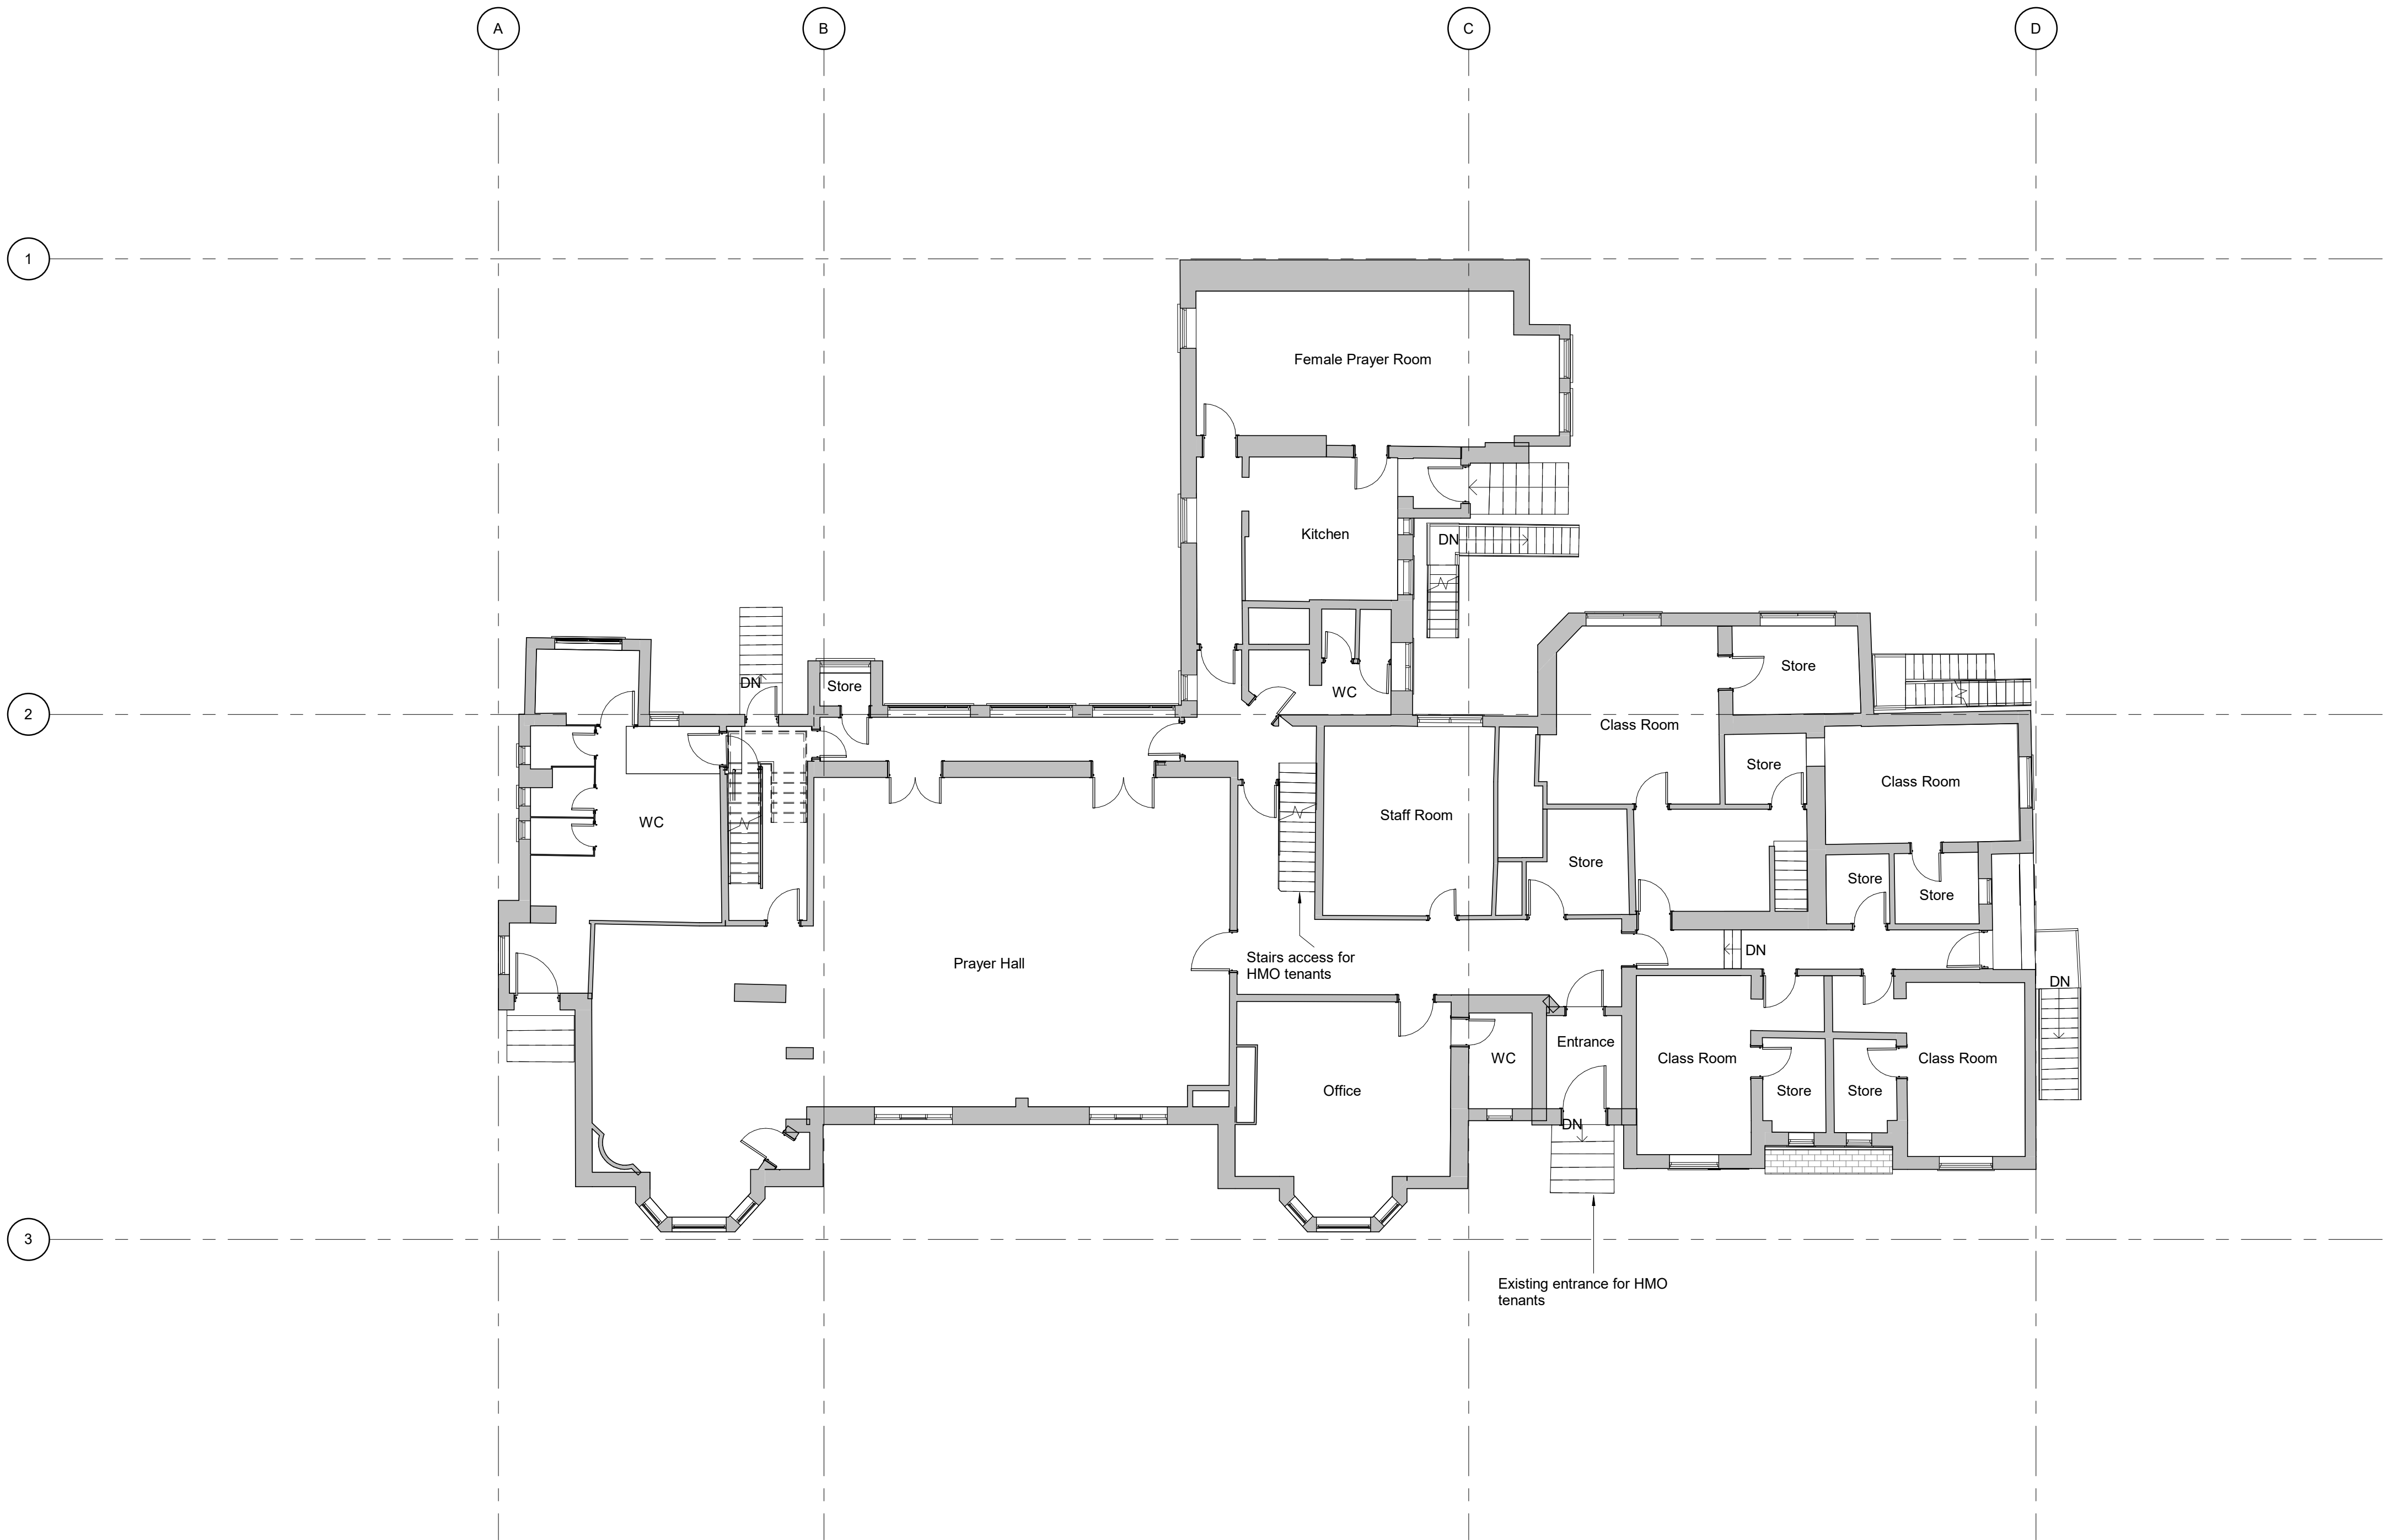

Existing Ground Floor Plan

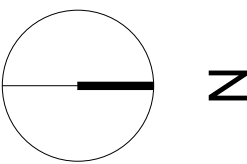 

REV.	DATE	AMENDMENT
P01	09.01.2023	Issue for Planning
P02	14.03.2023	Room names and notes added

CLIENT
Minhaj-ul-Quran

PROJECT
Minhaj-ul-Quran: Proposed Atrium

Scale @ A1 **1 : 100**
Status **Stage 2**
Drawn By **AR** Checked By **SB**
Date **14.03.2023**

Sheet Name:
Existing GA Ground Floor Plan

STATUS	PURPOSE FOR ISSUE	Project NO.
S2	For Planning	0255
Project No.	Orig. Zone Level Type Role Dwg No.	Rev.
0255	· BRX · XX · 00 · DR · A · 02100	P02

BARCX

The Studio, Cutting Room Square, Manchester
Email. hi@barcx.co.uk
Web. www.barcx.co.uk