




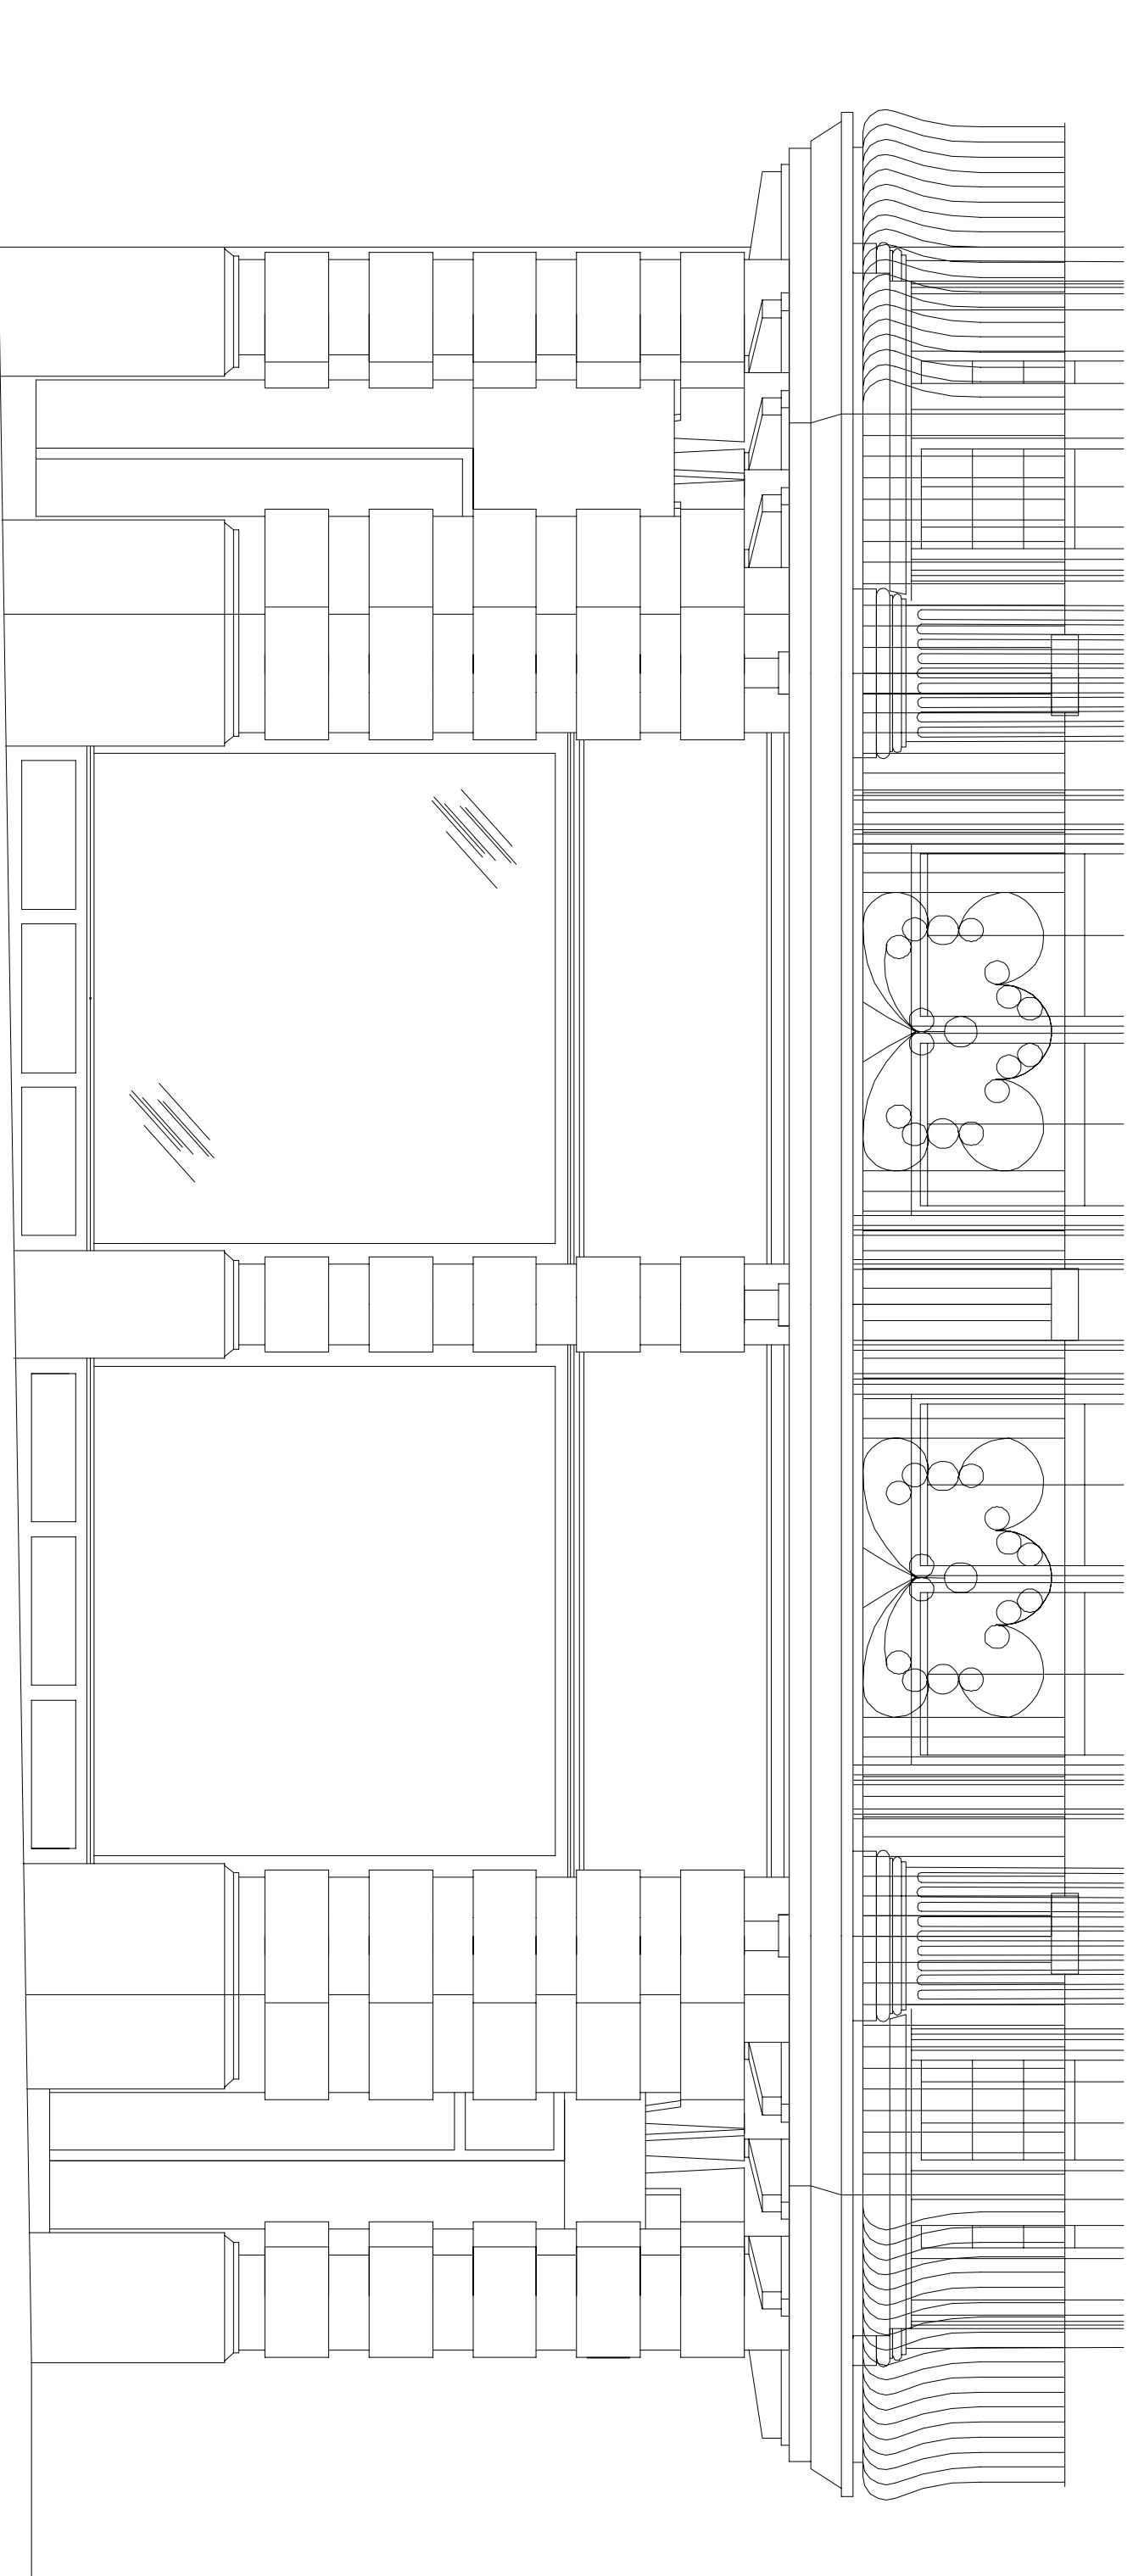

KING STREET SOUTH ELEVATION

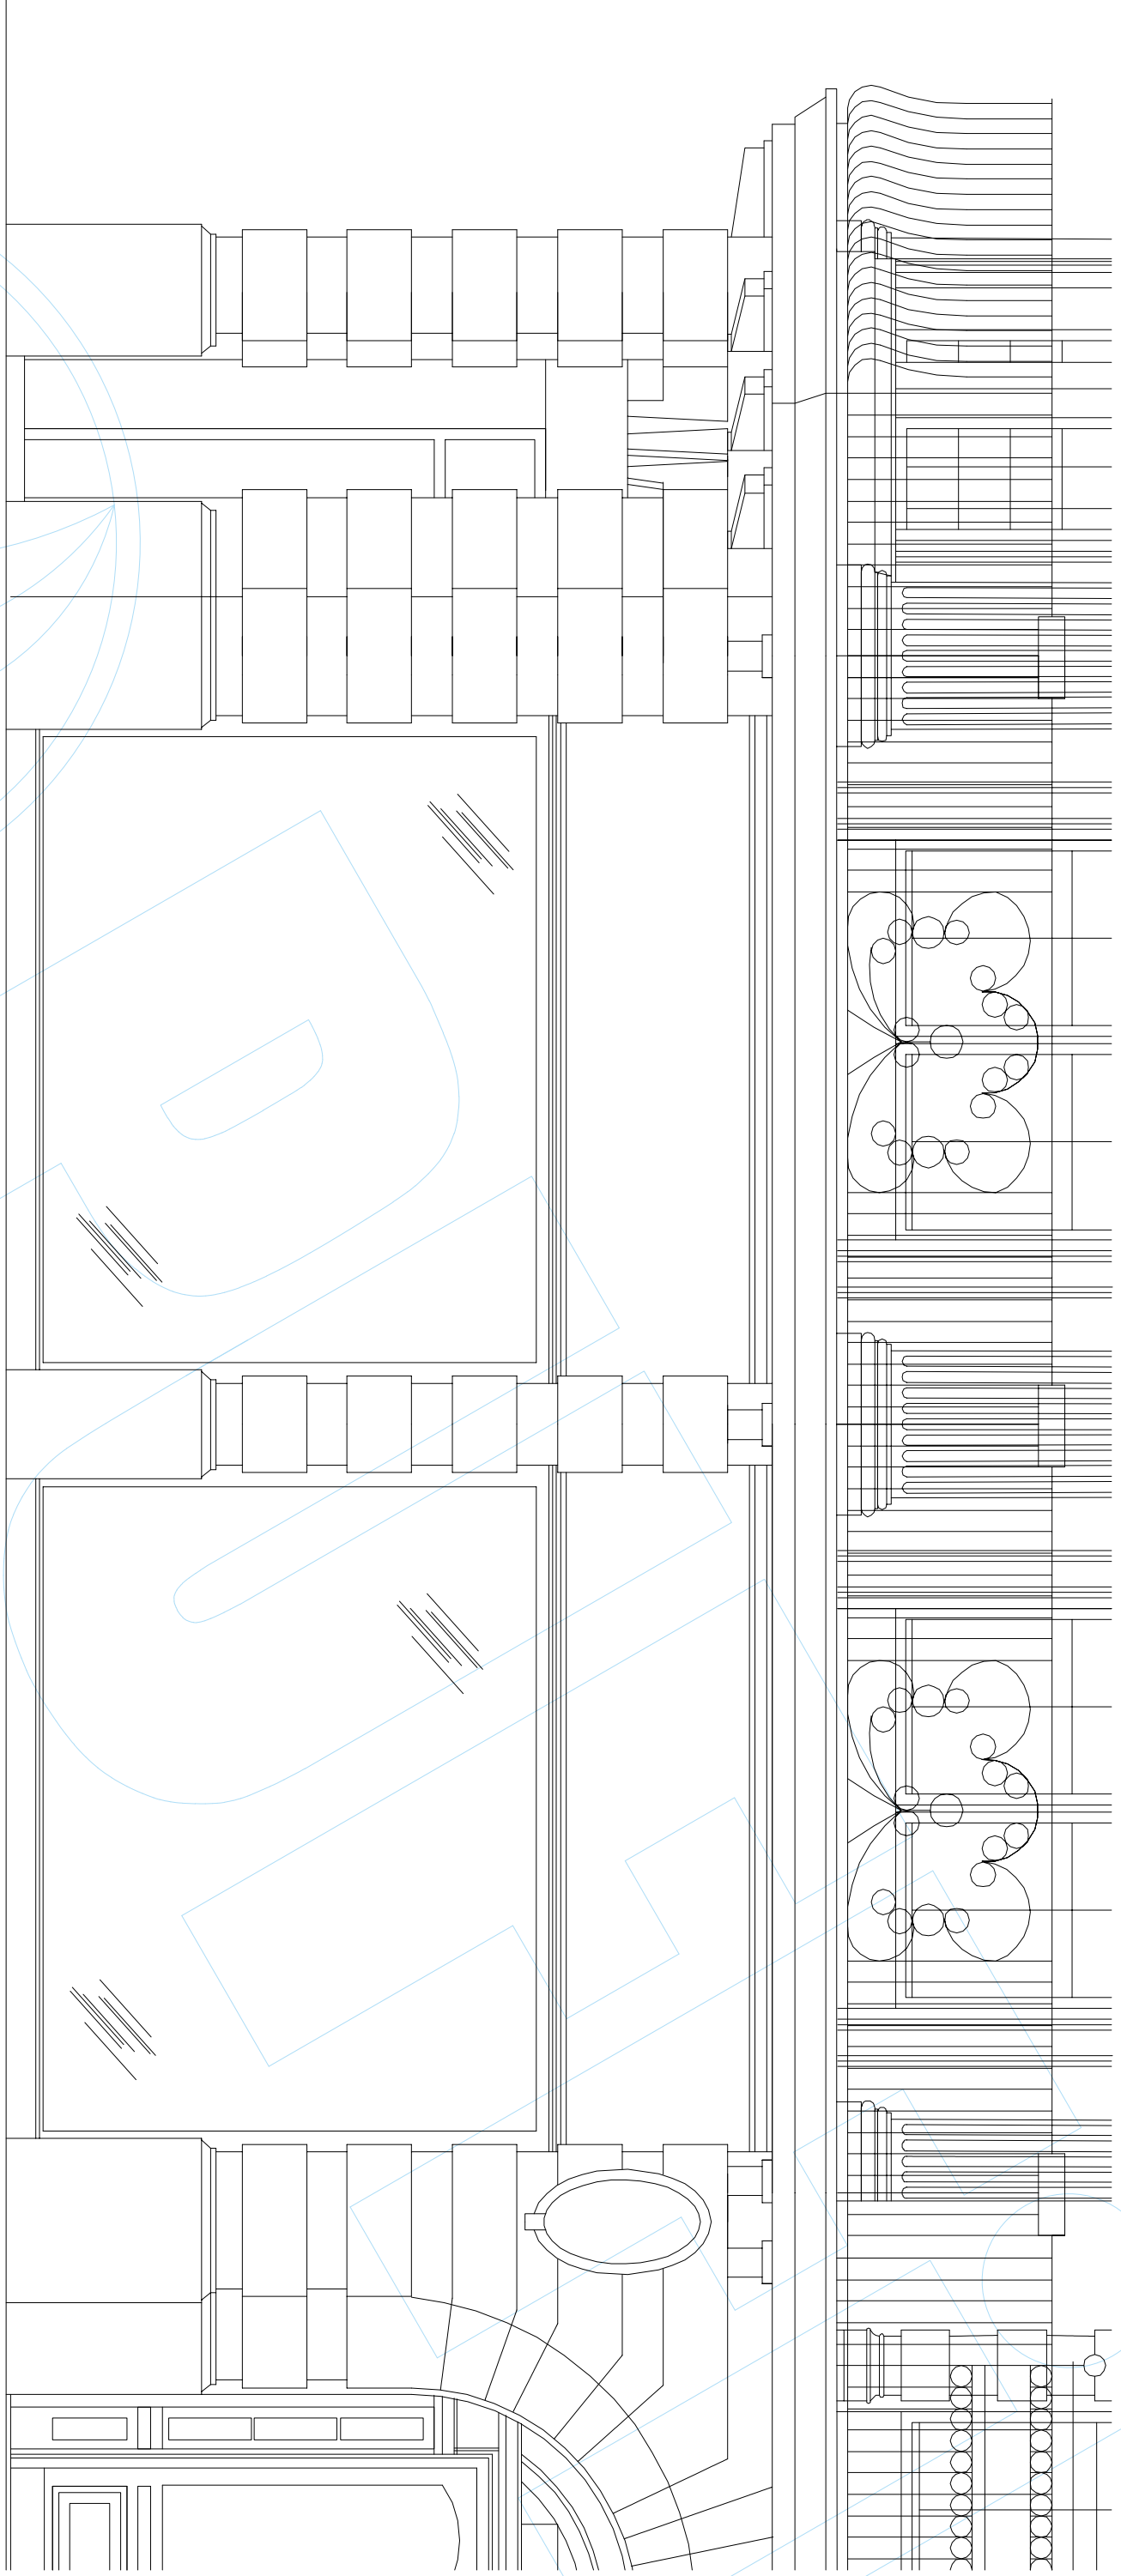

CROSS STREET ELEVATION

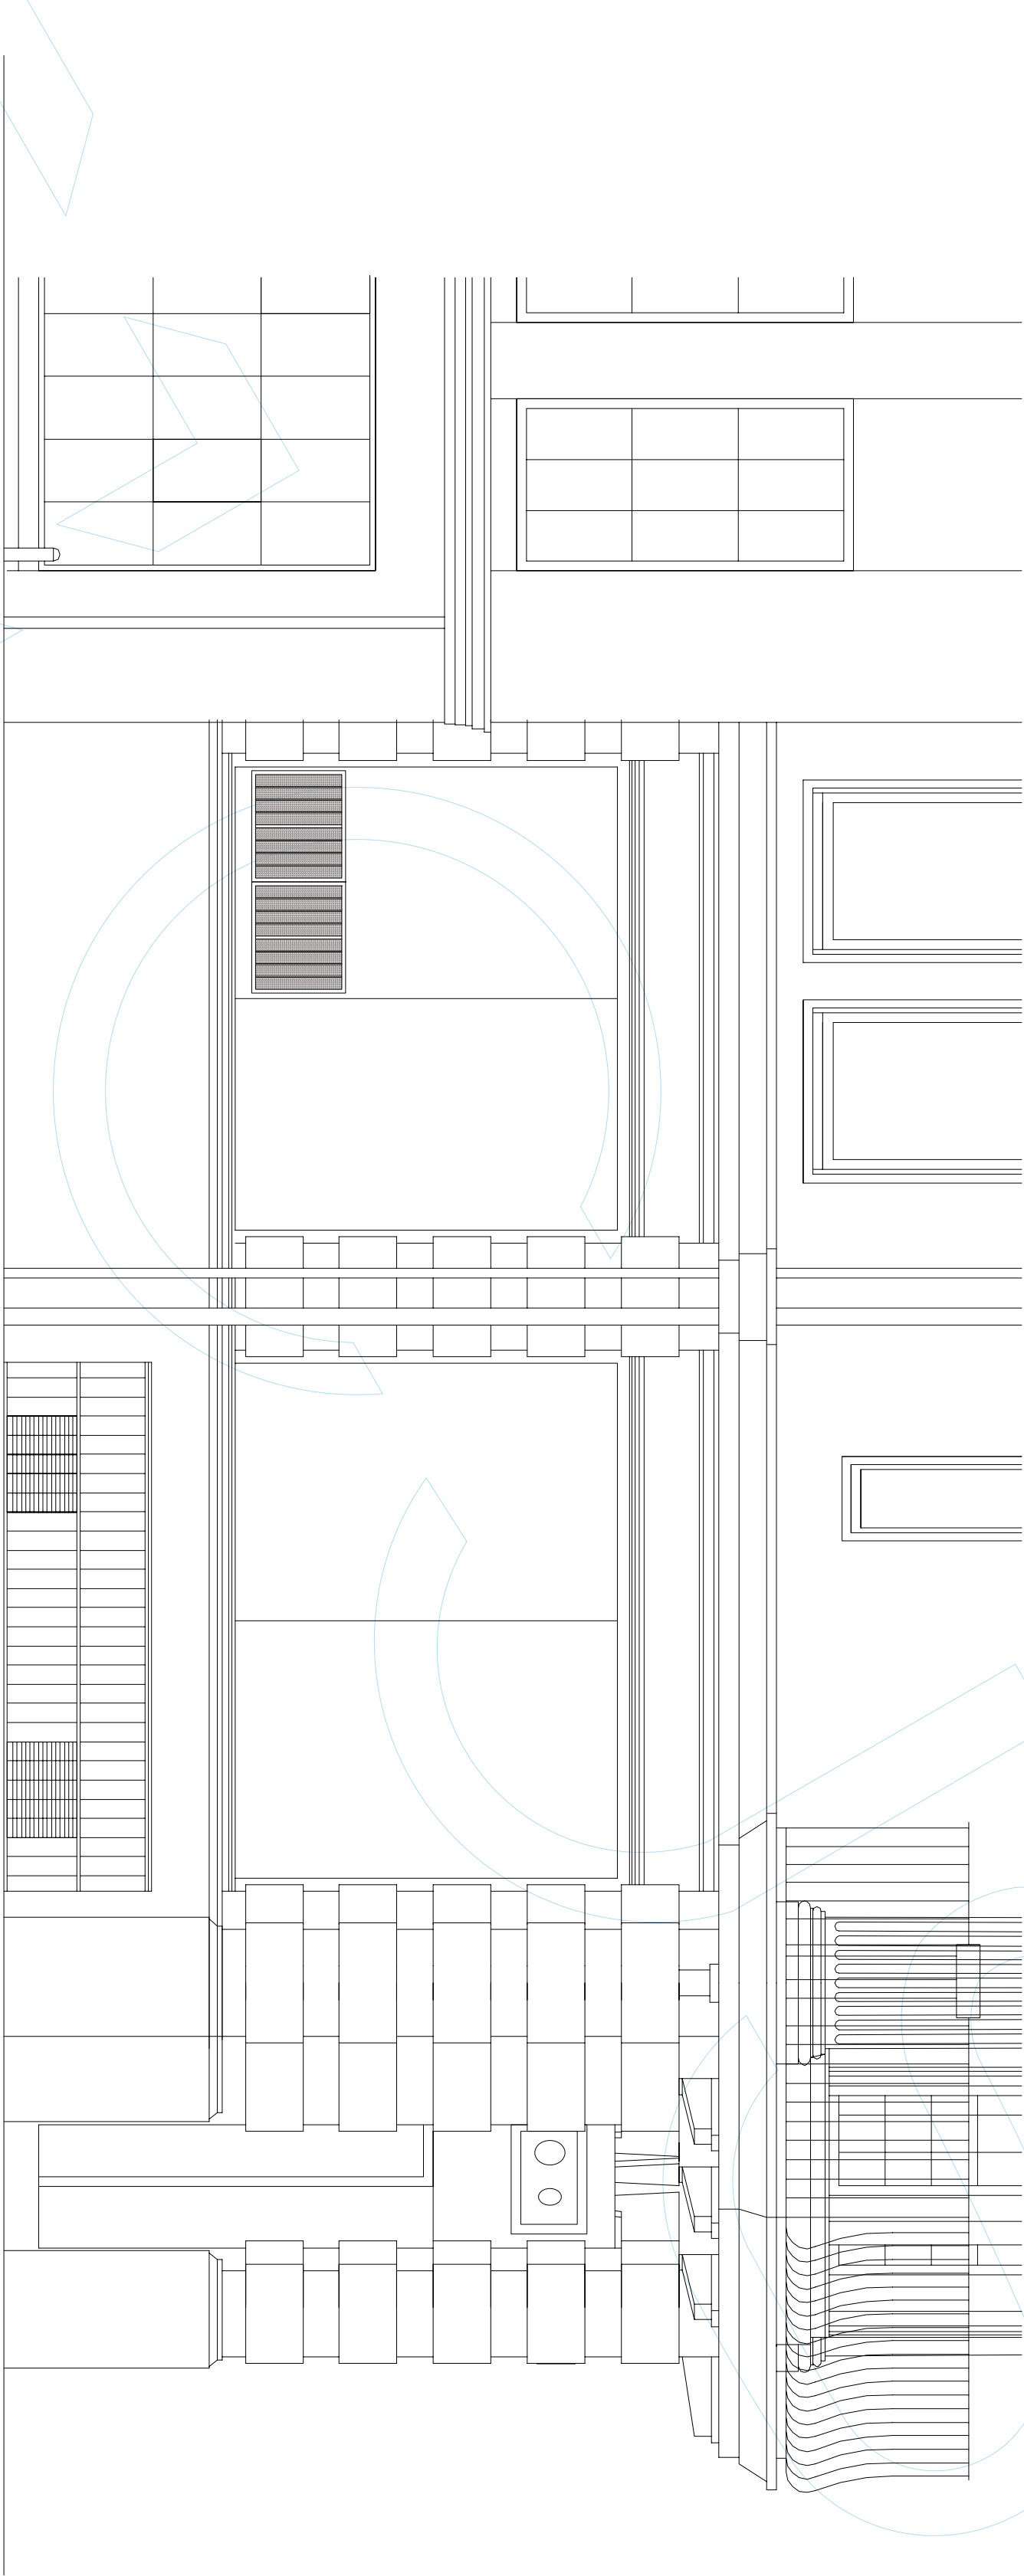

FOUR YARDS ELEVATION

KNOOPS

Expertly crafted
chocolate drinks



CONSTRUCTION, JOINERY, SHOPFITTING.
WEB: www.cjsnw.co.uk/ - EMAIL: info@cjsnw.co.uk



© PUFFIN.DESIGN • info@puffin.design

Site Address
**68 CROSS STREET
MANCHESTER
M2 4JQ**

Drawing Name
**EXISTING EXTERNAL
ELEVATIONS AND
SIGNAGE**

Quote Date **15/11/2022** Drawn By **SUE JONES**

Scale(s) **1:30 @ A0**

Drawing Number **5555_EELEV_L001**

© Copyright Puffin Design Limited/CJS (NW) Ltd.

