


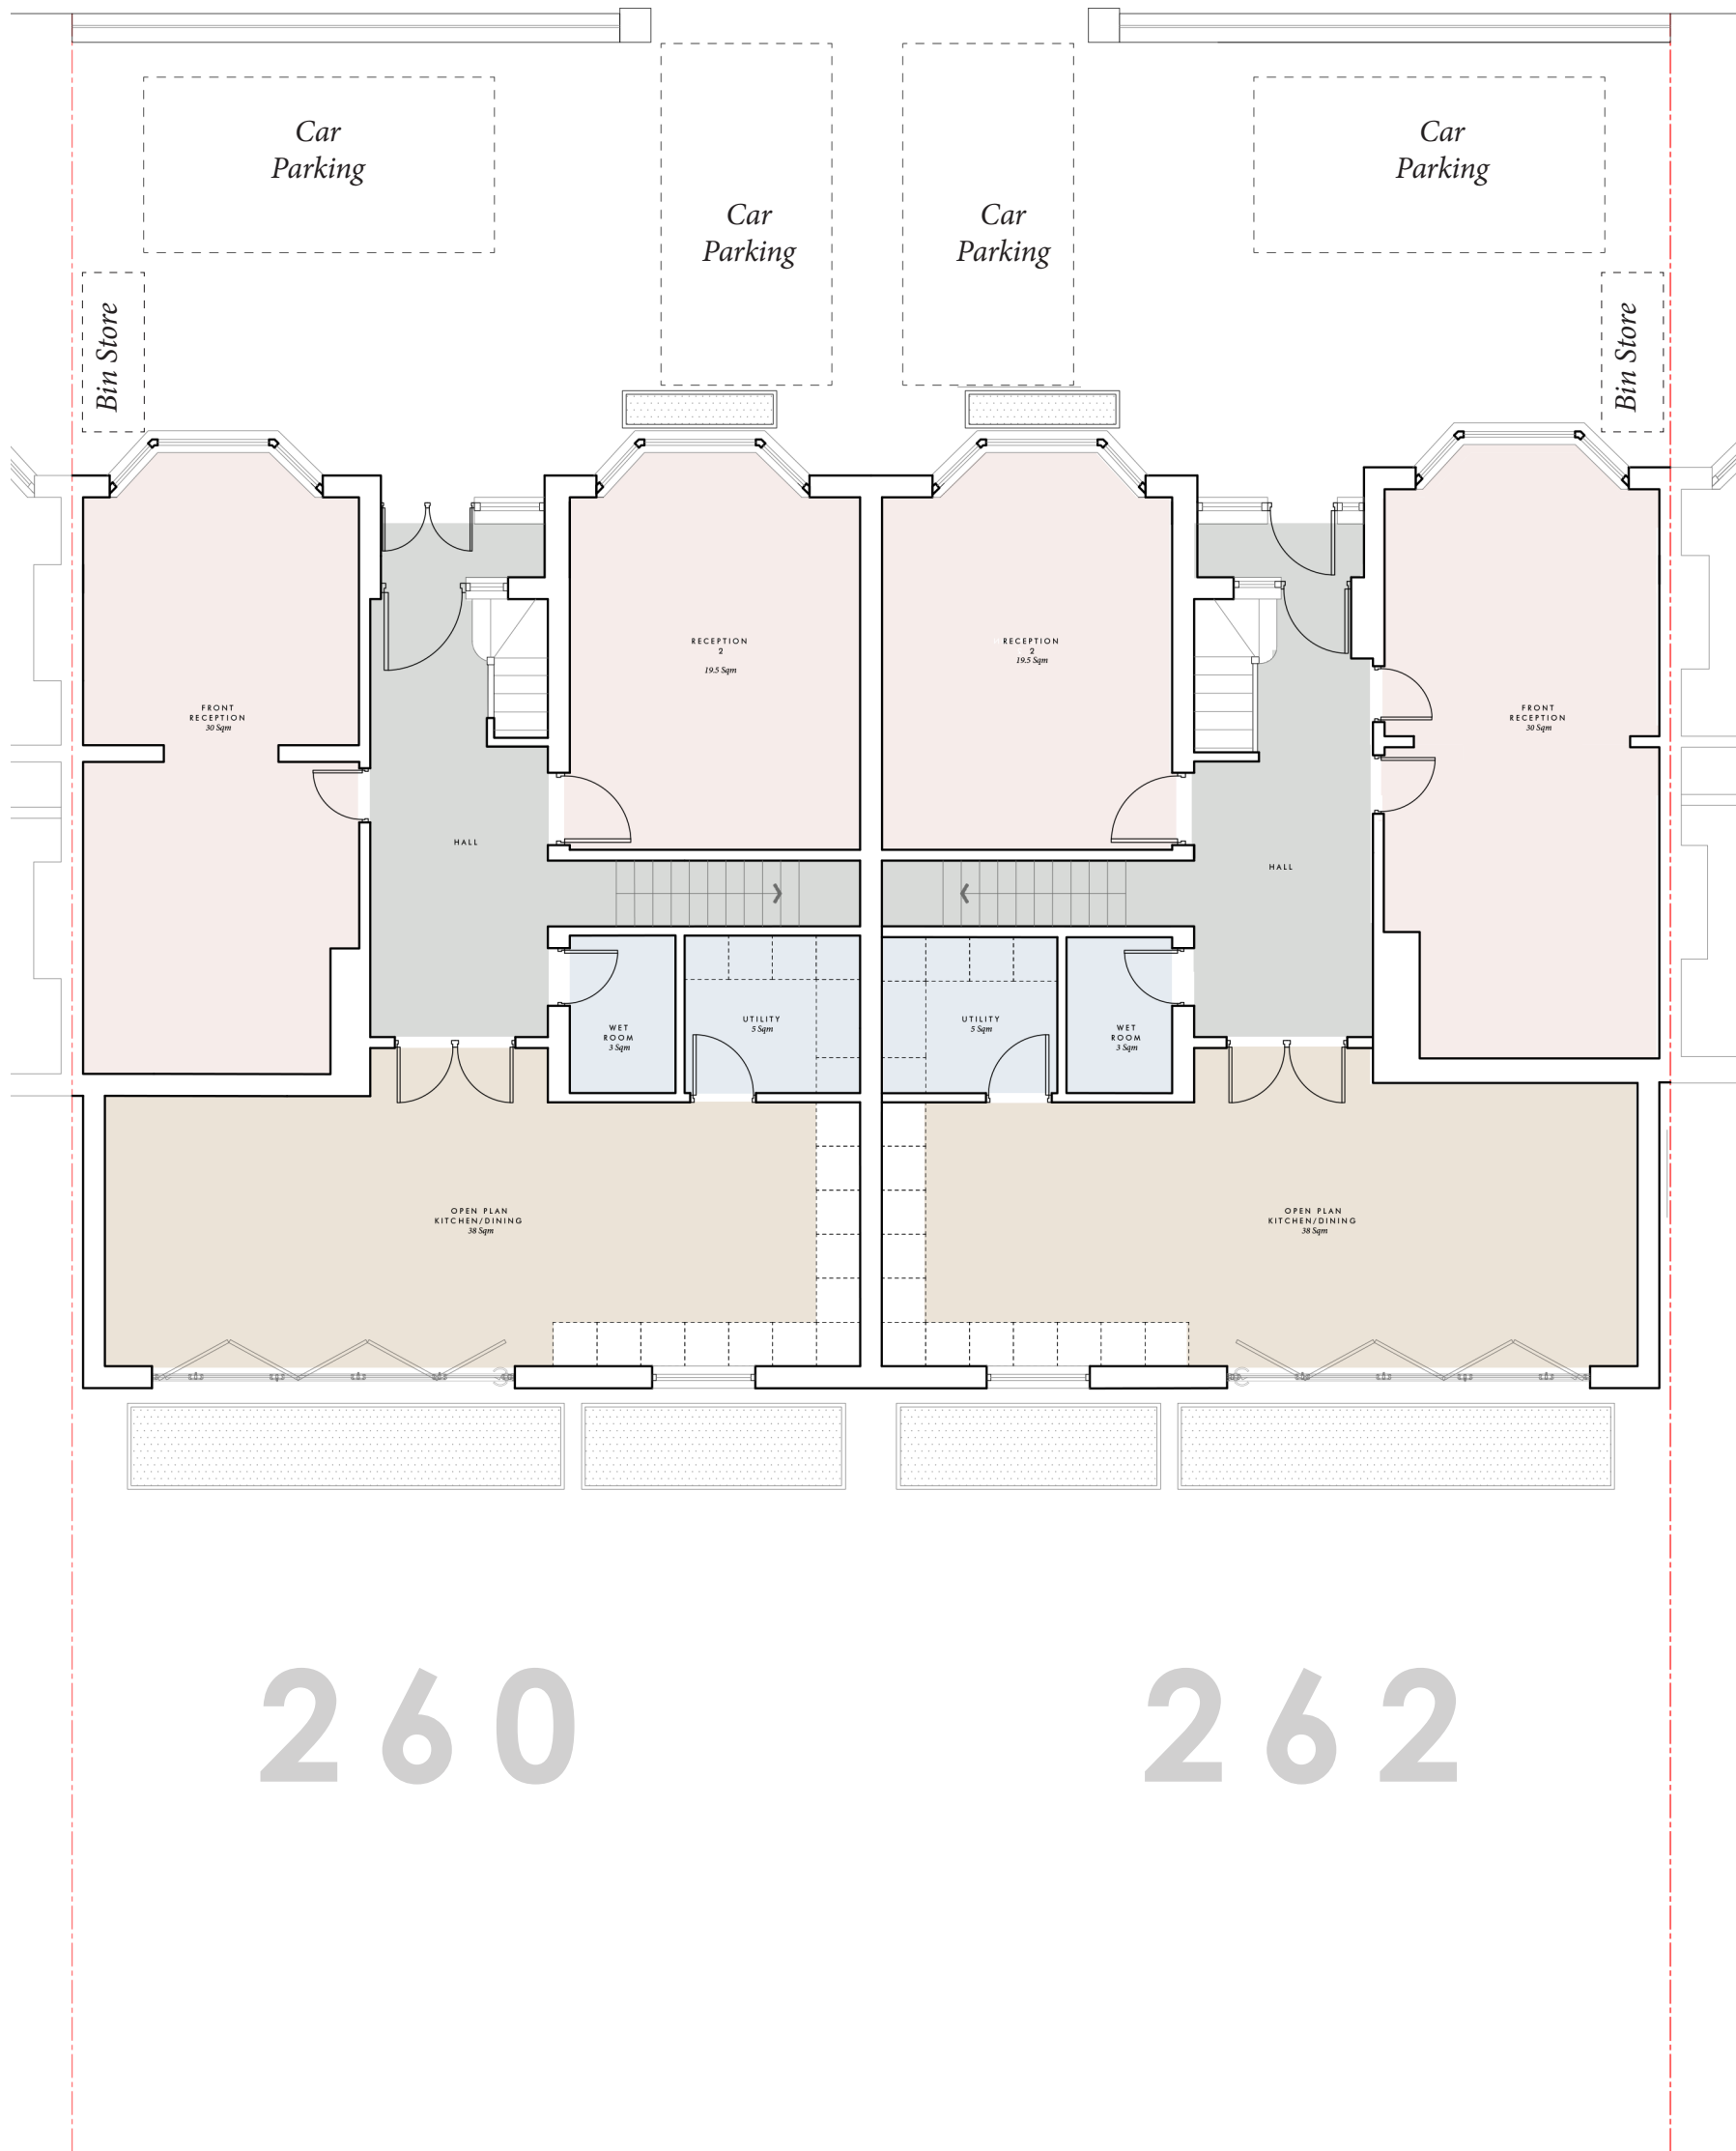

PROPOSED GROUND FLOOR PLAN  
1:100 @ A3



**Dimensioning**  
Figured dimensions only to be taken from these designs and drawings. Work to annotated dimensions only. All dimensions to be checked on site. Architectural designers to be informed immediately of any discrepancies before work proceeds. Drawings are to be read in conjunction with relevant specifications, structural engineers and service engineers' drawings.



**S A L E E M**  
ARCHITECTS  
Architecture | Masterplanning | Graphics

| Rev | Date     | Description                   |
|-----|----------|-------------------------------|
| -   | 26/01/23 | Issued to client for comments |
| A   | 07/02/22 | Issued for Planning           |

CLIENT:  
Dr Rizwan

PROJECT:  
281 Middleton Road,  
Prestwich,  
M8 4LY

TITLE:  
Proposed Ground Floor Plan

SCALE:  
1:100 @ A3  
DRAWING NO.  
Sheet 8

REV:  
Rev A

DATE:  
Feb 2023