



General Notes
The Architect shall have no responsibility for any use made of this document other than for that which it was prepared and issued.
All dimensions should be checked on site. Do not scale from this drawing.
To be read in conjunction with all other Consultant's drawings.
The Architect to be immediately notified of any discrepancies.
Copyright on this drawing retained by the Architect.



1 East Elevation
1 : 100

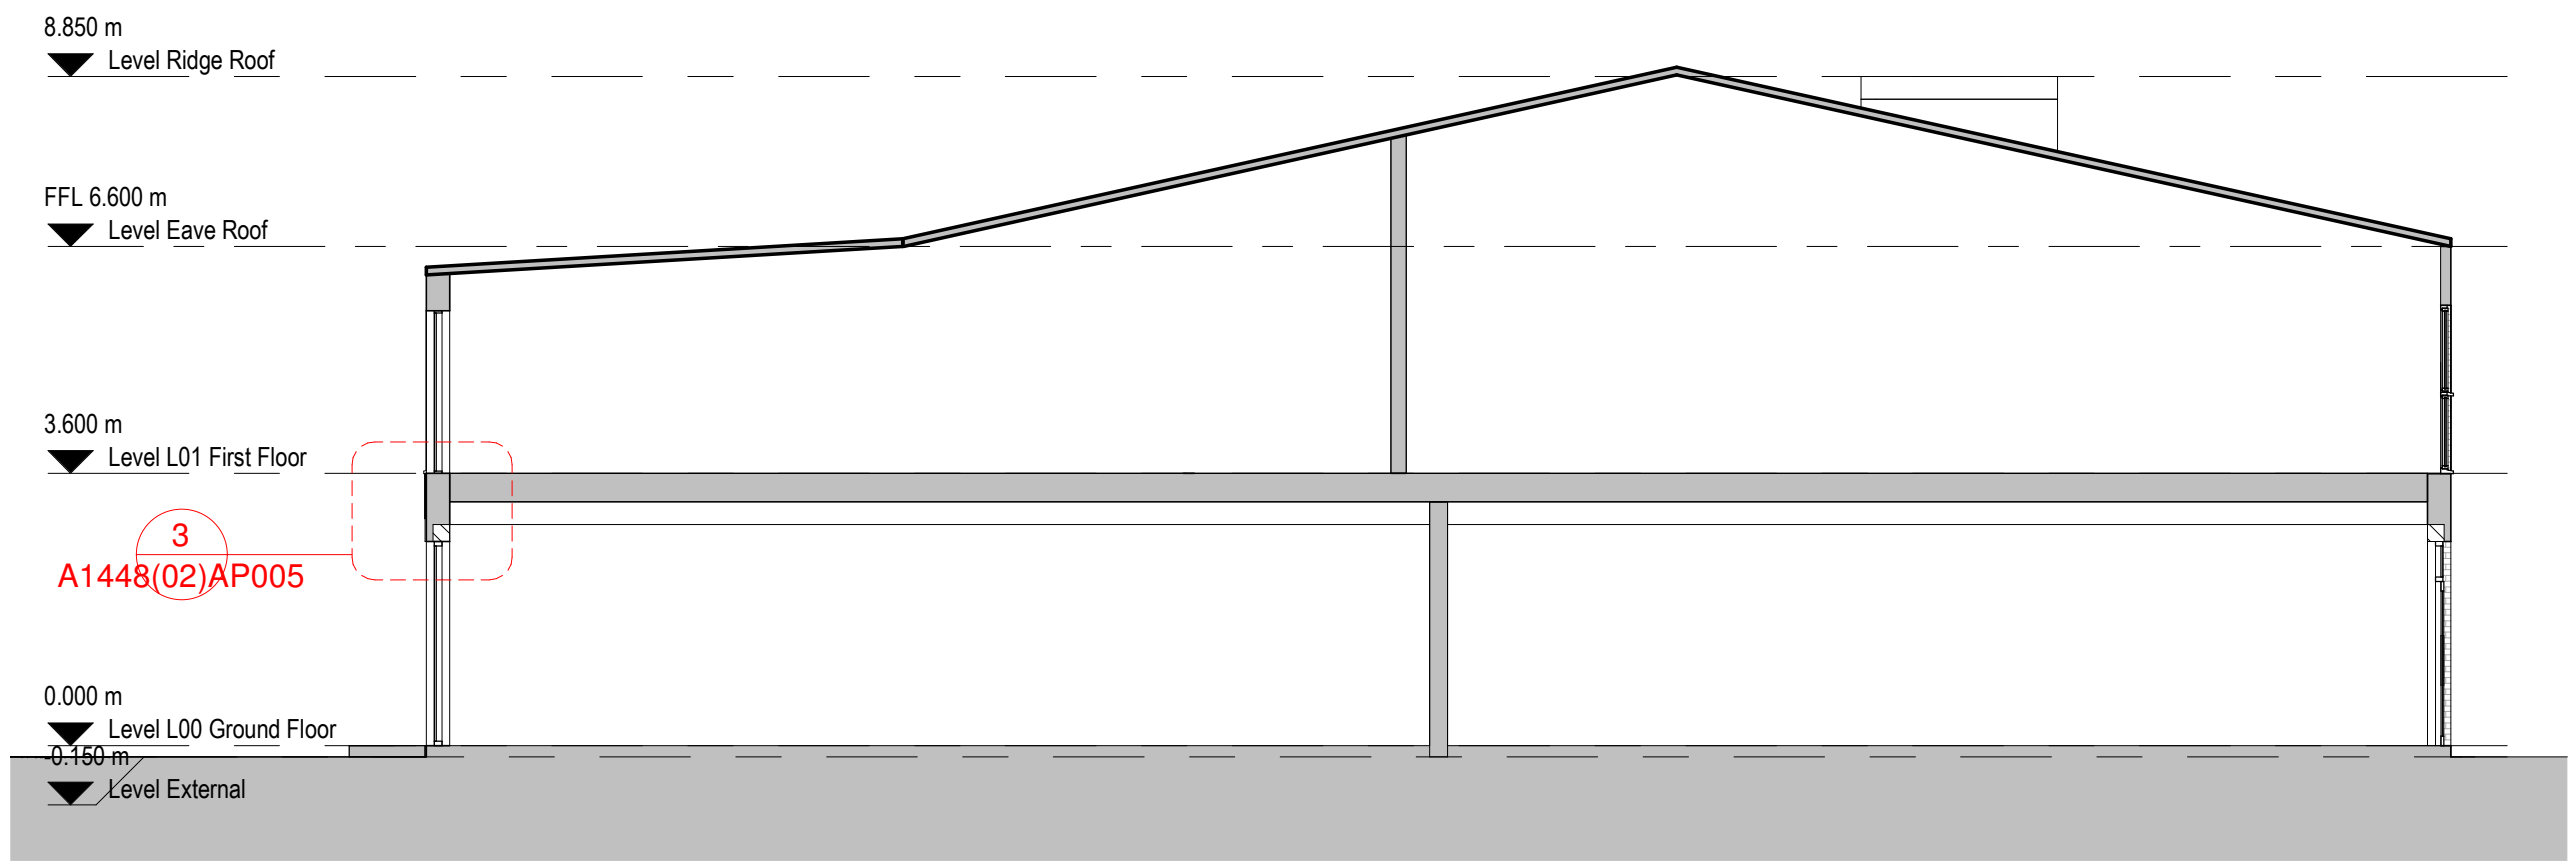

2 Section A-A
1 : 100

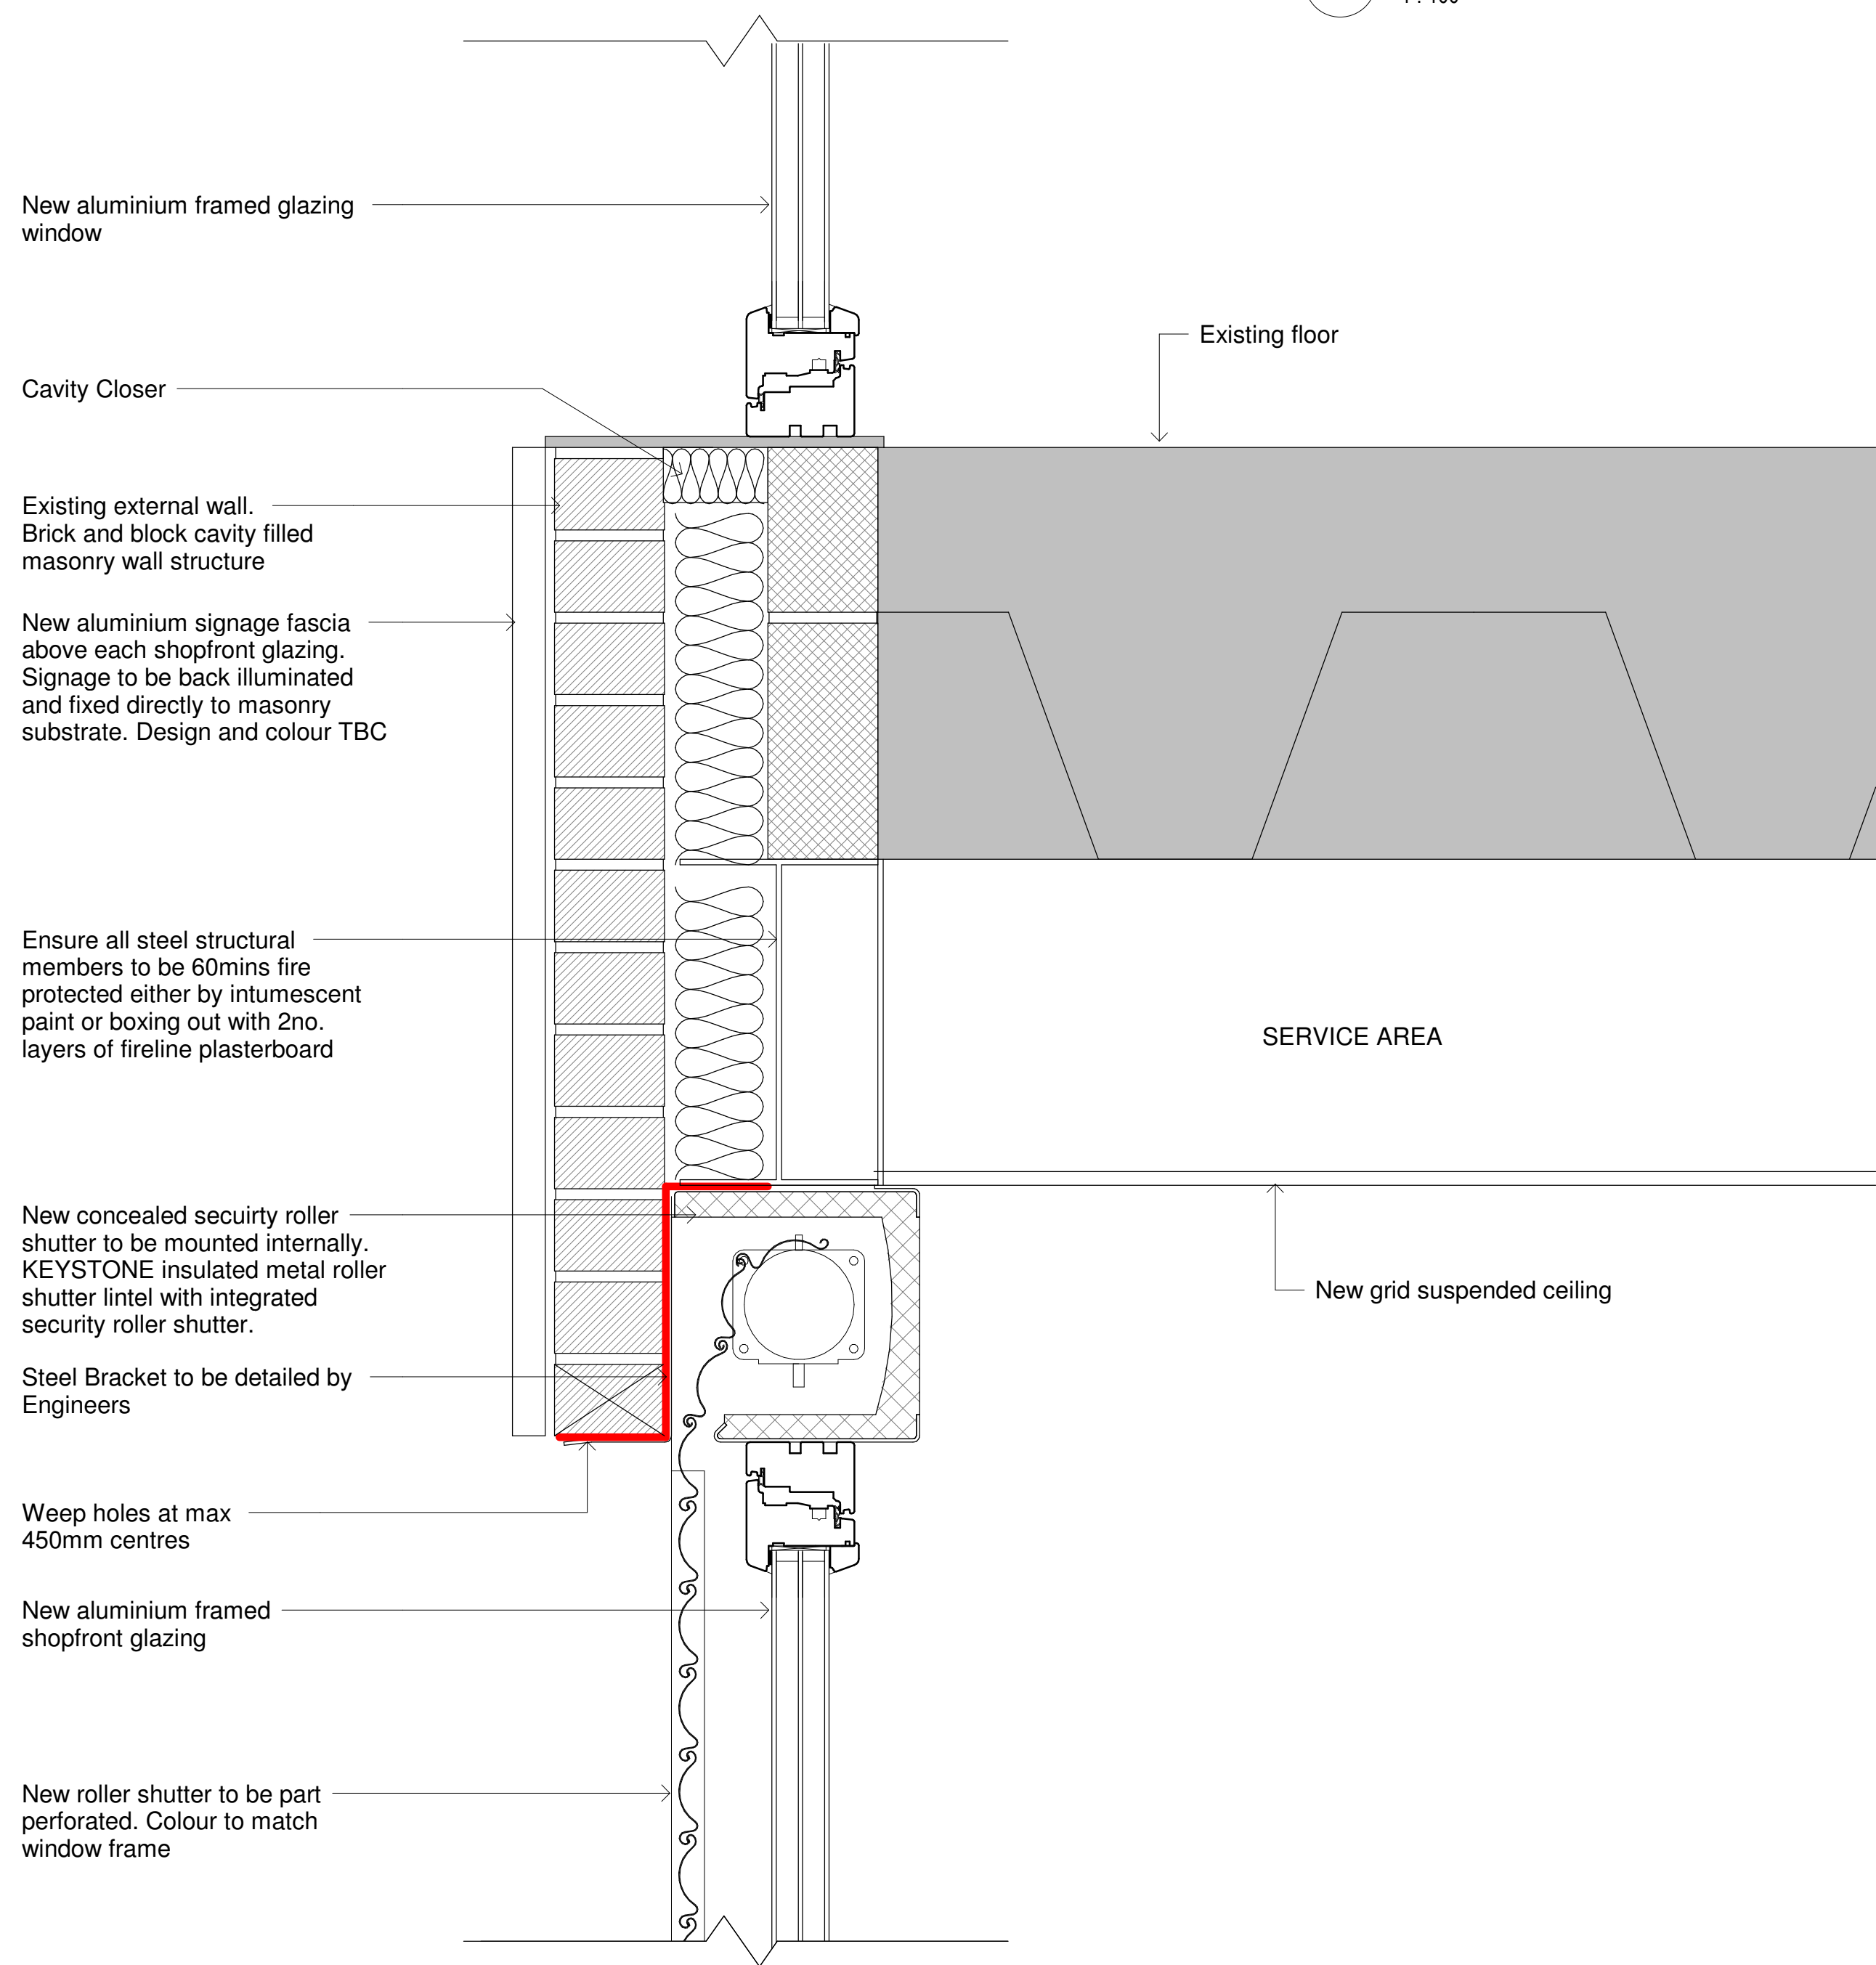

3 Section B-B
1 : 5

P2	04/01/23	SA	SH	Amended Detail
P1	20/12/22	AK	SH	Initial Issue
No.	Date	Dwn	Chk	App
Revision or reason for issue				
Client				
PARISIAN Ltd				
createit studios				
Create It Studios (NW) Ltd				
Universal Square				
Devonshire Street North				
Manchester				
M12 5JH				
info@createitstudios.co.uk				
Project Title				
Parisian House, 145 Cheetham				
Hill Road, Manchester, M8 8LY				
Scale / North Point				
As indicated				
Drawing Title				
Roller shutter Detail				
Drawing Number				
A1448(02)AP005				
Drawing Status				
Preliminary				
Revision				
P2				