


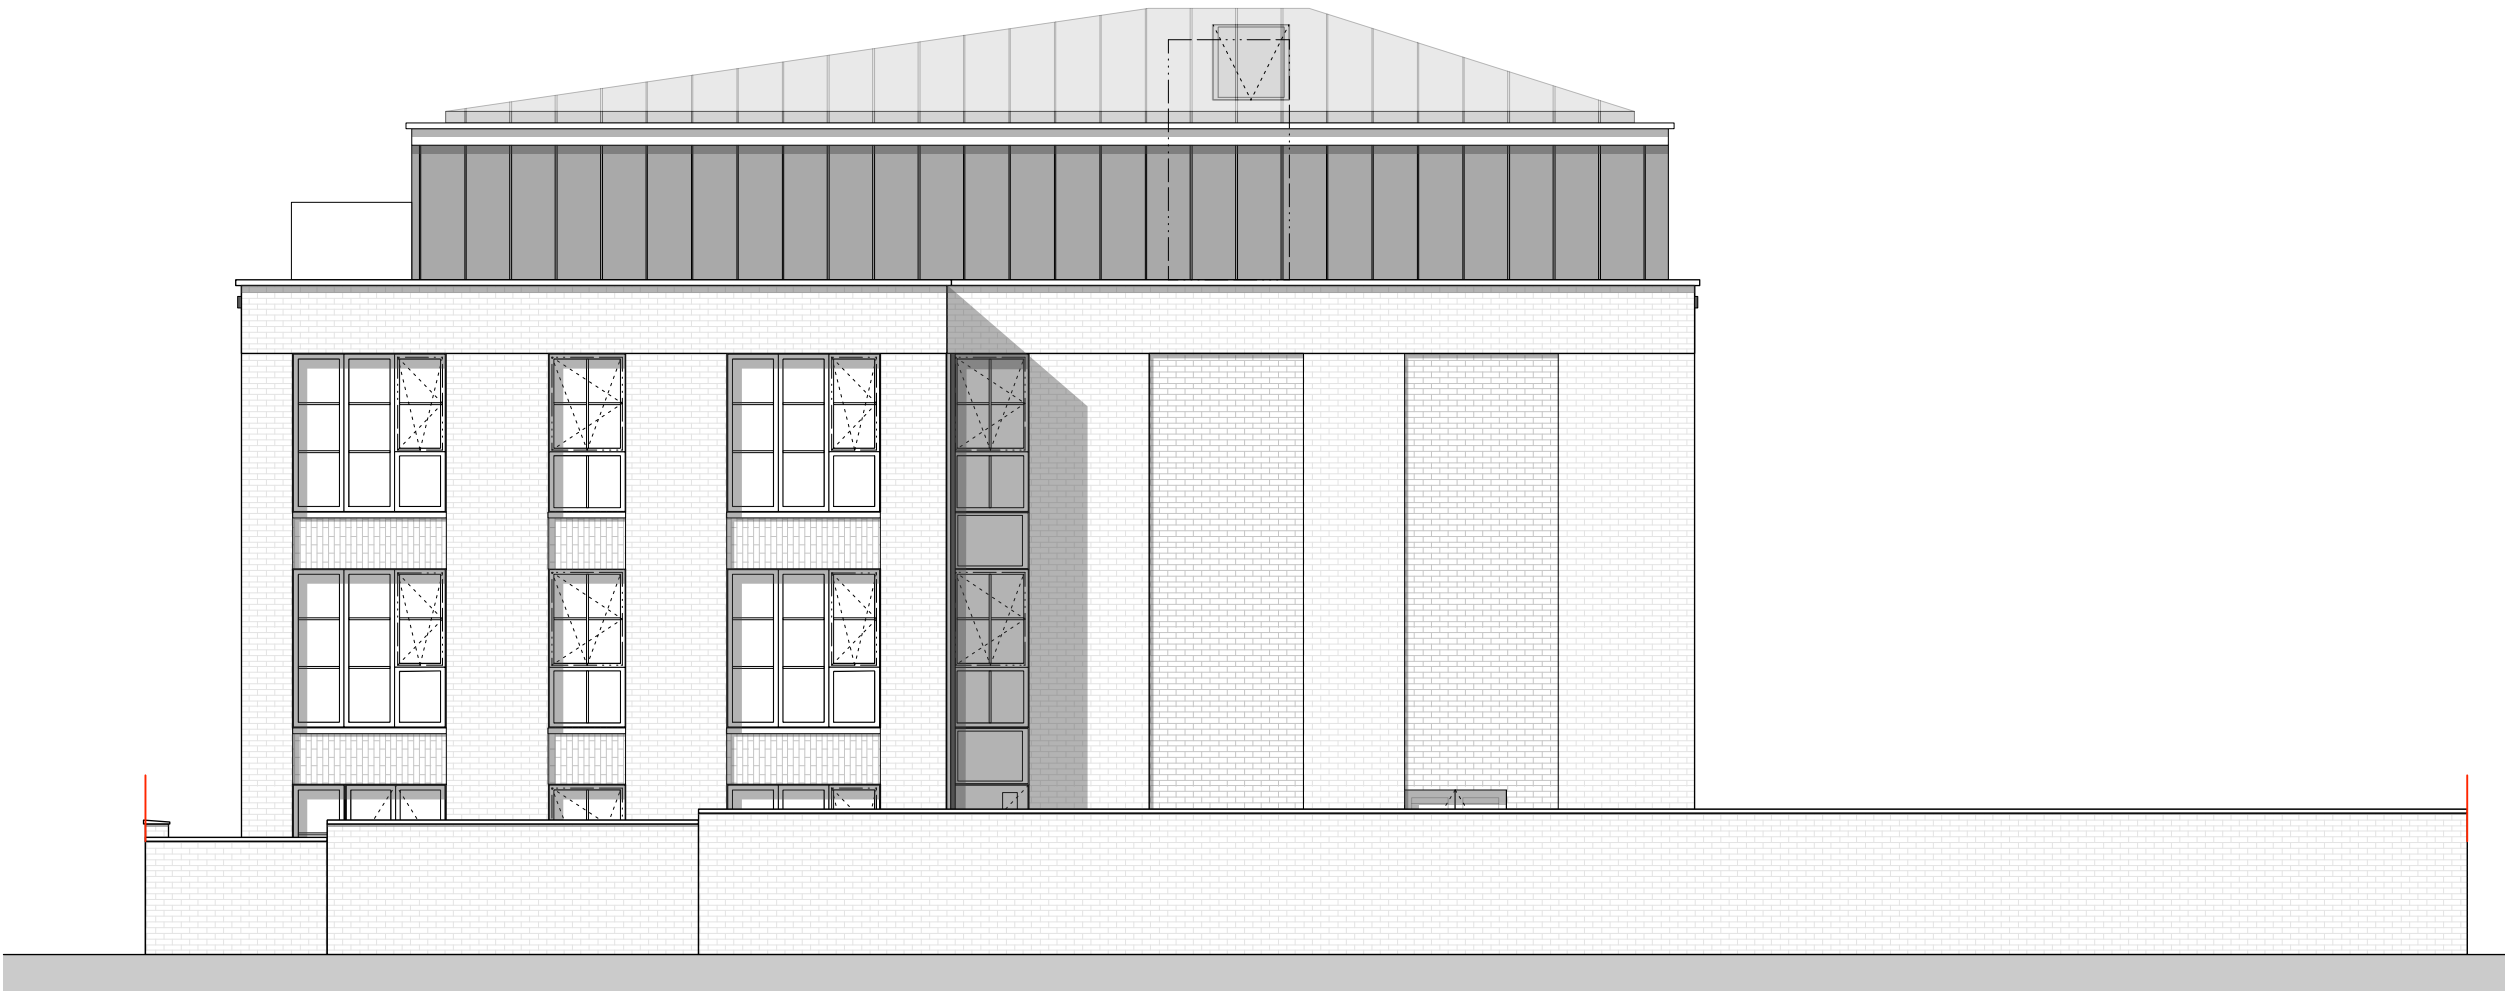

CATERHAM STREET ELEVATION (EAST)

PROPOSED EAST ELEVATION
1:100@A3

PLANNING

D	26/01/23	DESIGN UPDATES TO SUIT PLANNING COMMENTS
C	03/01/23	BOUNDARY TREATMENTS REVISED TO RETAIN EXISTING BRICK WALL
B	21/12/22	DESIGN UPDATES FOLLOWING PLANNING COMMENTS
A	12/12/22	GENERAL DESIGN DEVELOPMENT
REVISION	DATE	DESCRIPTION

CLIENT: MCCAUL DEVELOPMENTS	
PROJECT: PROPOSED RESIDENTIAL DEVELOPMENT	
ADDRESS: EVERY STREET, MANCHESTER, M4 7DQ	
DRAWING TITLE: PROPOSED EAST ELEVATION	
SCALE: 1:100@A3	DATE: DECEMBER 2022
DRAWING NO: 909-A-011D	

OLLIER SMURTHWAITE ARCHITECTS
40 King Street, Manchester, M2 6BA
T 0161 883 0838
F 0161 883 0839
E mail@olliersmurthwaite.com