



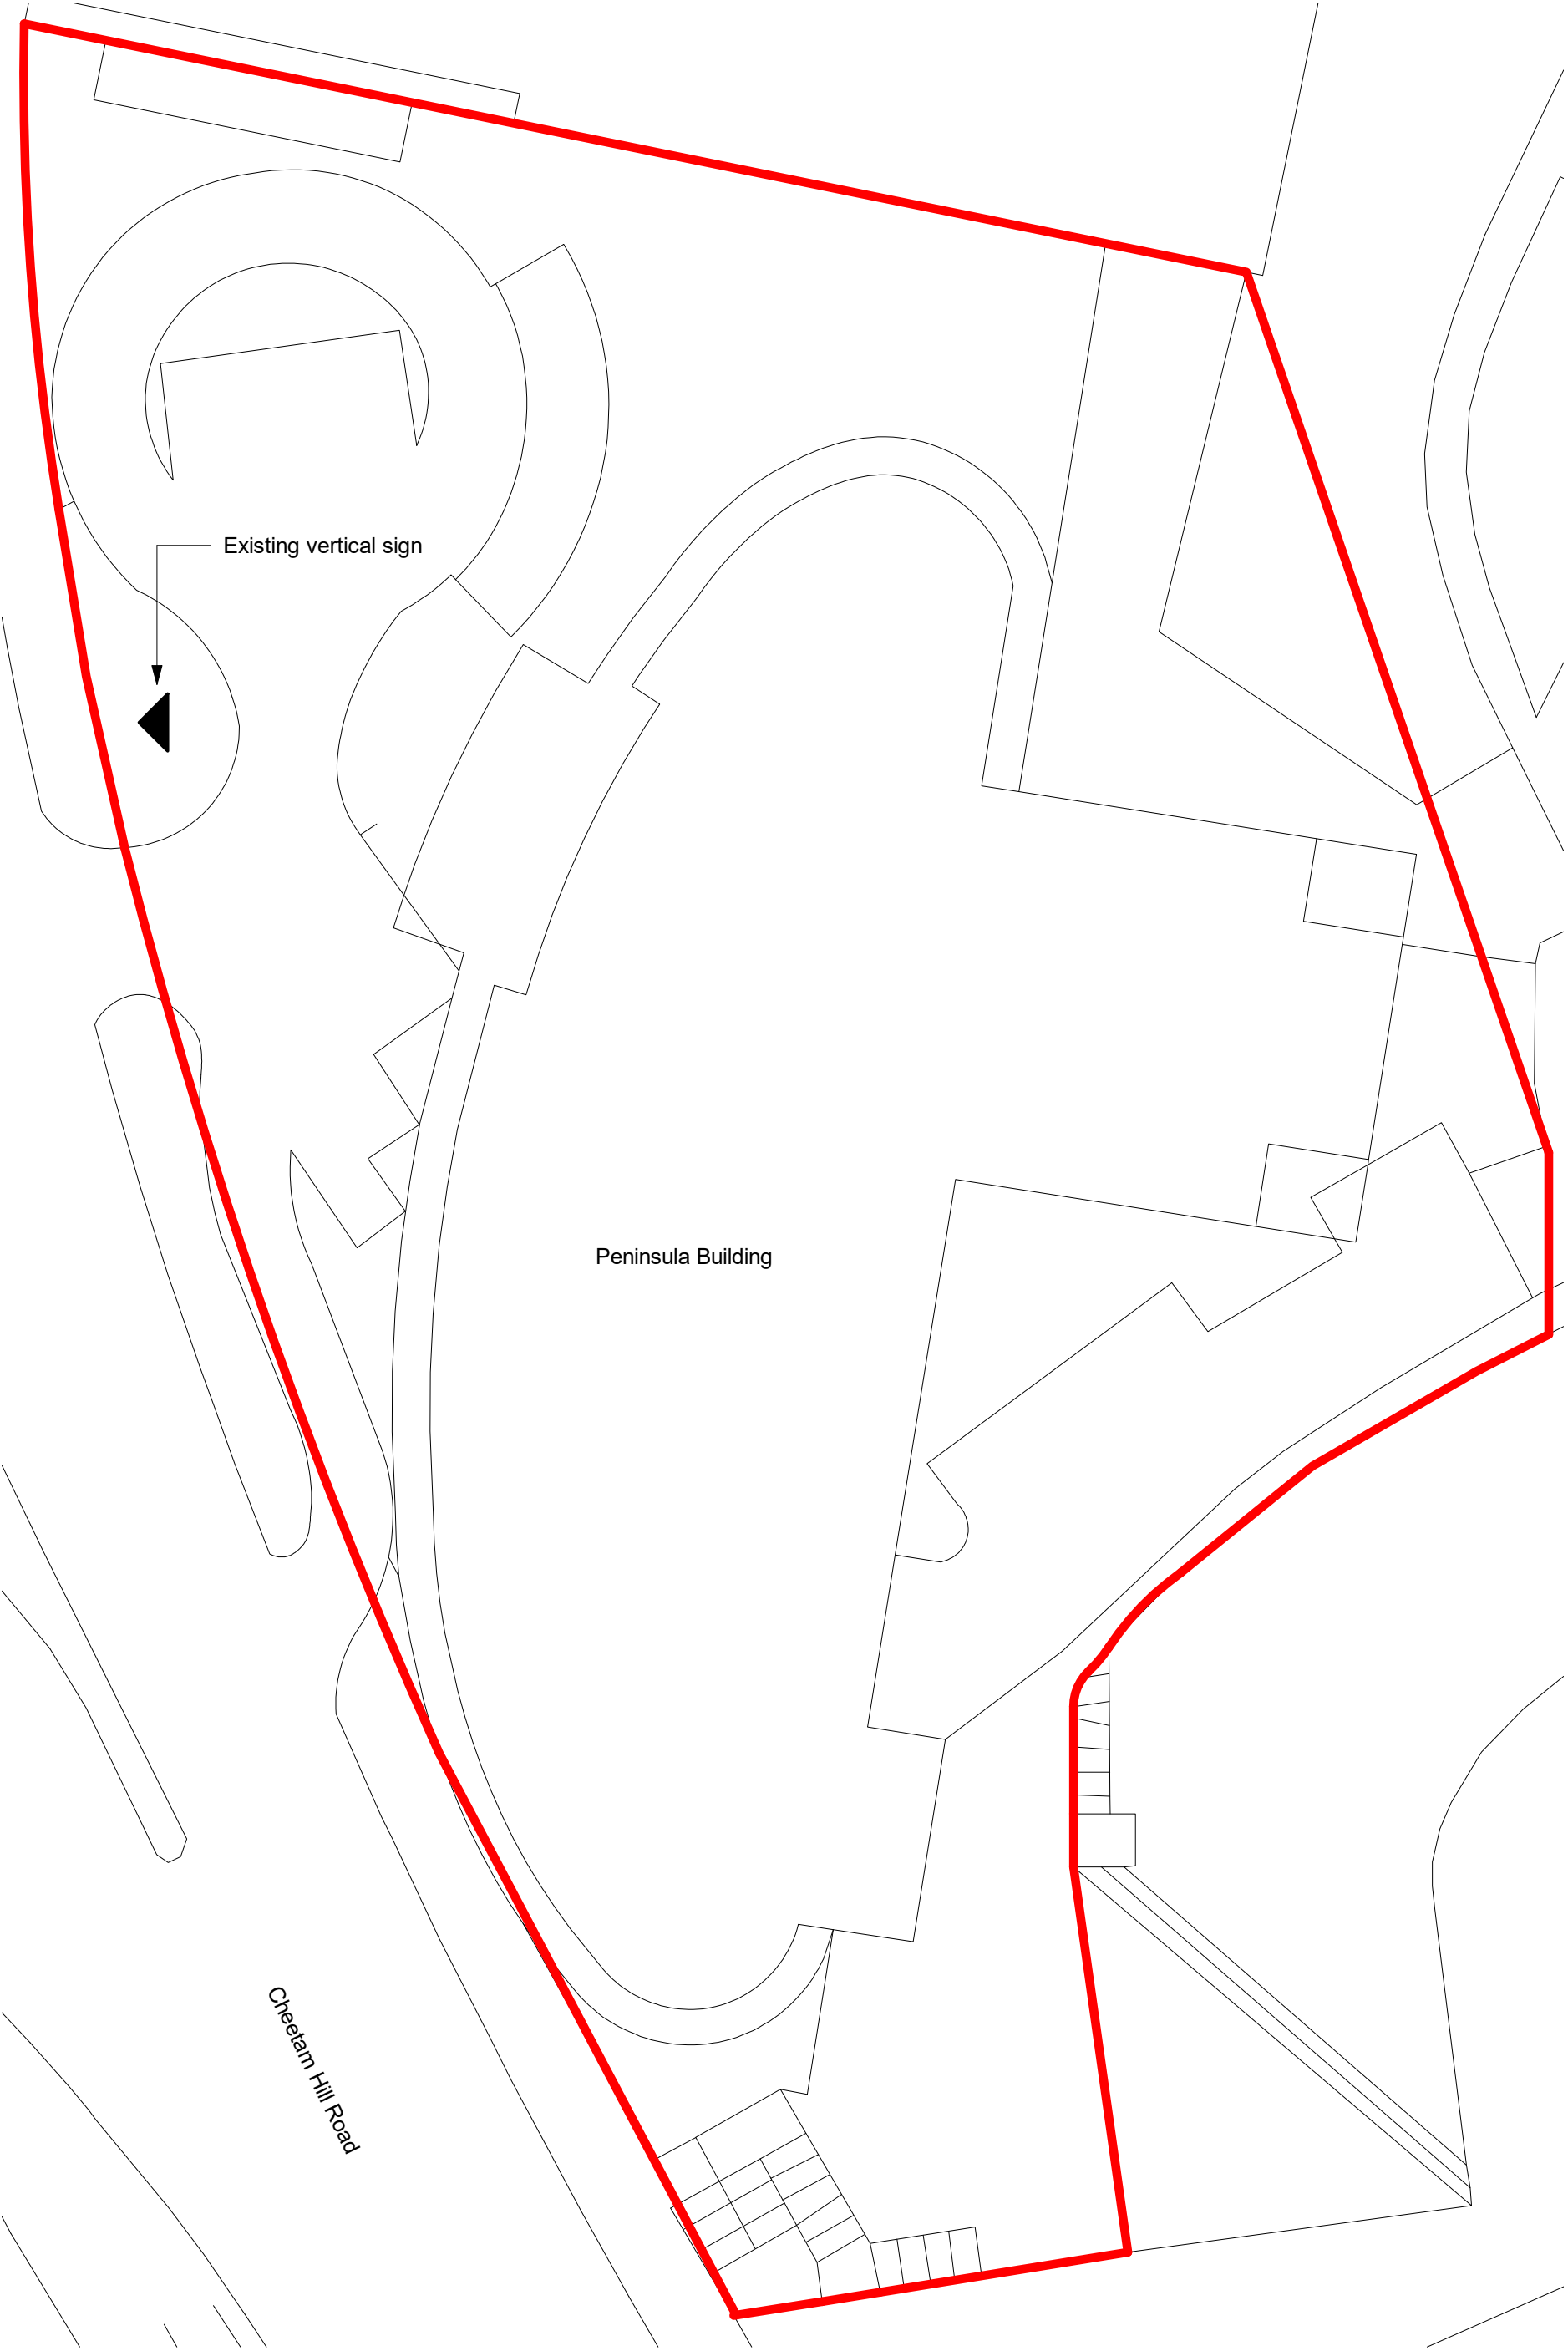


1 Existing Site Plan
1:250



2 Proposed Site Plan
1:250

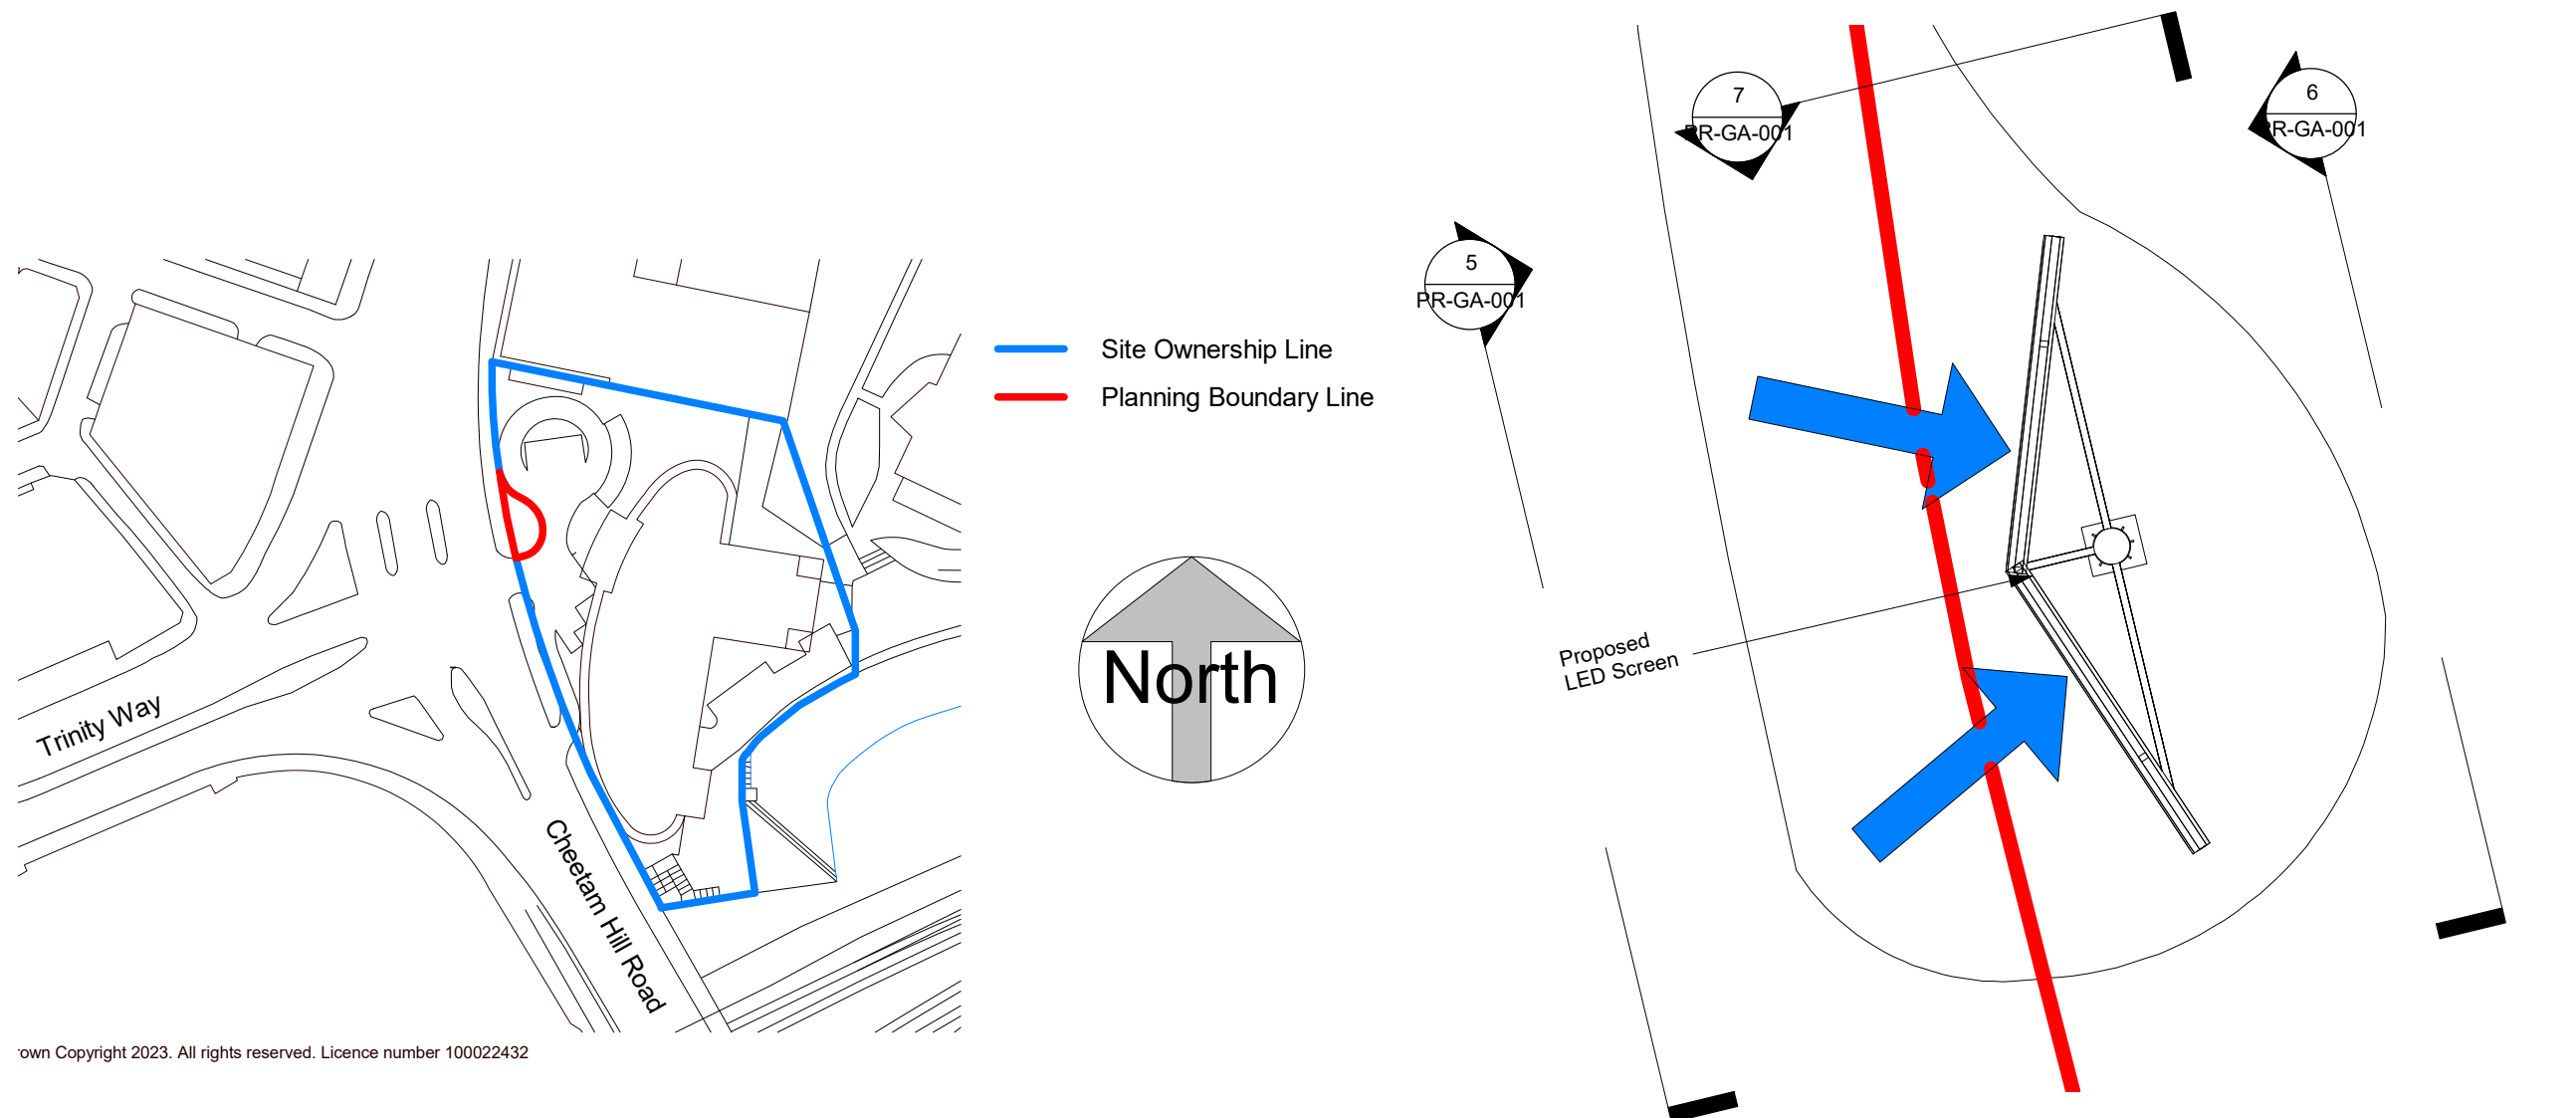

3 Site Location Plan
1:1250

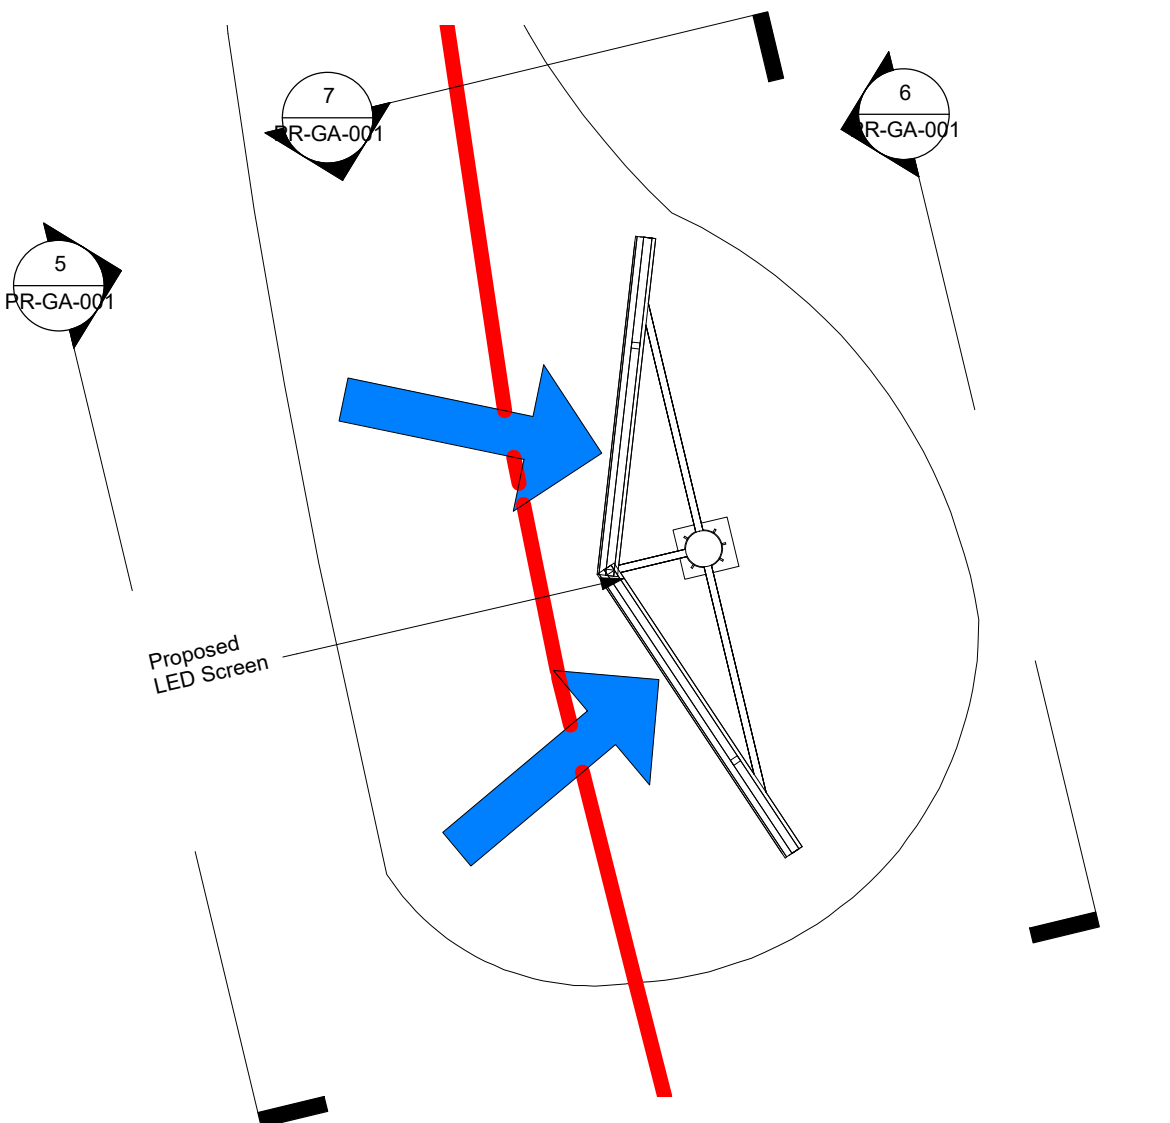

4 Proposed Plan
1:100




EXISTING VERTICAL NON-DIGITAL SIGN TO BE REMOVED




PROPOSED LED SCREENS



5 Proposed West Elevation
1:50

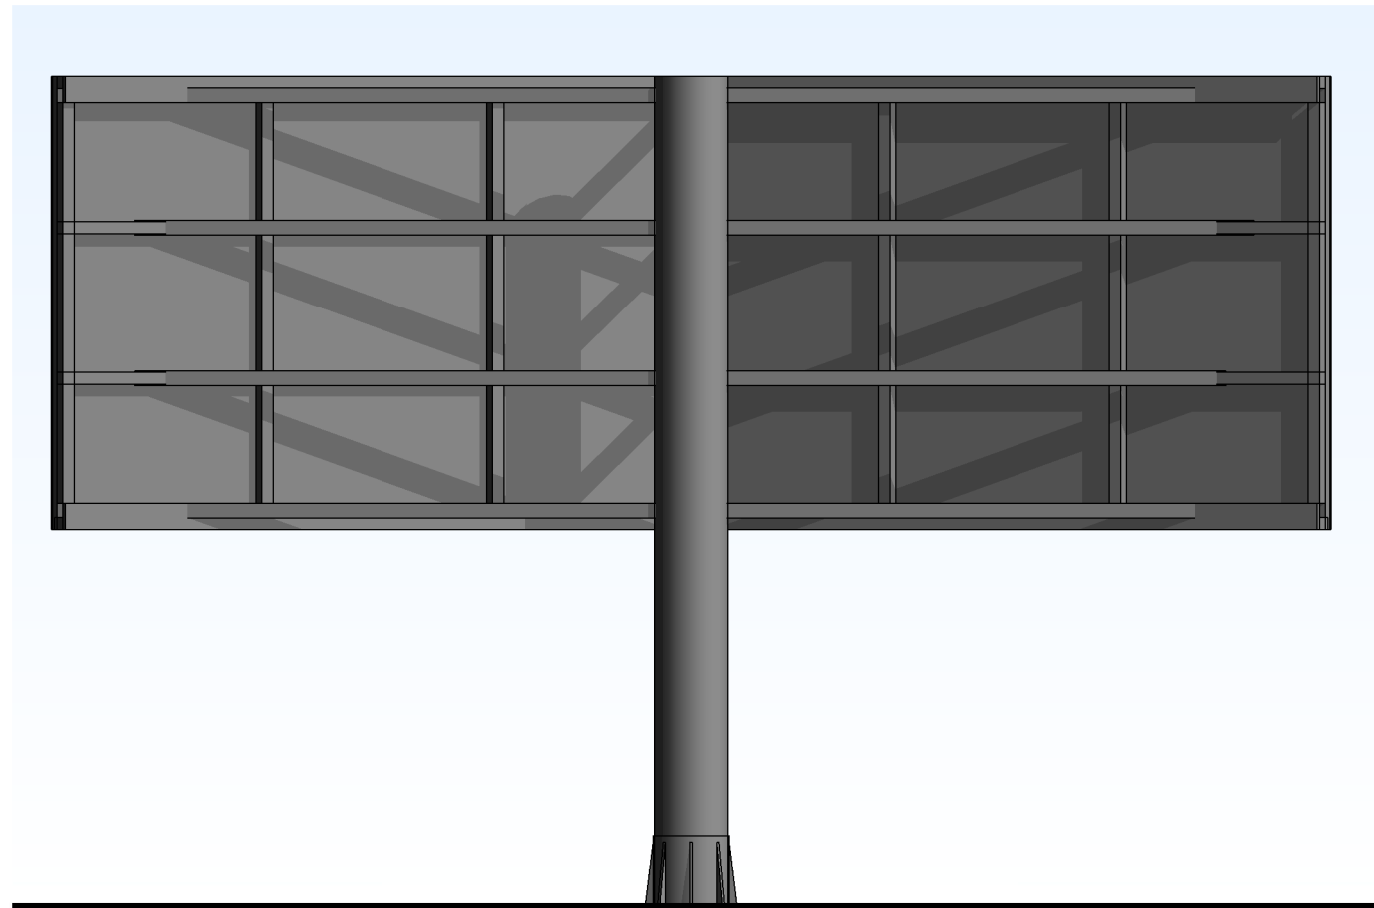

6 Proposed East Elevation
1:50

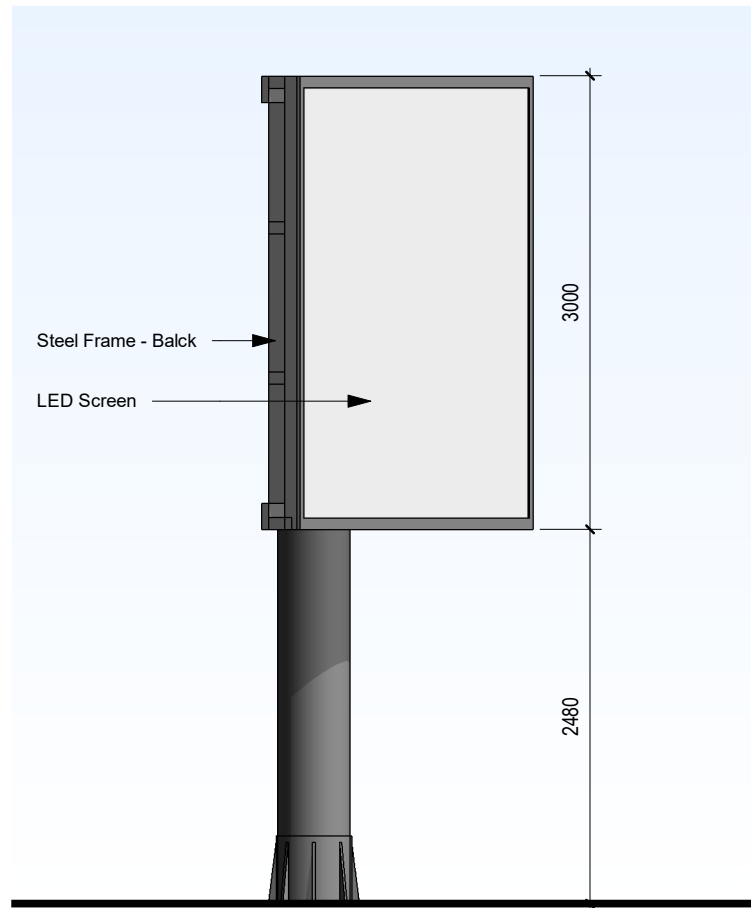

7 Proposed Side Elevation
1:50

rev	date	Intfs description
project		Digital Display Units
location		2 Cheetham Hill Rd, Cheetham Hill, Manchester M4 4EW
client		LCD Showcase
drawing title		Plans and Elevations
dwg purpose		PLANNING
scale	As indicated @ sheet size A1	rev date
Project Number	PR-GA-001	drawing number
job number		revision