





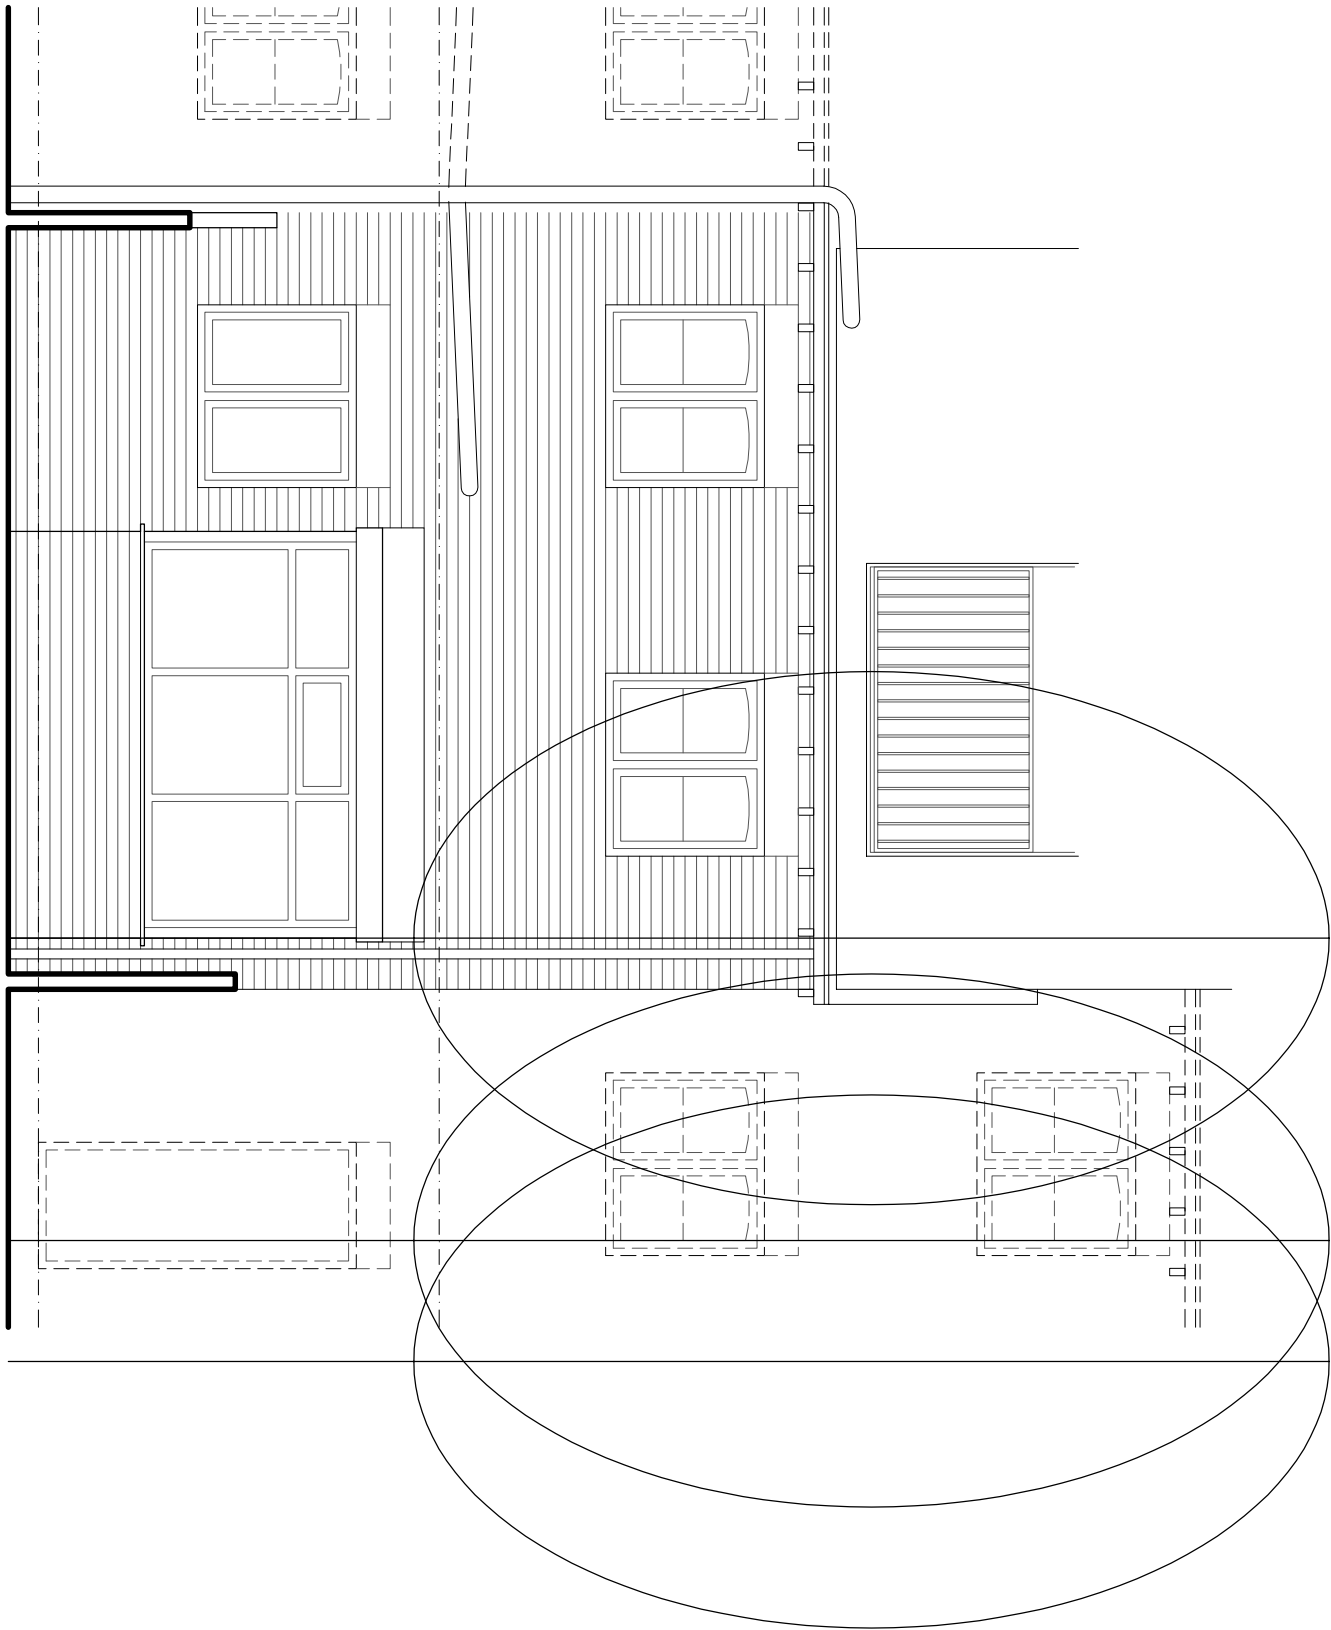

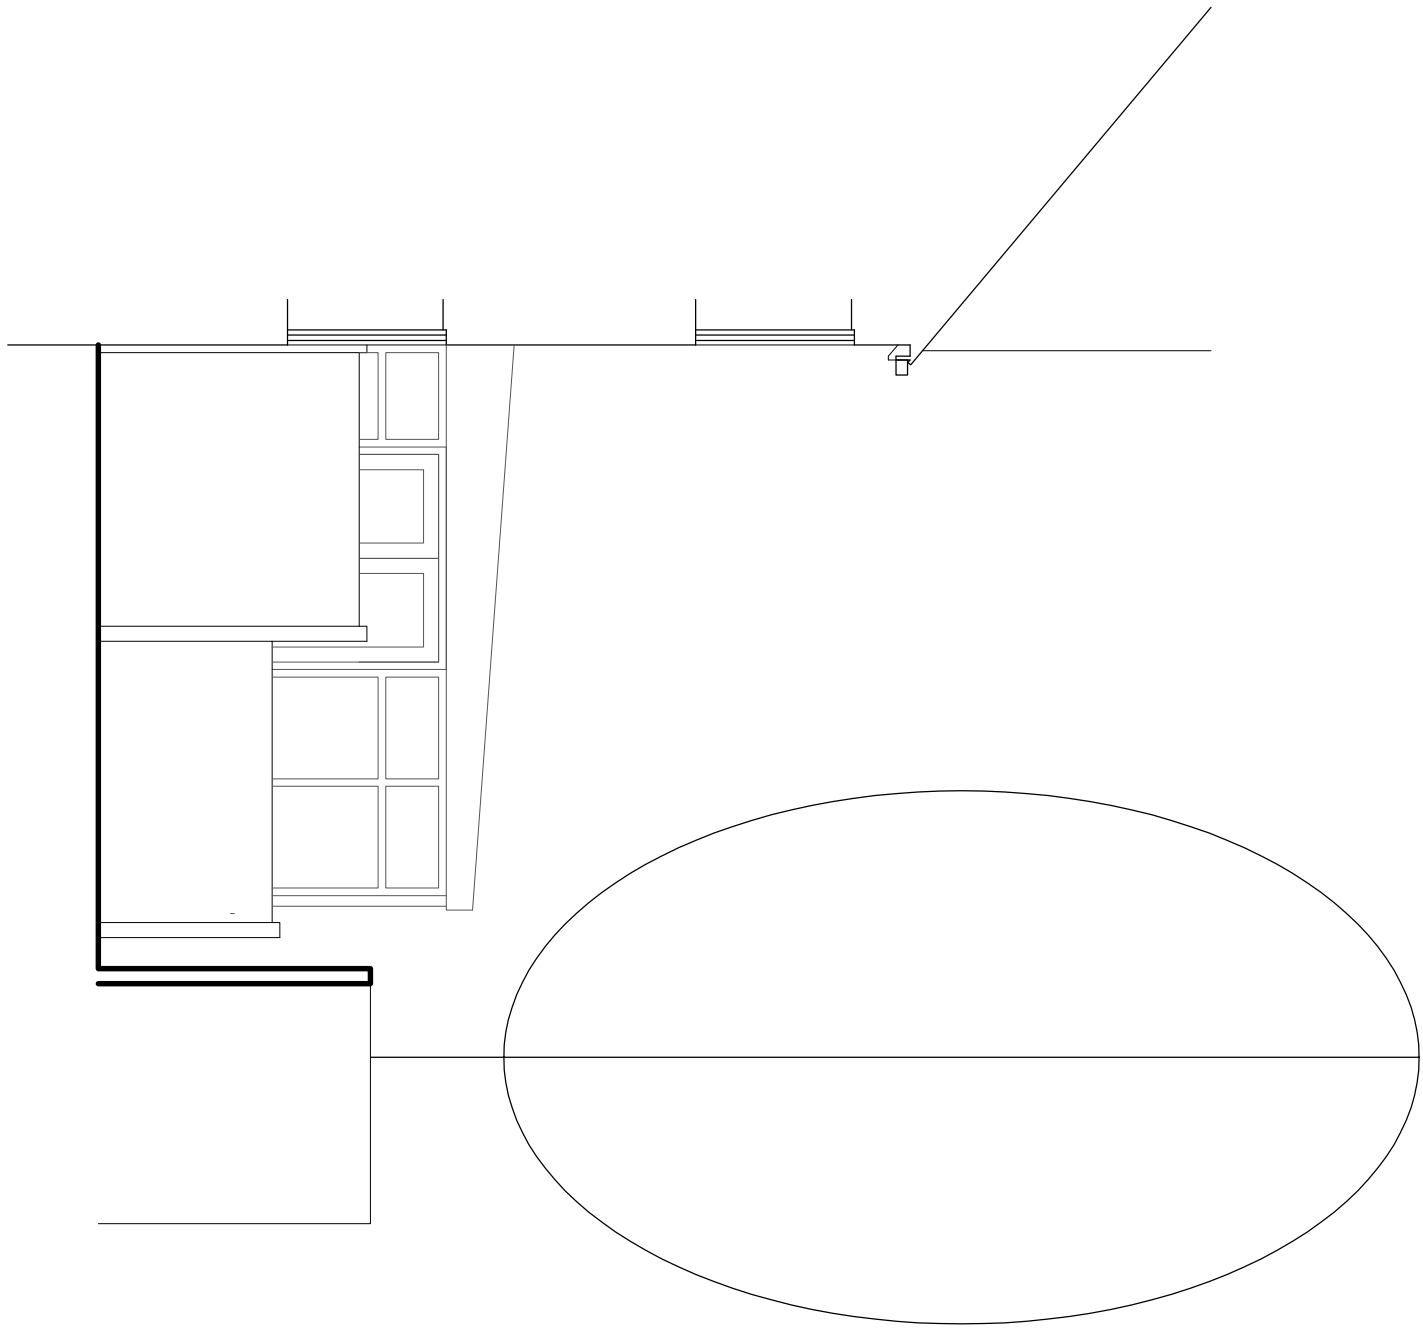

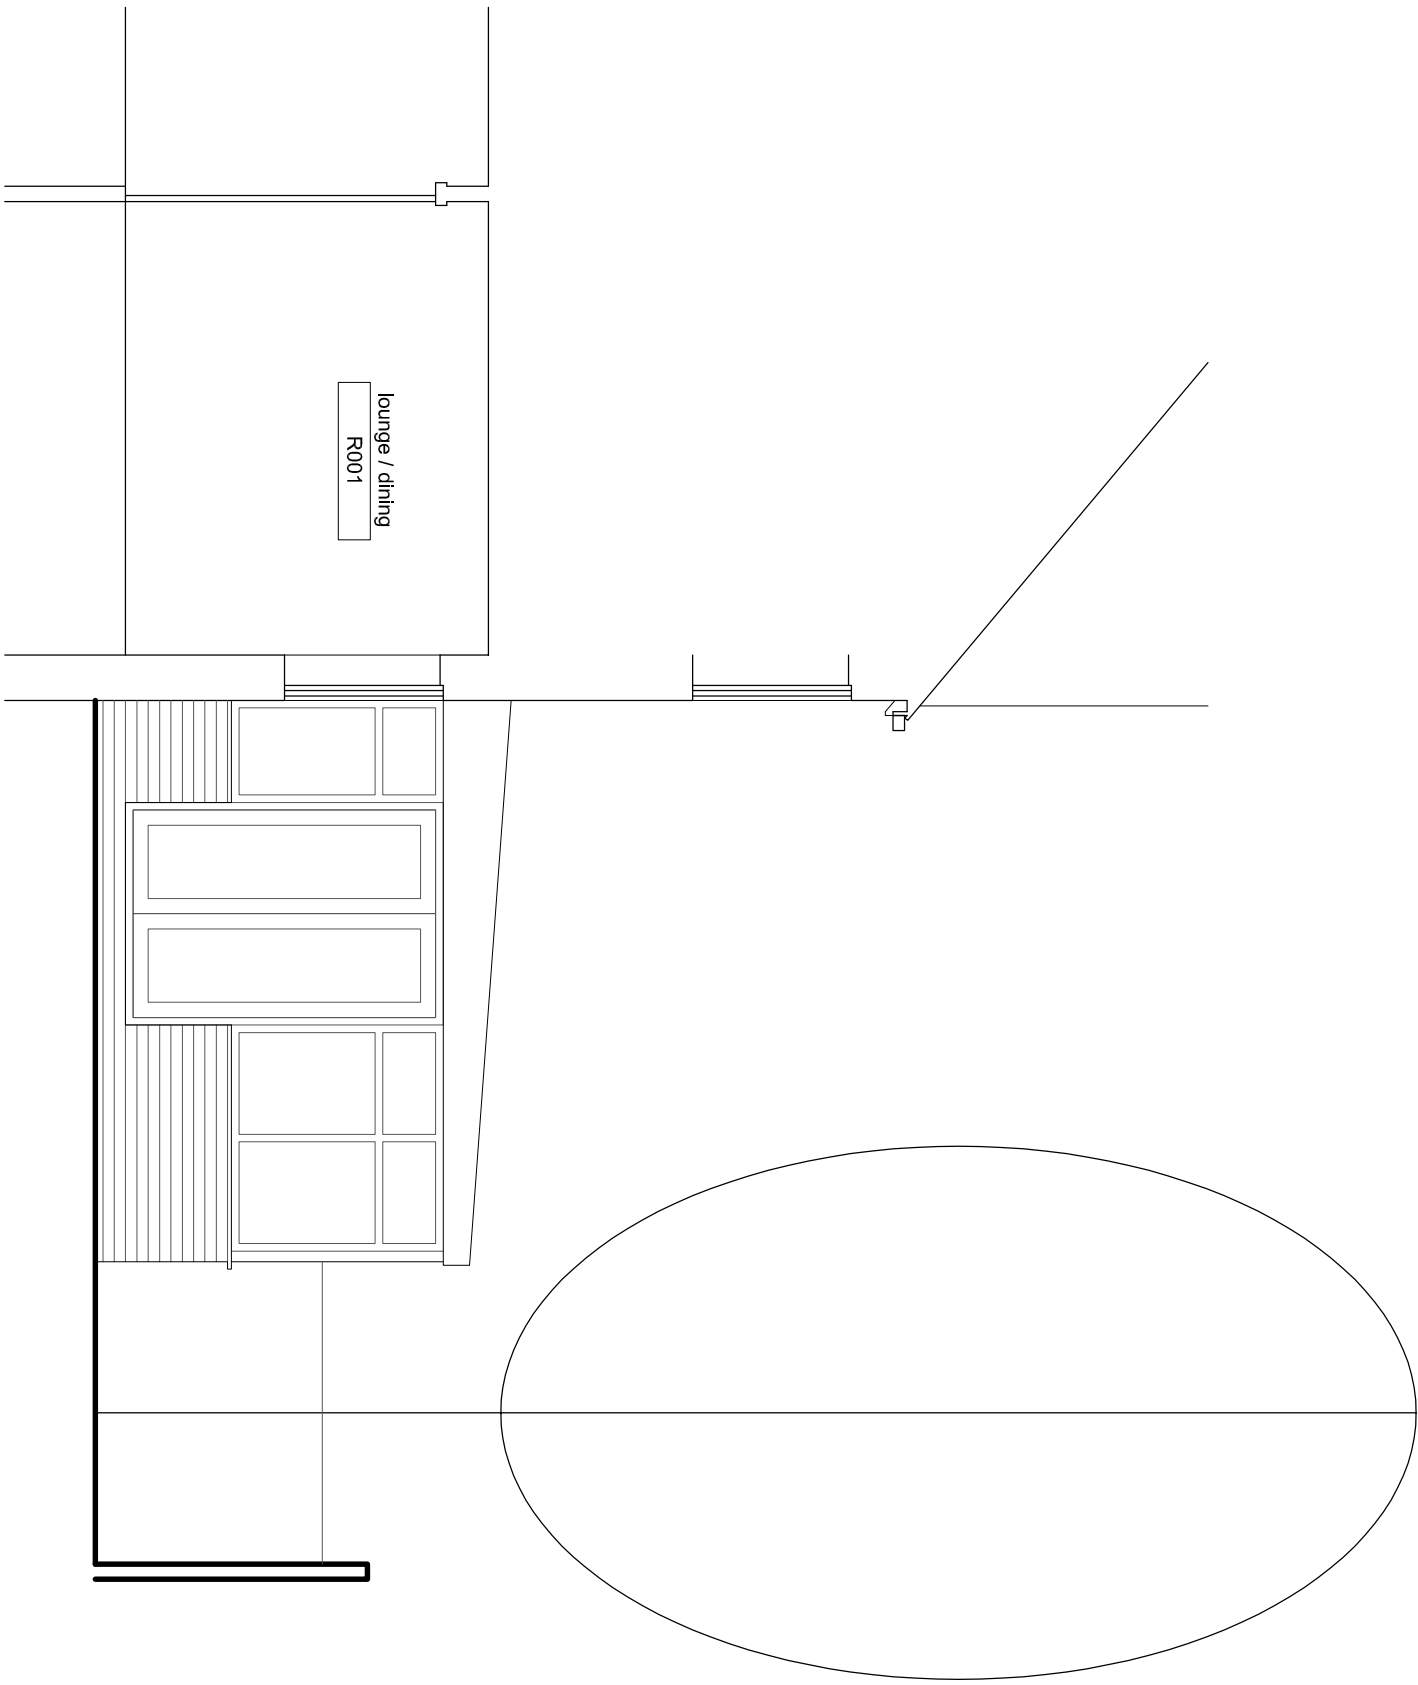

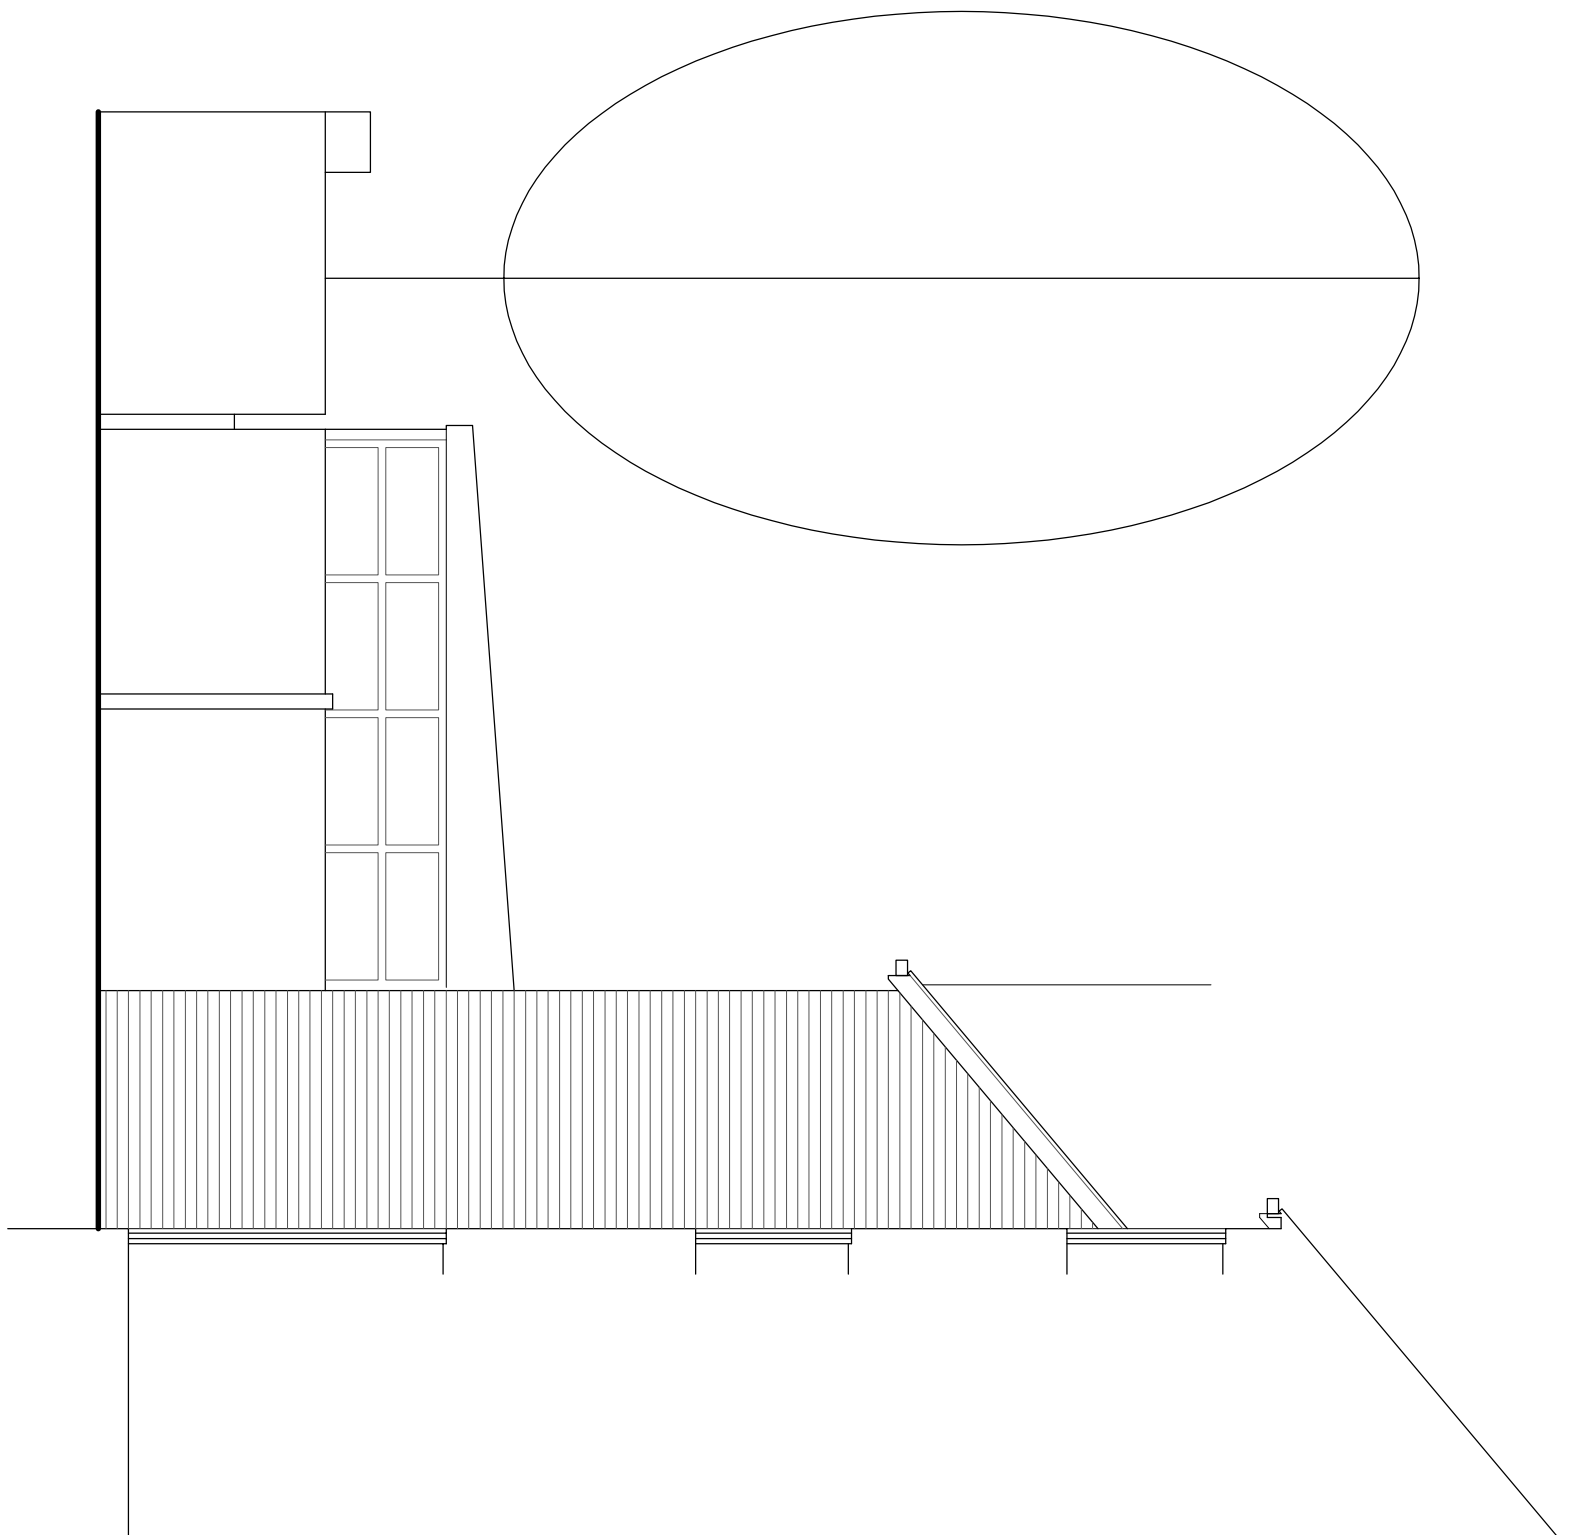

DWG 2213-P3104	
SCALE 1:50 (A3)	DATE JAN 23

10 DOVECOTE MEWS | CHORLTON | M21 9HN
EXISTING SOUTH ELEVATION (No. 12)

