


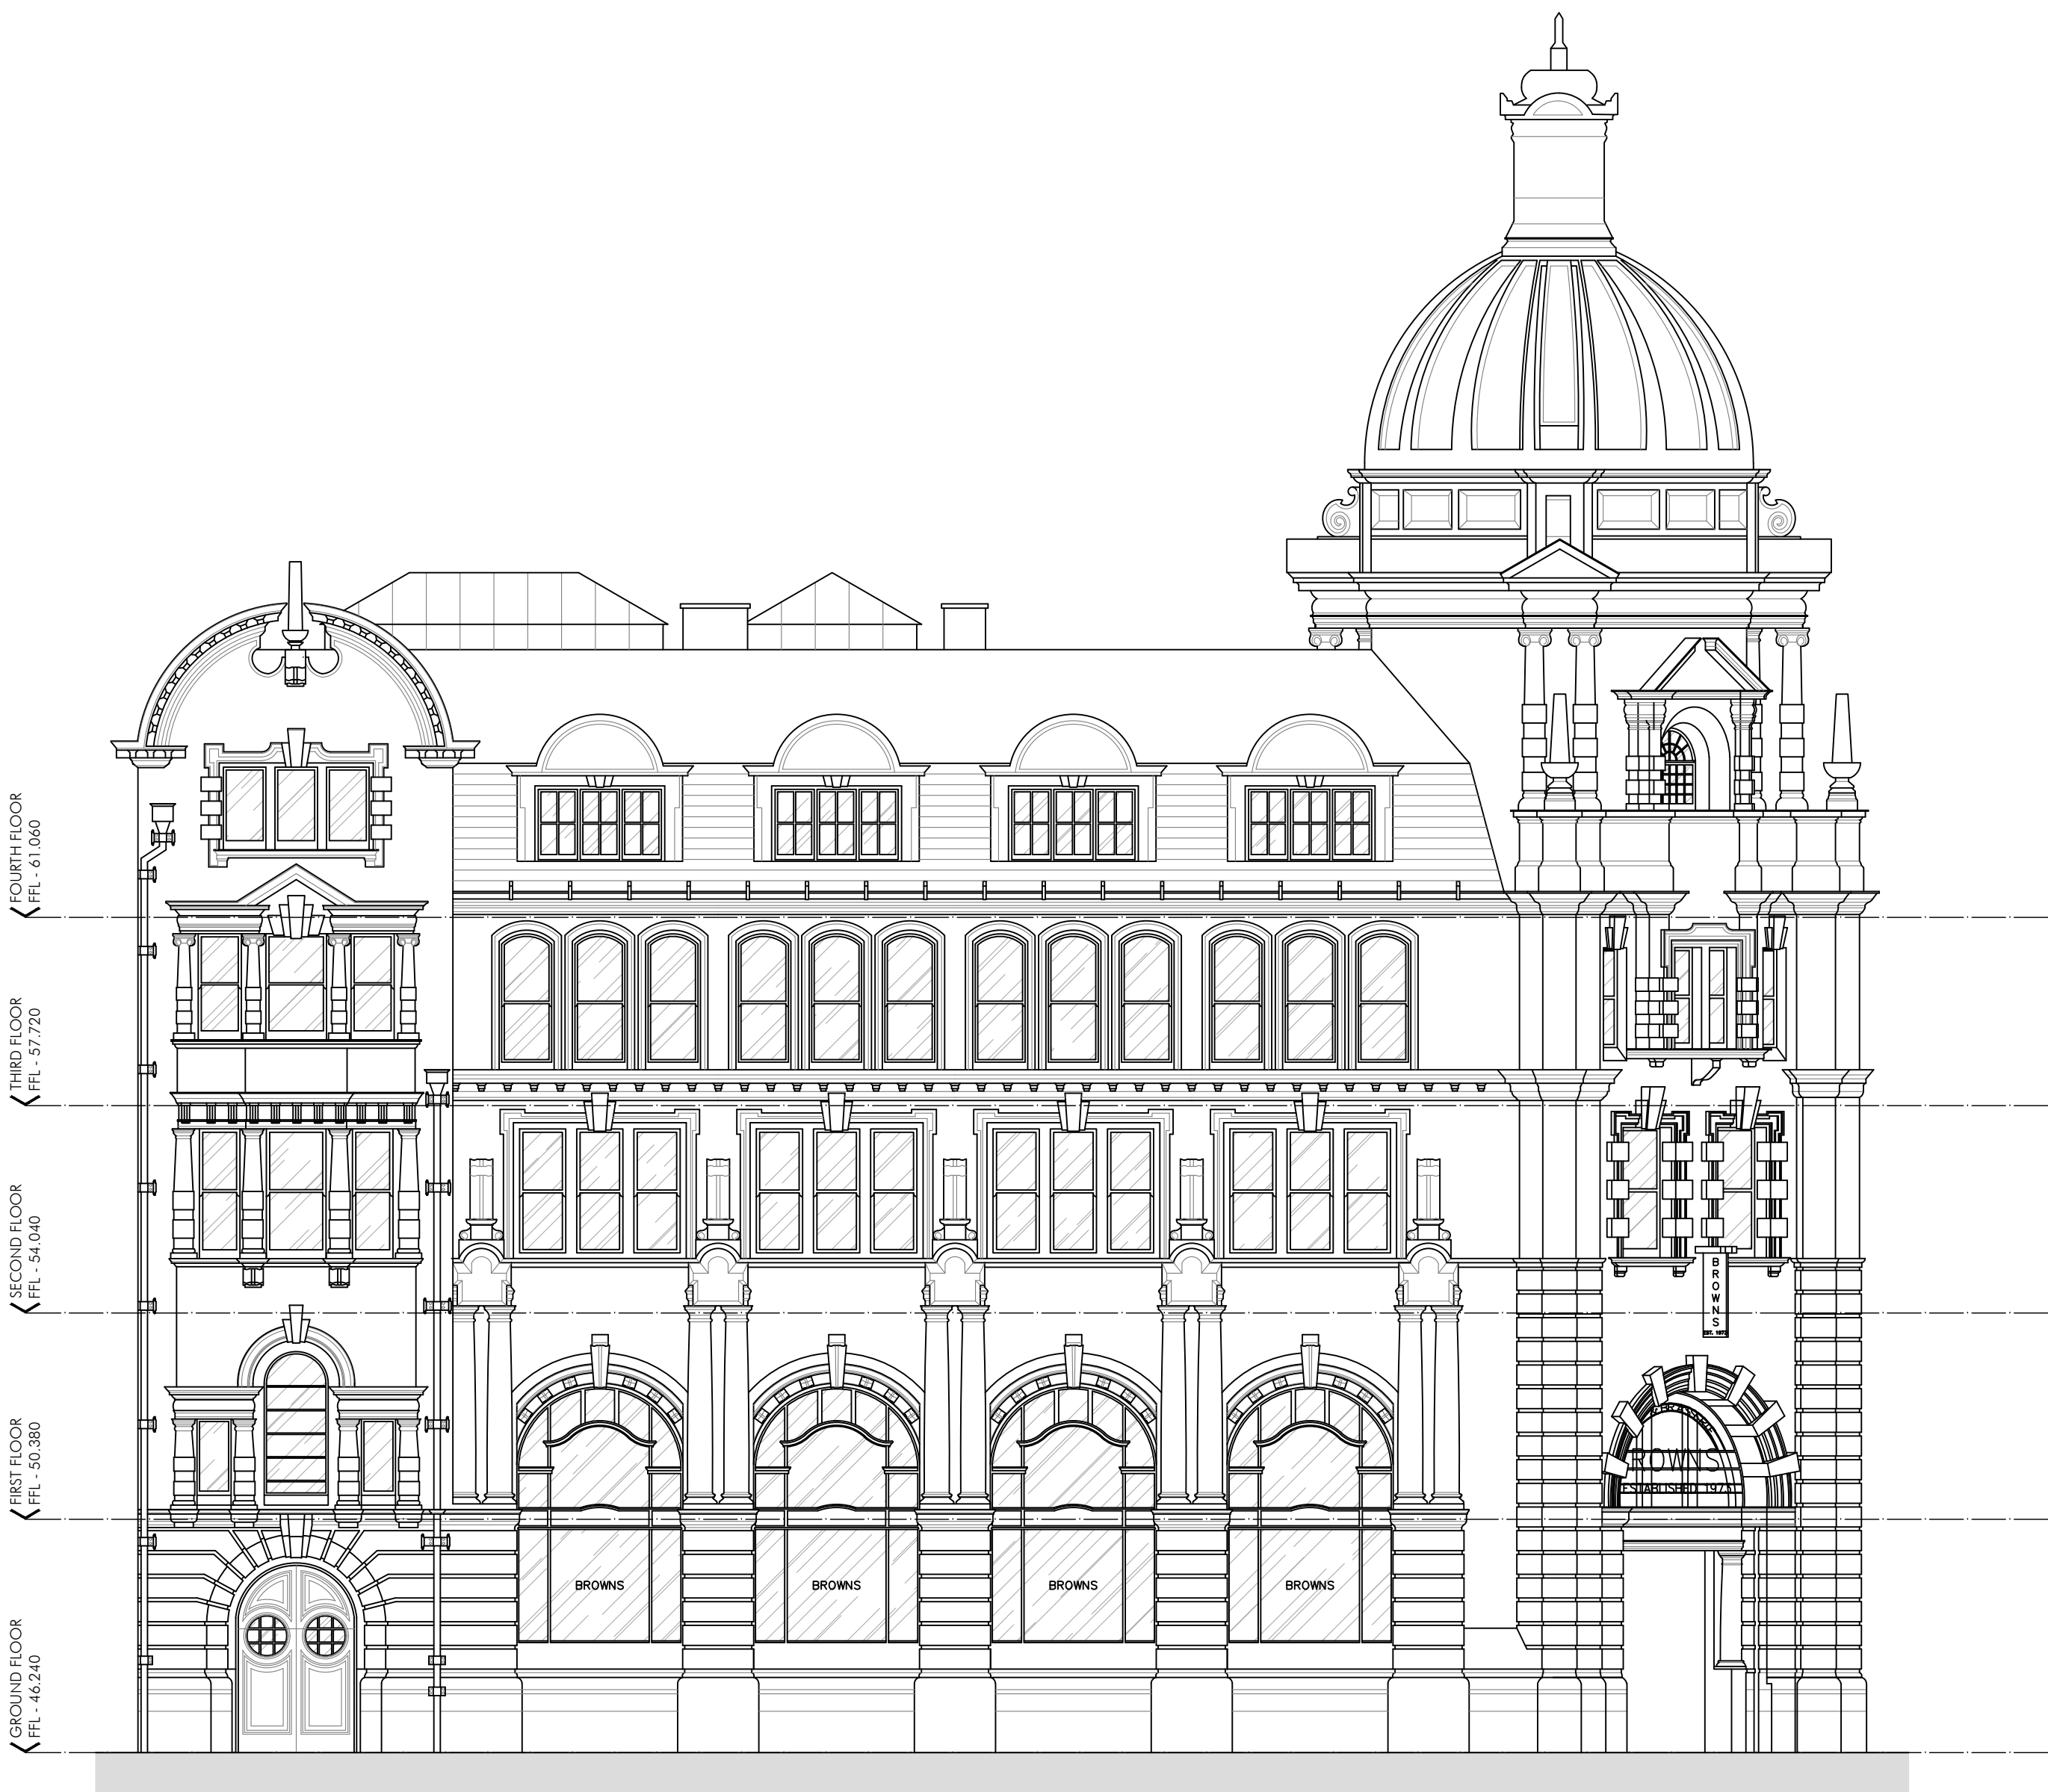


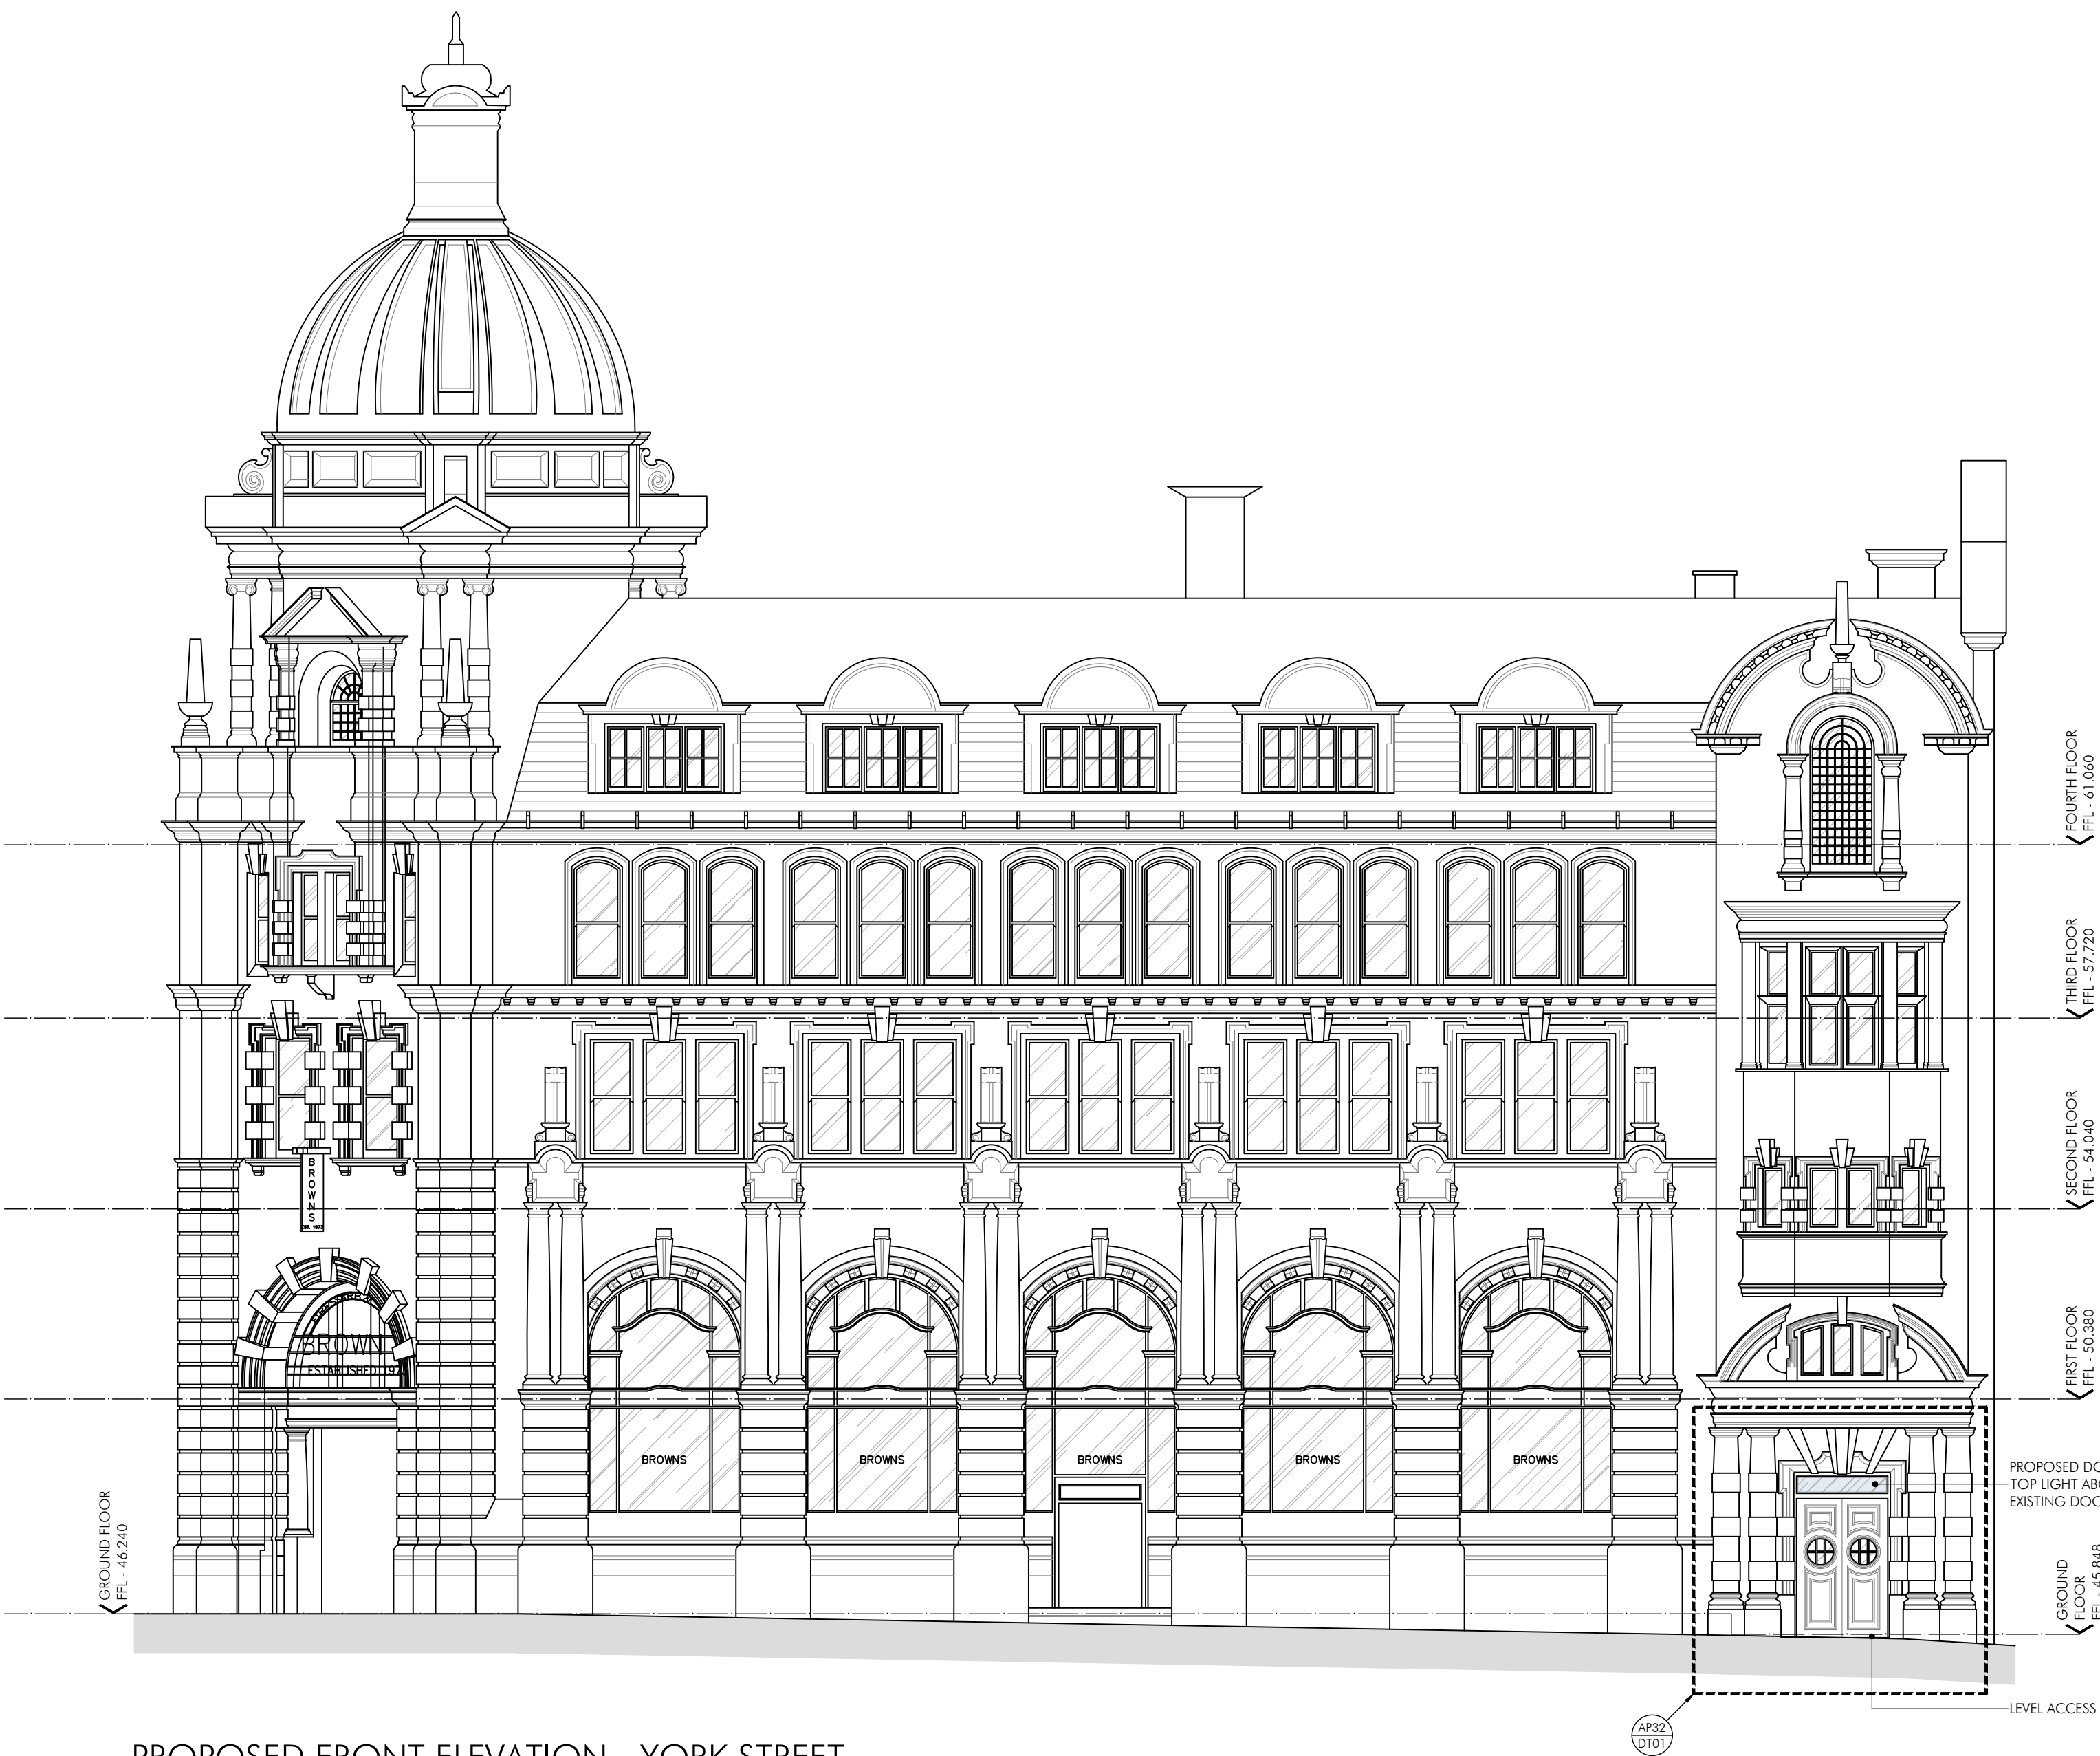

PROPOSED SIDE ELEVATION - SPRING GARDENS
(NORTH WEST FACING) - 1:100

 

PROPOSED FRONT ELEVATION - YORK STREET
(SOUTH WEST FACING) - 1:100

 

AM		REV A - STRUCTURAL ALTERATIONS TO GROUND FLOOR LEVEL, ENTRANCE UPDATED TO BE LEVEL ACCESS FOR EQUALITY ACT REQUIREMENT, EXISTING DOORS LOWERED AND NEW DOOR TOP LIGHT INSTALLED ABOVE. SEE REV CLOUD		20/06/22	SP
SH		DRAWN		OCT 21	VER
DRAWN		REVISION		DATE	

PLANNING ISSUE	PROJECT		 ALLISON PIKE ARCHITECTS & DESIGNERS 7 Buxton Road West, Disley, Stockport, Cheshire, SK12 2AE. Website: www.allisonpike.com Telephone: 01663 763000 Facsimile: 01663 766772 Email: studio@allisonpike.com © Allison Pike Partnership Limited.
	TITLE		
	SCALE		
	JOB No		
	DRAWING No		
REV			
MAB46		AP10	A