




Basement Plan

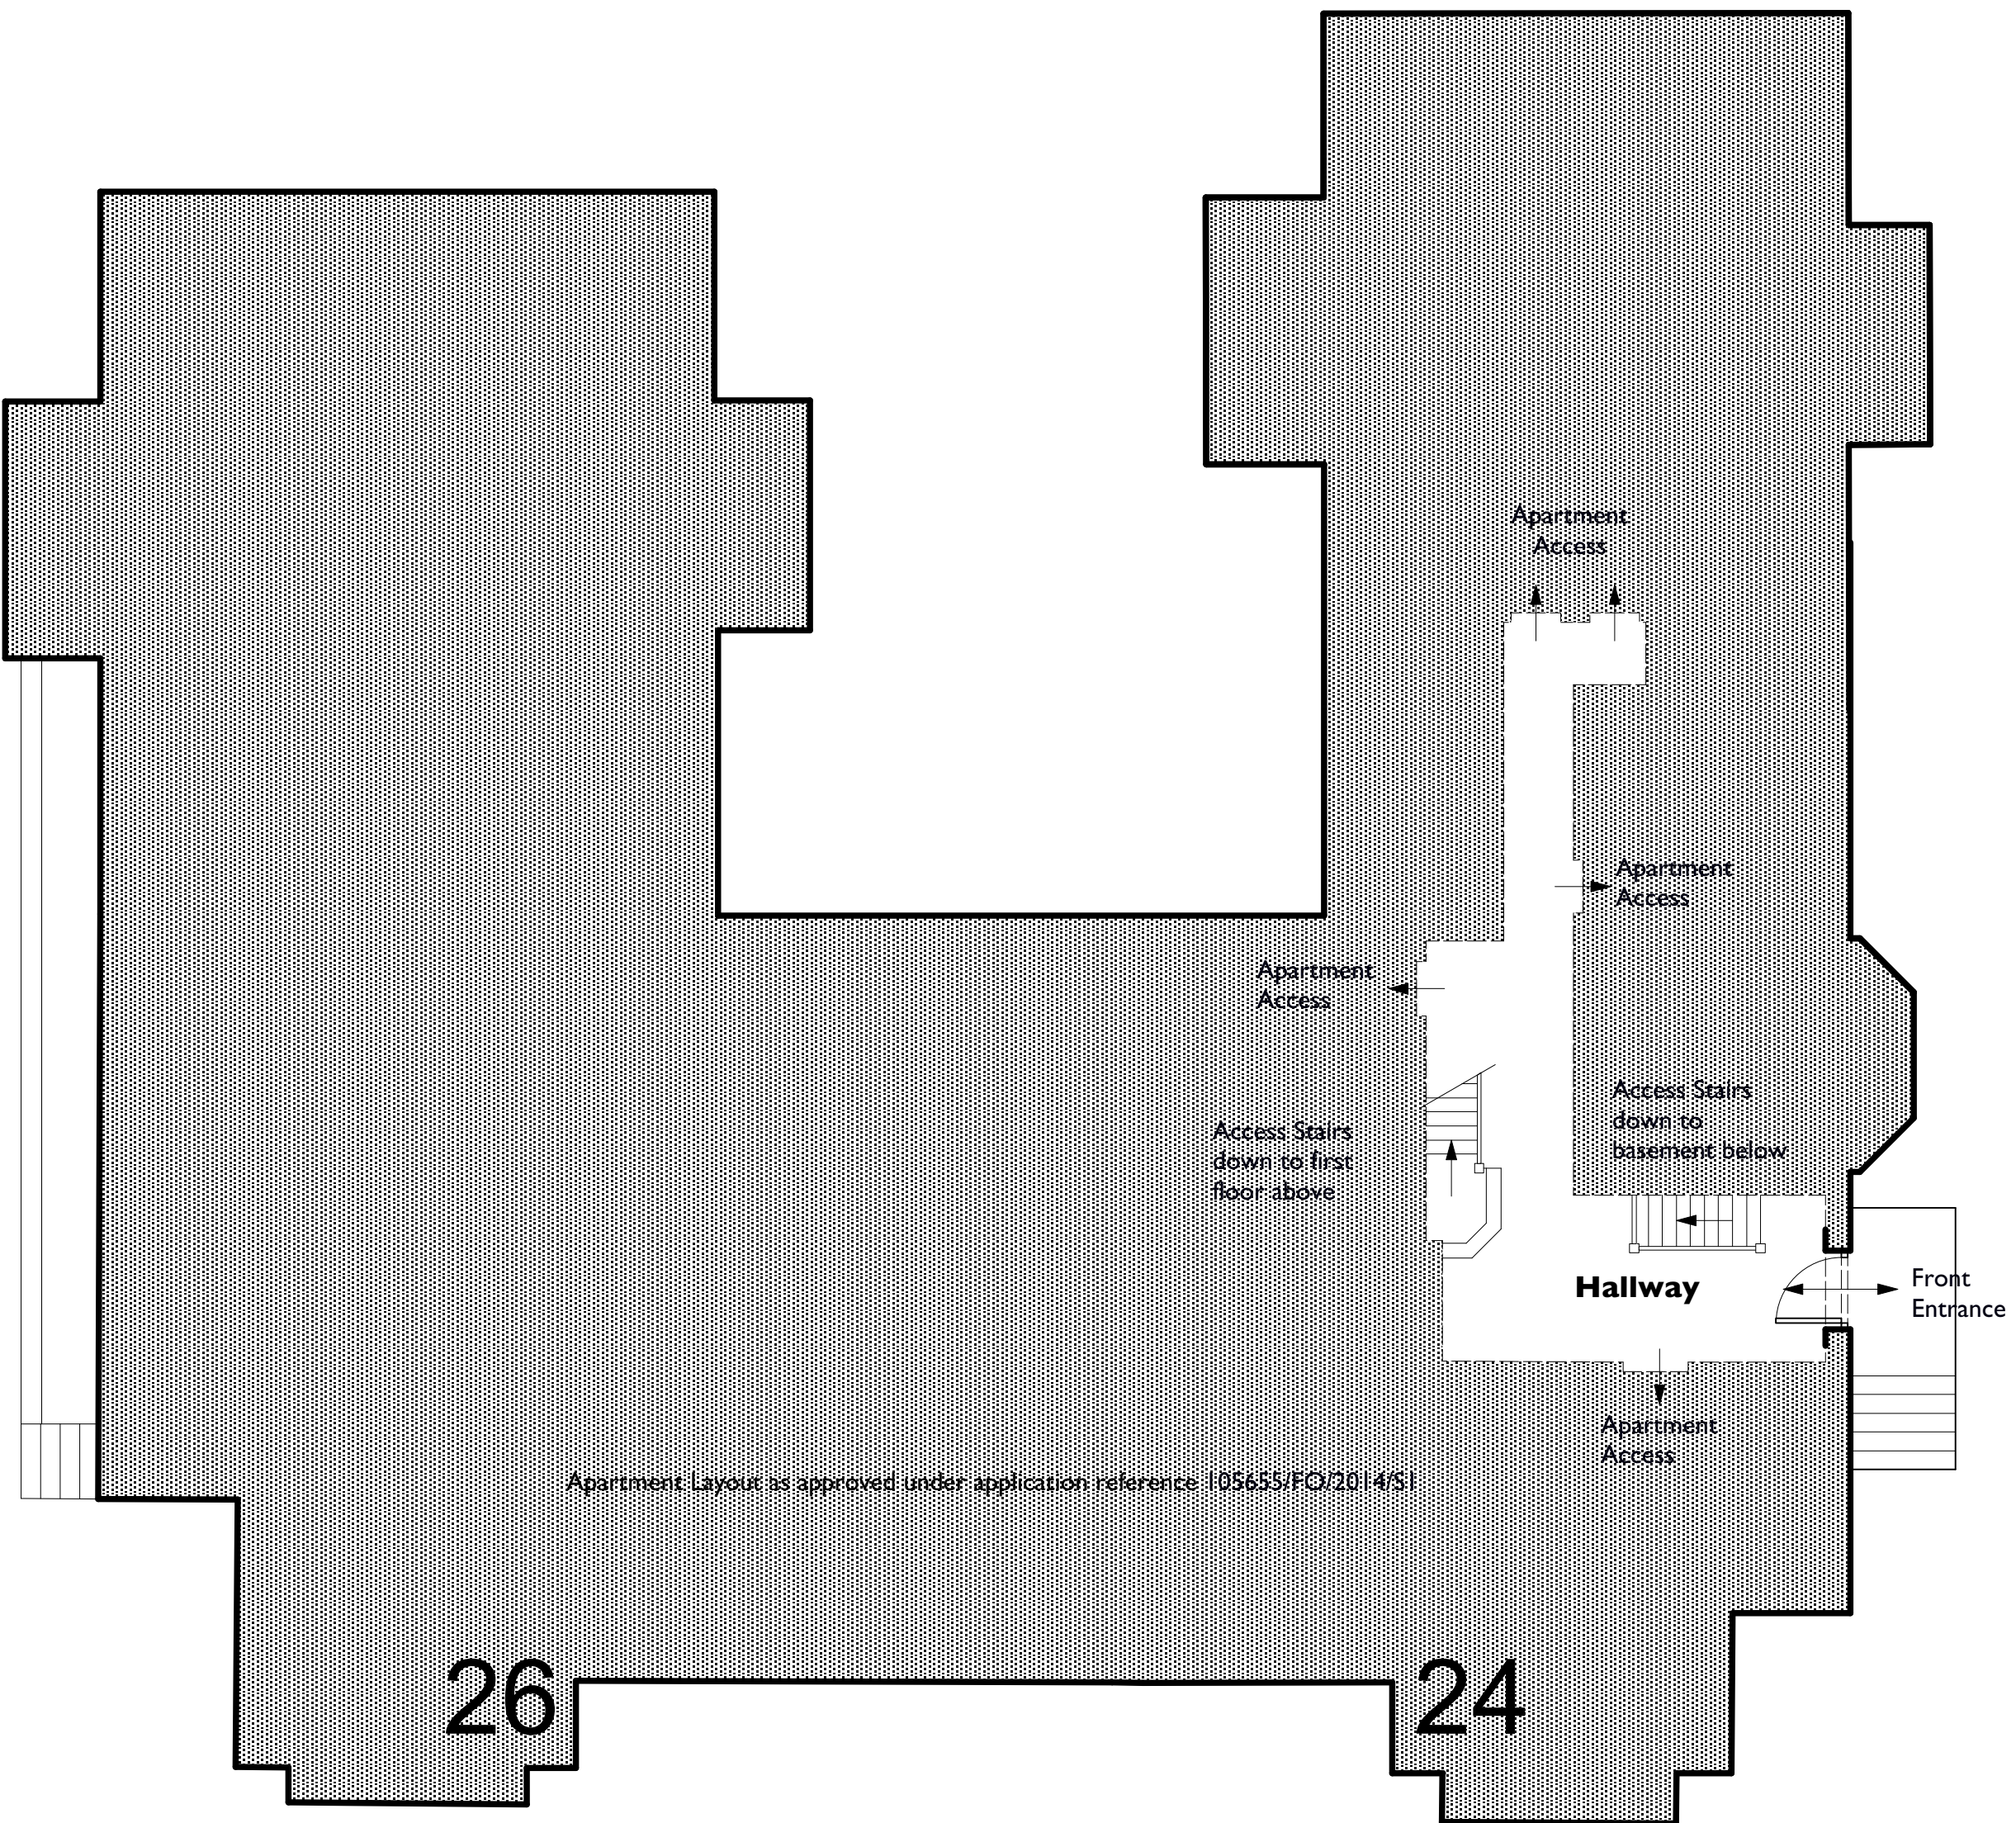

Ground Floor Plan

© re|form architects
note:
This drawing is copyright.
Do not scale off dimensions, all dimensions are to be checked on site by contractor. Contractor to report any dimensional discrepancies, errors or omissions prior to commencing on site.
Make Good to all surfaces disturbed
ALL STRUCTURAL STEELWORK AND RELATING STRUCTURES TO BE TO THE STRUCTURAL ENGINEERS DESIGNS, CALCULATIONS AND CONFIRMATION. THIS DRAWING IS TO BE READ IN CONJUNCTION WITH ALL THE APPROPRIATE STRUCTURAL ENGINEER'S INFORMATION.
IF IN ANY DOUBT ASK

Rev	Date	Comment

re form [architects and urban strategists] ltd 14 Ashol Road Whalley Range Manchester M16 8QN T+44[0] 7976 760 680 ej.studio@raves.co.uk		
Client	C6H12 Construction	
Project Title	Proposed Additional Apartment & External Works To Residential Development At 24-26 Whalley Road, Whalley Range, Manchester, M16 2DJ	
Drawing Title	Status	C
GA Plans As Proposed	Scale	1:100 @A1
	Job No.	RD CH 22-435
	Drawing No.	012
	Rev.	