
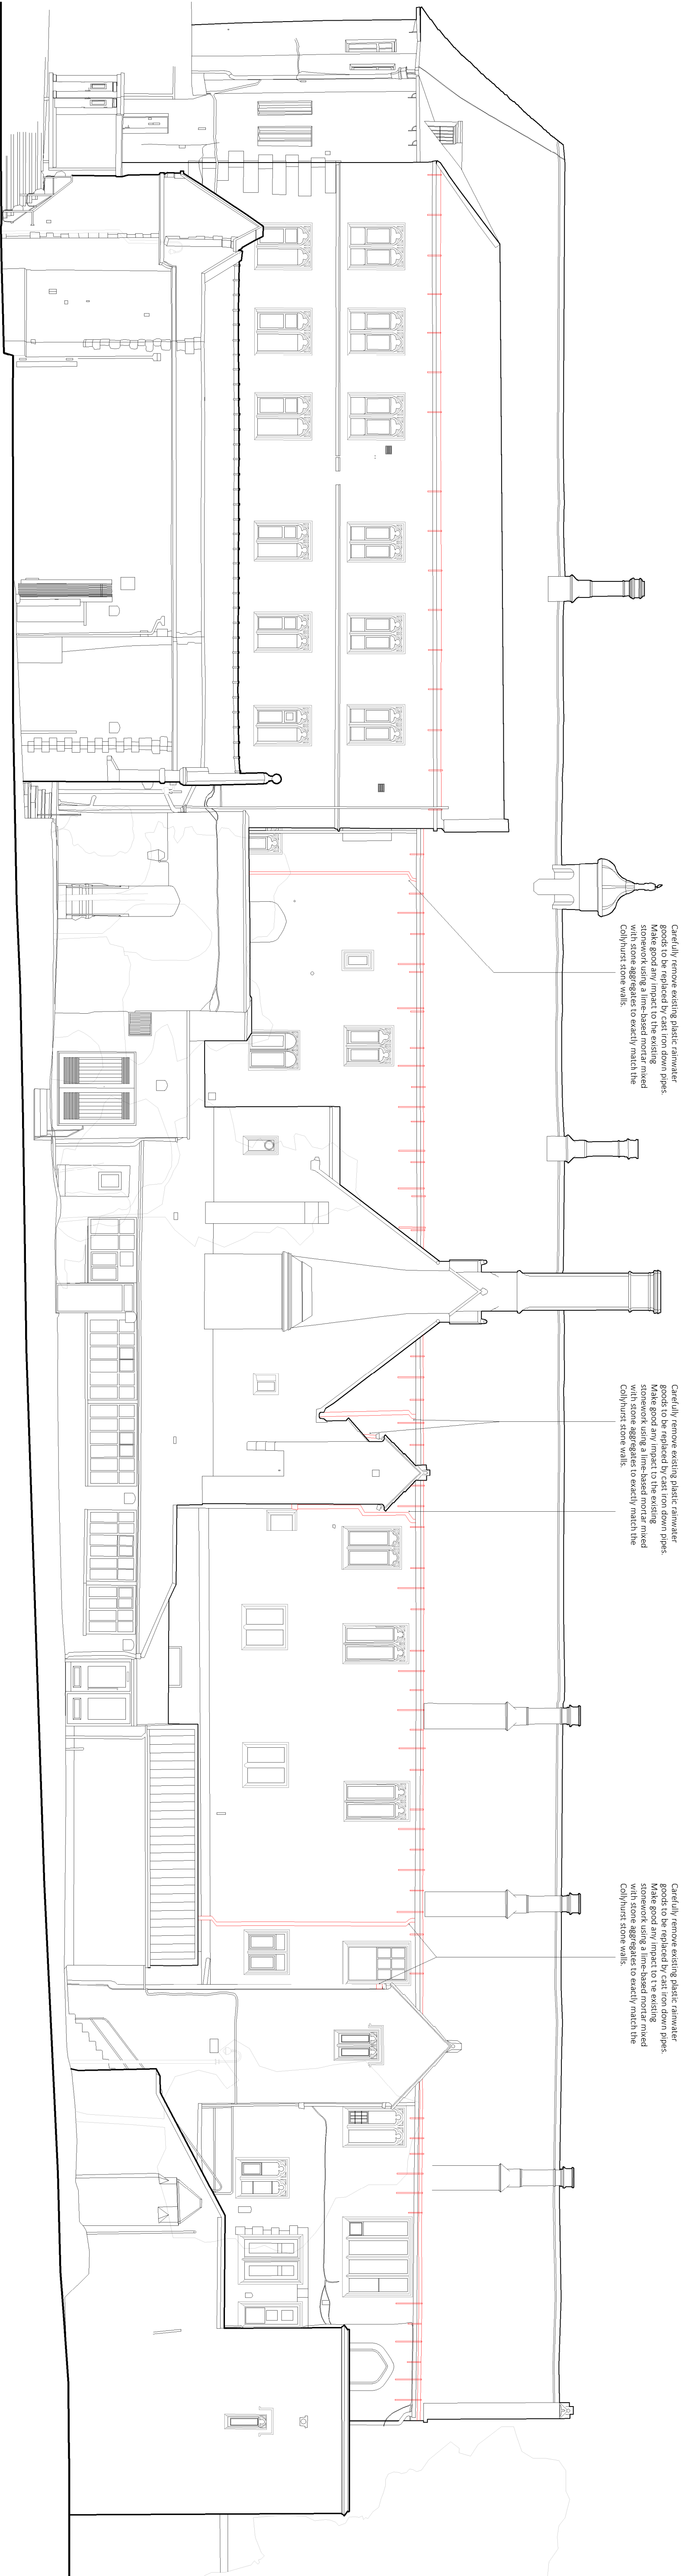


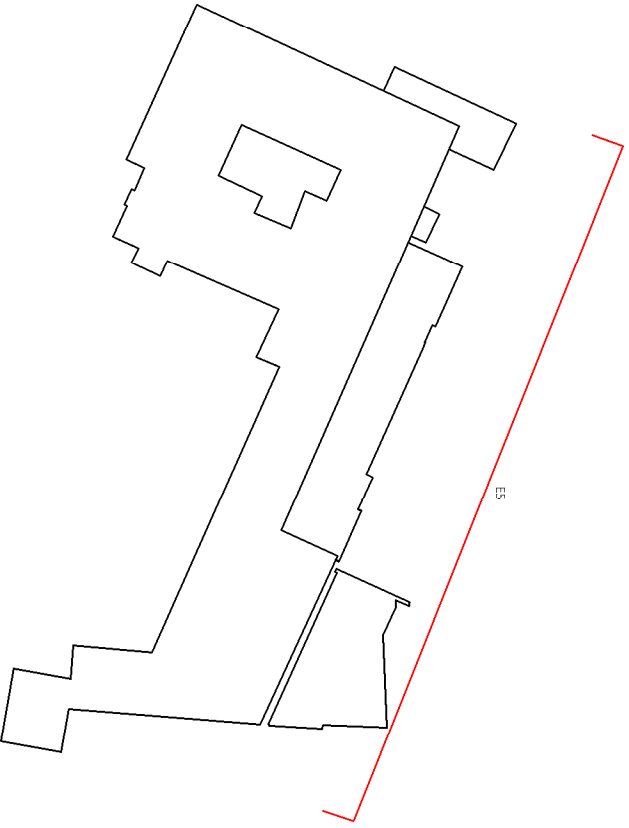

North Elevation 05

Key

— Snowboard and brackets to be removed. Remove all associated fixings and ensure stonework is made good. Make good all works to match existing and ensure the work is finished to a high standard with a masonry mortar repair. Any new linings are to be into mortar joints only.

Rev Date/rev Details

© The copyright in this work is owned by the author. All rights are reserved. No part of this work may be reproduced without the author's permission. This work is licensed under a Creative Commons Attribution 4.0 International License. <https://creativecommons.org/licenses/by/4.0/>

Buttress

41 Bengali St
St. James
Manchester
M4 6AP
T 0161 235 3303
E contact@buttress.net
W www.buttress.net

Project Title CSM - College House
Client Chetham's School of Music
Location Manchester

Drawing Title North Elevation 05
As Existing

Date	10/01/23	Scale	1:100
Checked	EK	Orig Paper Size	A1

status **PLANNING**

Project:	Origin:	Zone:	Level:	Type:	Disc:	Number:	Rev:
----------	---------	-------	--------	-------	-------	---------	------

9424 - BA - ZZ - ZZ - DR - A - (02)003 - -