



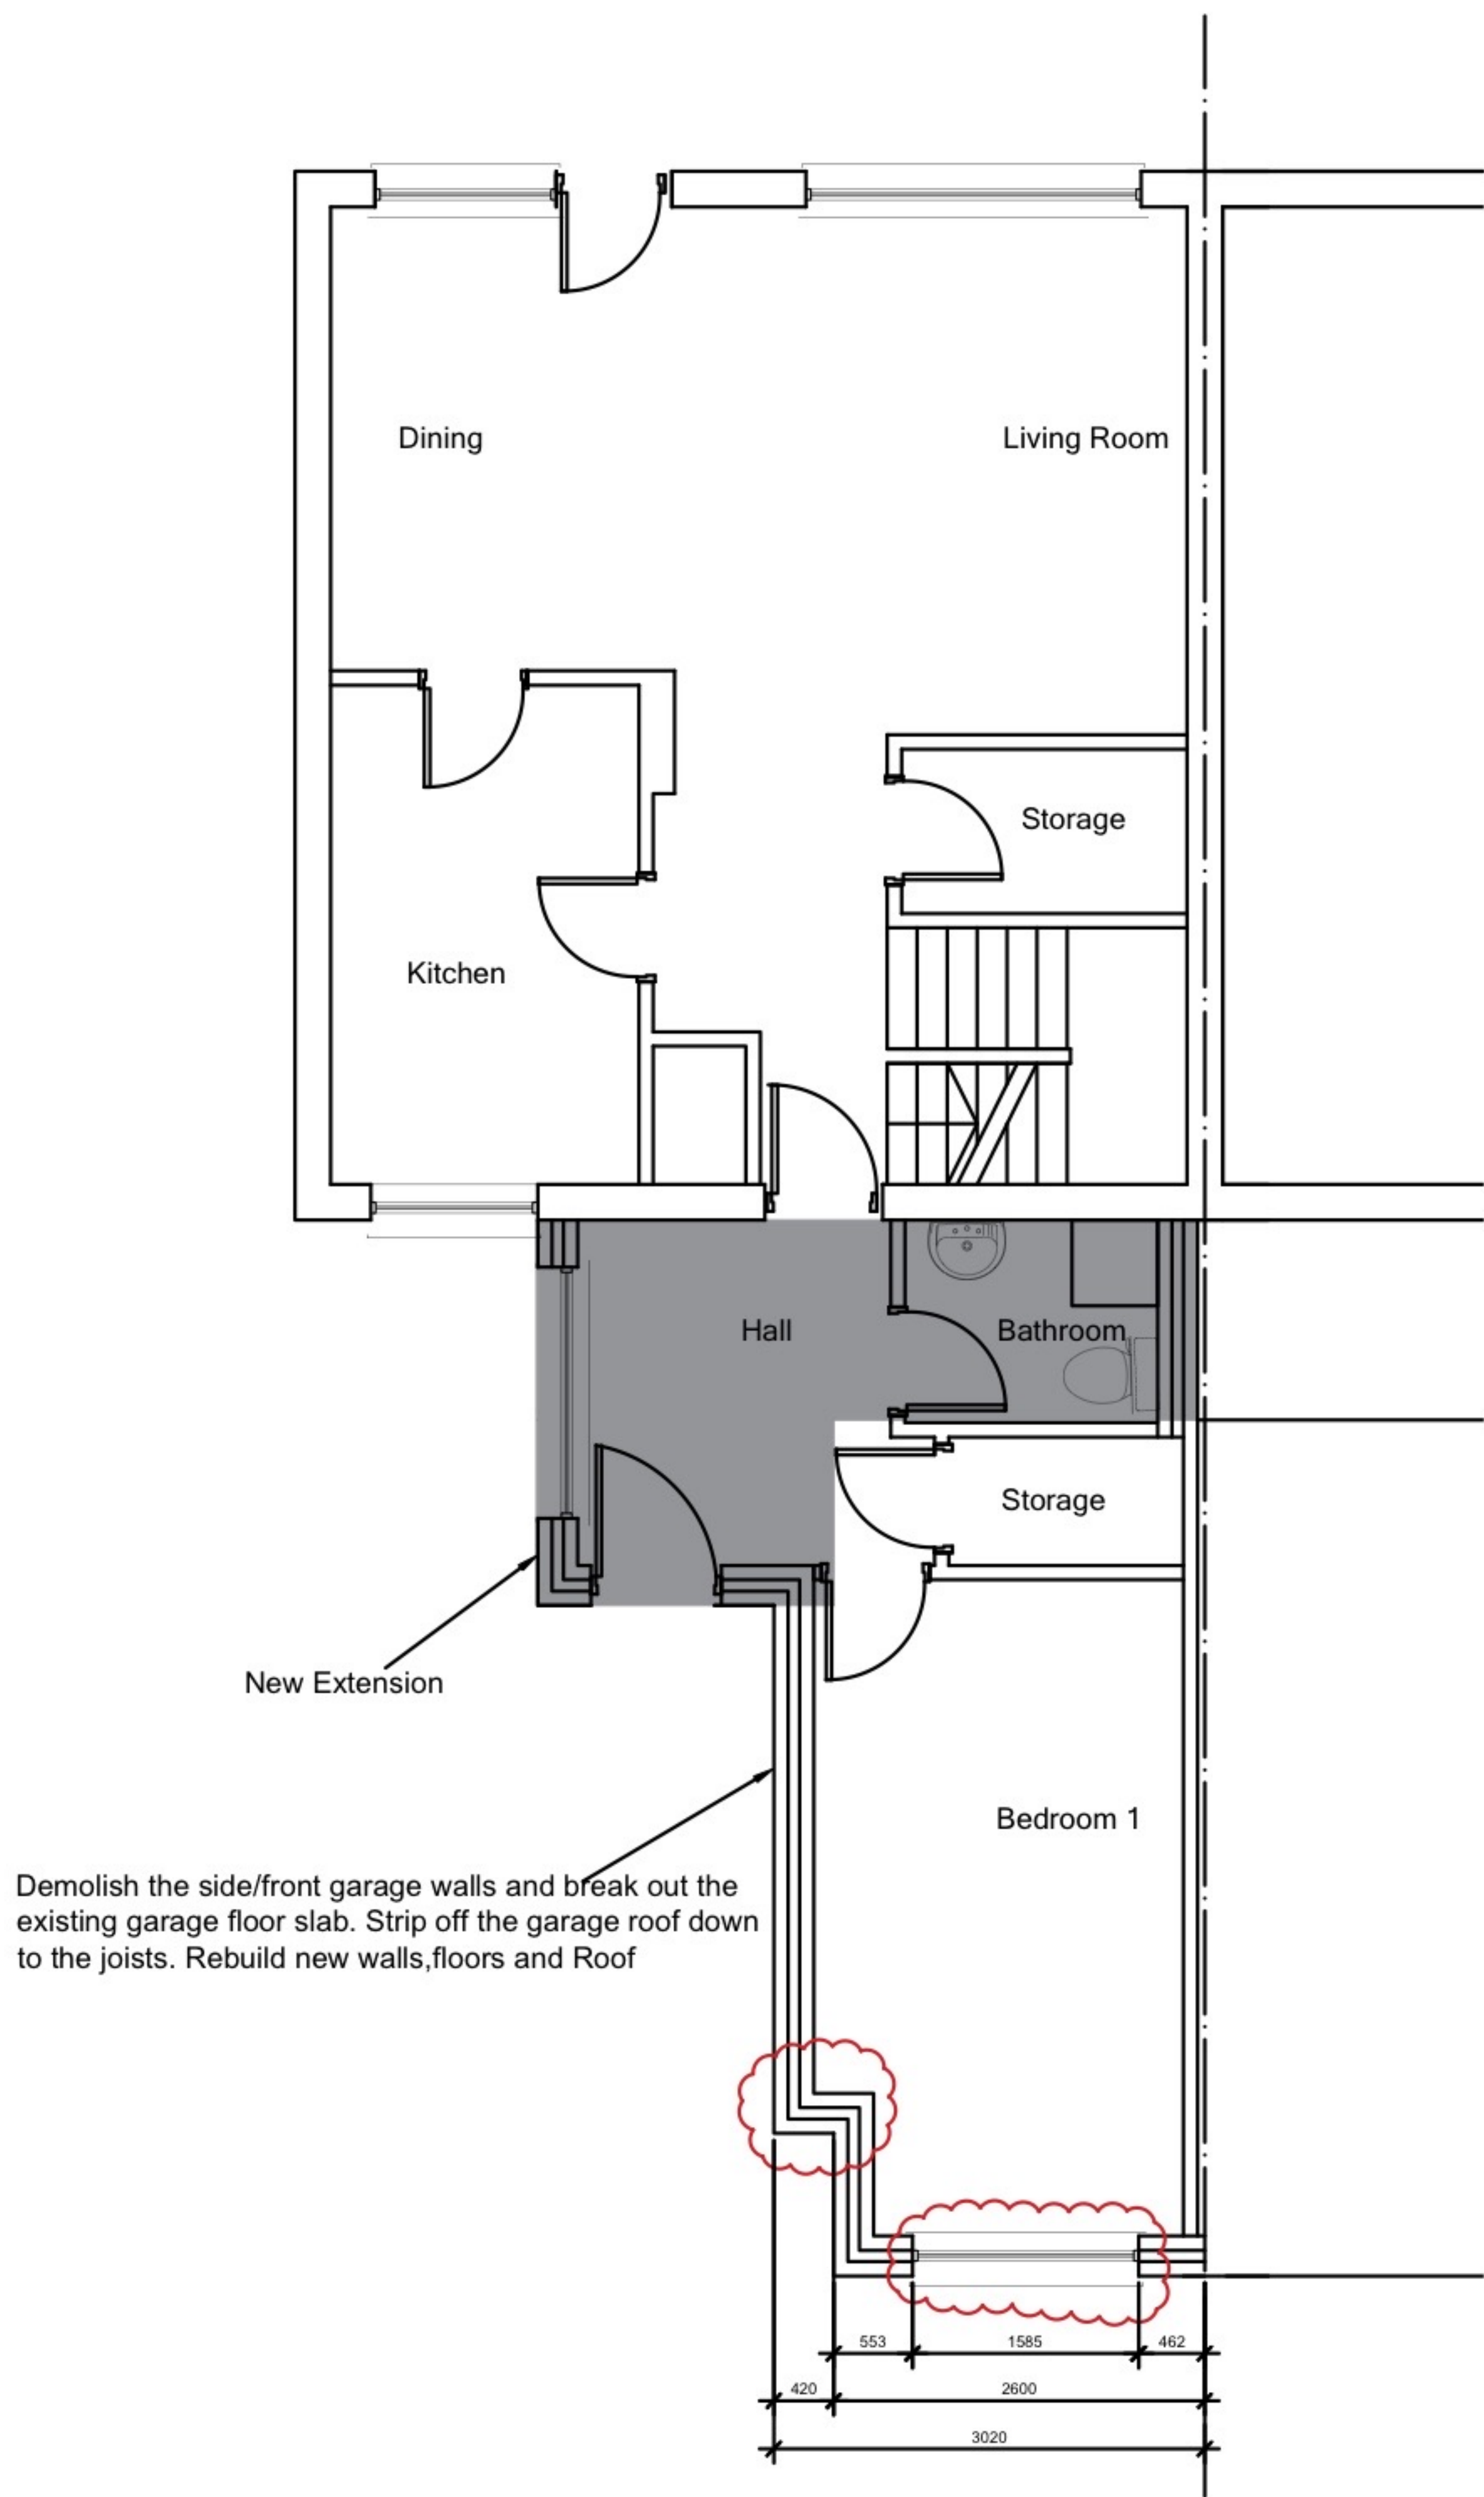


Proposed Ground Floor Plan

	SCALE				DRAWN		CHECKED		DATE		Proposed Ground Floor Plans	04			
	1:100														
	21 Rolls Crescent, Hulme, M15 5FT														

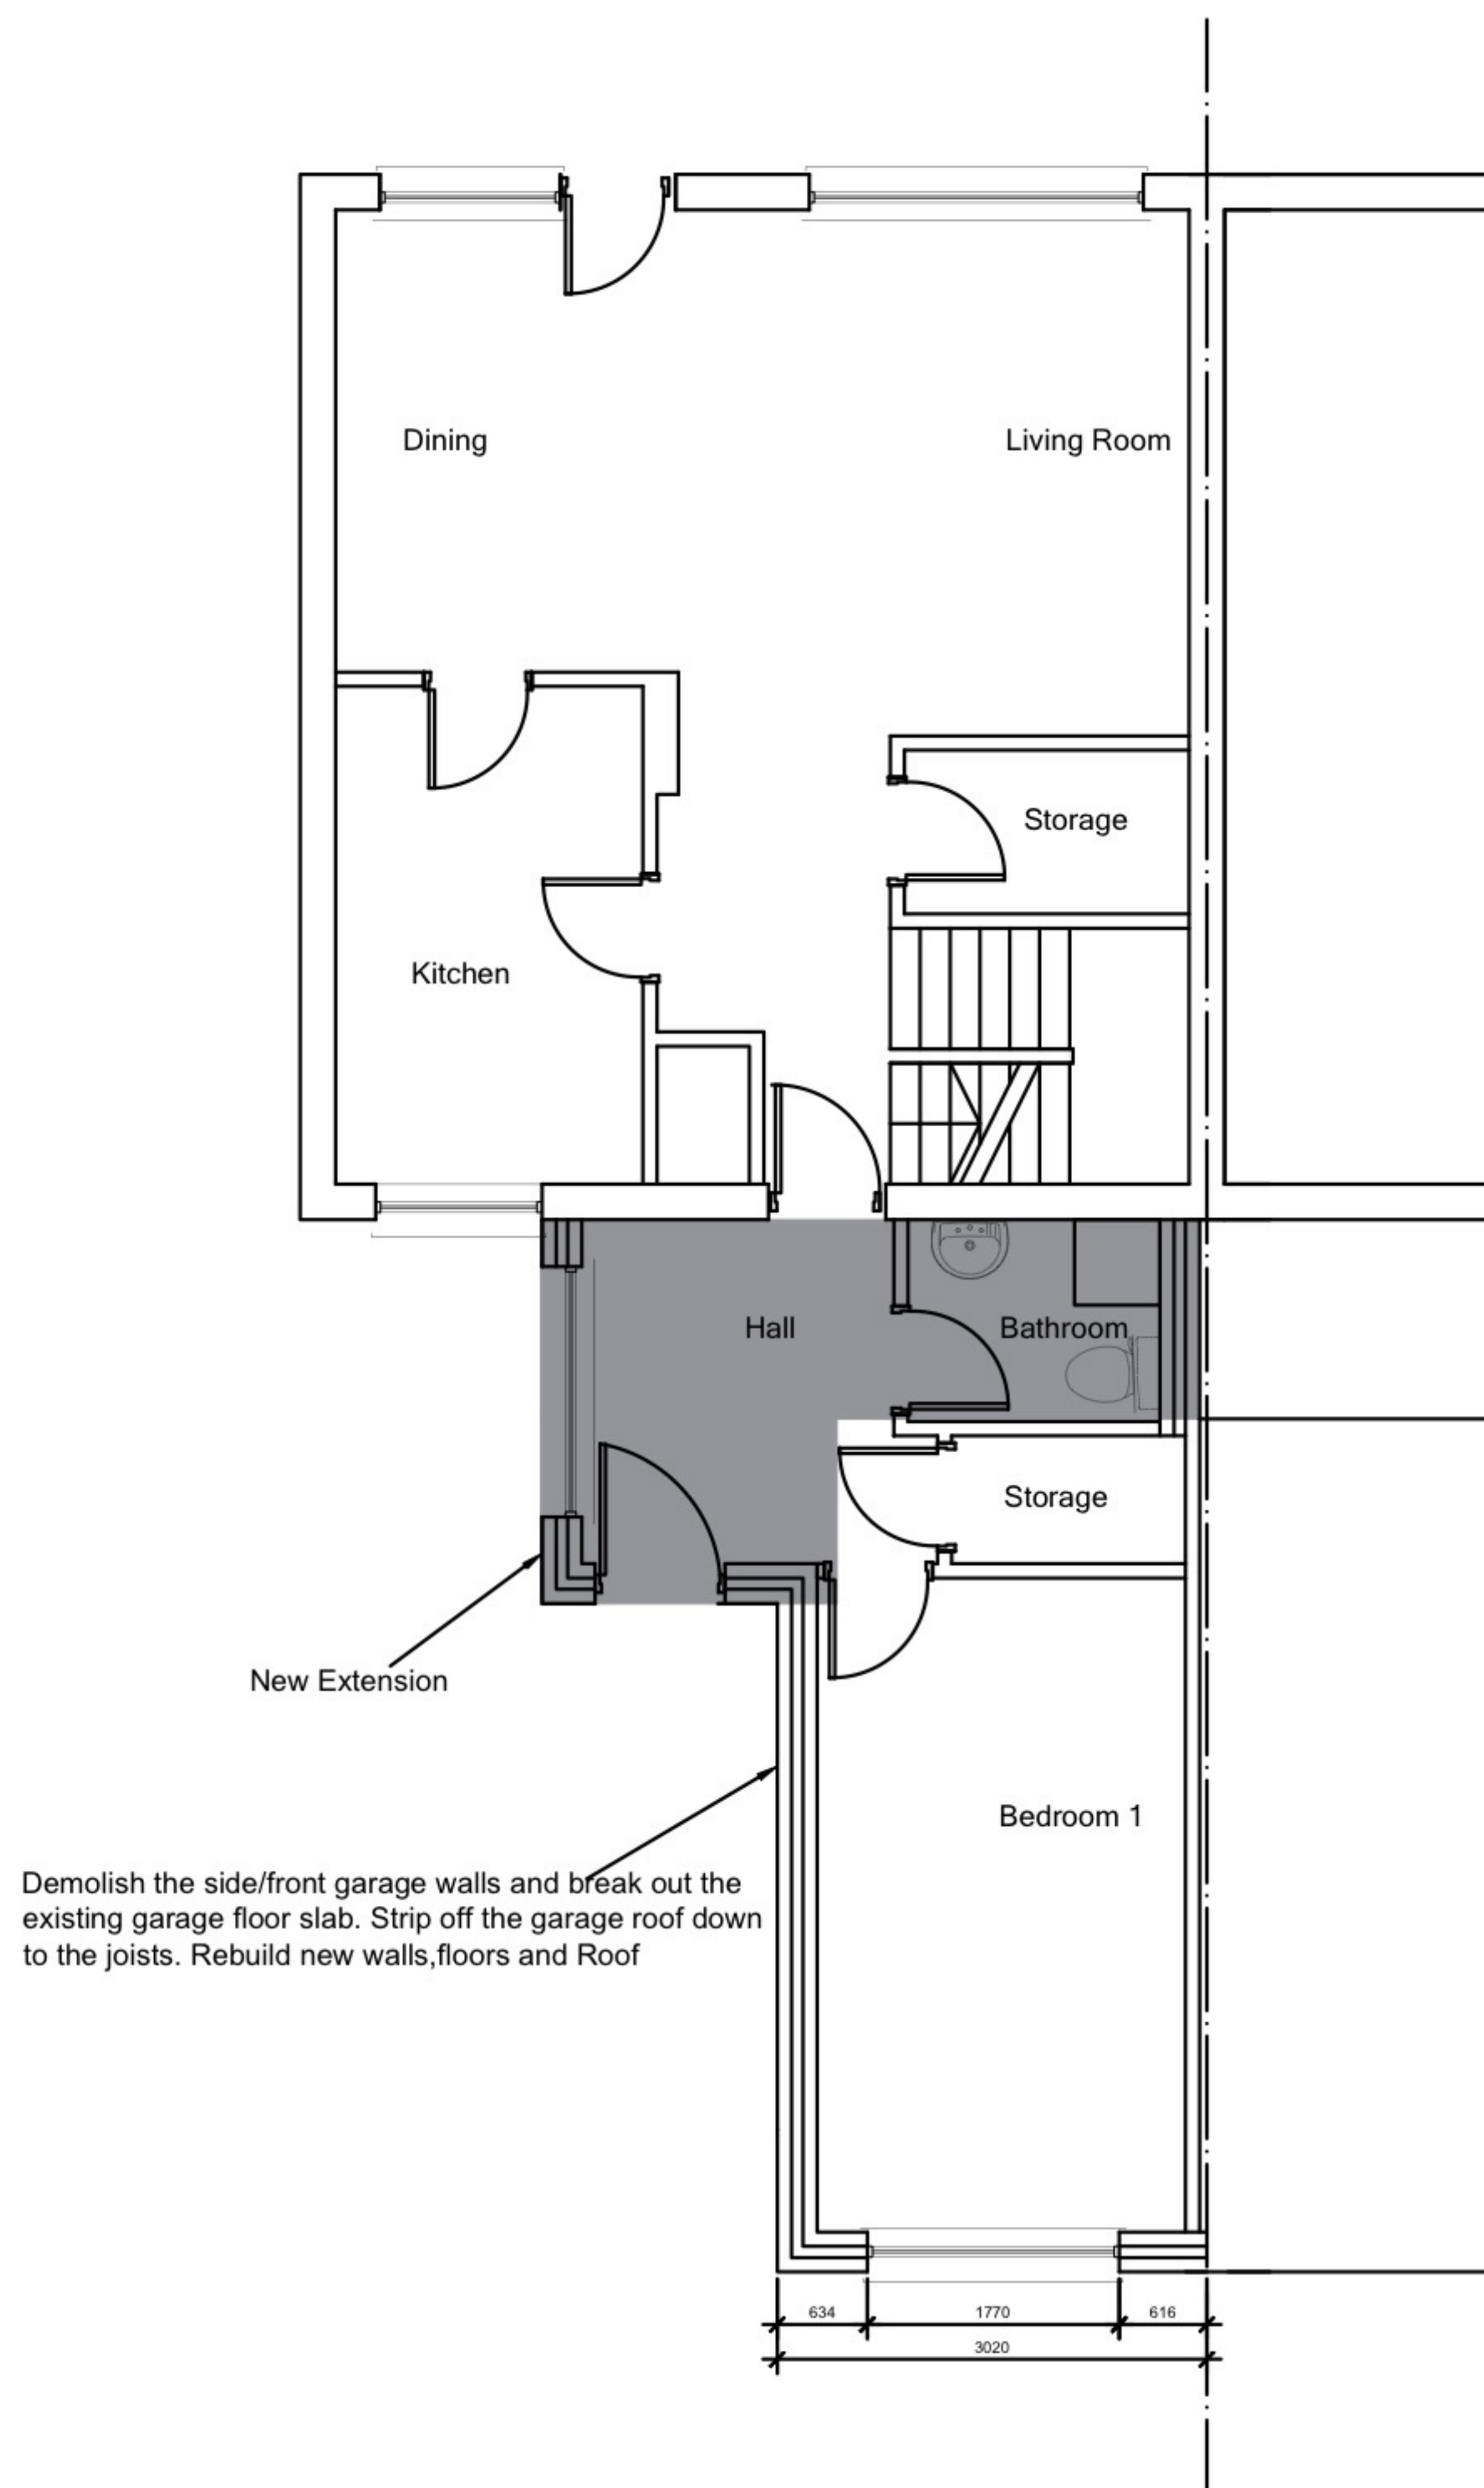


Proposed Ground Floor Plan

	SCALE	DRAWN	CHECKED	DATE	Proposed Ground Floor Plans	04 A	
	1:100						
	21 Rolls Crescent, Hulme, M15 5FT						

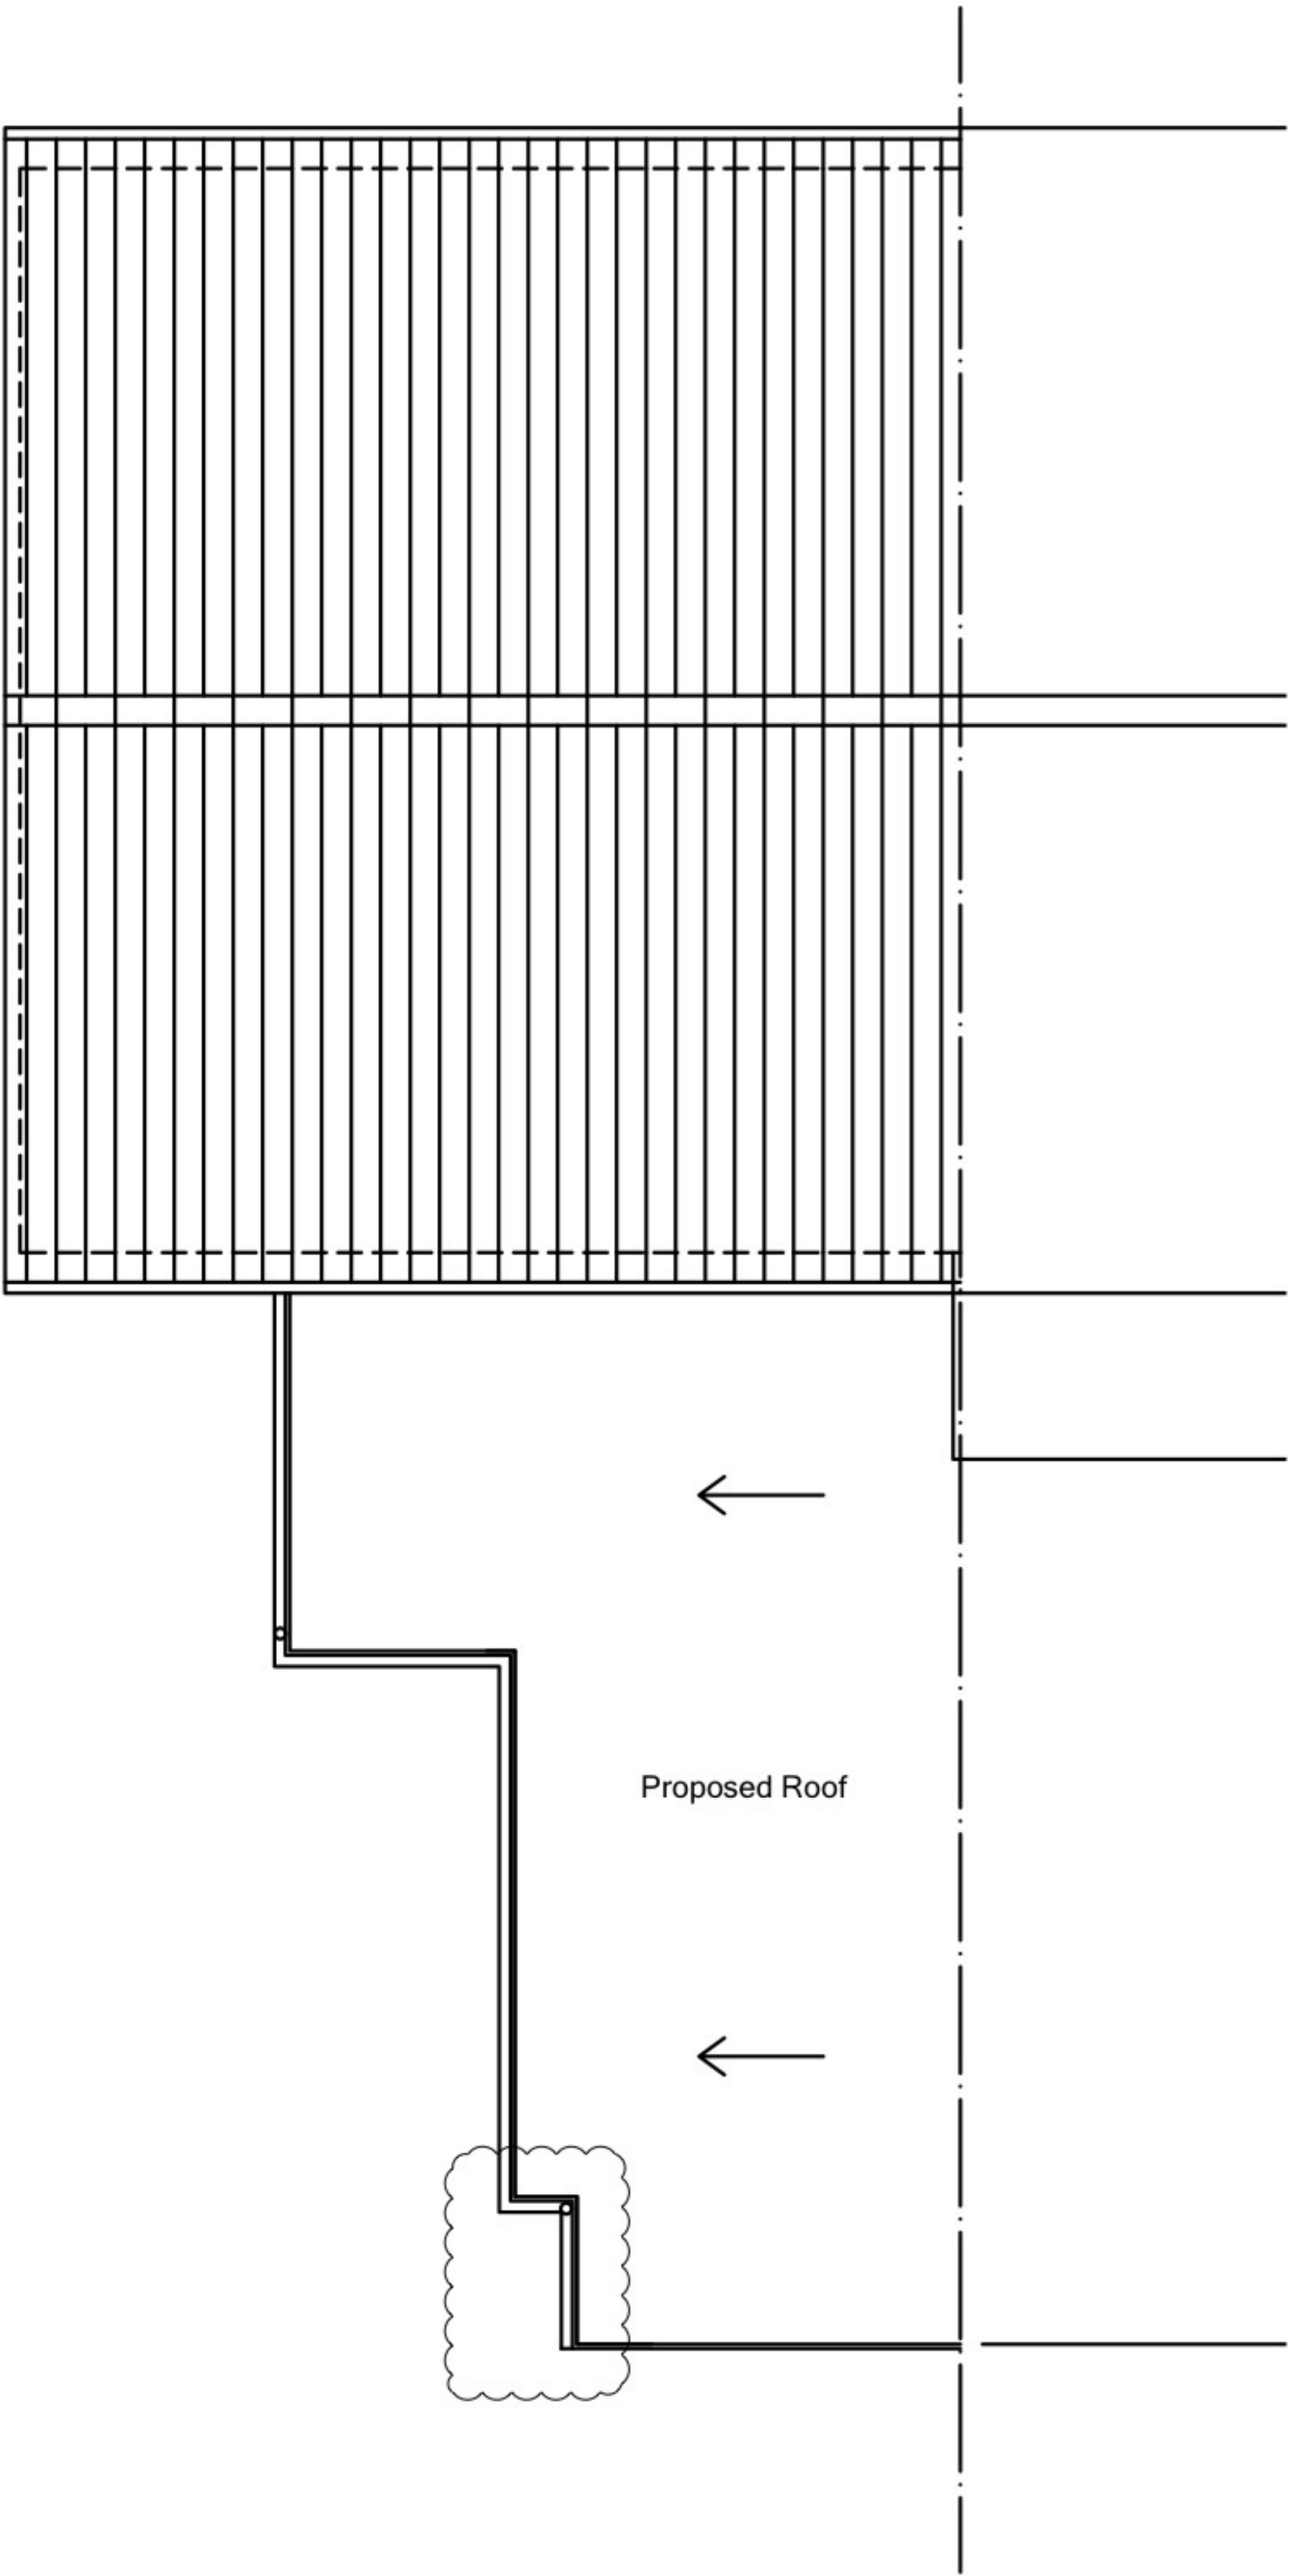


Proposed Roof Plan

	SCALE				DRAWN		CHECKED		DATE		Proposed Roof Plan	06			
	1:100														
	21 Rolls Cresent, Hulme, M15 5FT														

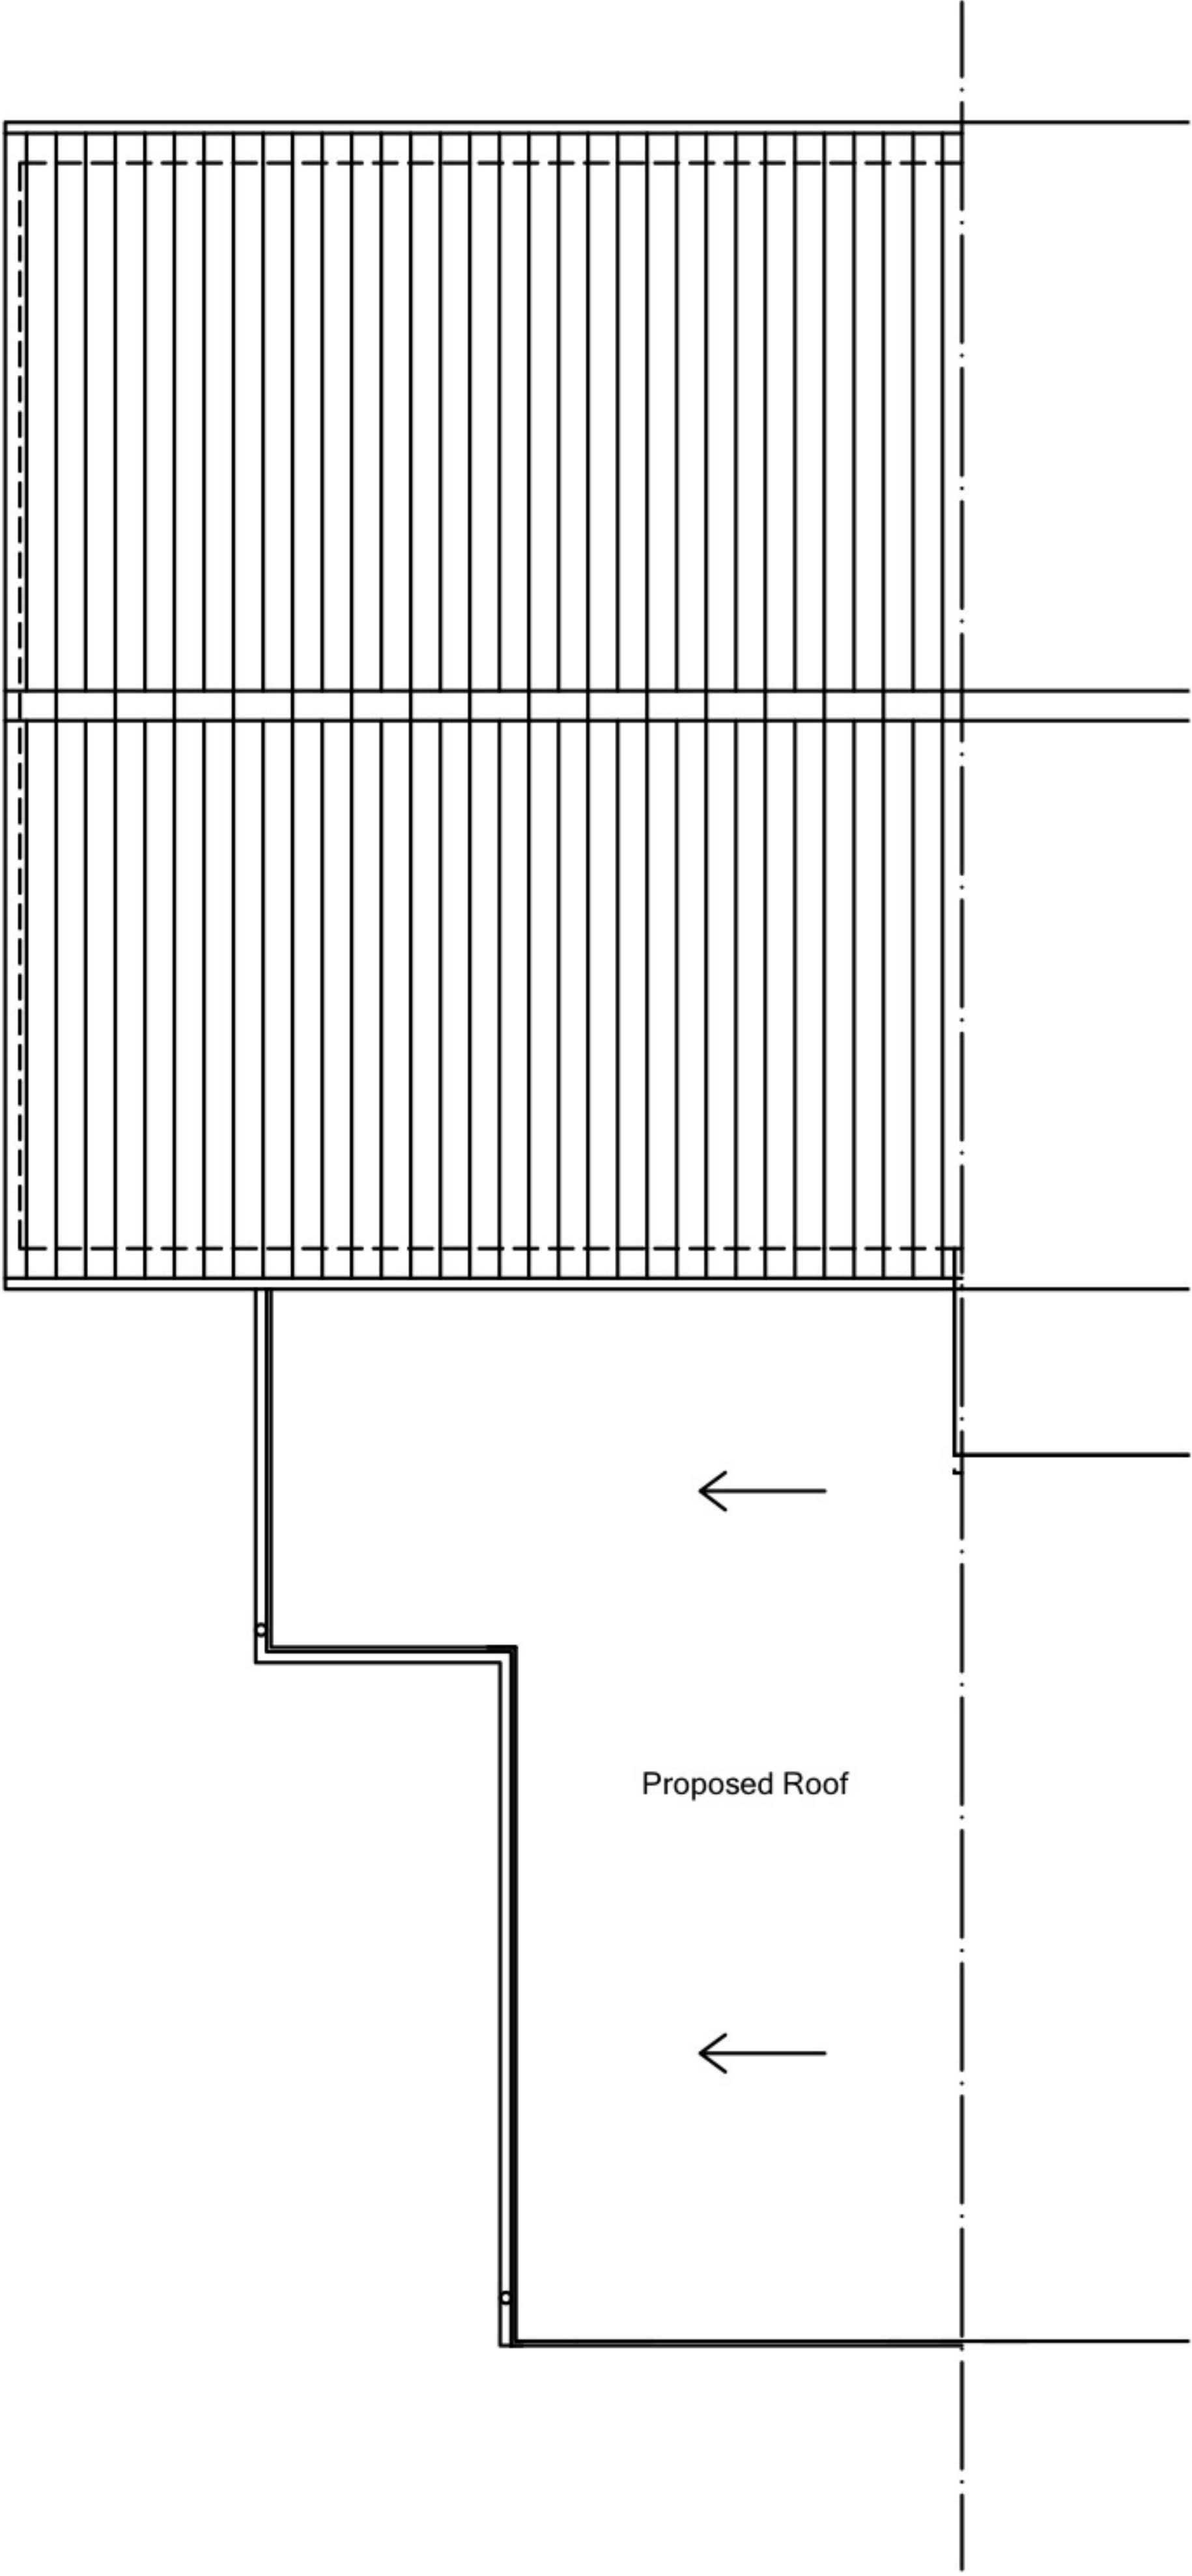


Proposed Roof Plan

	SCALE DRAWN CHECKED DATE				Proposed Roof Plan	06 A	
	1:100						
	21 Rolls Cresent, Hulme, M15 5FT						

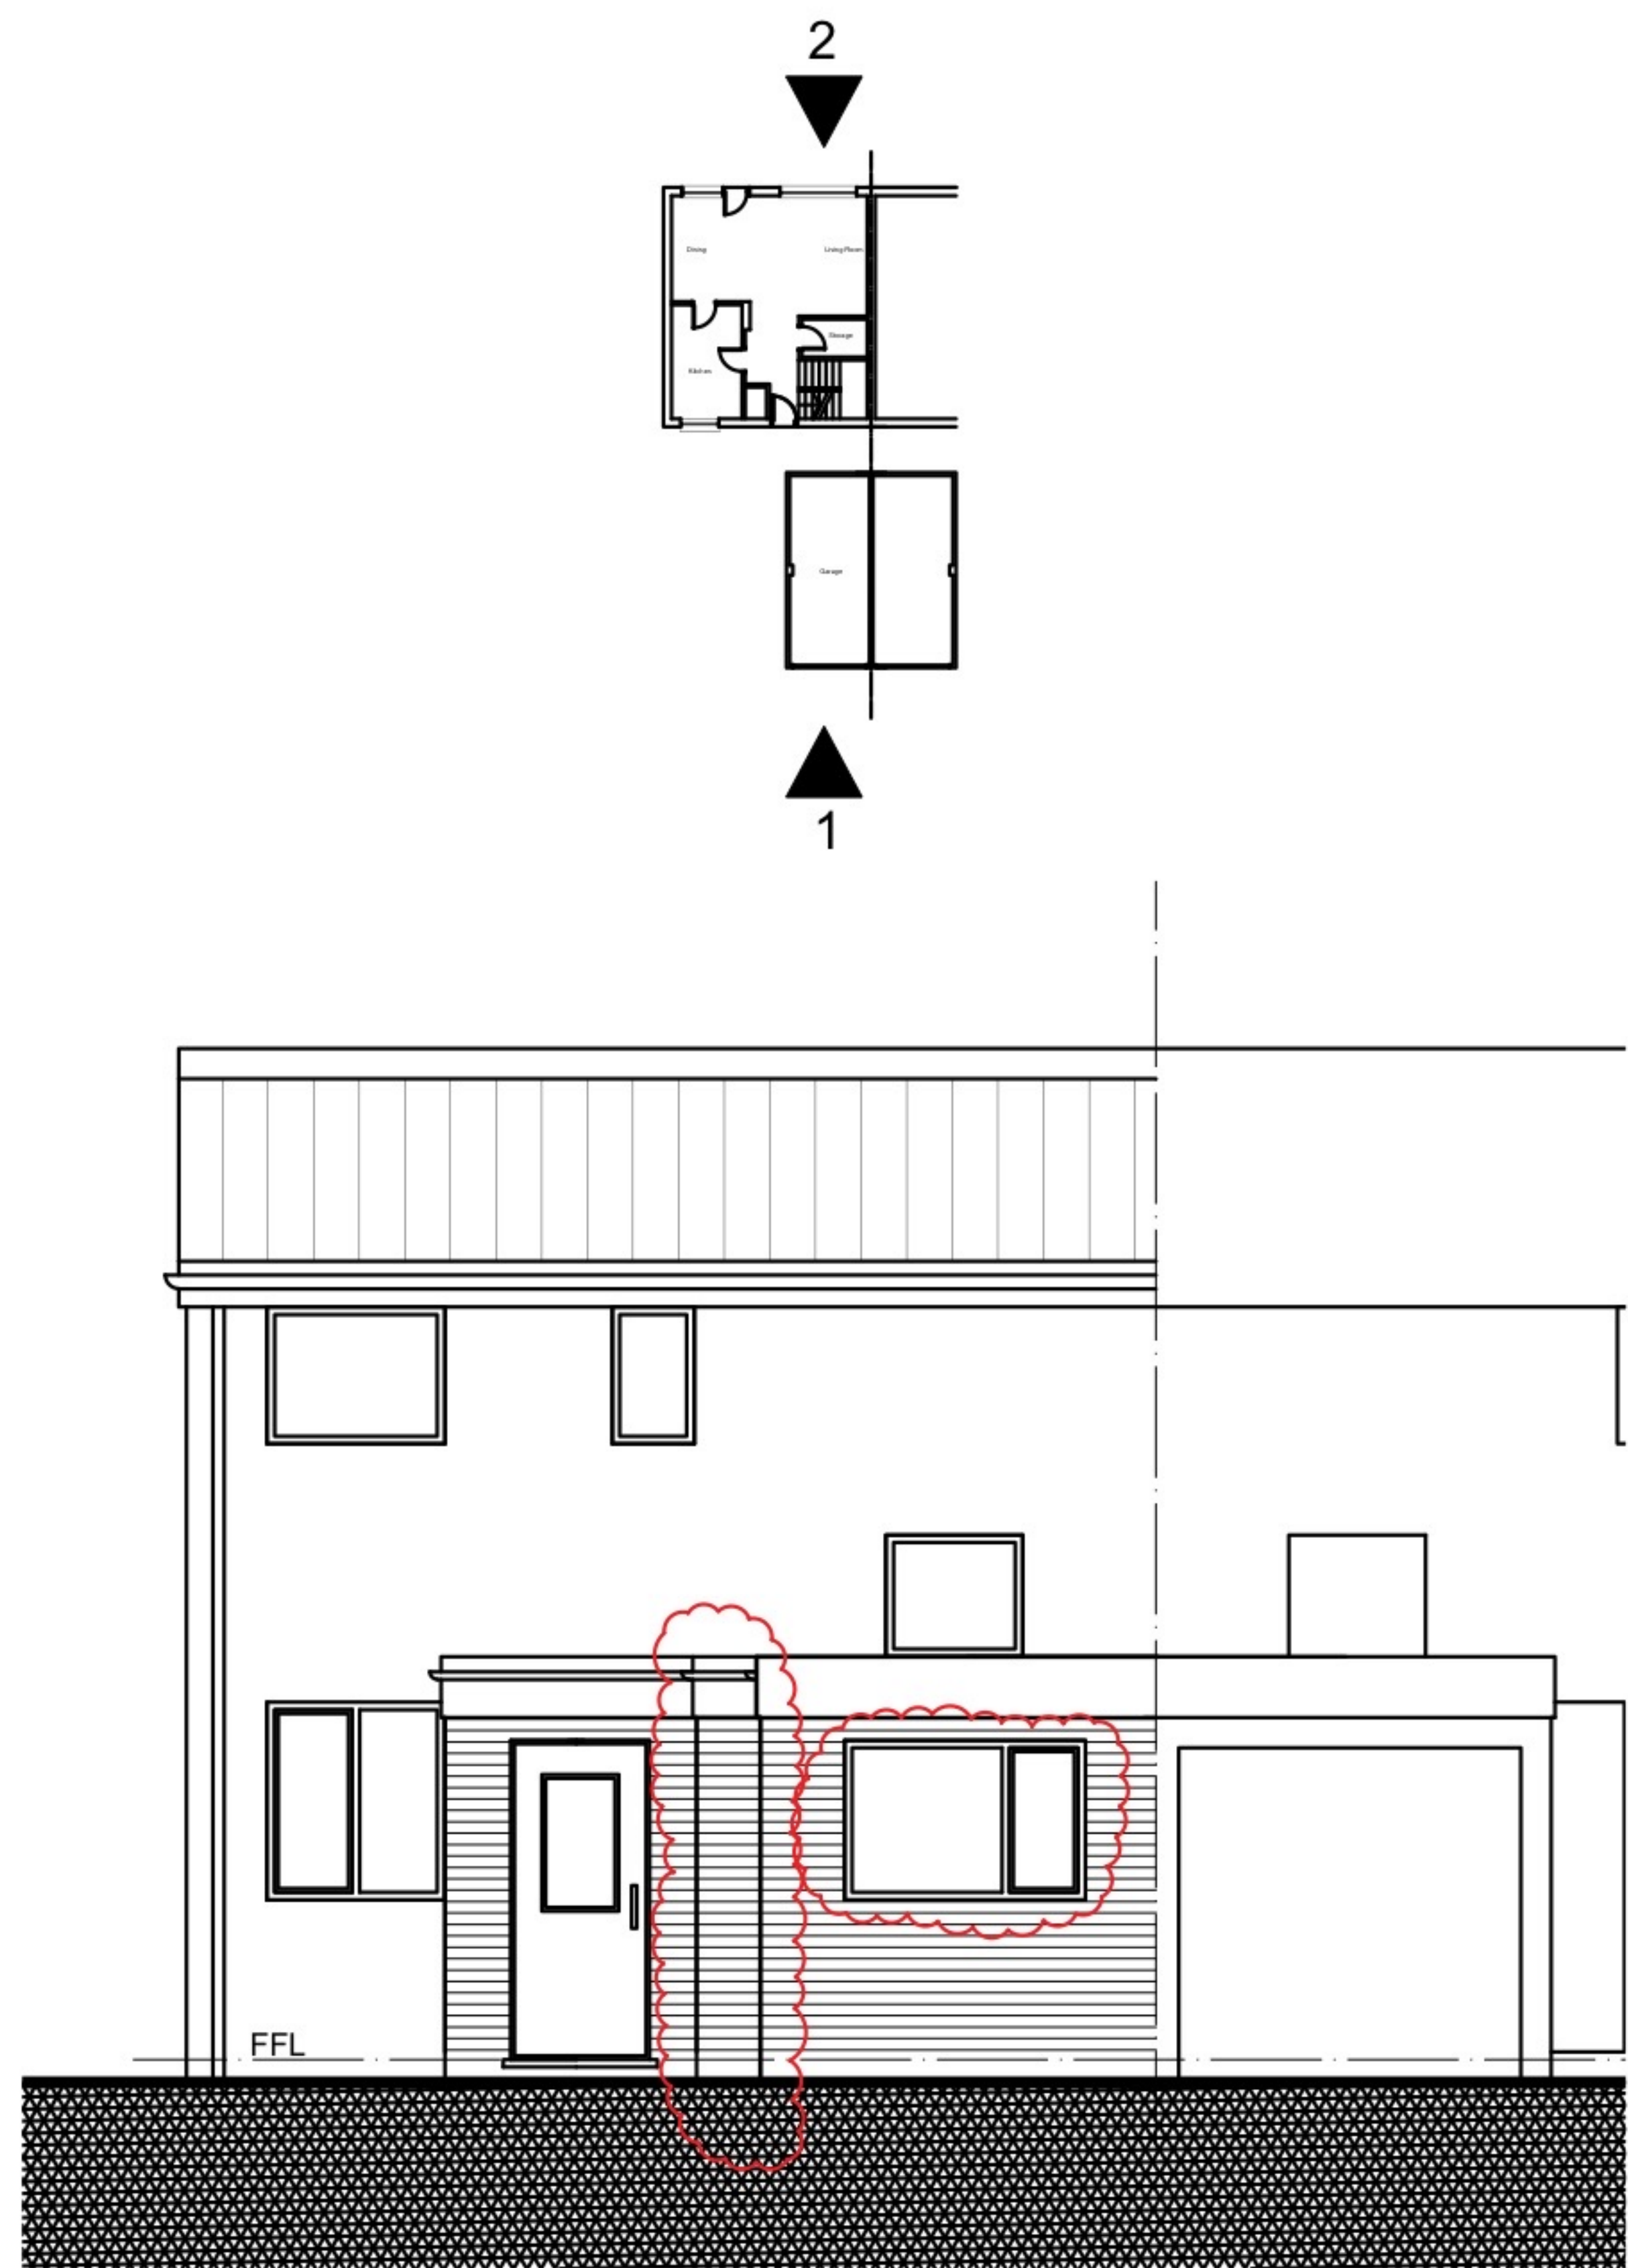


Proposed Elevation 1

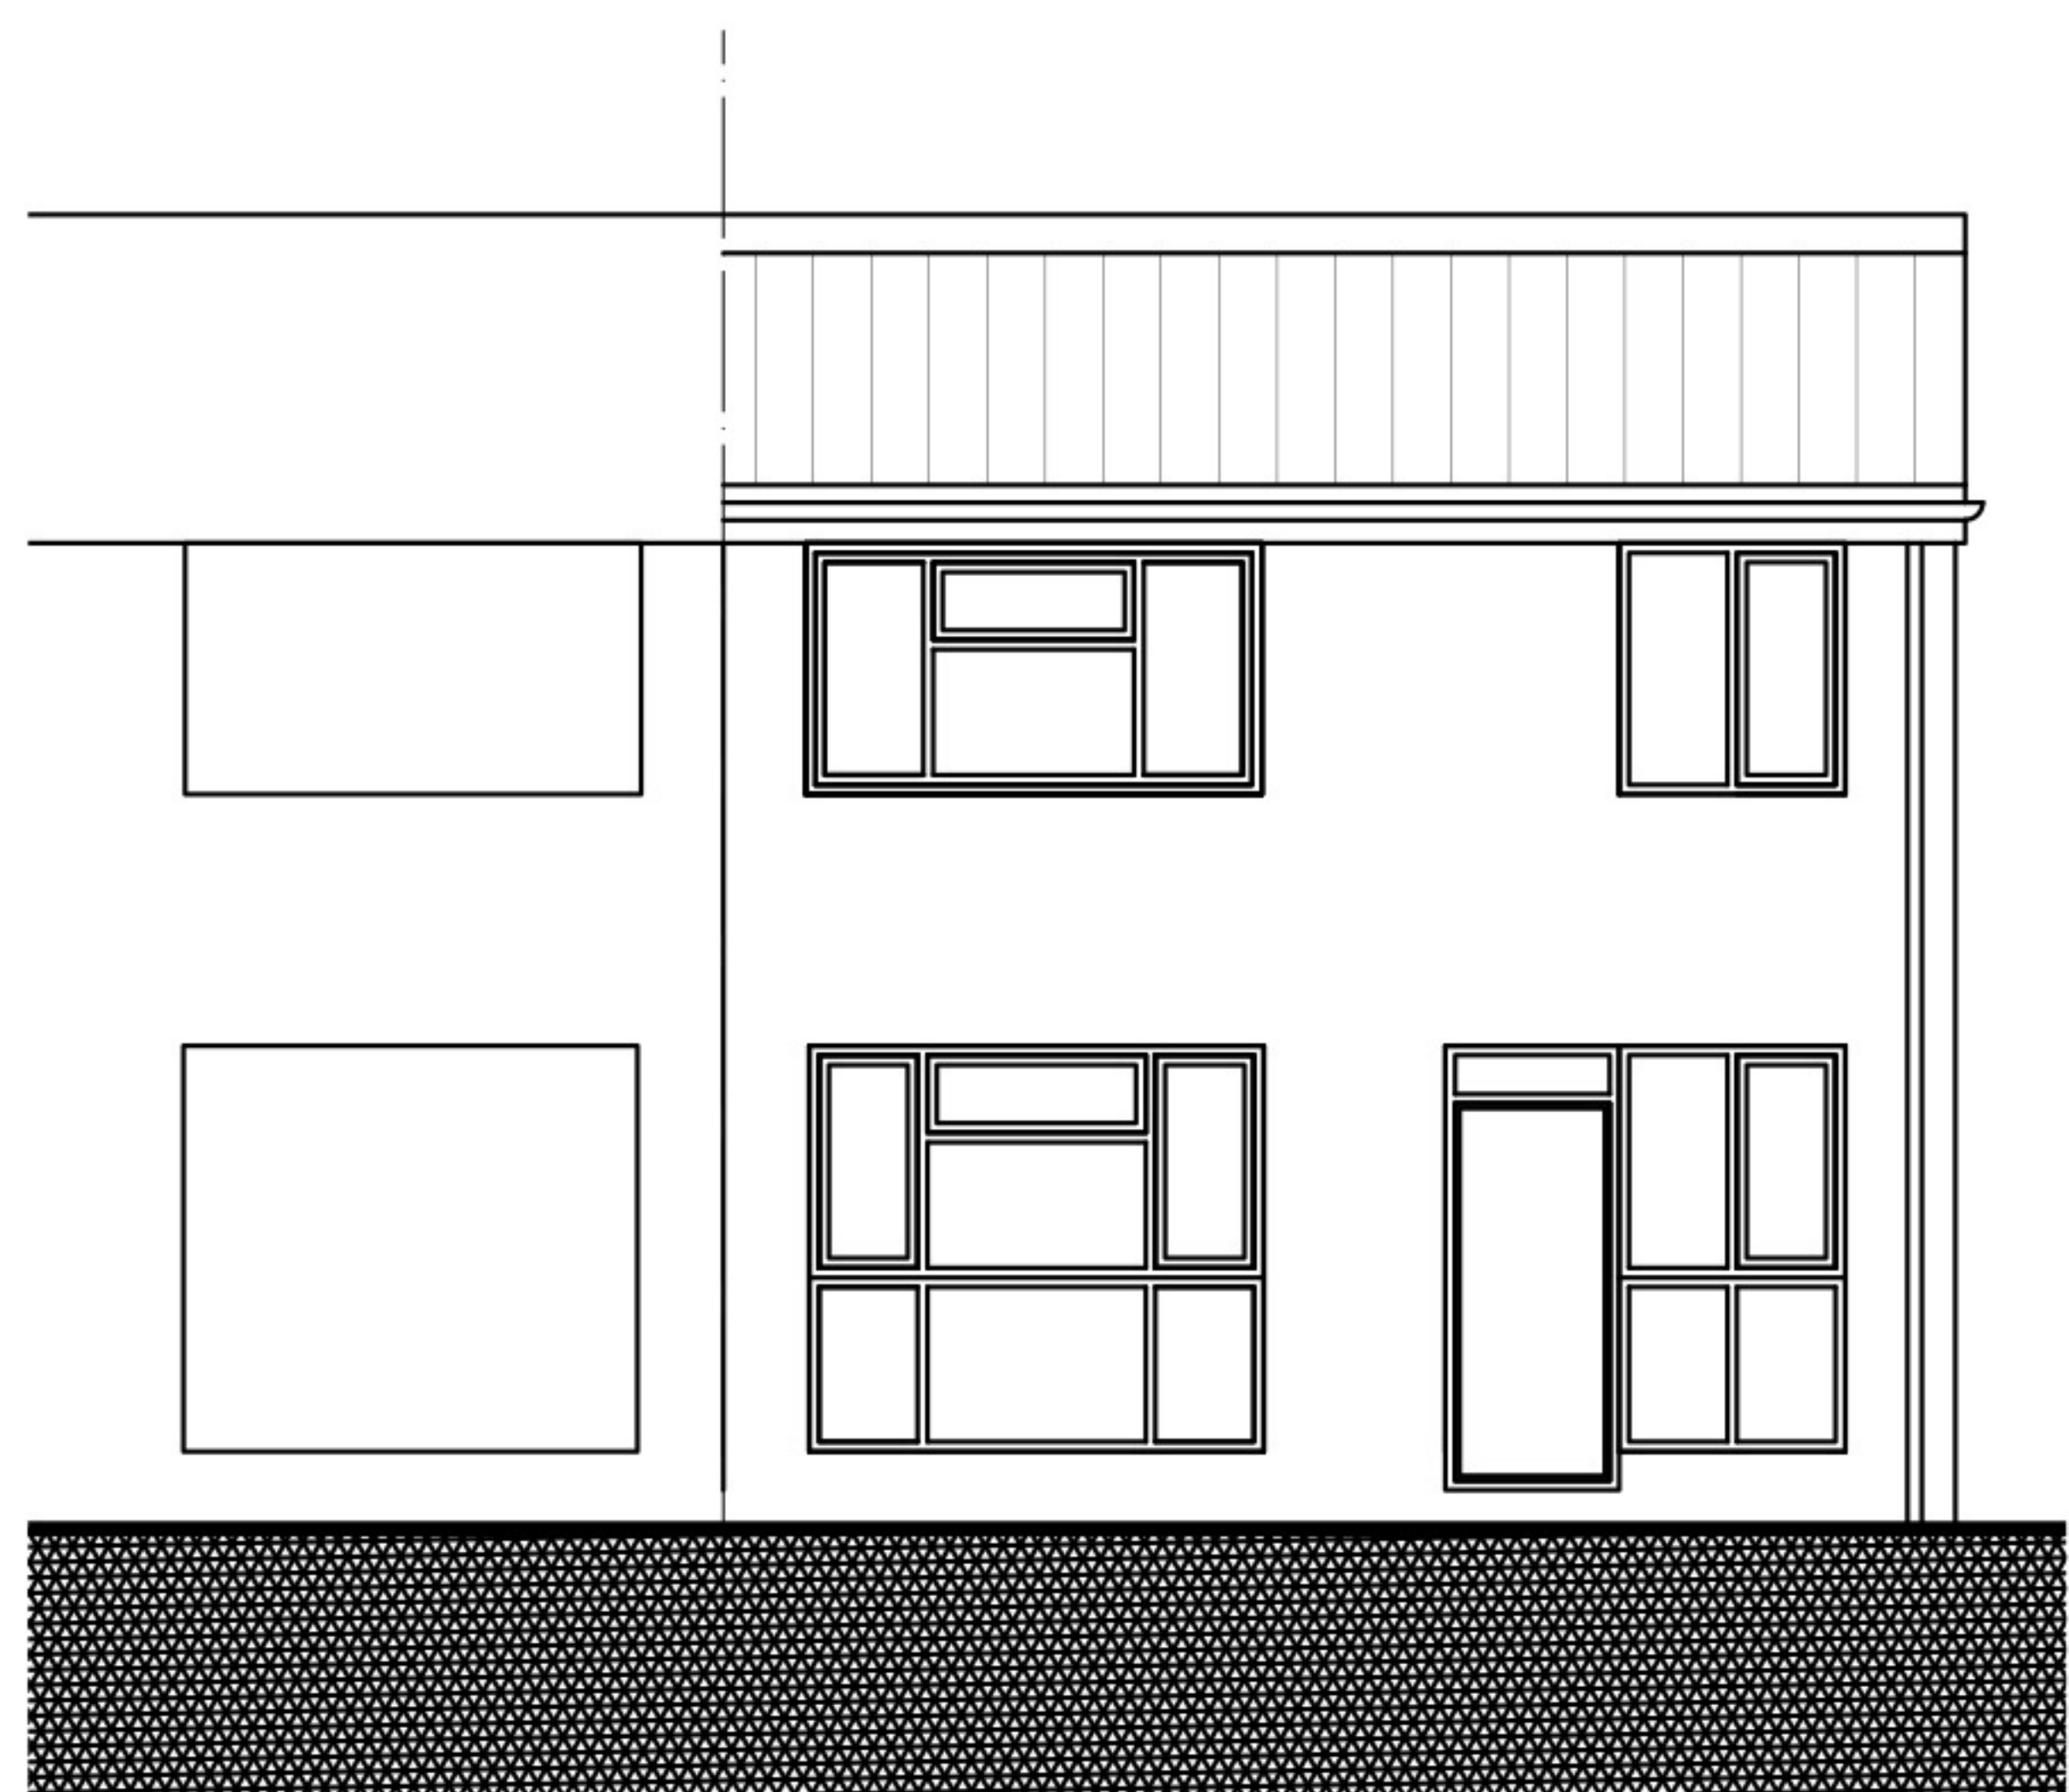


Proposed Elevation 2

	SCALE DRAWN CHECKED DATE				Proposed Elevations 1&2	09	
	1:100						
	21 Rolls Crescent, Hulme, M15 5FT						


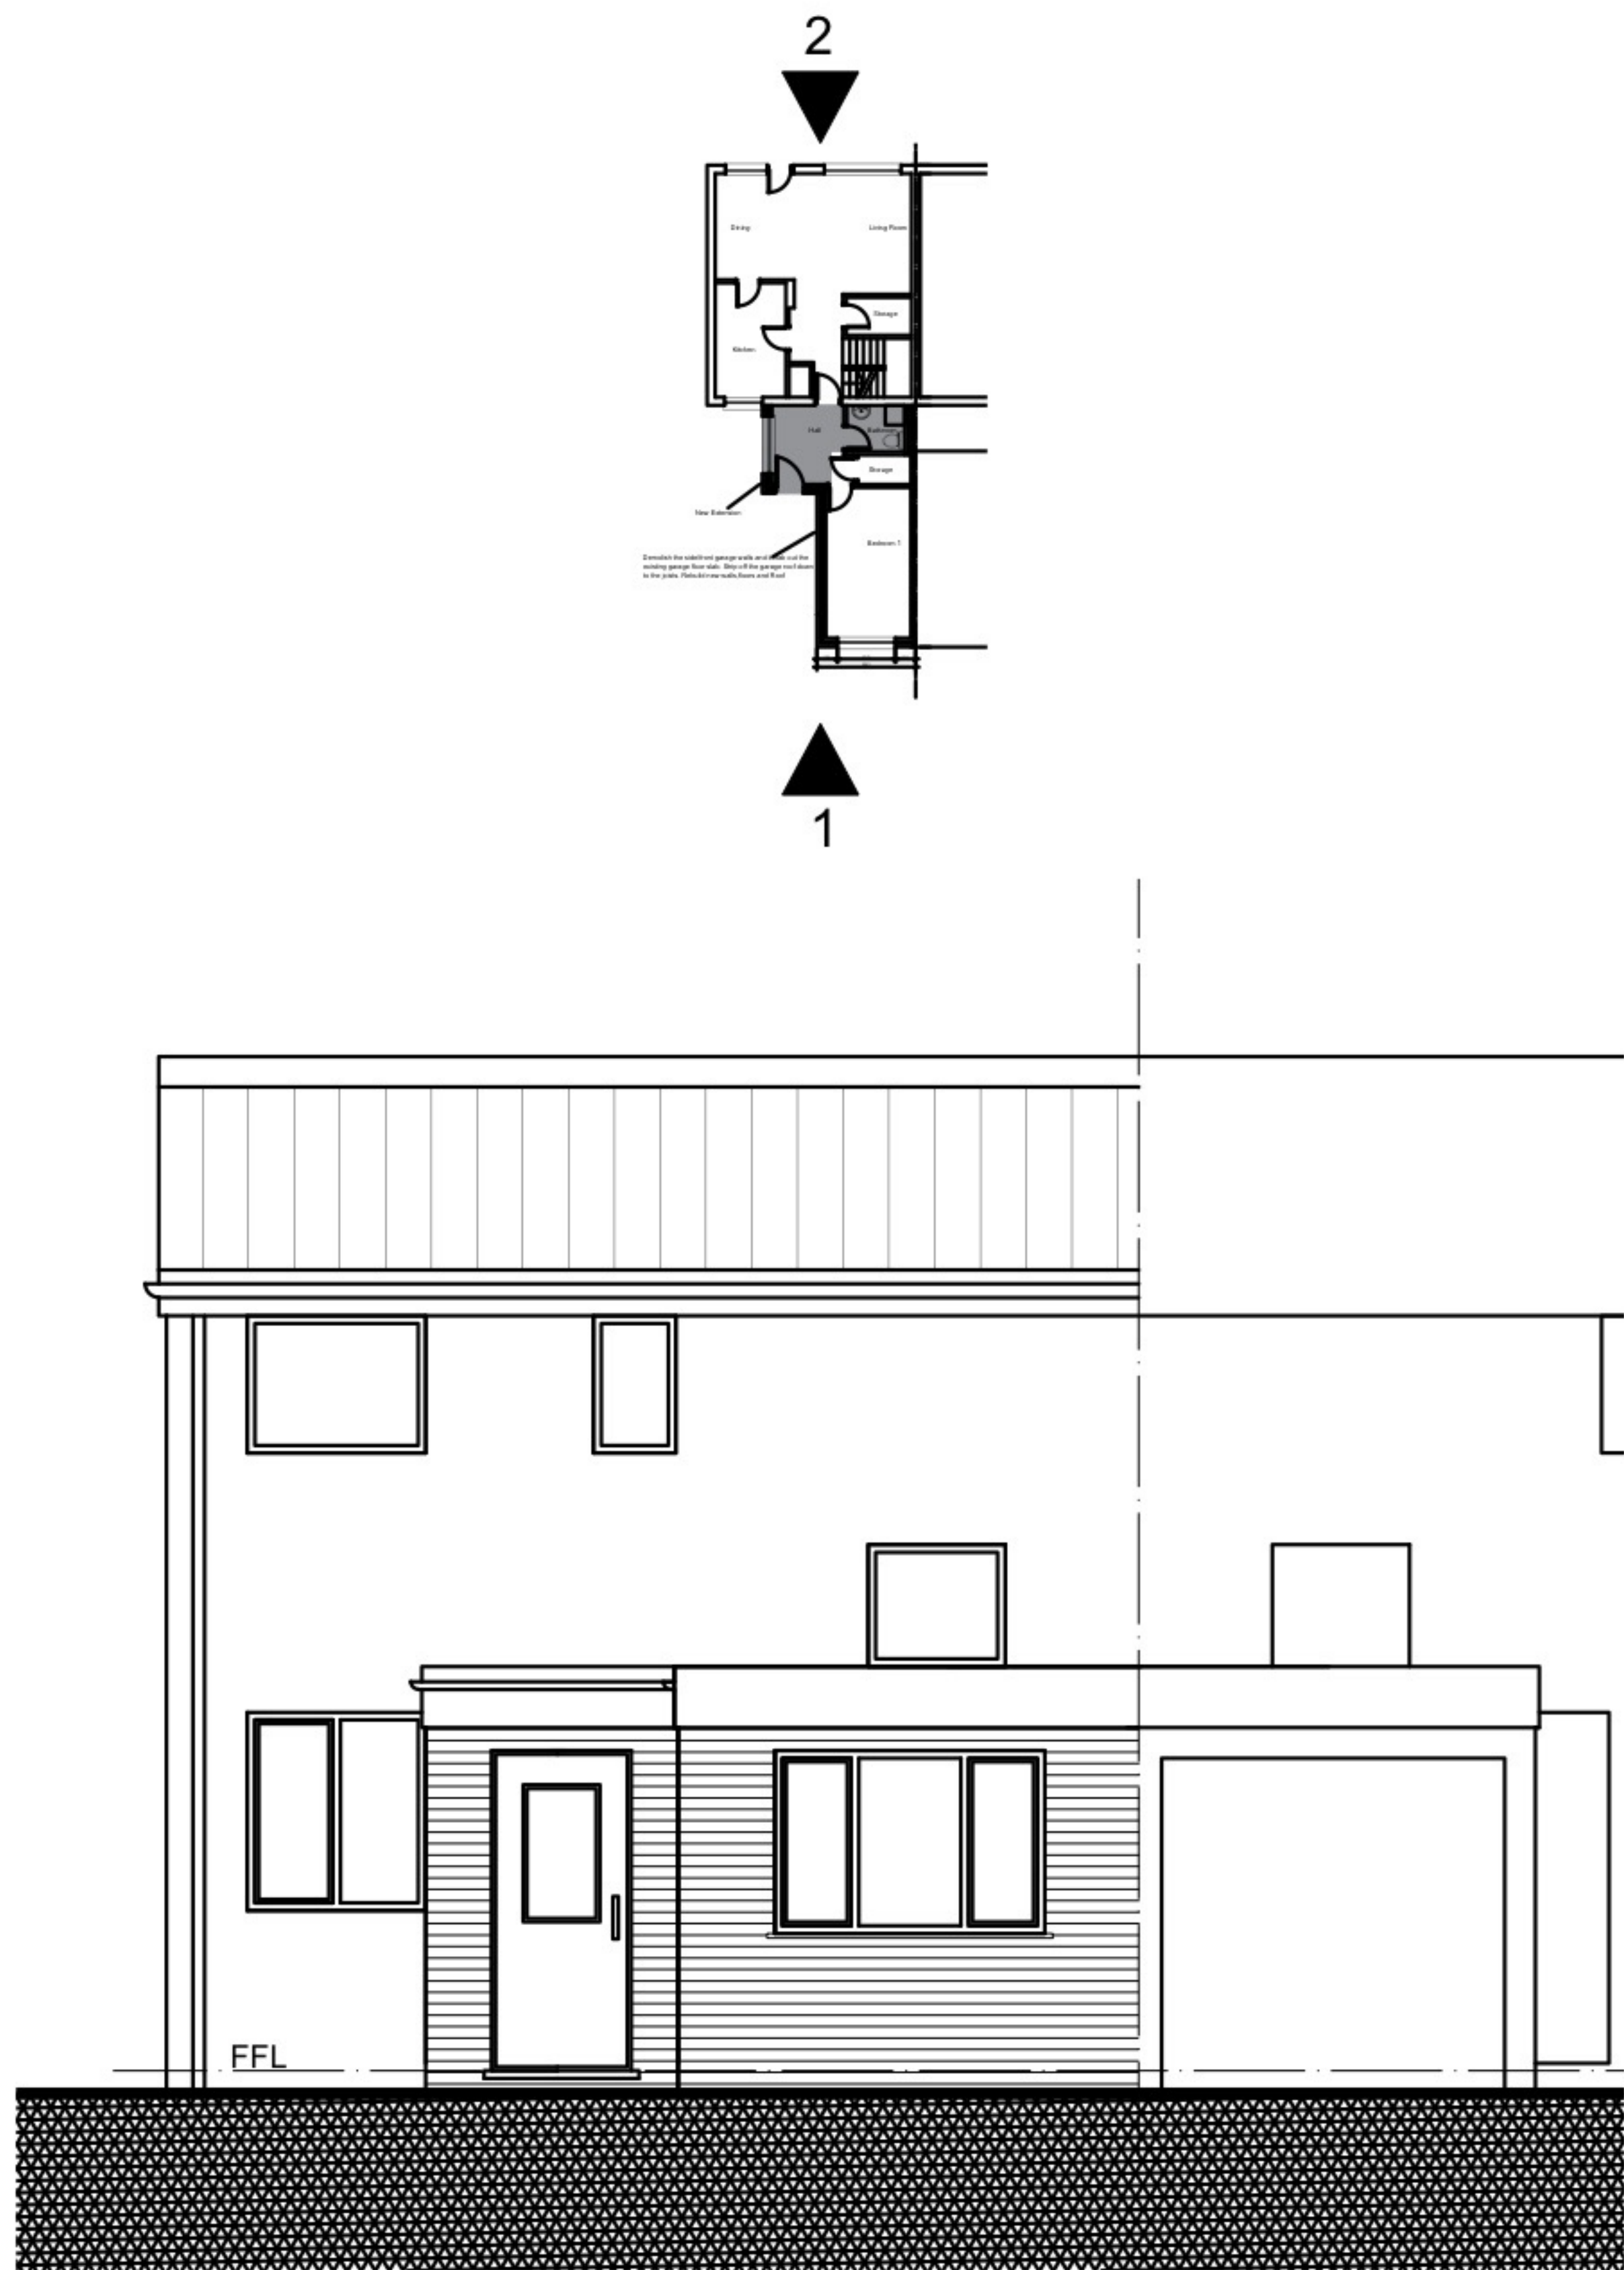


Proposed Elevation 1

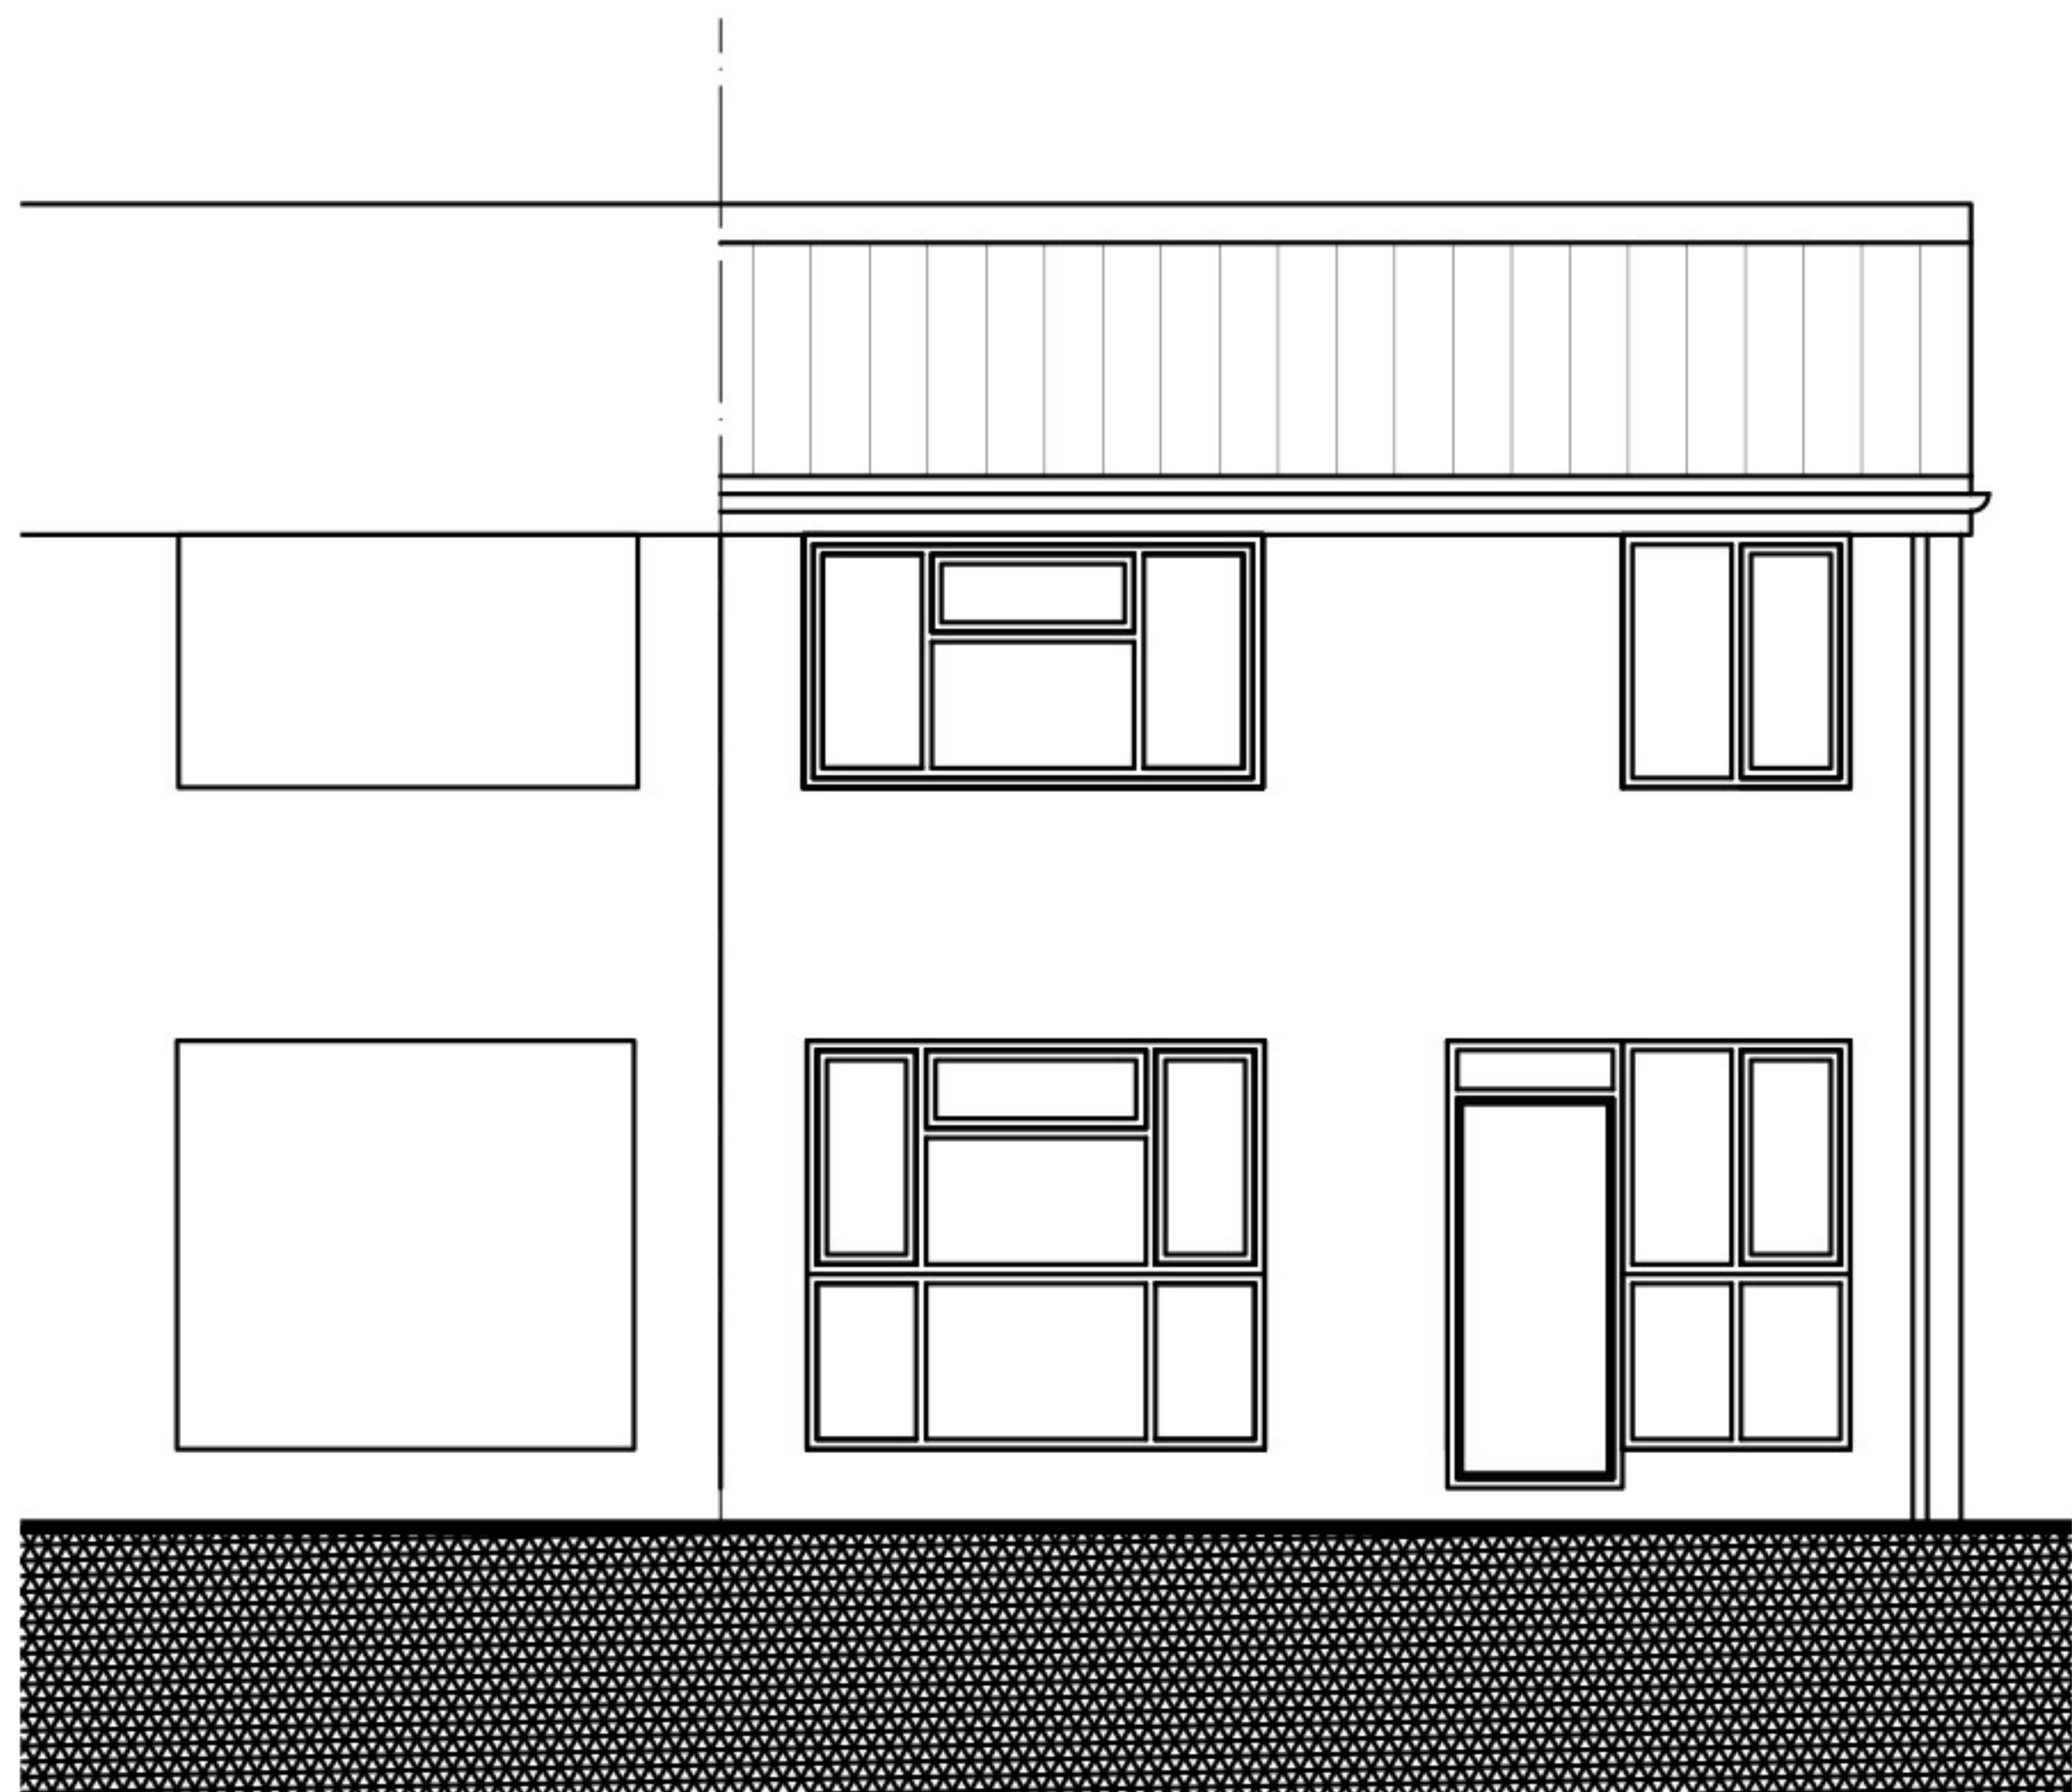


Proposed Elevation 2

SCALE	DRAWN	CHECKED	DATE	Proposed Elevations 1&2		09 A
1:100						
21 Rolls Crescent, Hulme, M15 5FT						

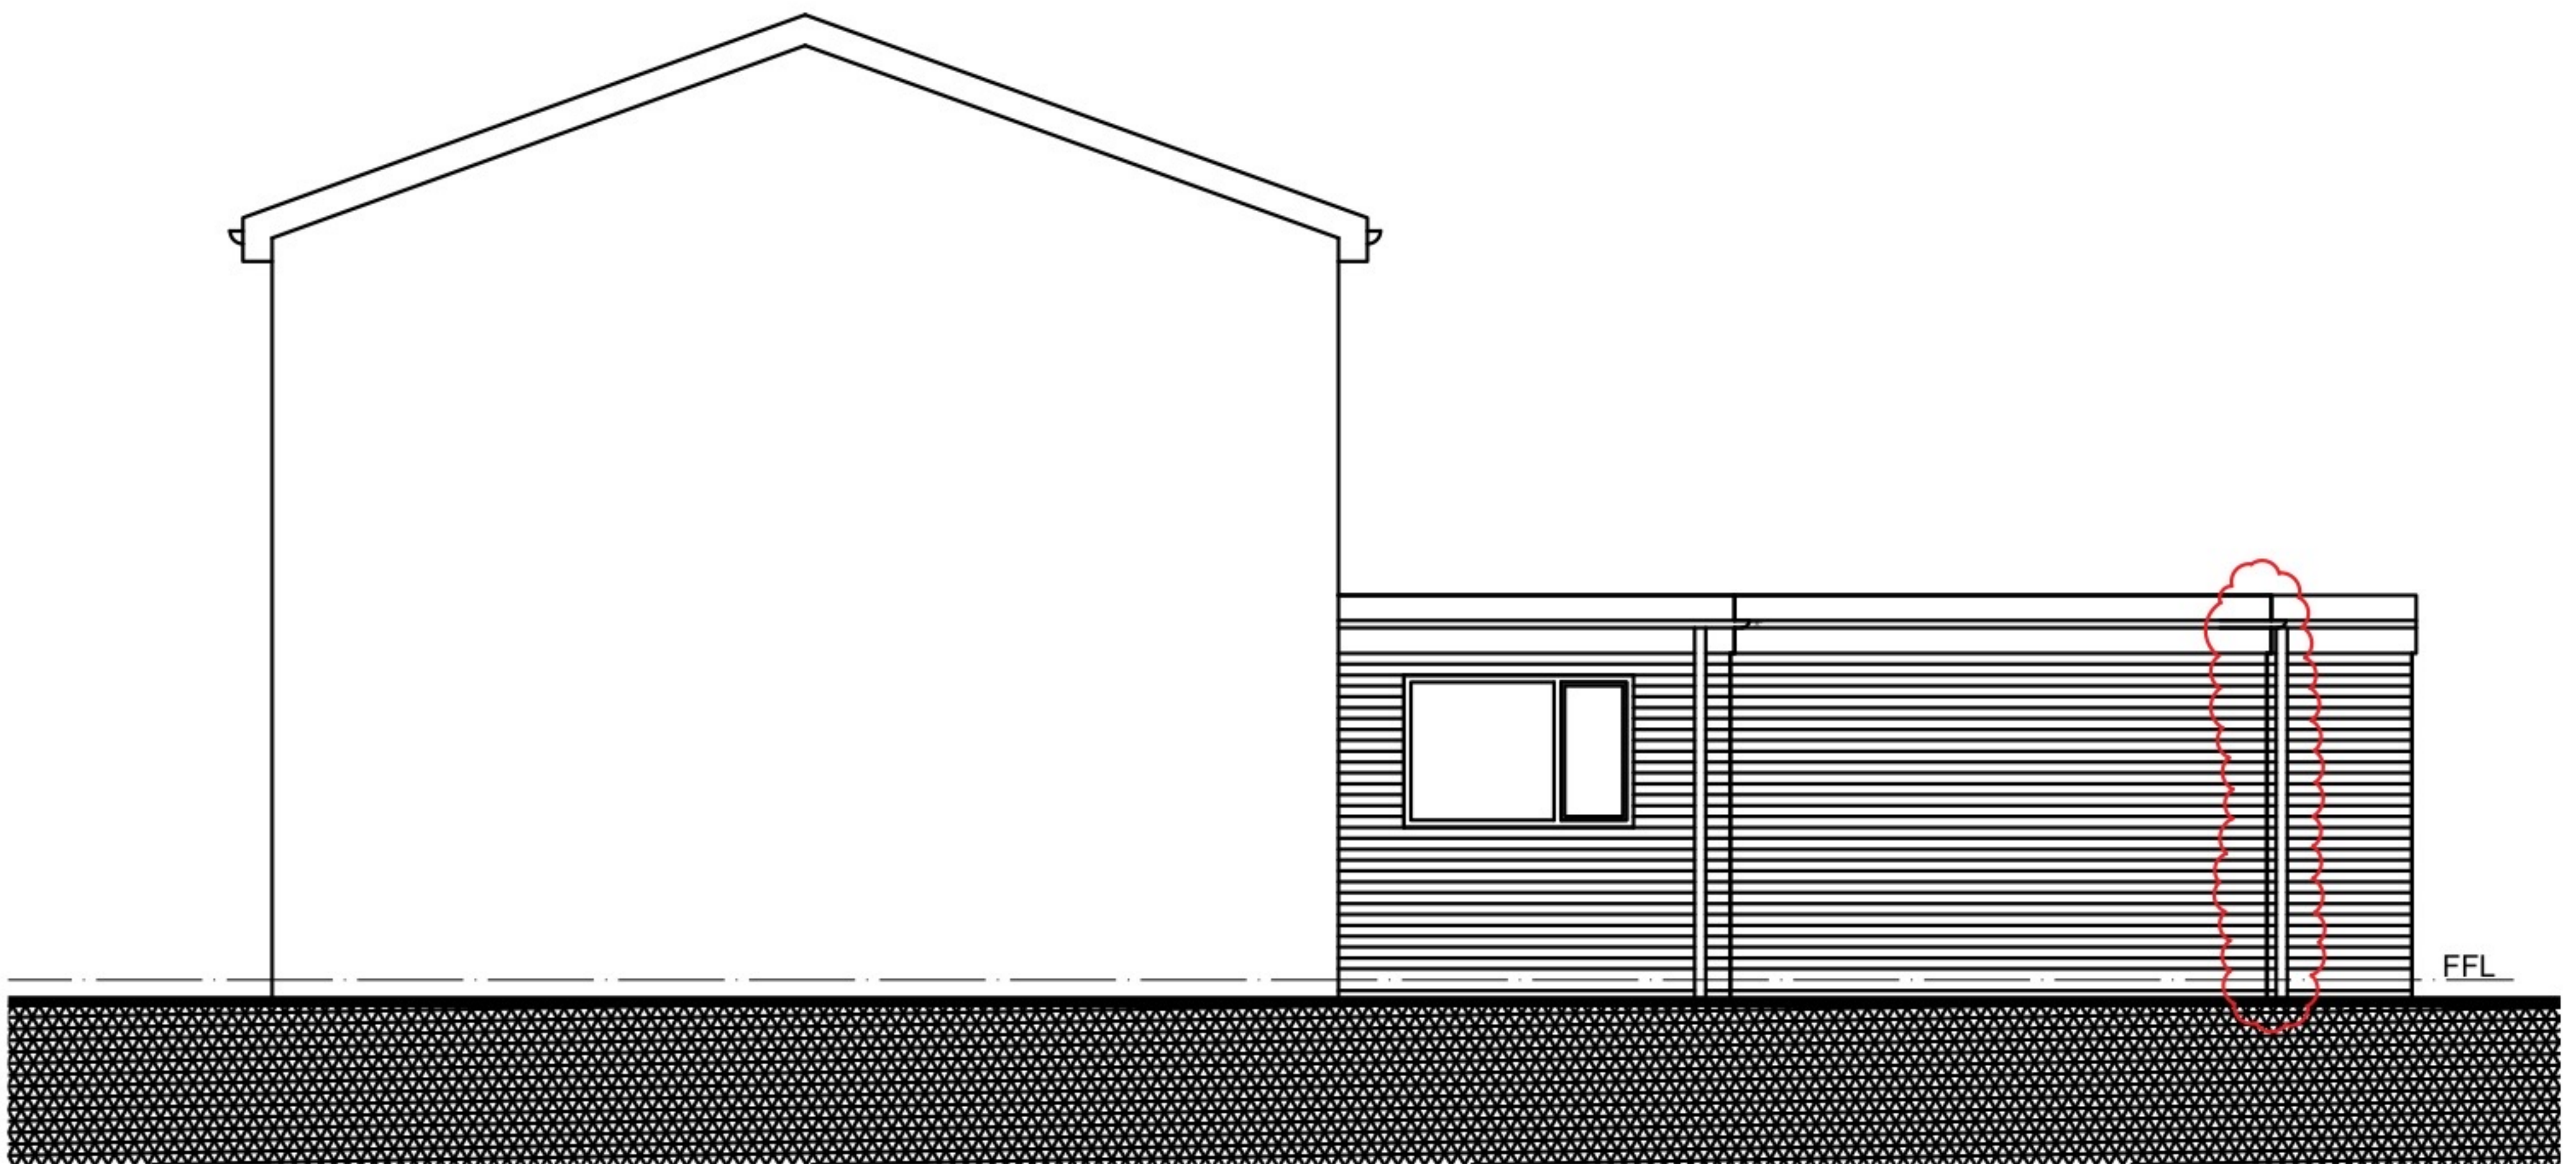
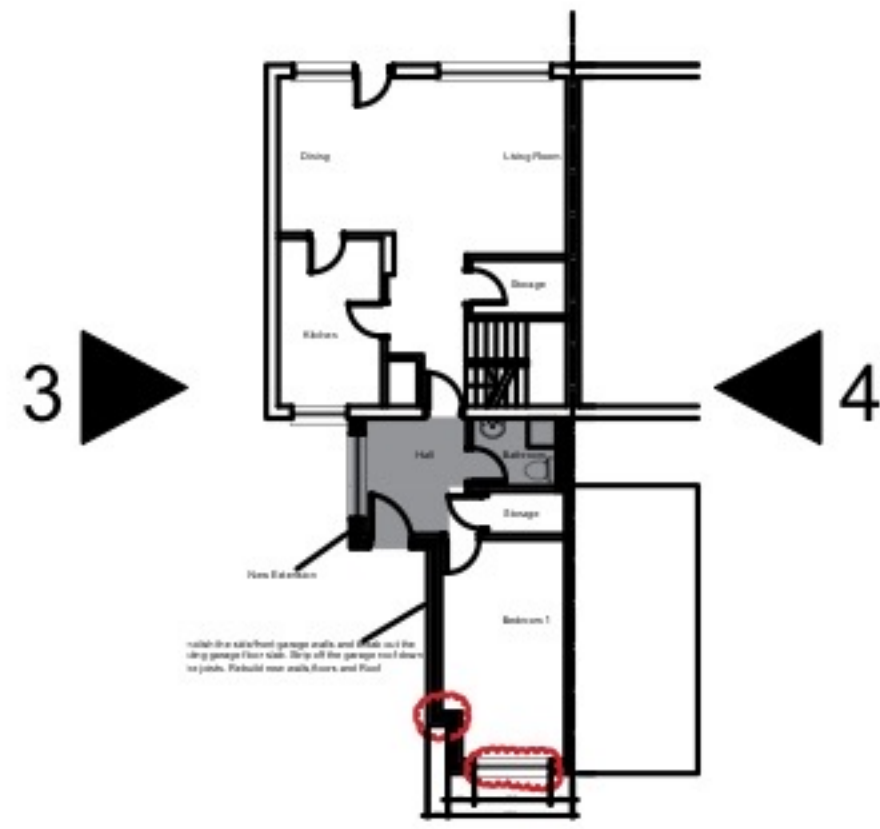


Proposed Elevation 3

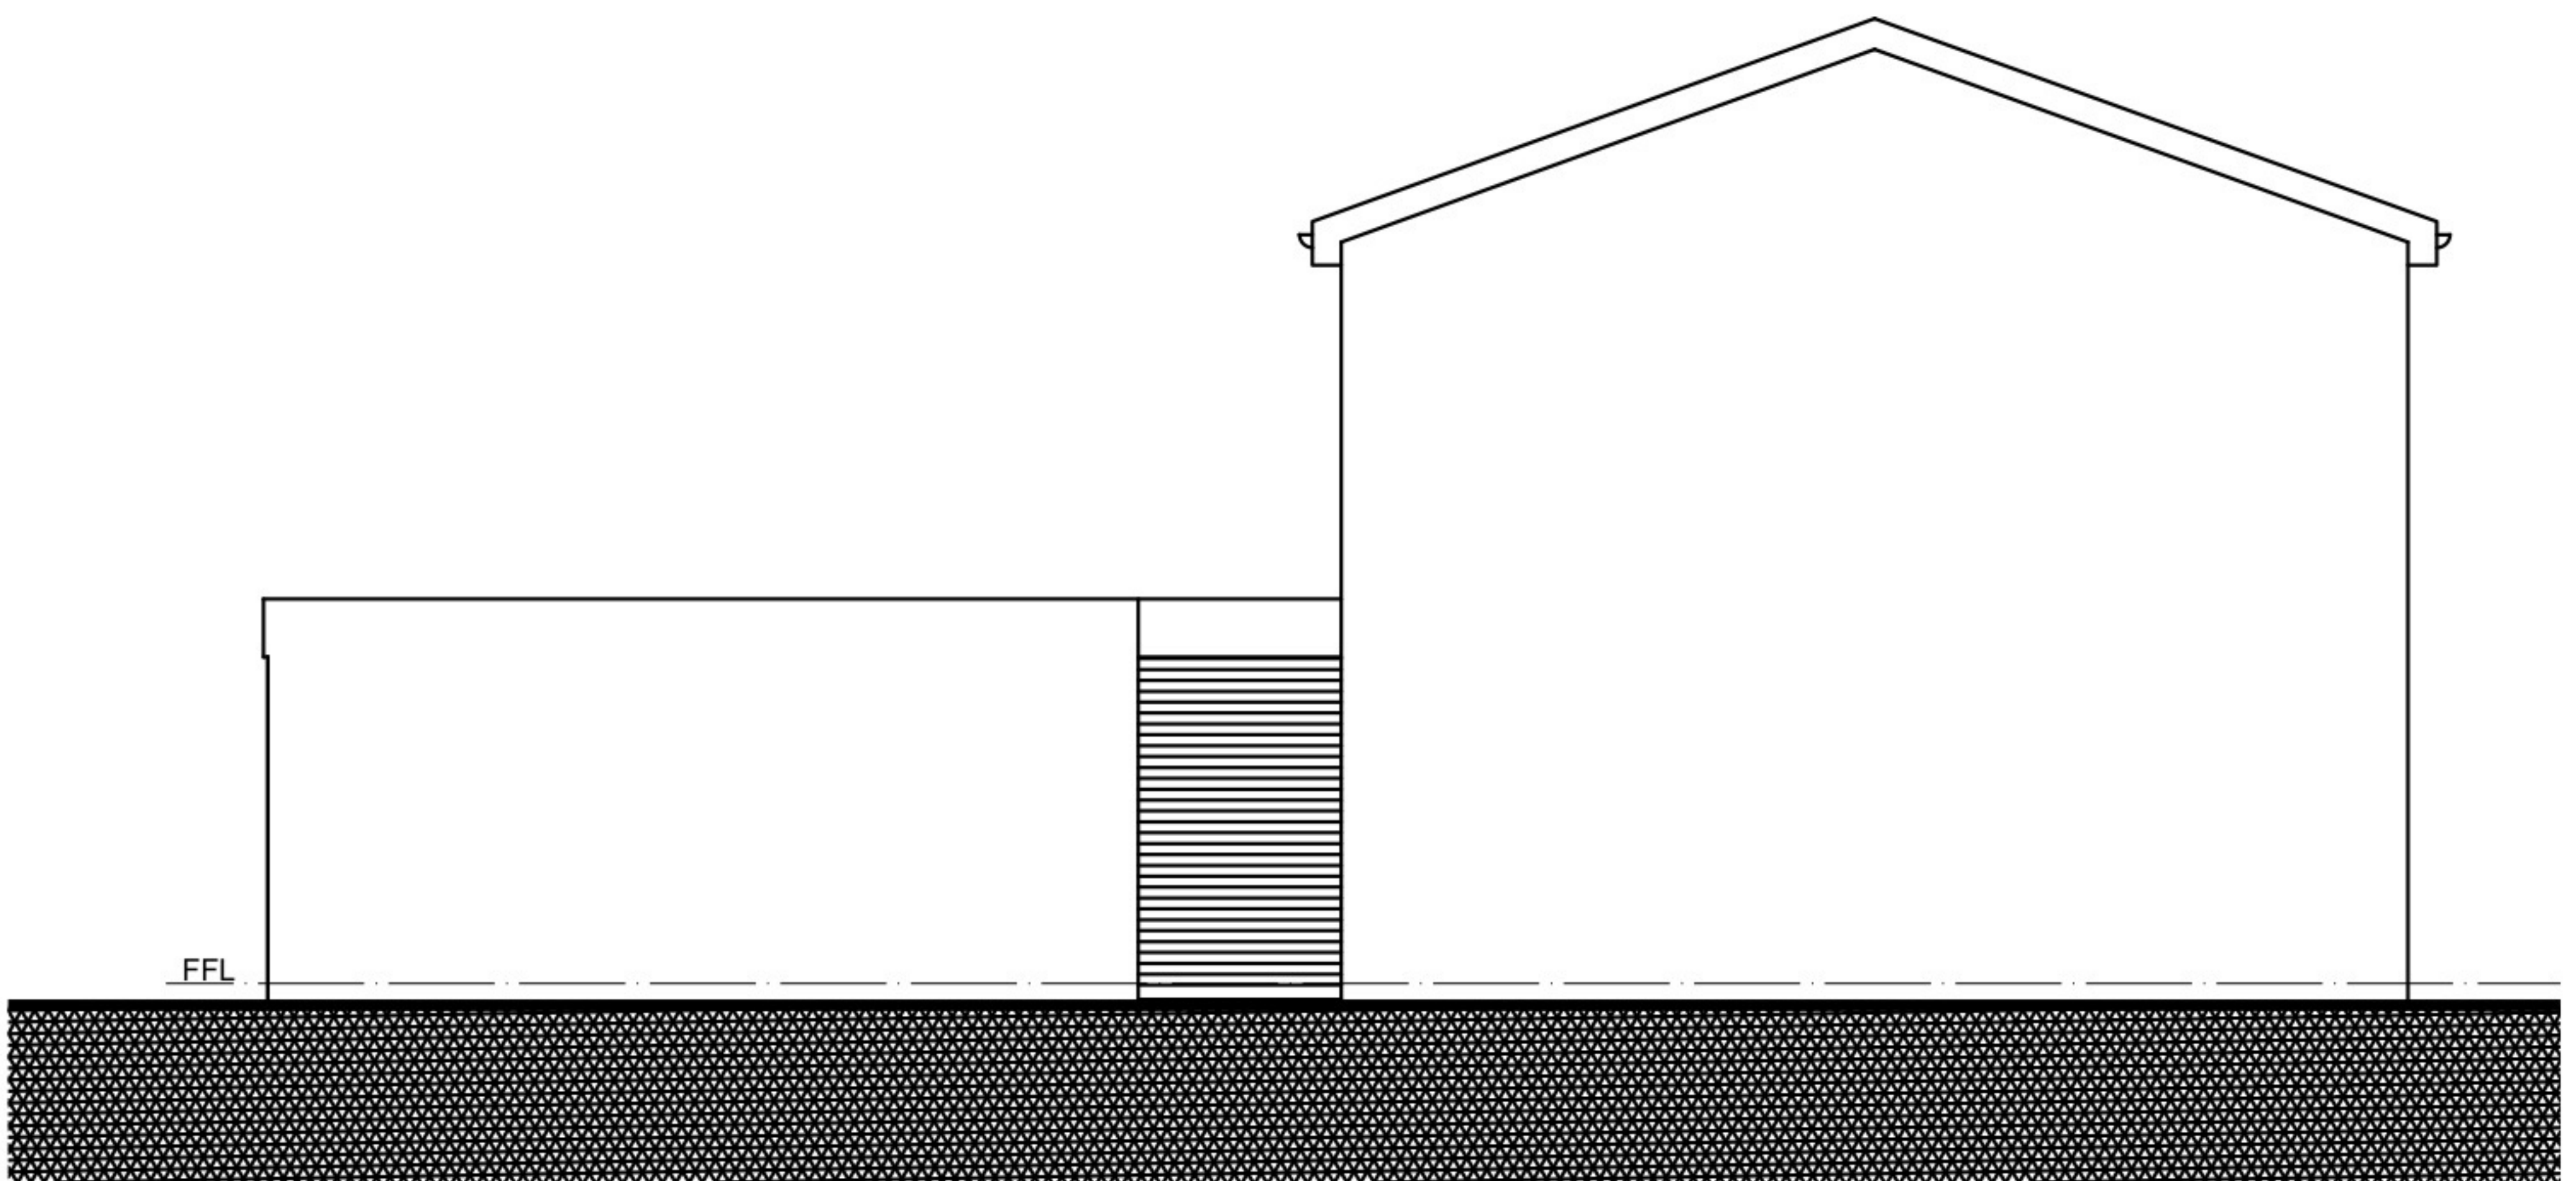


Proposed Elevation 4

	SCALE	DRAWN	CHECKED	DATE	Proposed Elevations 3 & 4	10			
	1:100								
	21 Rolls Crescent, Hulme, M15 5FT								

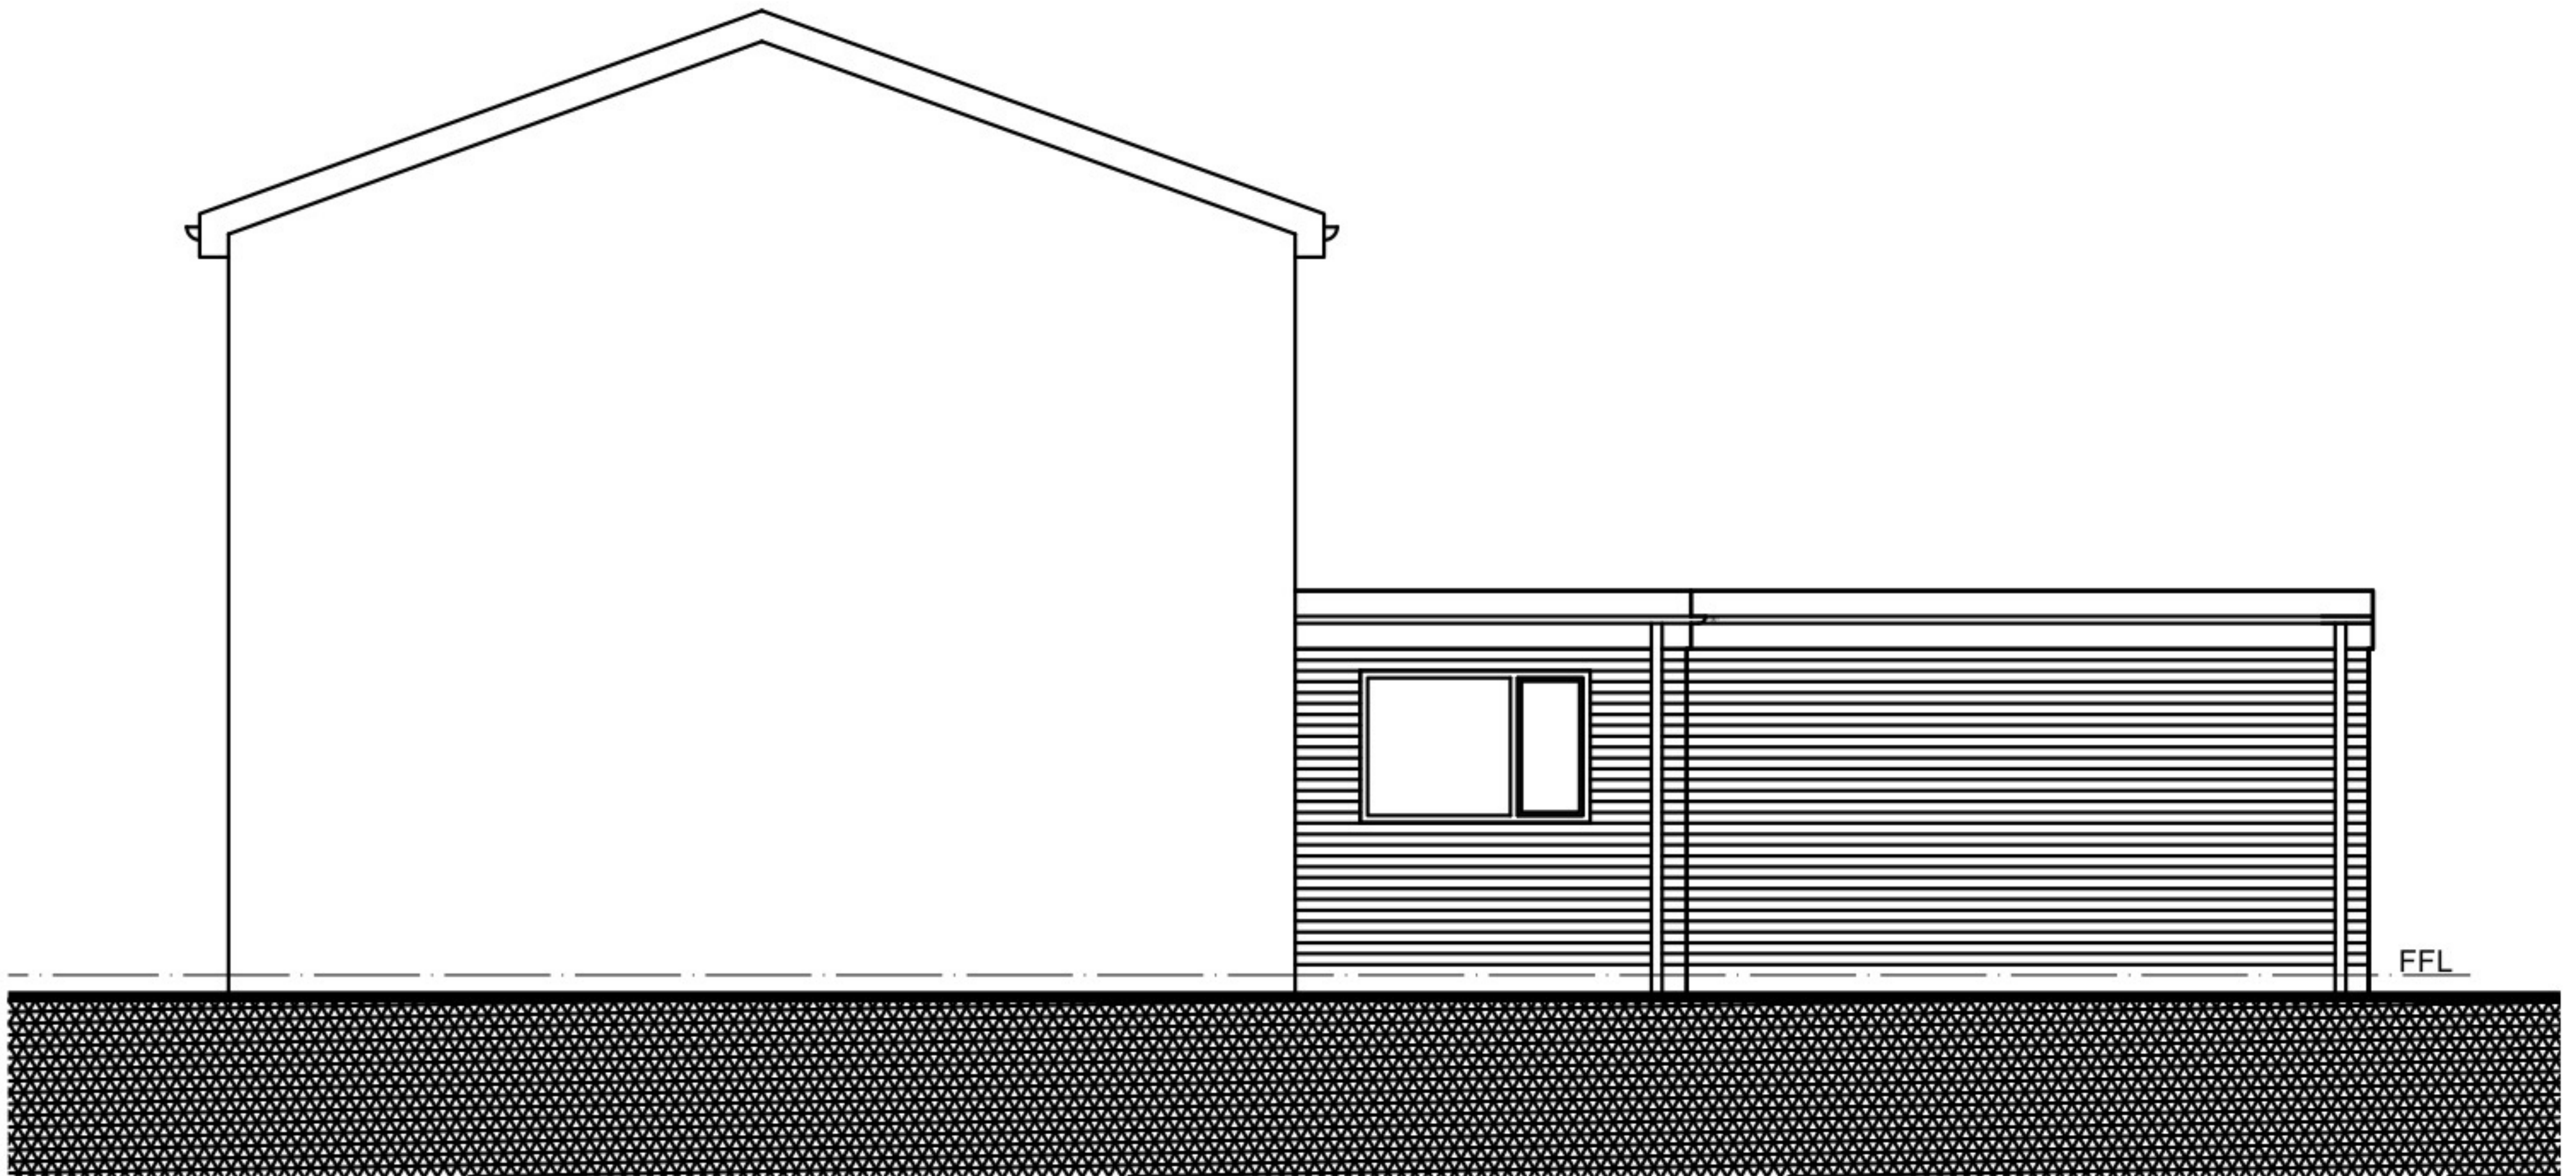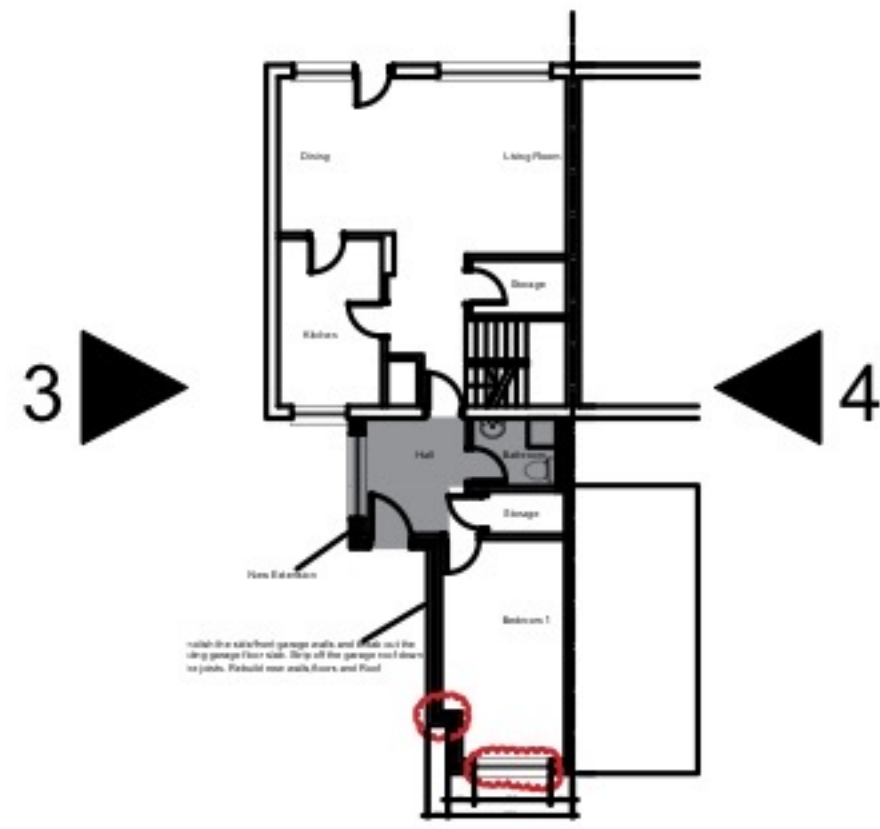

Proposed Elevation 3

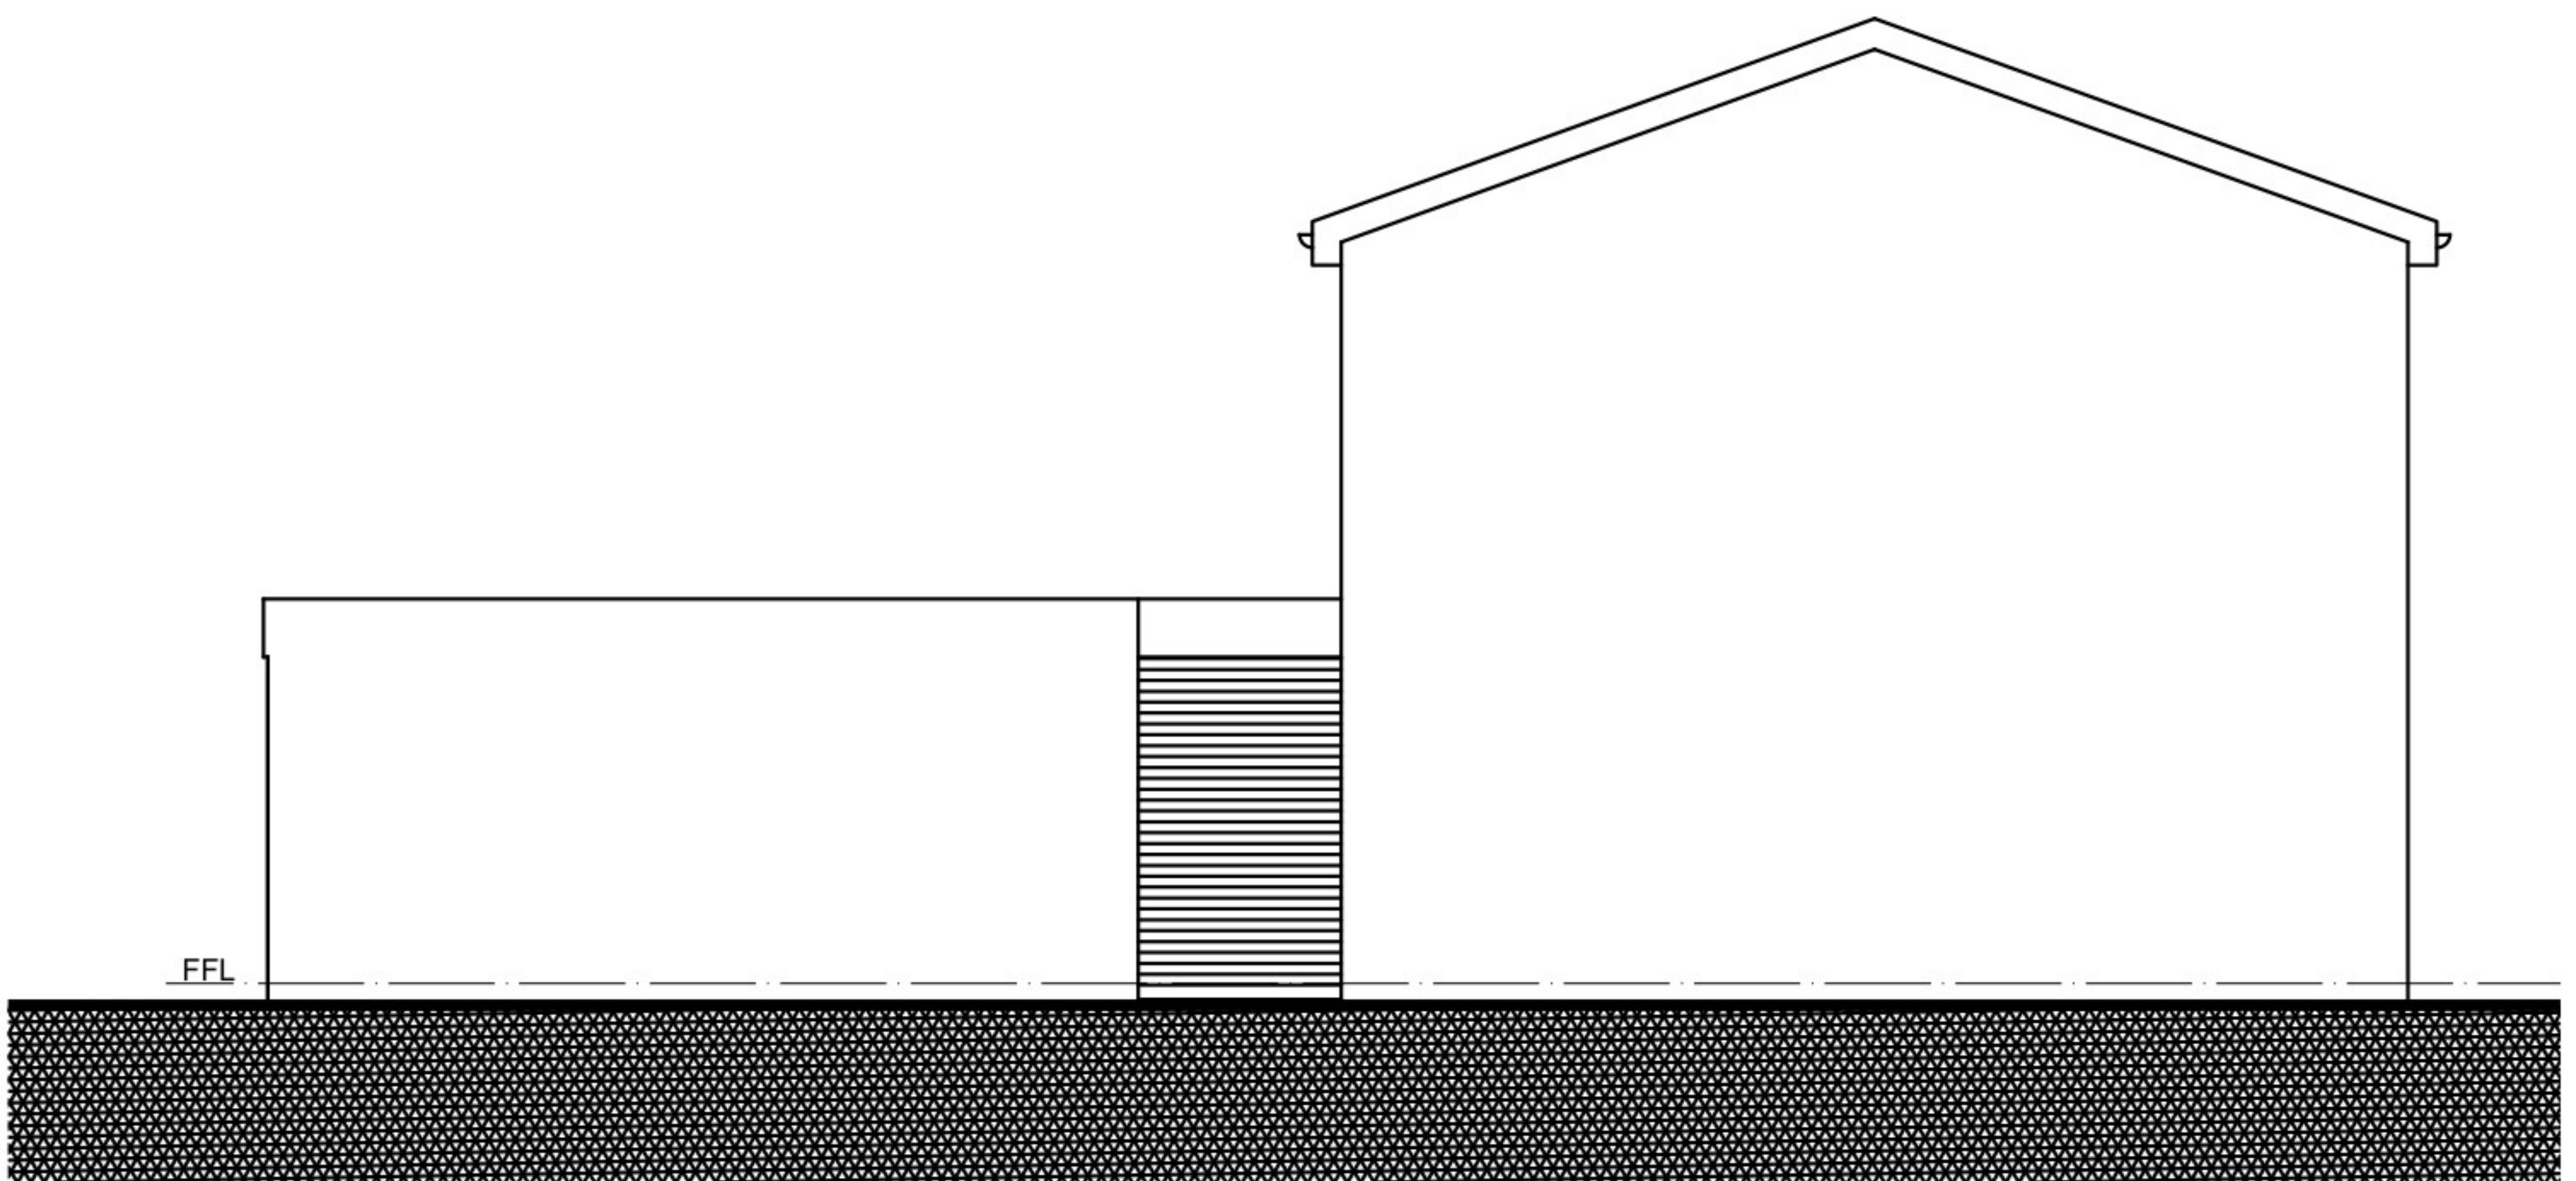

Proposed Elevation 4

	SCALE	DRAWN	CHECKED	DATE	Proposed Elevations 3 & 4	10 A	
	1:100						
	21 Rolls Crescent, Hulme, M15 5FT						