




ALL DIMENSIONS TO BE CHECKED PRIOR
COMMENCING ON SITE AND ANY DISCREPANCIES TO BE
REPORTED TO THE DESIGNER. Do not scale drawings

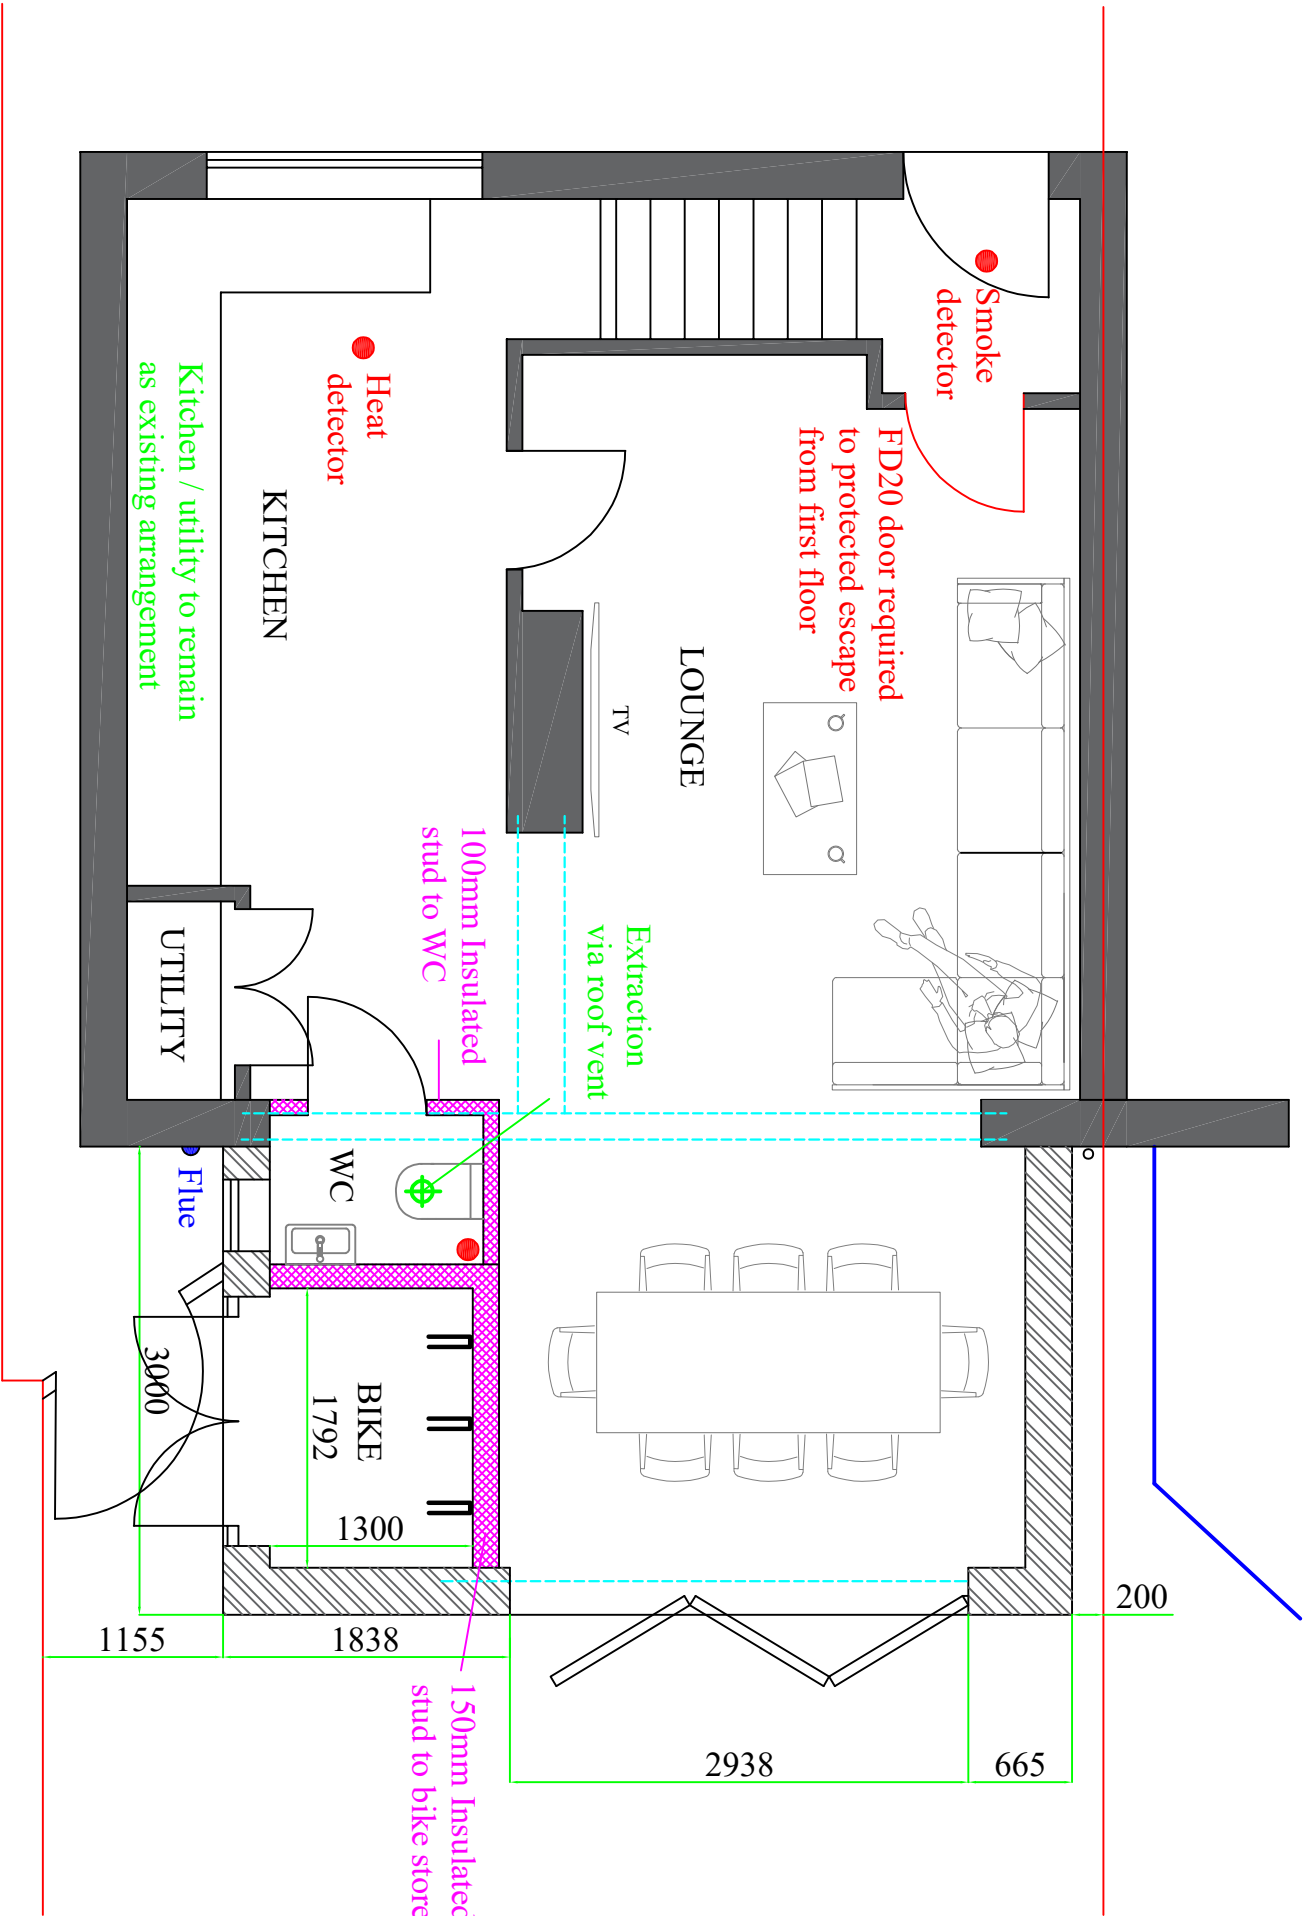

TITLE:- 18 TOURS AVENUE, M23 OLN

PROPOSED GROUND FLOOR PLAN

SCALE 1: 50

DRG.NO.

DATE AUG 2022

082022/6A