
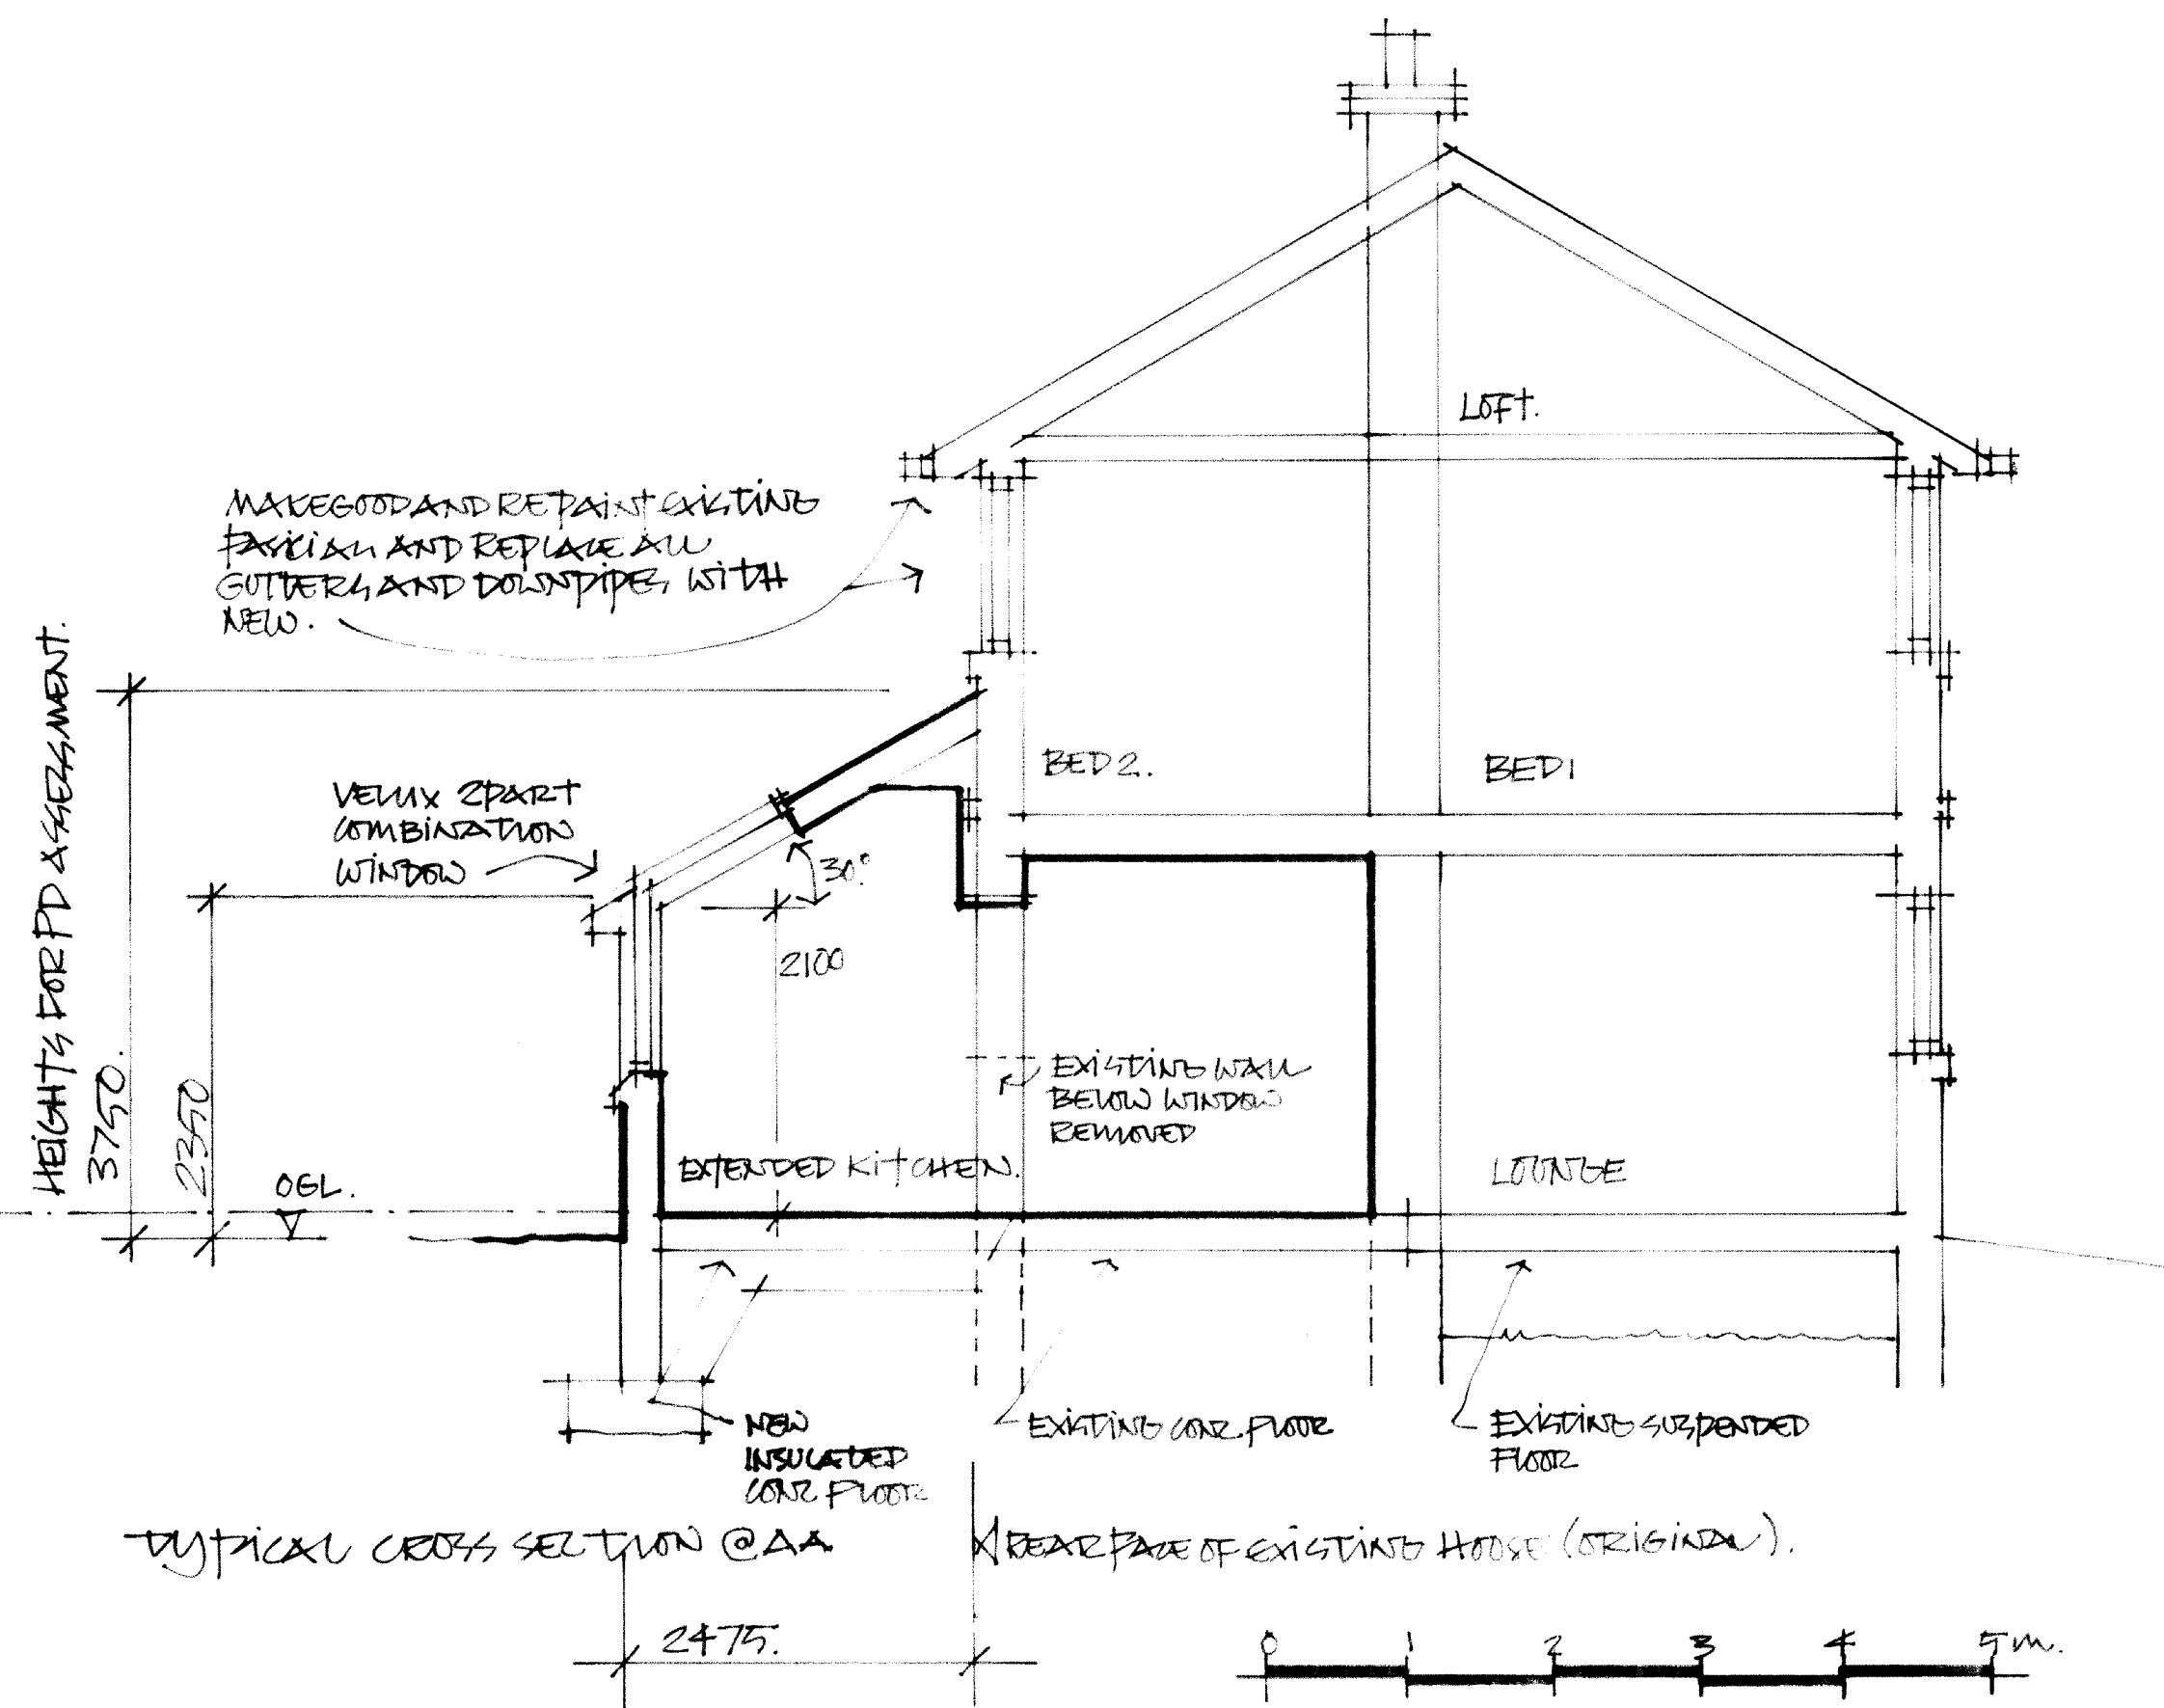


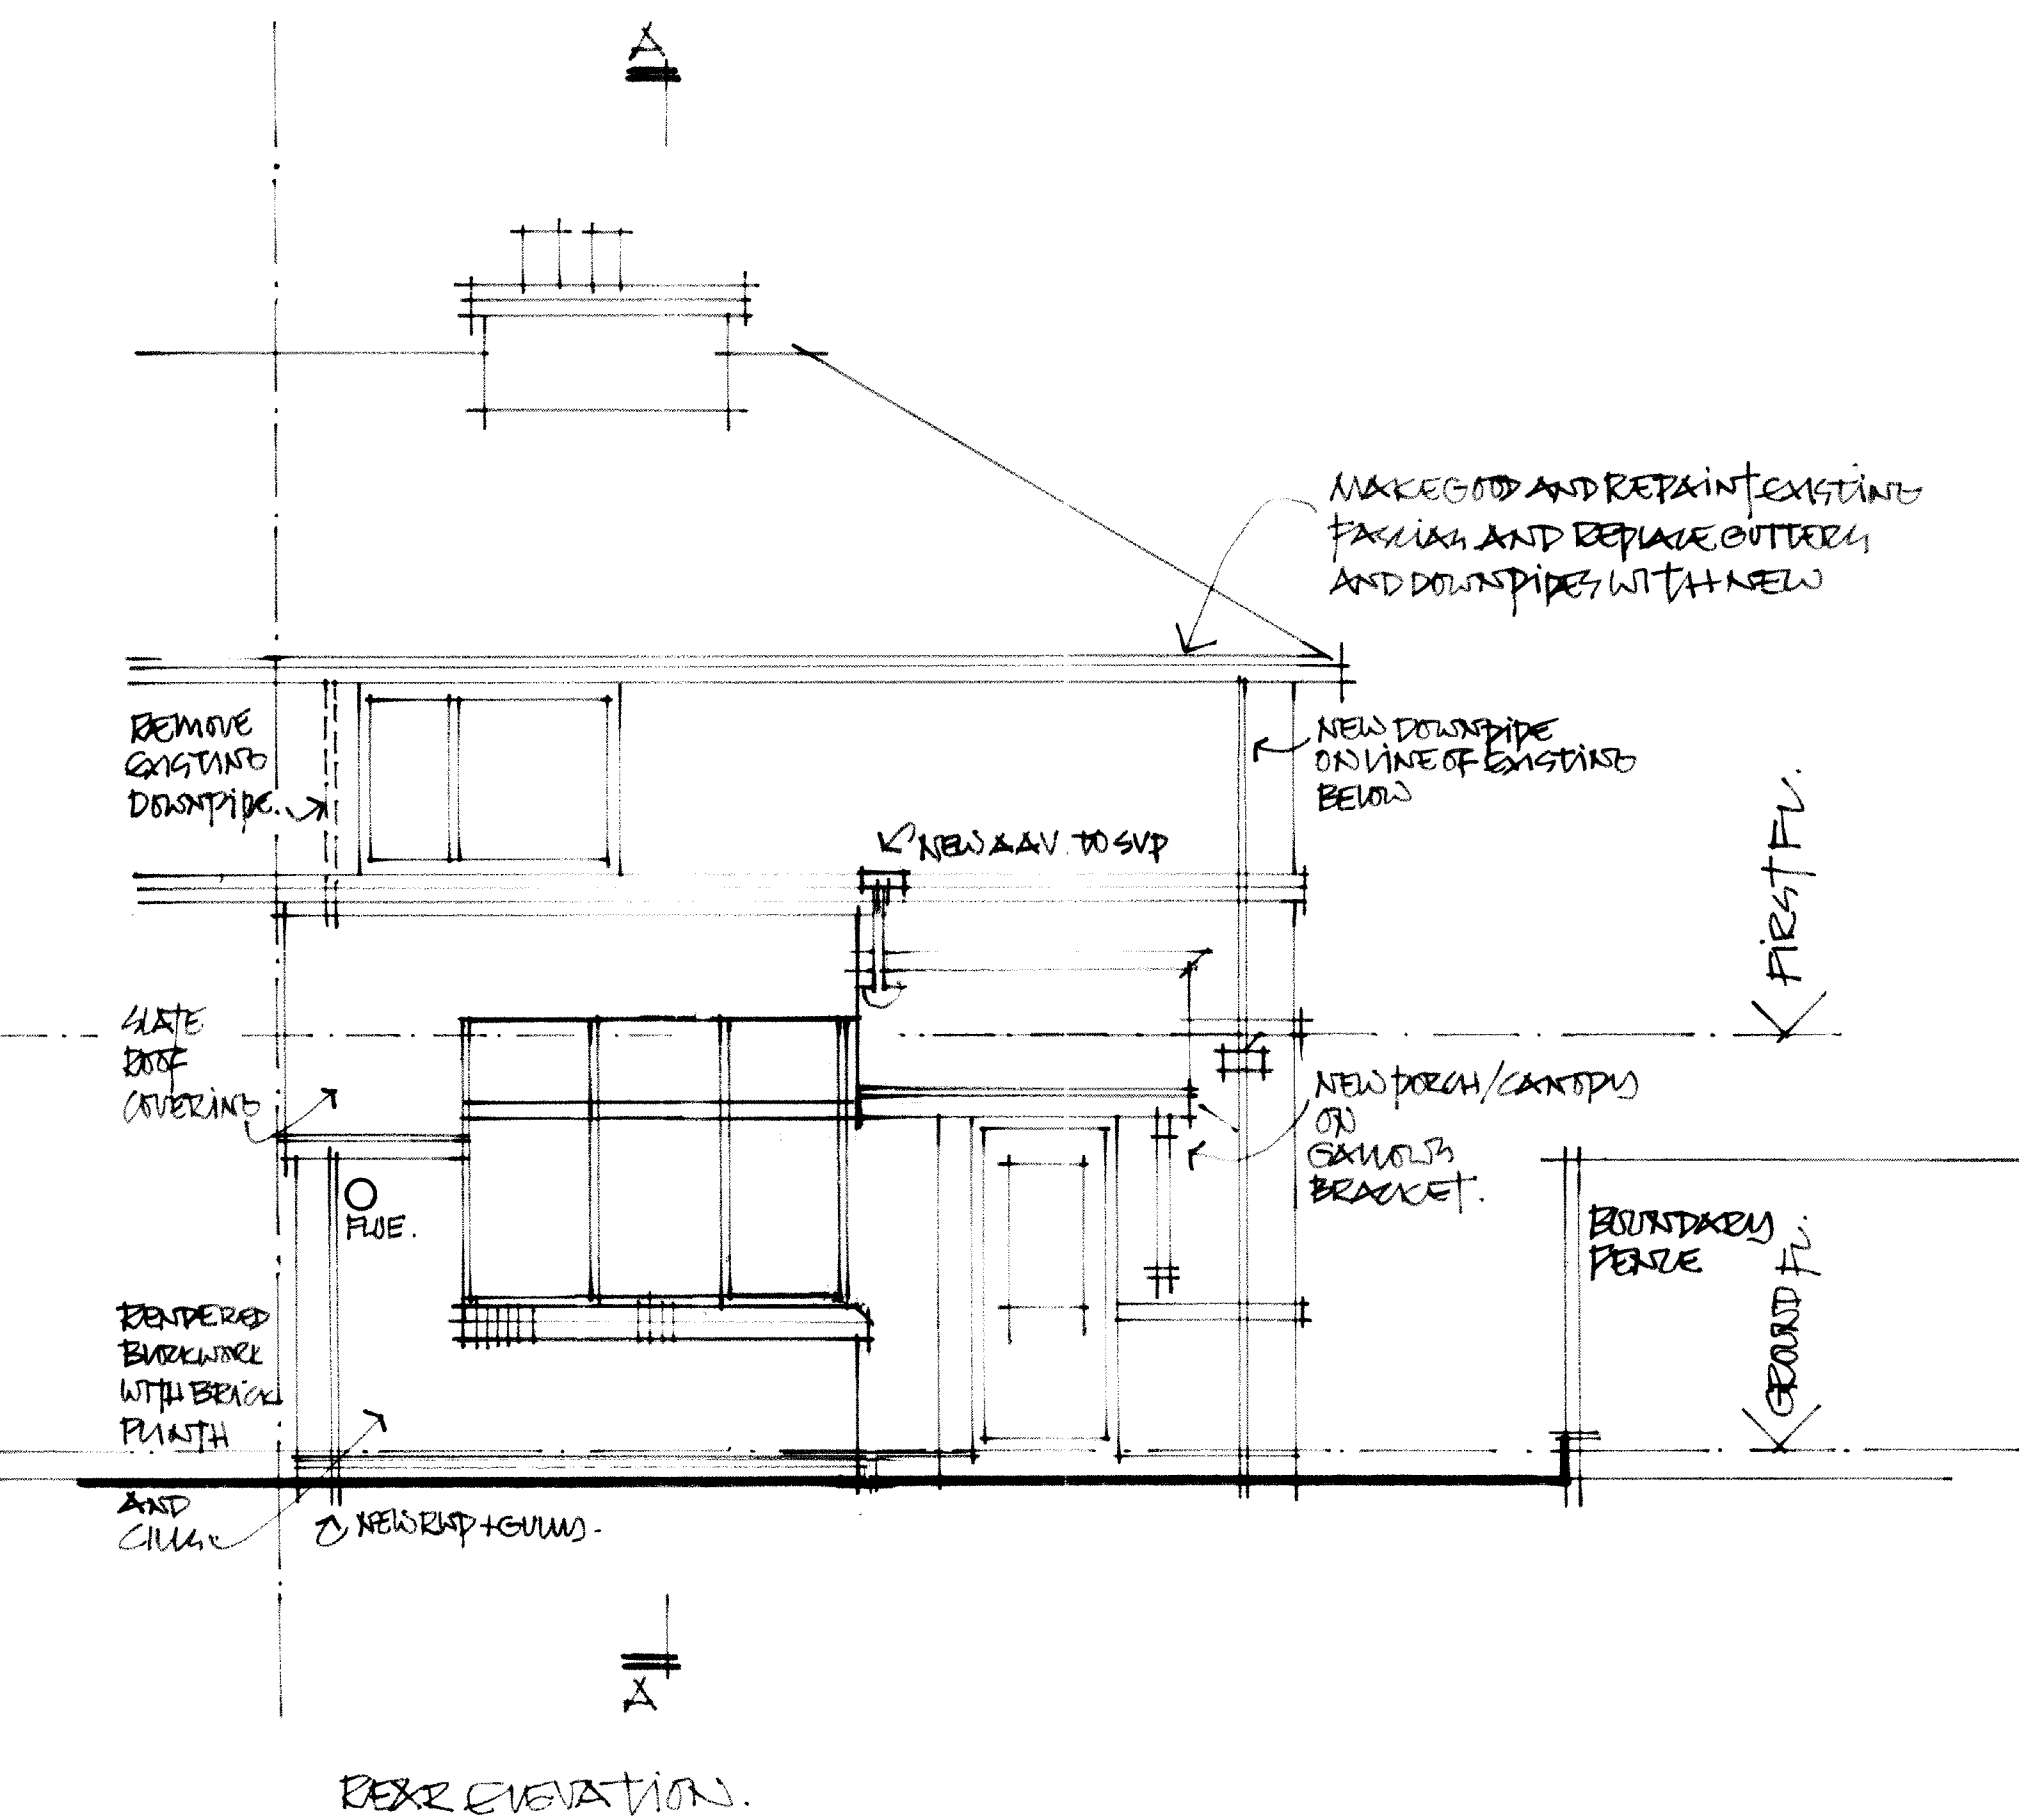

54 RUDHEATH AVENUE, WITTINGTON
 PROPOSED REAR EXTENSION AT GROUND FLOOR
 AND NEW GARDEN STUDIO/HOME OFFICE WITH
 ASSOCIATED EXTERNAL WORKS.

CROSS SECTION AND REAR ELEVATION
 AS PROPOSED.

SCALE 1:50 @ A2,
 DRAWING: 05.

JAN 2023.