



Dimensioning


Figured dimensions only to be taken from these designs and drawings. Work to annotated dimensions only. All dimensions to be checked on site. Architectural designers to be informed immediately of any discrepancies before work proceeds. Drawings are to be read in conjunction with relevant specifications, structural engineers and service engineers' drawings.

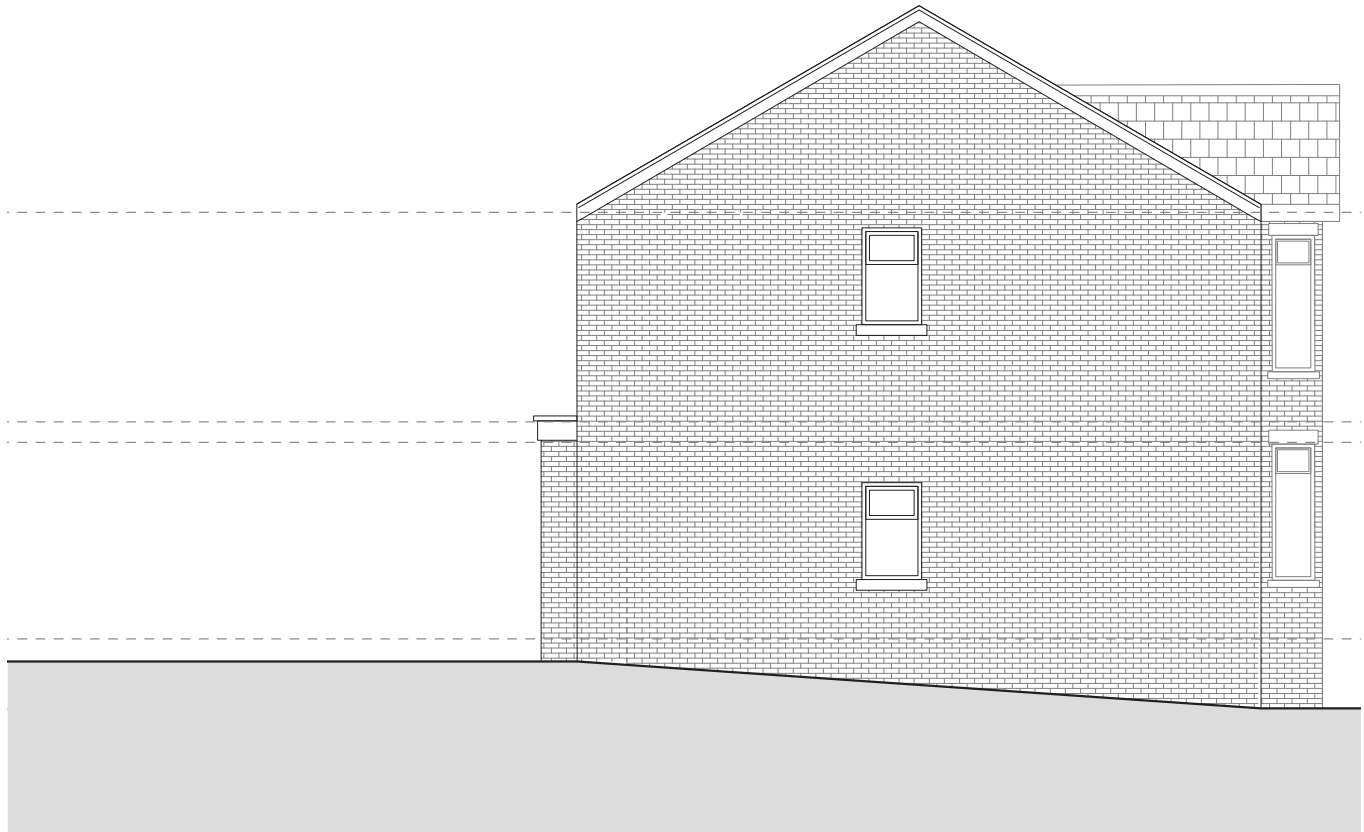

EXISTING SIDE ELEVATION
1:100 @ A3

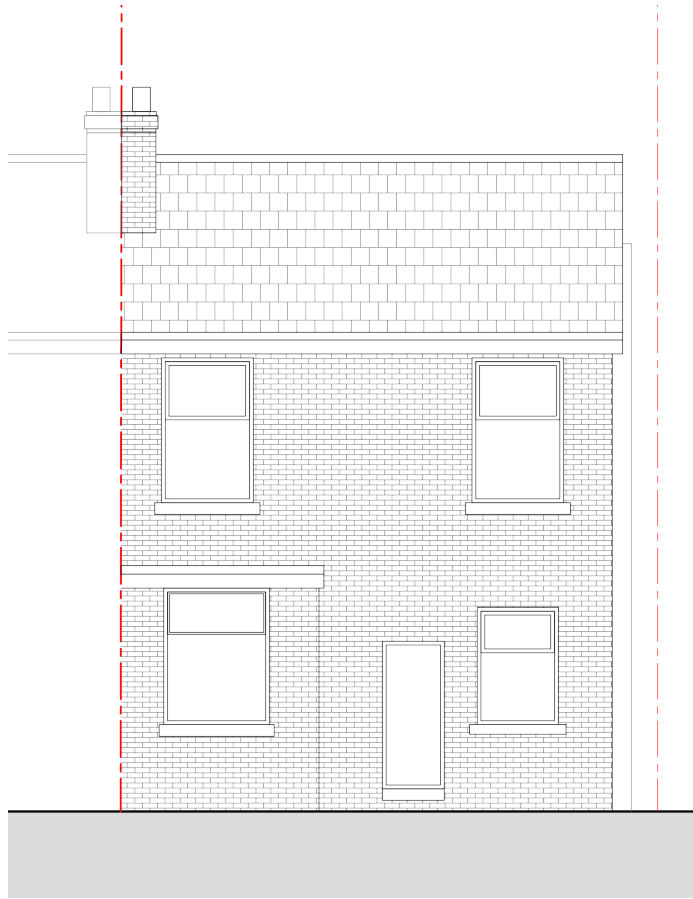

EXISTING REAR ELEVATION
1:100 @ A3

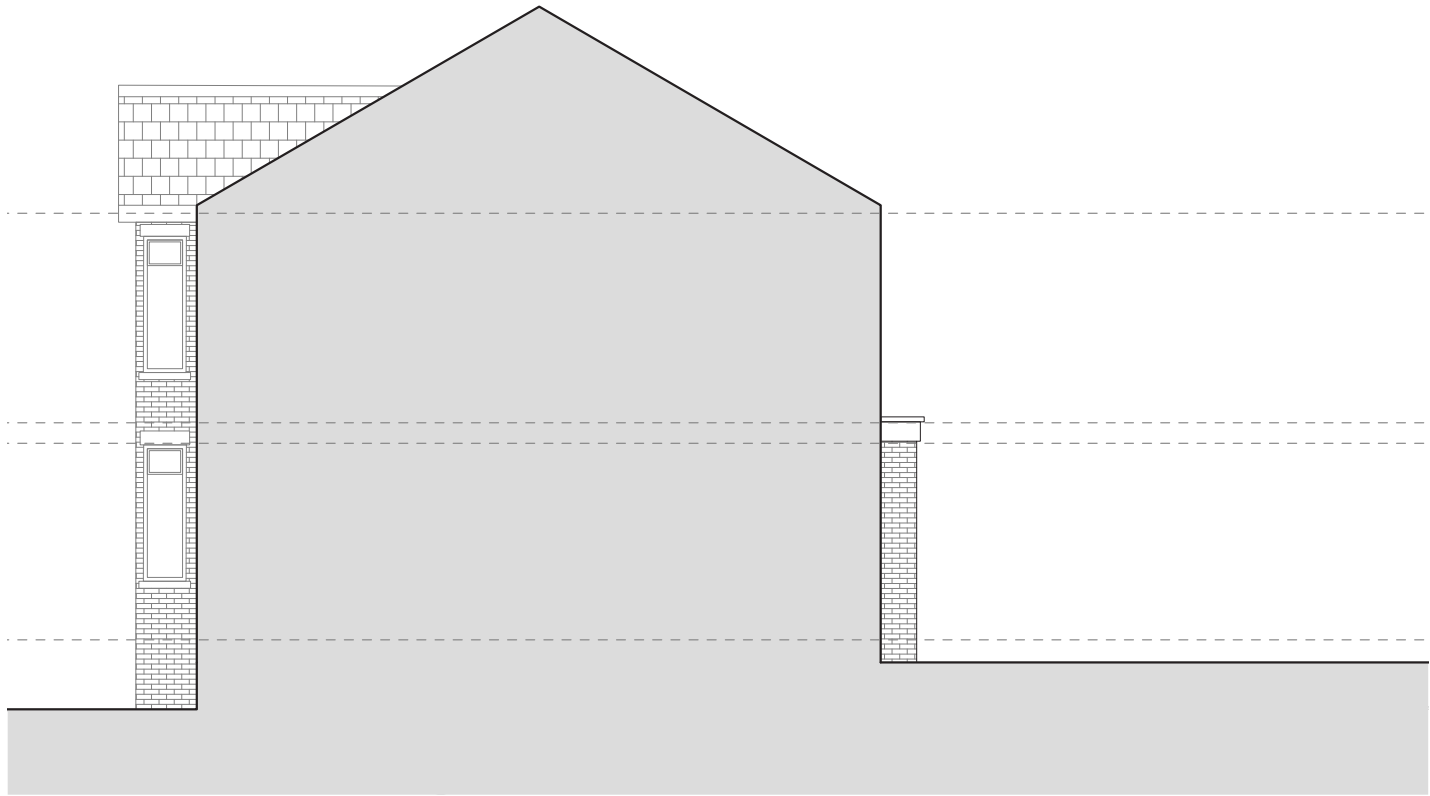

EXISTING SIDE ELEVATION
1:100 @ A3

Rev	Description	Date
-	Issued to client for comments	1/06/22
A	Issued for Planning	09/01/23



S A L E E M
A R C H I T E C T S

Client		
Mr Mushtaq		
Project		
48 Ash Tree Road		
Crumpsall		
M8 5AT		
Title		
Existing Elevations		
Scale		Date
1:100 @ A3		Jan 2023
Drawing No. :		
Sheet 3		