


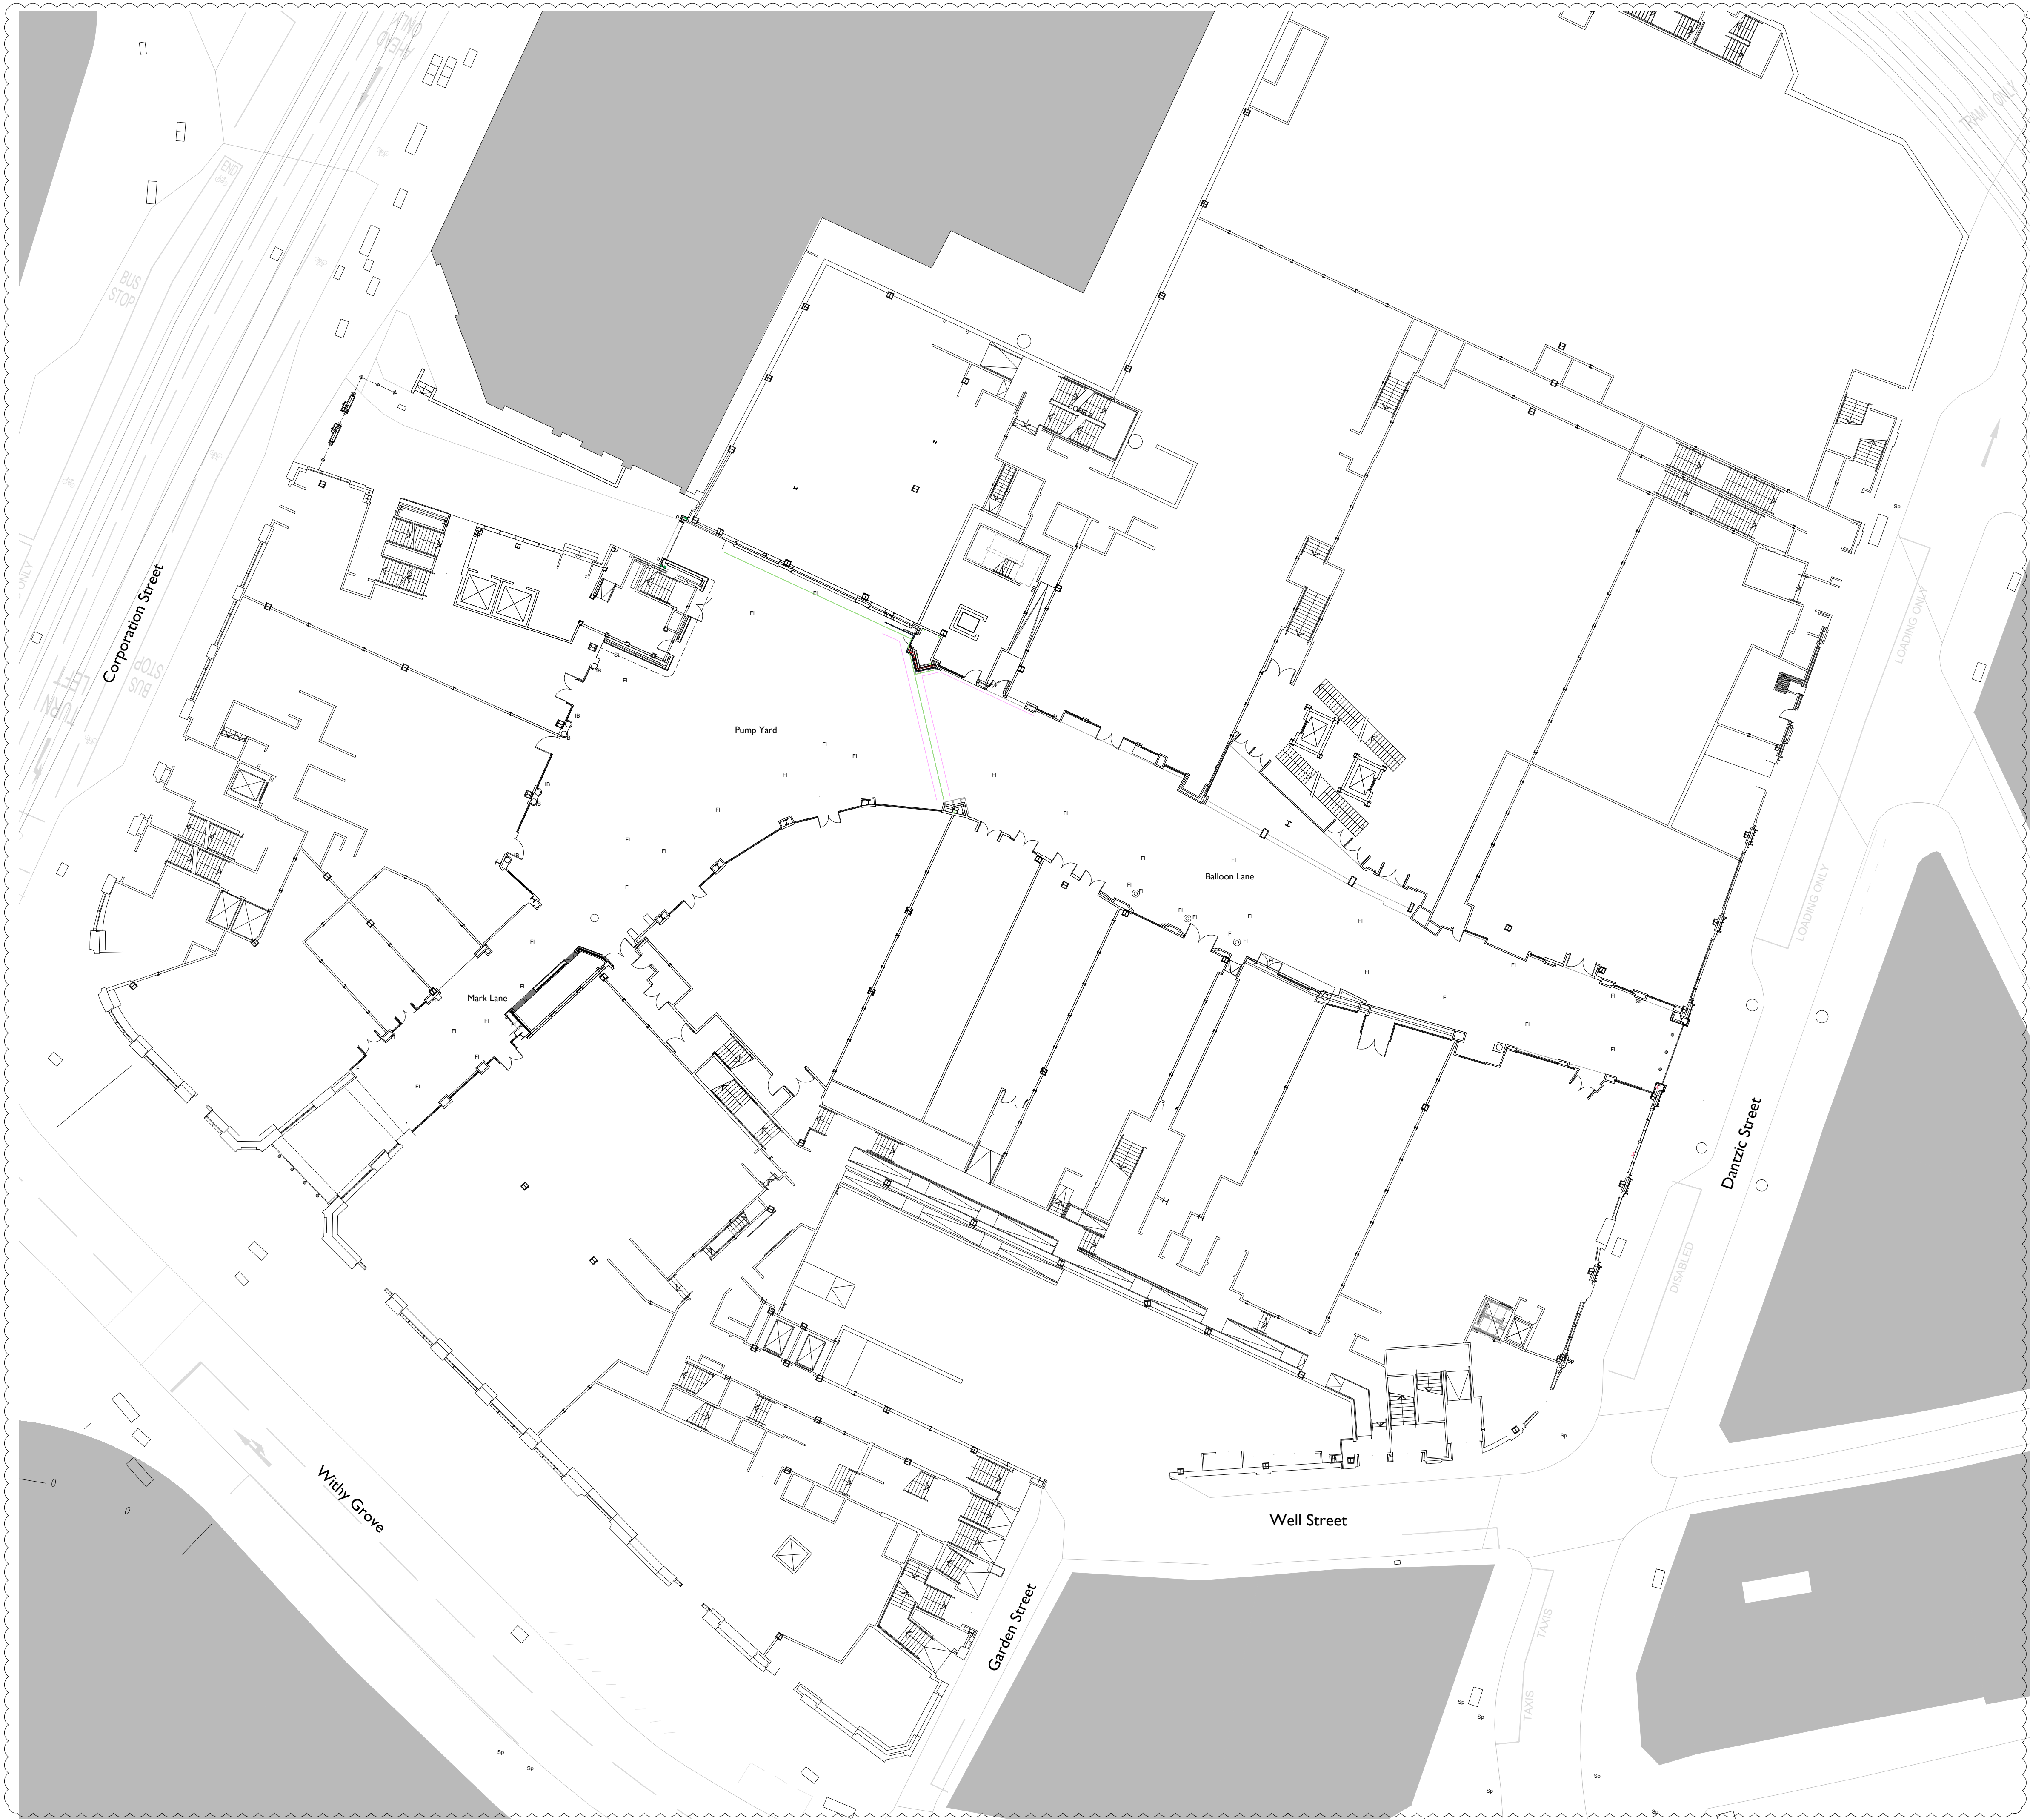

Notes

1. Do not scale off this drawing
2. Drawing to be read in conjunction with the specification and all relevant drawing information
3. Contractor to check all dimensions on site
Comprehensive Design Architects to be advised of any discrepancies between this drawing and site conditions immediately
4. Dimensions are in millimetres unless otherwise stated

Registered Office : Comprehensive Design Architects Limited
16 Moray Place EDINBURGH EH3 6DT
Registered in Scotland : SC311114

© Comprehensive Design Architects Ltd. All rights reserved

CONSTRUCTION (DESIGN AND MANAGEMENT) REGULATIONS 2015

This drawing is to be read in conjunction with CDA's Standard Hazard and Risk Assessment of architectural matters (CDM) series drawings.

Works to be carried out in accordance with the Construction Phase plan prepared by the Principal Contractor.

P4	04.01.23	Updated as Revised Scheme	DO	MJ
P3	28.09.21	Corners to Willy Grove replacement screen shown as square	DO	MJ
P2	20.02.20	Updated to suit revised proposals Drawing base updated following survey Orientated to north	MJ	AC

Rev	Date	Description	drawn	checked
-----	------	-------------	-------	---------

Internal job no		
G1707		
Proj no		revision
PWM-CDA-01-00-DR-A-PL1002		P4



Comprehensive Design Architects

299 West George Street Glasgow G2 4LF
T: 0141 226 2226 www.cda-group.co.uk

client

DTZ INVESTORS



project			
PRINTWORKS, MANCHESTER			
title			
PROPOSED GROUND FLOOR PLAN			
date	scale	drawn by	checked by
20.01.19	1:250@A1	DO	MJ
status			
PLANNING			
Internal job no			
G1707			
Proj no		revision	
PWM-CDA-01-00-DR-A-PL1002		P4	