



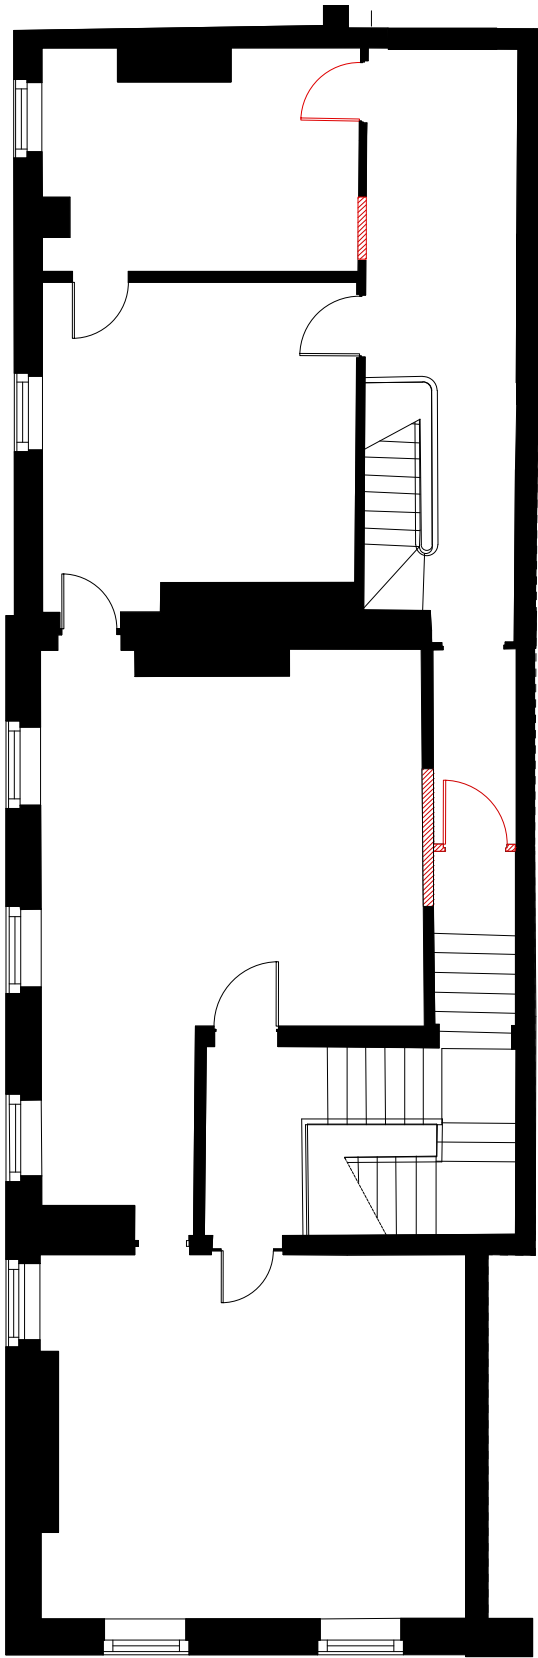

PROPOSED DEMOLITION 2ND FLOOR PLAN

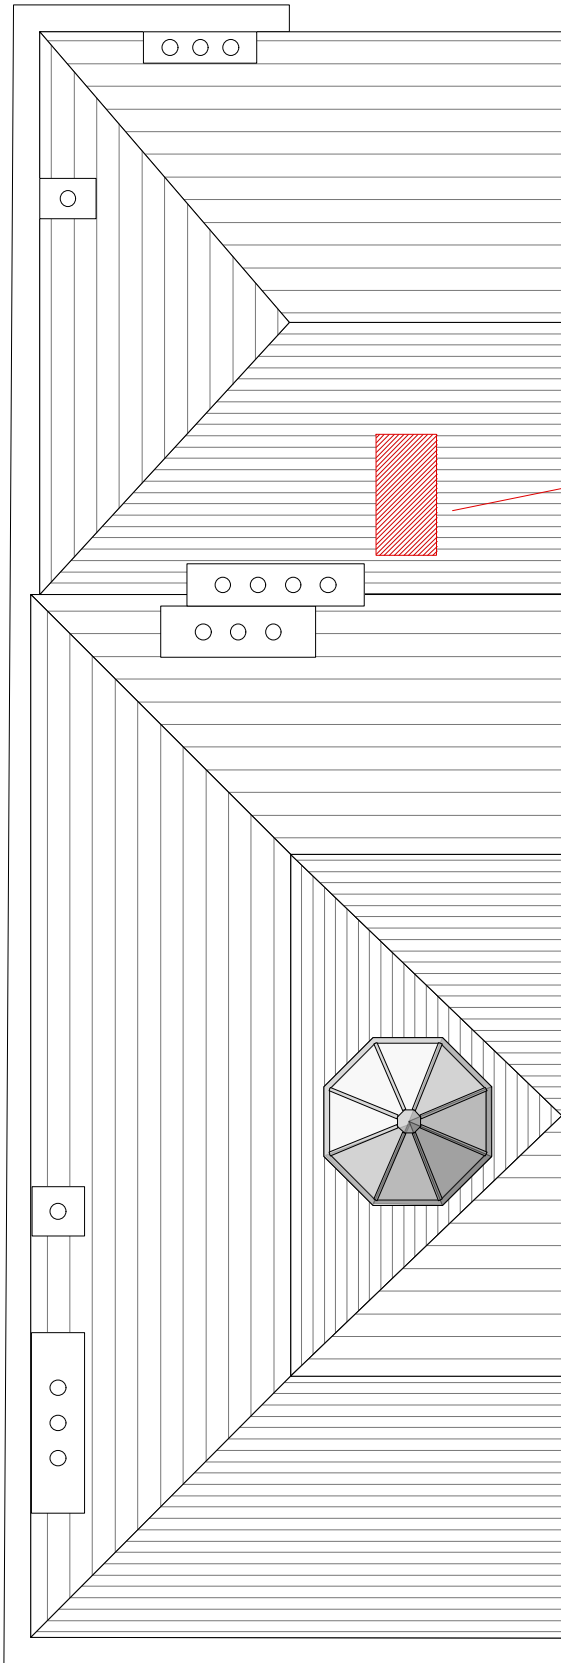

ONCE EXISTING
ROOF LIGHT, NOW COVERED UP,
TO BE BROUGHT BACK INTO
THE NEW DESIGN

PROPOSED DEMOLITION ROOF PLAN



DEMOLITION PLANS- SECOND & ROOF PLAN
1:100 @ A3

28 St John Street



© Copyright Ollier Smurthwaite Architects

////// DENOTES PROPOSED DEMOLITION

PLANNING

REVISION	DATE	DESCRIPTION

CLIENT: LEASING OPTIONS LTD	
PROJECT: PROPOSED RESIDENTIAL DEVELOPMENT	
ADDRESS: 28 ST JOHN STREET	
DRAWING TITLE: DEMOLITION PLANS_UPPER	
SCALE: 1:100 @A3	DATE: DEC 2022
DRAWING NO: A665_P_106	

OLLIER SMURTHWAITE ARCHITECTS

40 King Street, Manchester, M2 6BA

T 0161 883 0838
F 0161 883 0839
E mail@olliersmurthwaite.com