



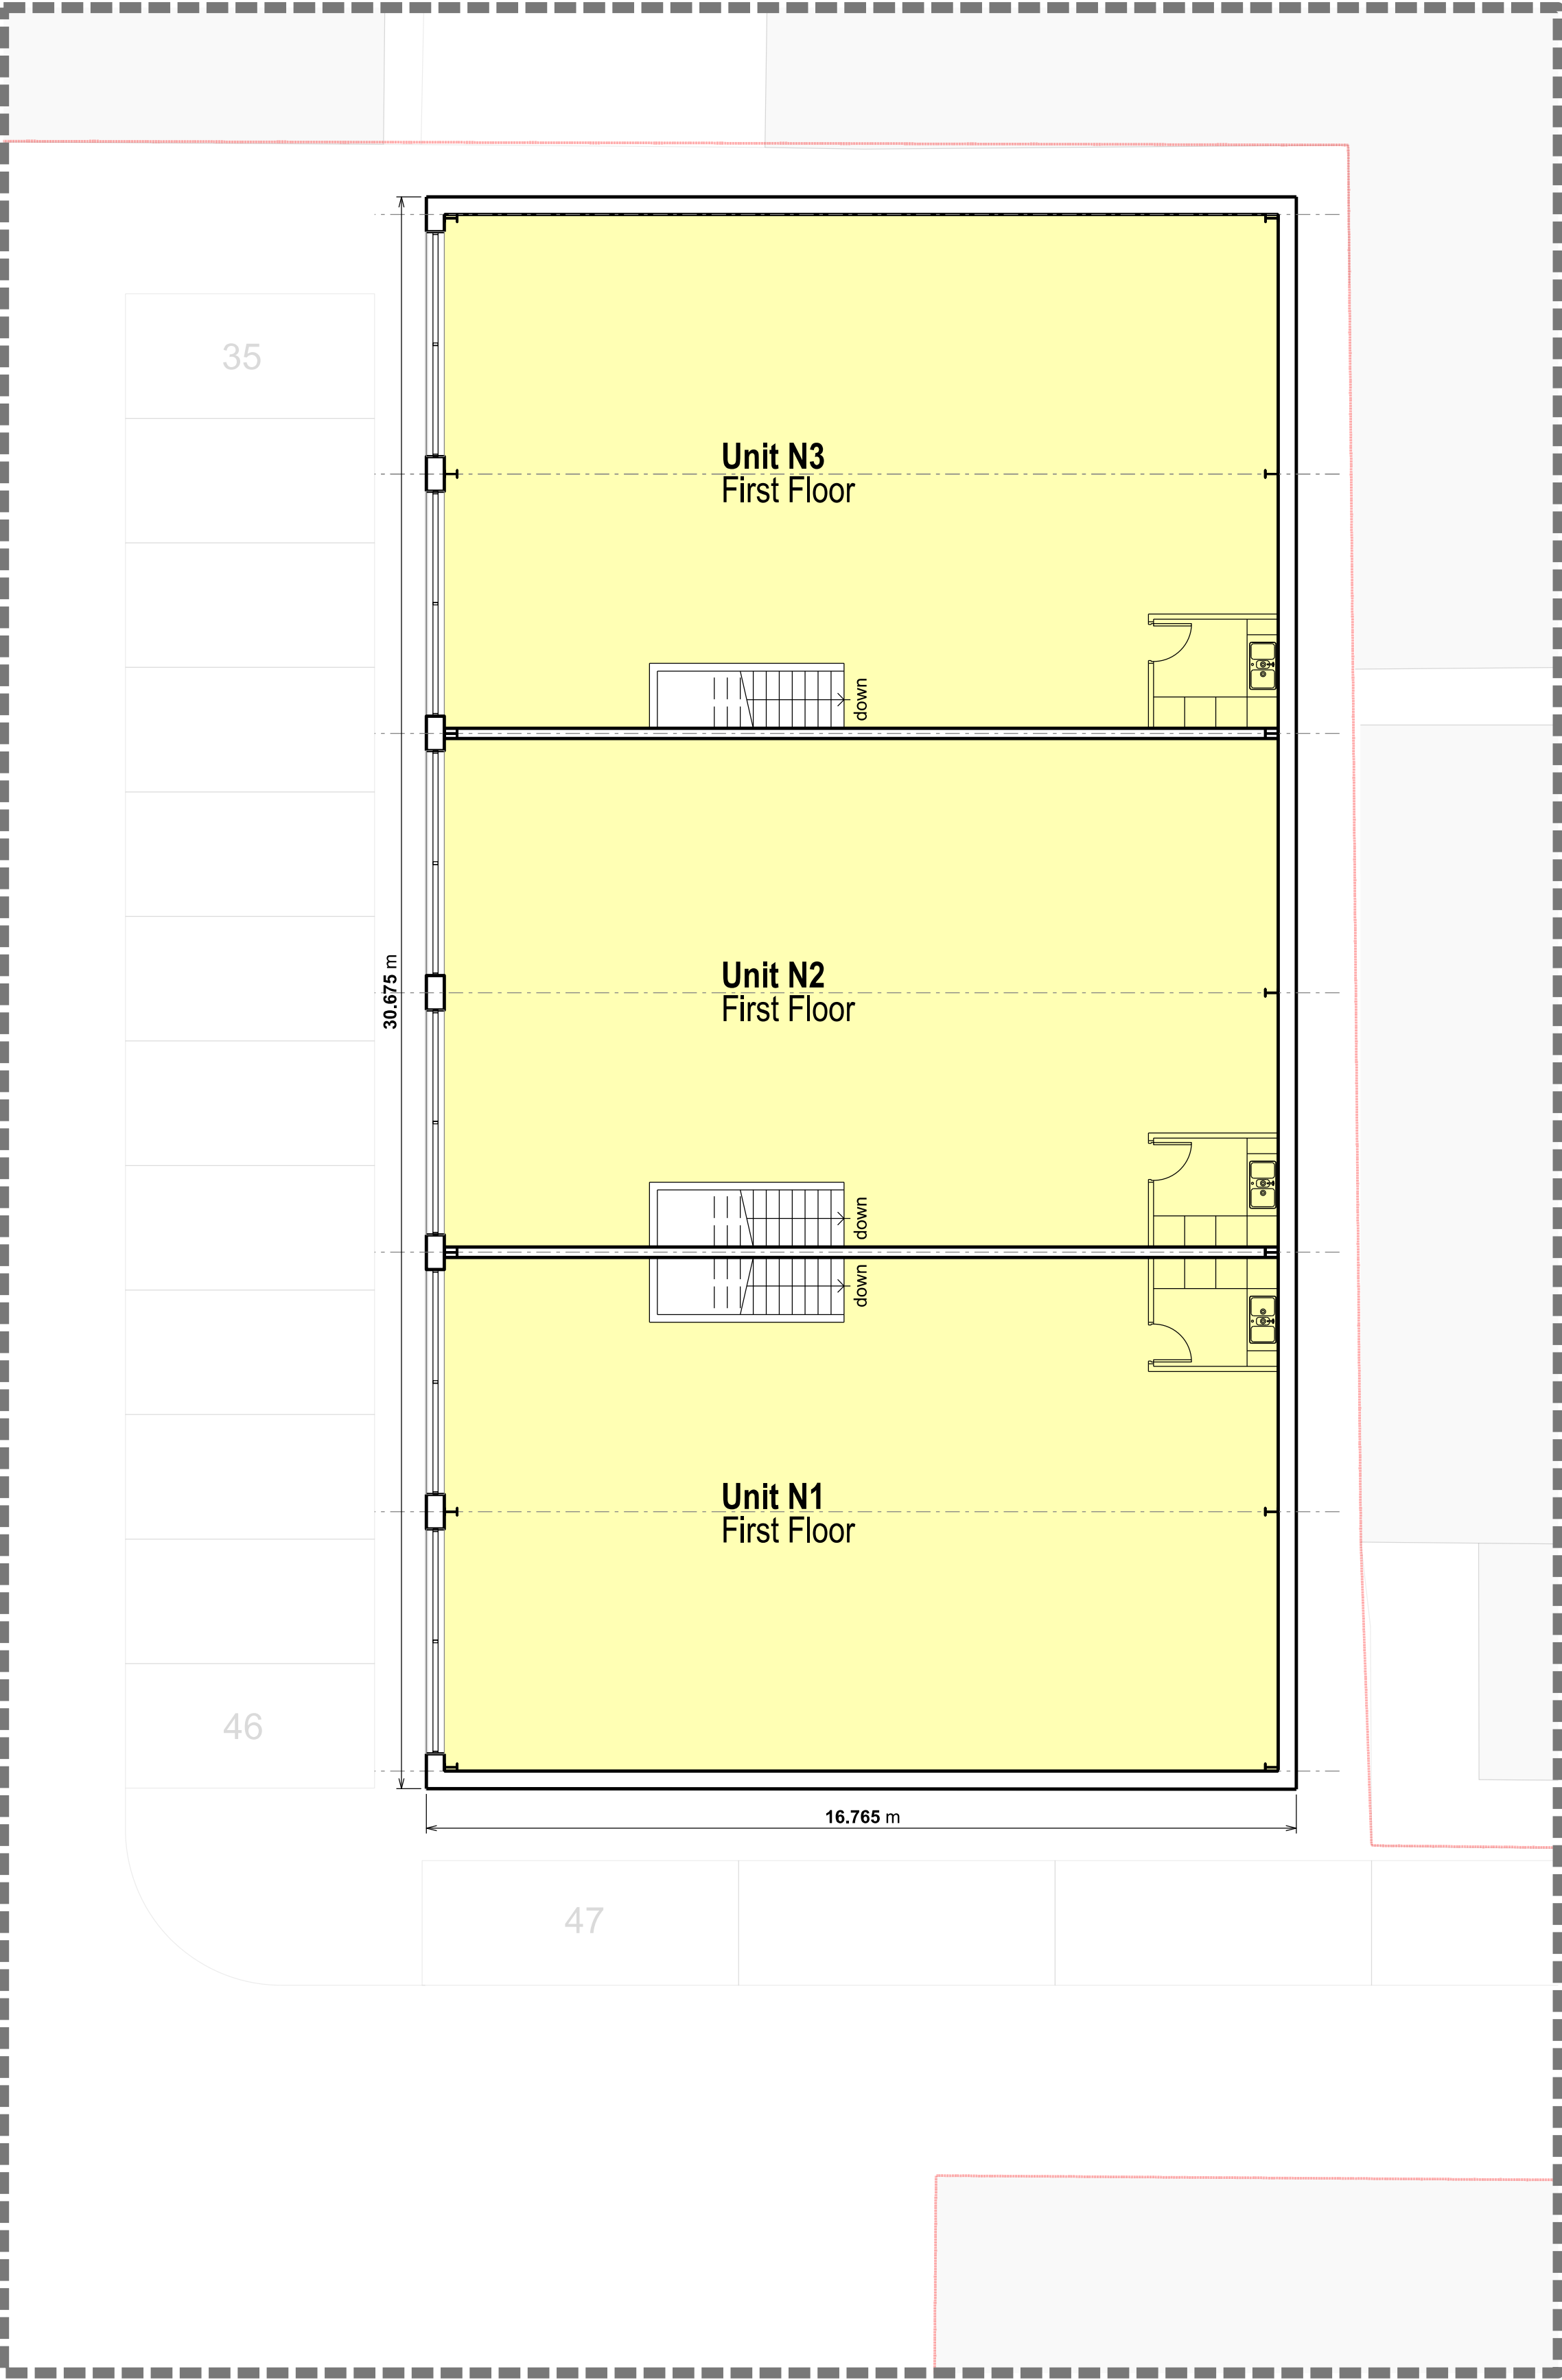

Proposed First Floor Plan @1:100

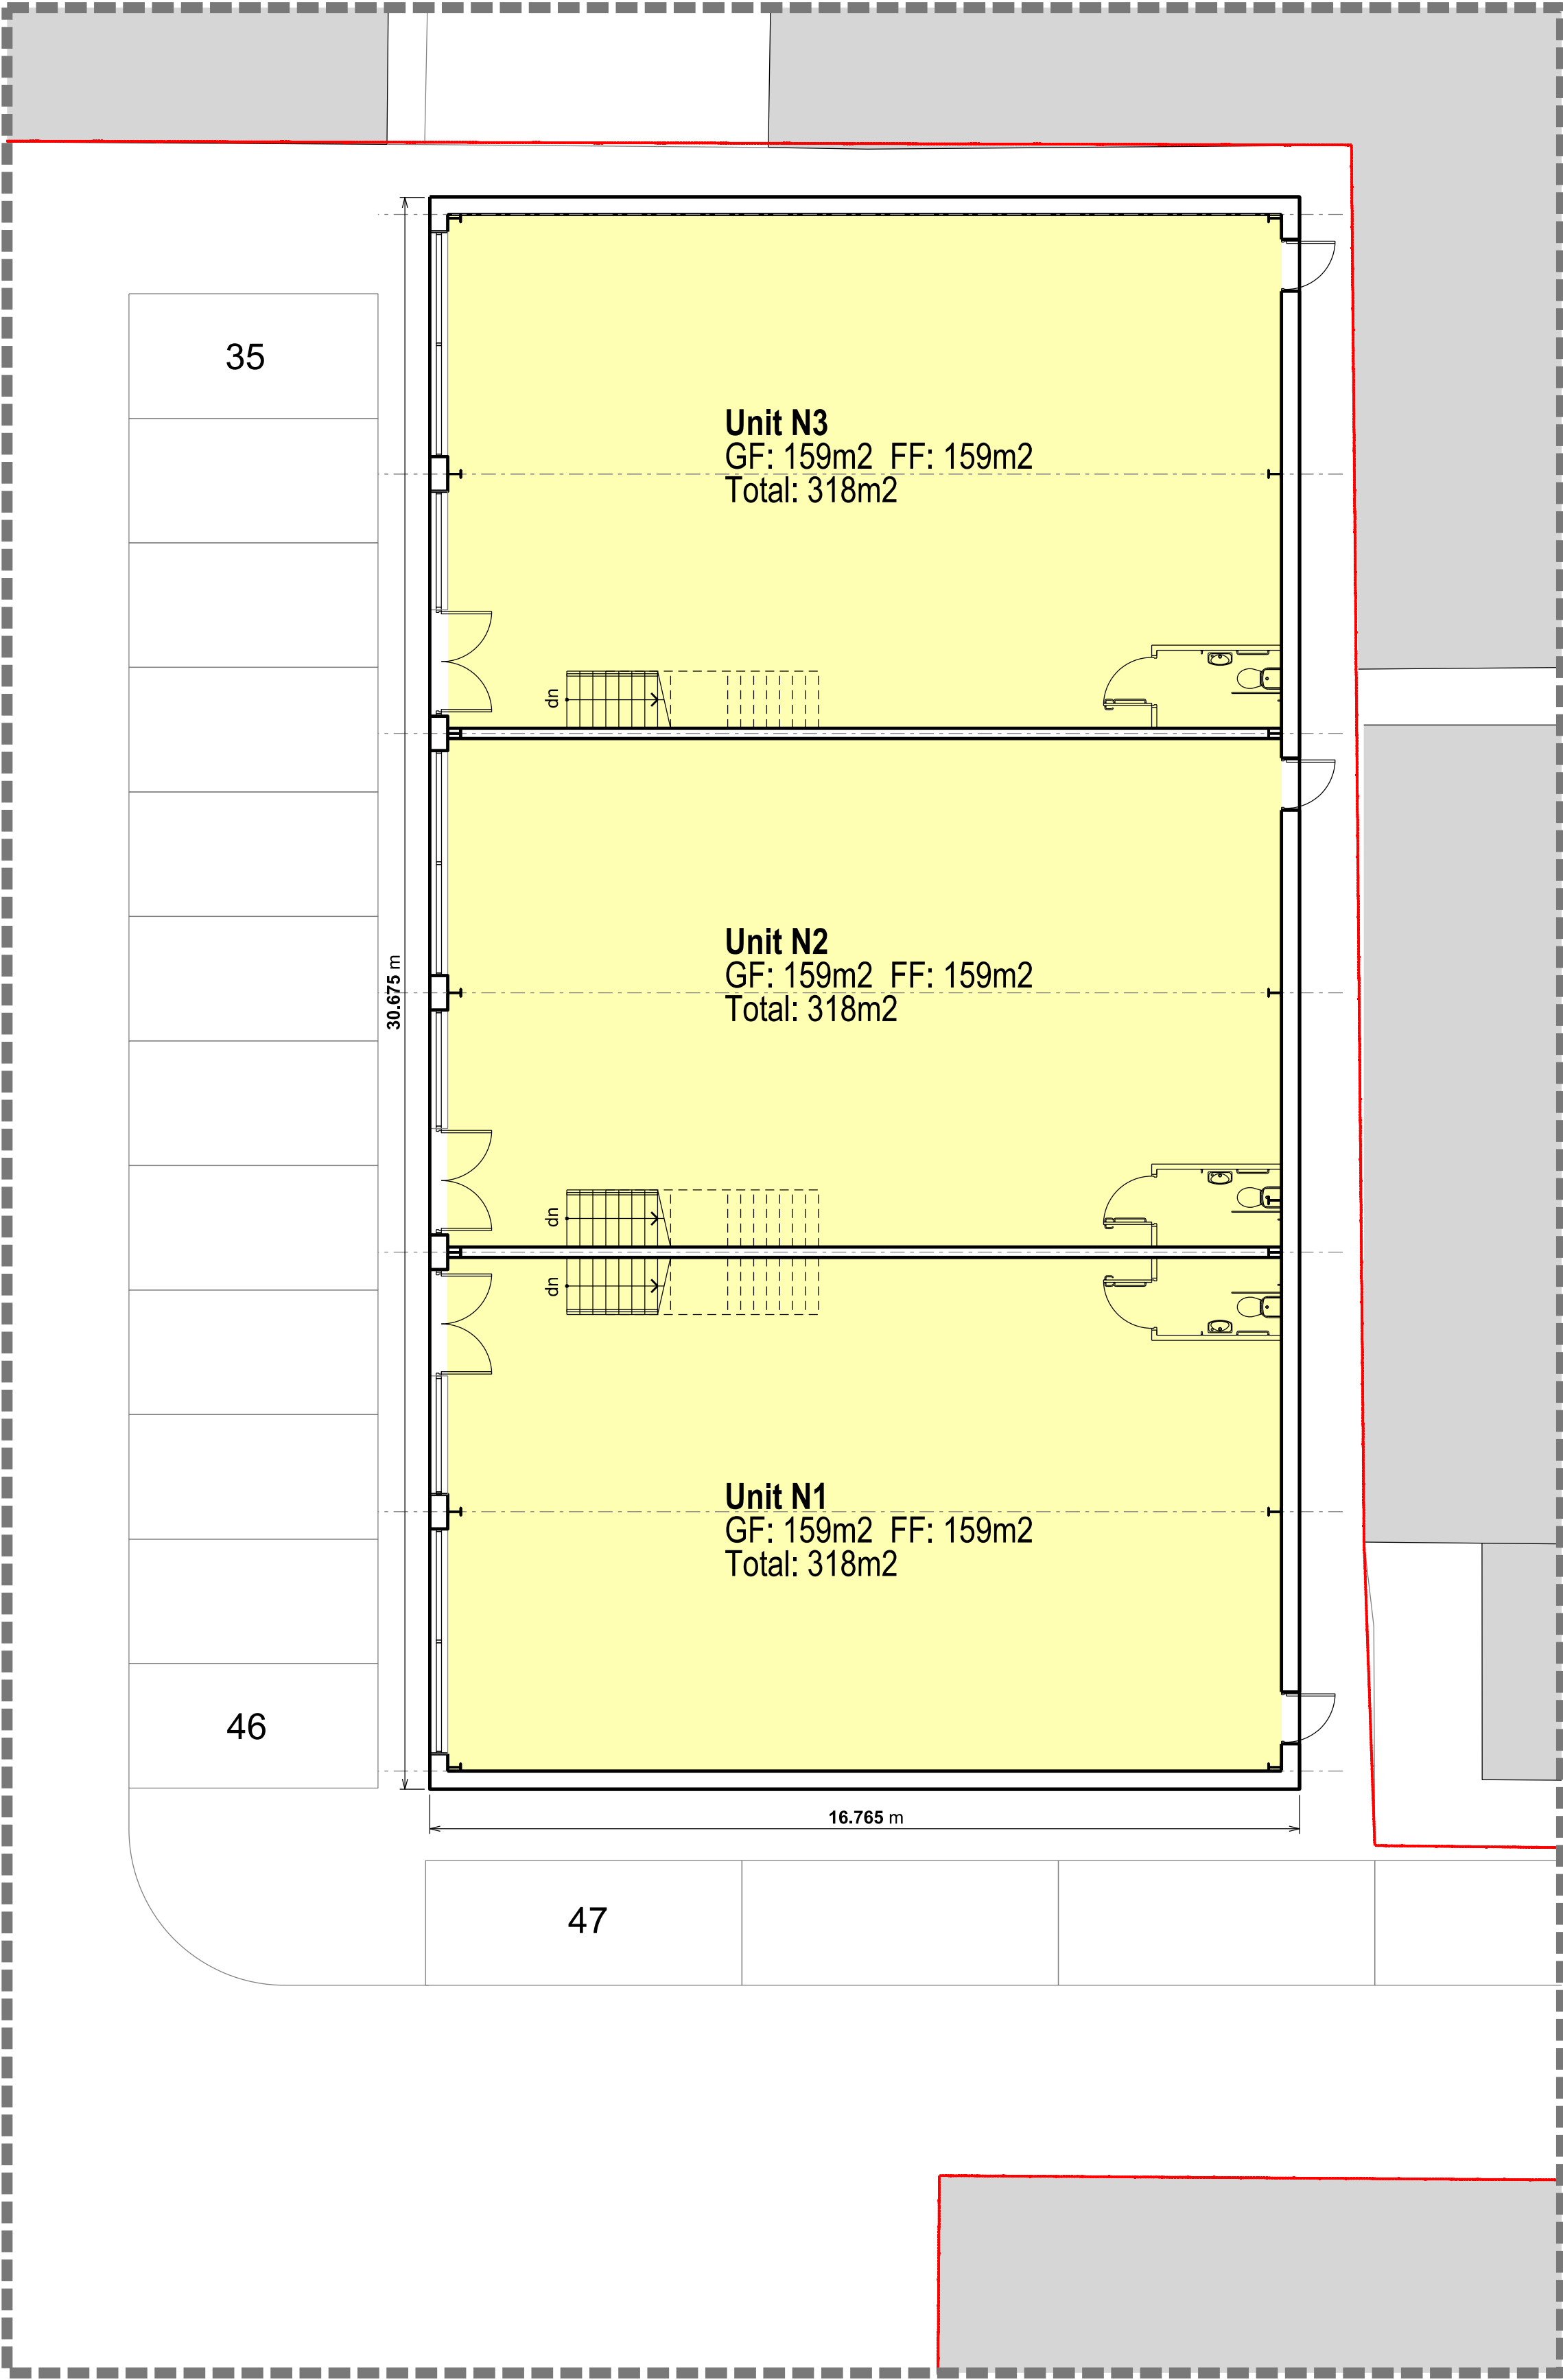

Proposed Ground Floor Plan @1:100

North

0m1m5m10m

Scale Bar (Meters)

No

Amendments

Do not scale this drawing
All given dimensions are in millimetres
Architect to be notified of discrepancies in figured dimensions
Contractors must check all dimensions from site
This drawing is copyright and is for use on this site only

Project

Proposed New Unit
54 Derby Street
Manchester

Title

Proposed Floor Plans

Job No. 2301

Drawing No. PL06

Amendment:

Scale @A1. as shown

Status

For Planning Approval

Auth. CL

Date. March 2023

100mm @A1-