

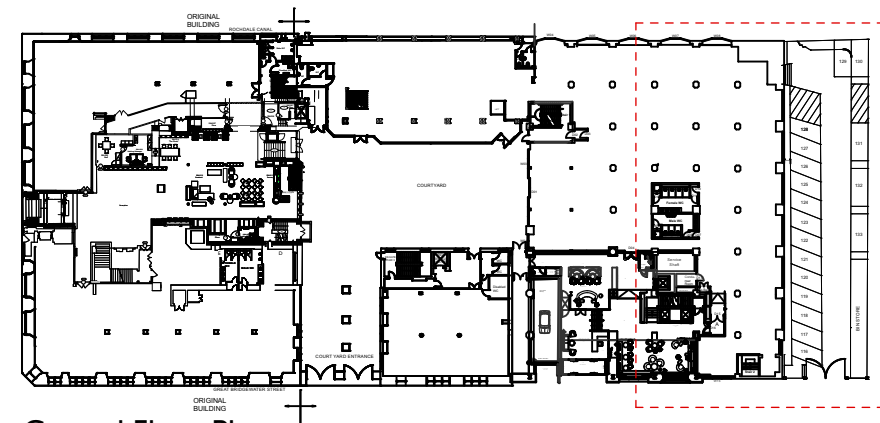


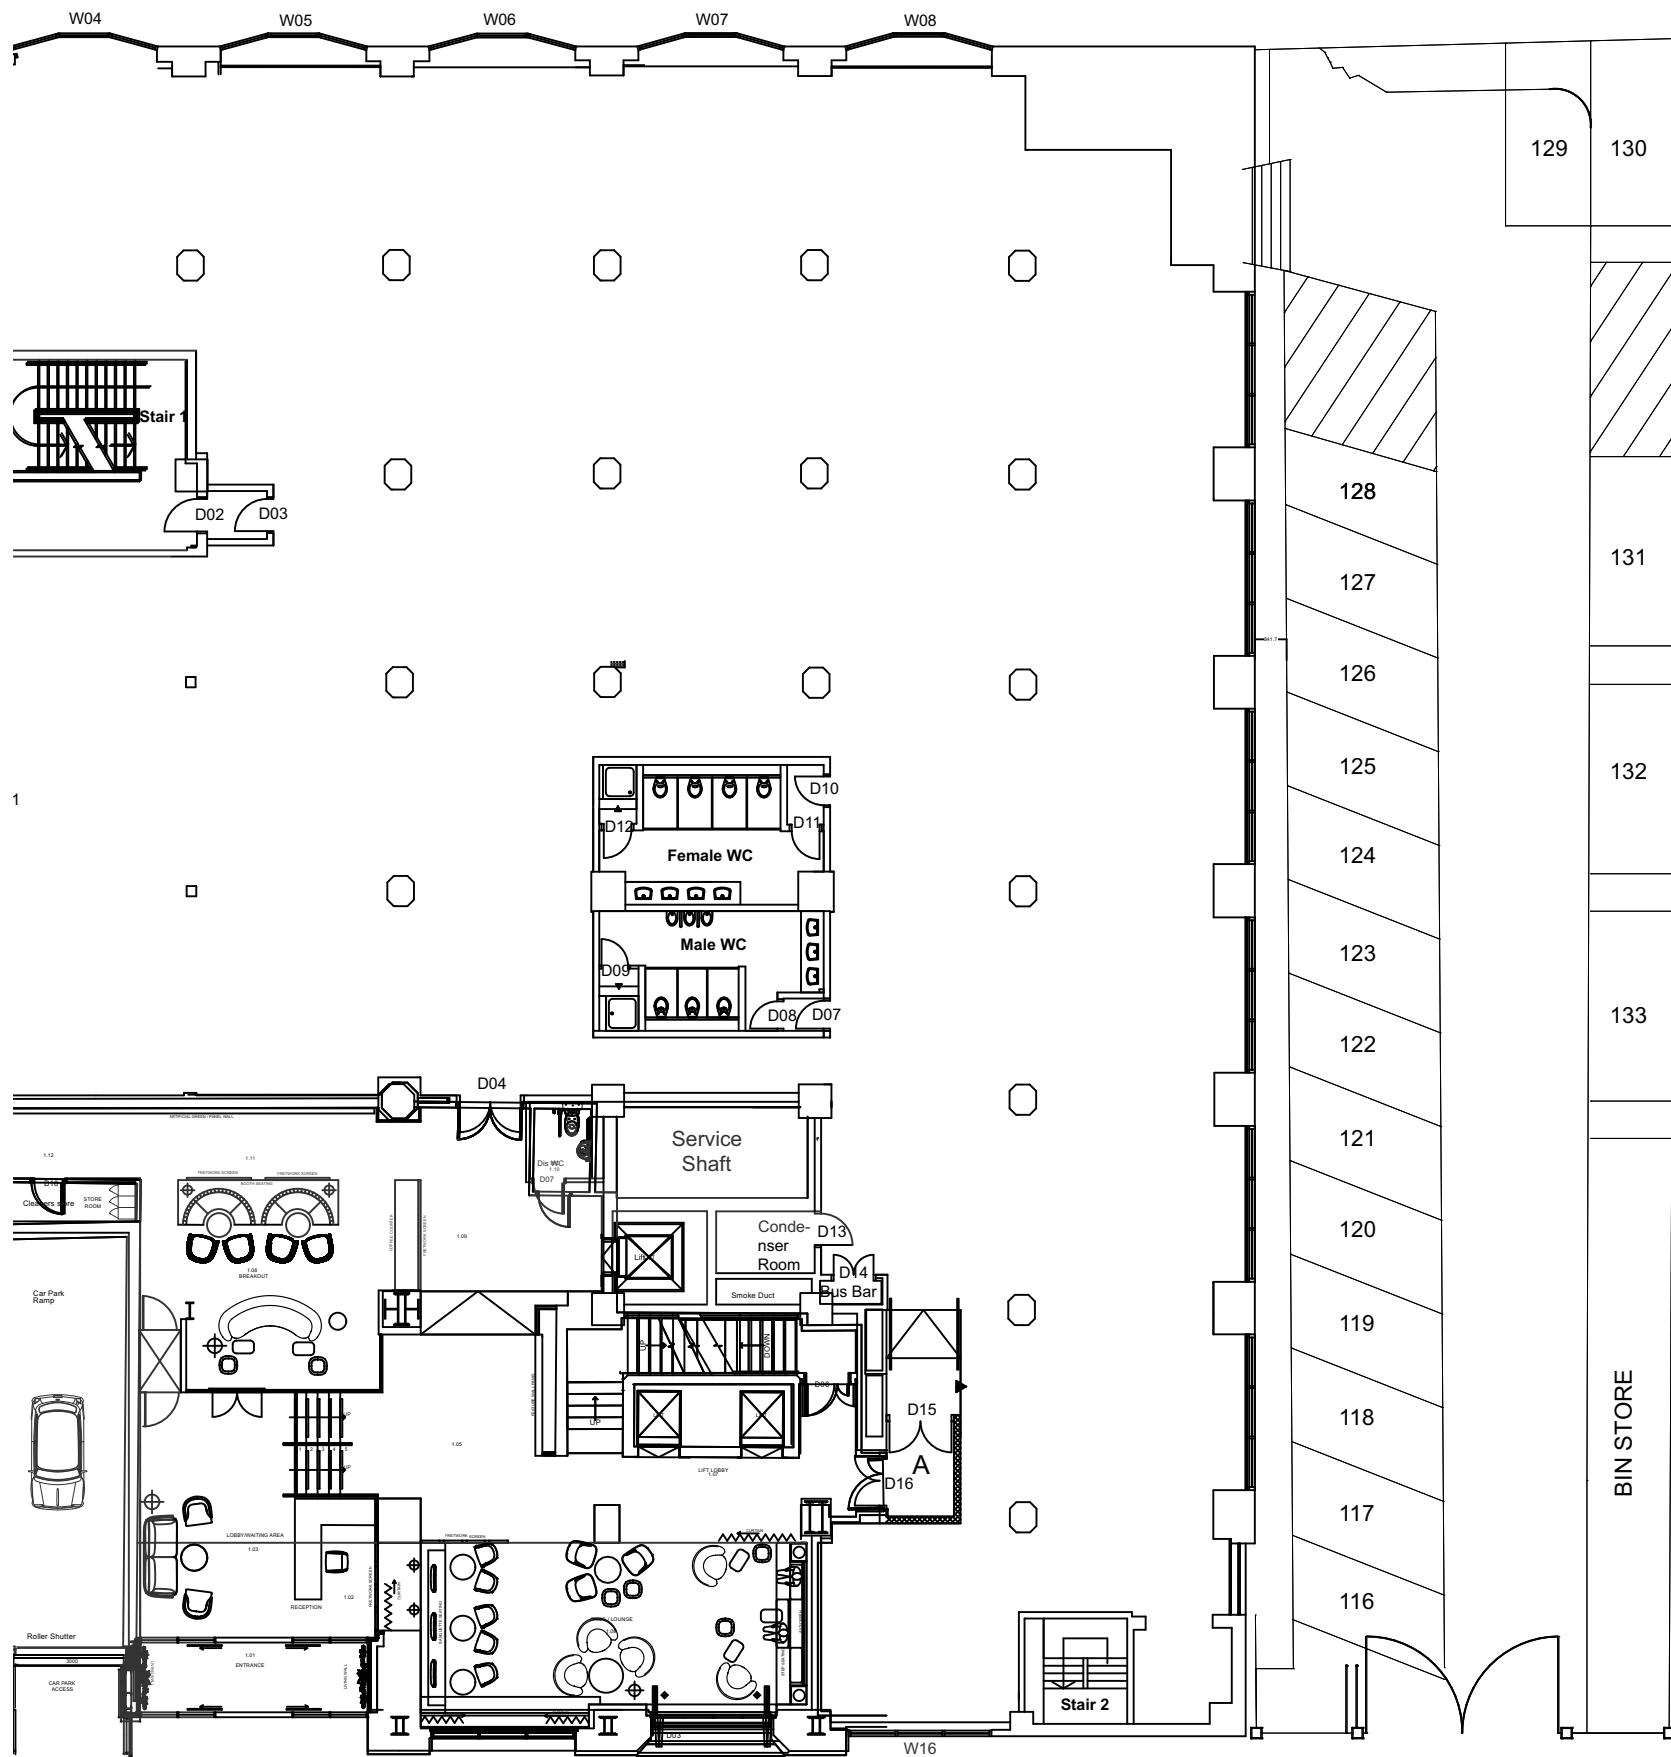

Ground Floor Plan
Scale 1:500

COPYRIGHT OF ATELIER MB LTD
DO NOT SCALE FROM THIS DRAWING
DIMENSIONS TO BE CHECKED ON SITE

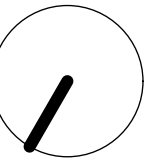

Rev **PRELIMINARY** DRN CHK

Tootal EVs

XLB Property

Existing Ground Floor Plan

scheme	1997
drwg no.	E(100)
revision	

scale	1:200 @ A3
date first drawn	Jan 22
drawn	RJD

SK sketch E existing P proposed T tender C construction FI final issue

www.ateliermb.co.uk
t 0161 236 0051
e architect@ateliermb.co.uk