



Oxford Road

Mancunian Way A57

Institute of Sport
1016B

Sidney Street

John Dalton East
1125B

John Dalton Tower
1126B

John Dalton Central
1000B

John Dalton
Heavy Eng.
1333B

Science & Eng.

Business School
1031b

Sandra Burslem
1164B

All Saints Library
1044B

All Saints
Building
1004B

Bellhouse
1010B

Cambridge Hall
(North) 1061B

Grosvenor
Square
1142B

Cavendish
Building

Ormond Building
1005B

Cavendish Street

Cavendish Building
1015B

Righton
Building
1013B

Grosvenor
1002B

Arts & Humanities

Cambridge Hall
(South) 1062B

1176B
Salutation

Student Union
1179B

Digital Arts

Benzie Building
1175B

Chatham Building
1120B

Geoffrey Manton
1003B



Sign Position →

Mancunian Way A57

Institute of Sport
1016B

Sidney Street

Oxford Road

Cavendish Street

Arts & Humanities

Grosvenor
1002B

Geoffrey Manton
1003B

Chatham Building
1120B

Benzie Building
1175B

1176B
Salutation

Digital Arts

Student Union
1179B

Cambridge Hall
(South) 1062B

Cavendish Building
1015B

Righton
Building
1013B

Cavendish
Building

Ormond Building
1005B

Grosvenor
Square
1142B

Bellhouse
1010B

Cambridge Hall
(North) 1061B

Business School
1031b

Sandra Burslem
1164B

All Saints Library
1044B

All Saints
Building
1004B

John Dalton
Heavy Eng.
1333B


John Dalton Central
1000B

John Dalton Tower
1126B


John Dalton East
1125B

Science & Eng.

John Dalton East

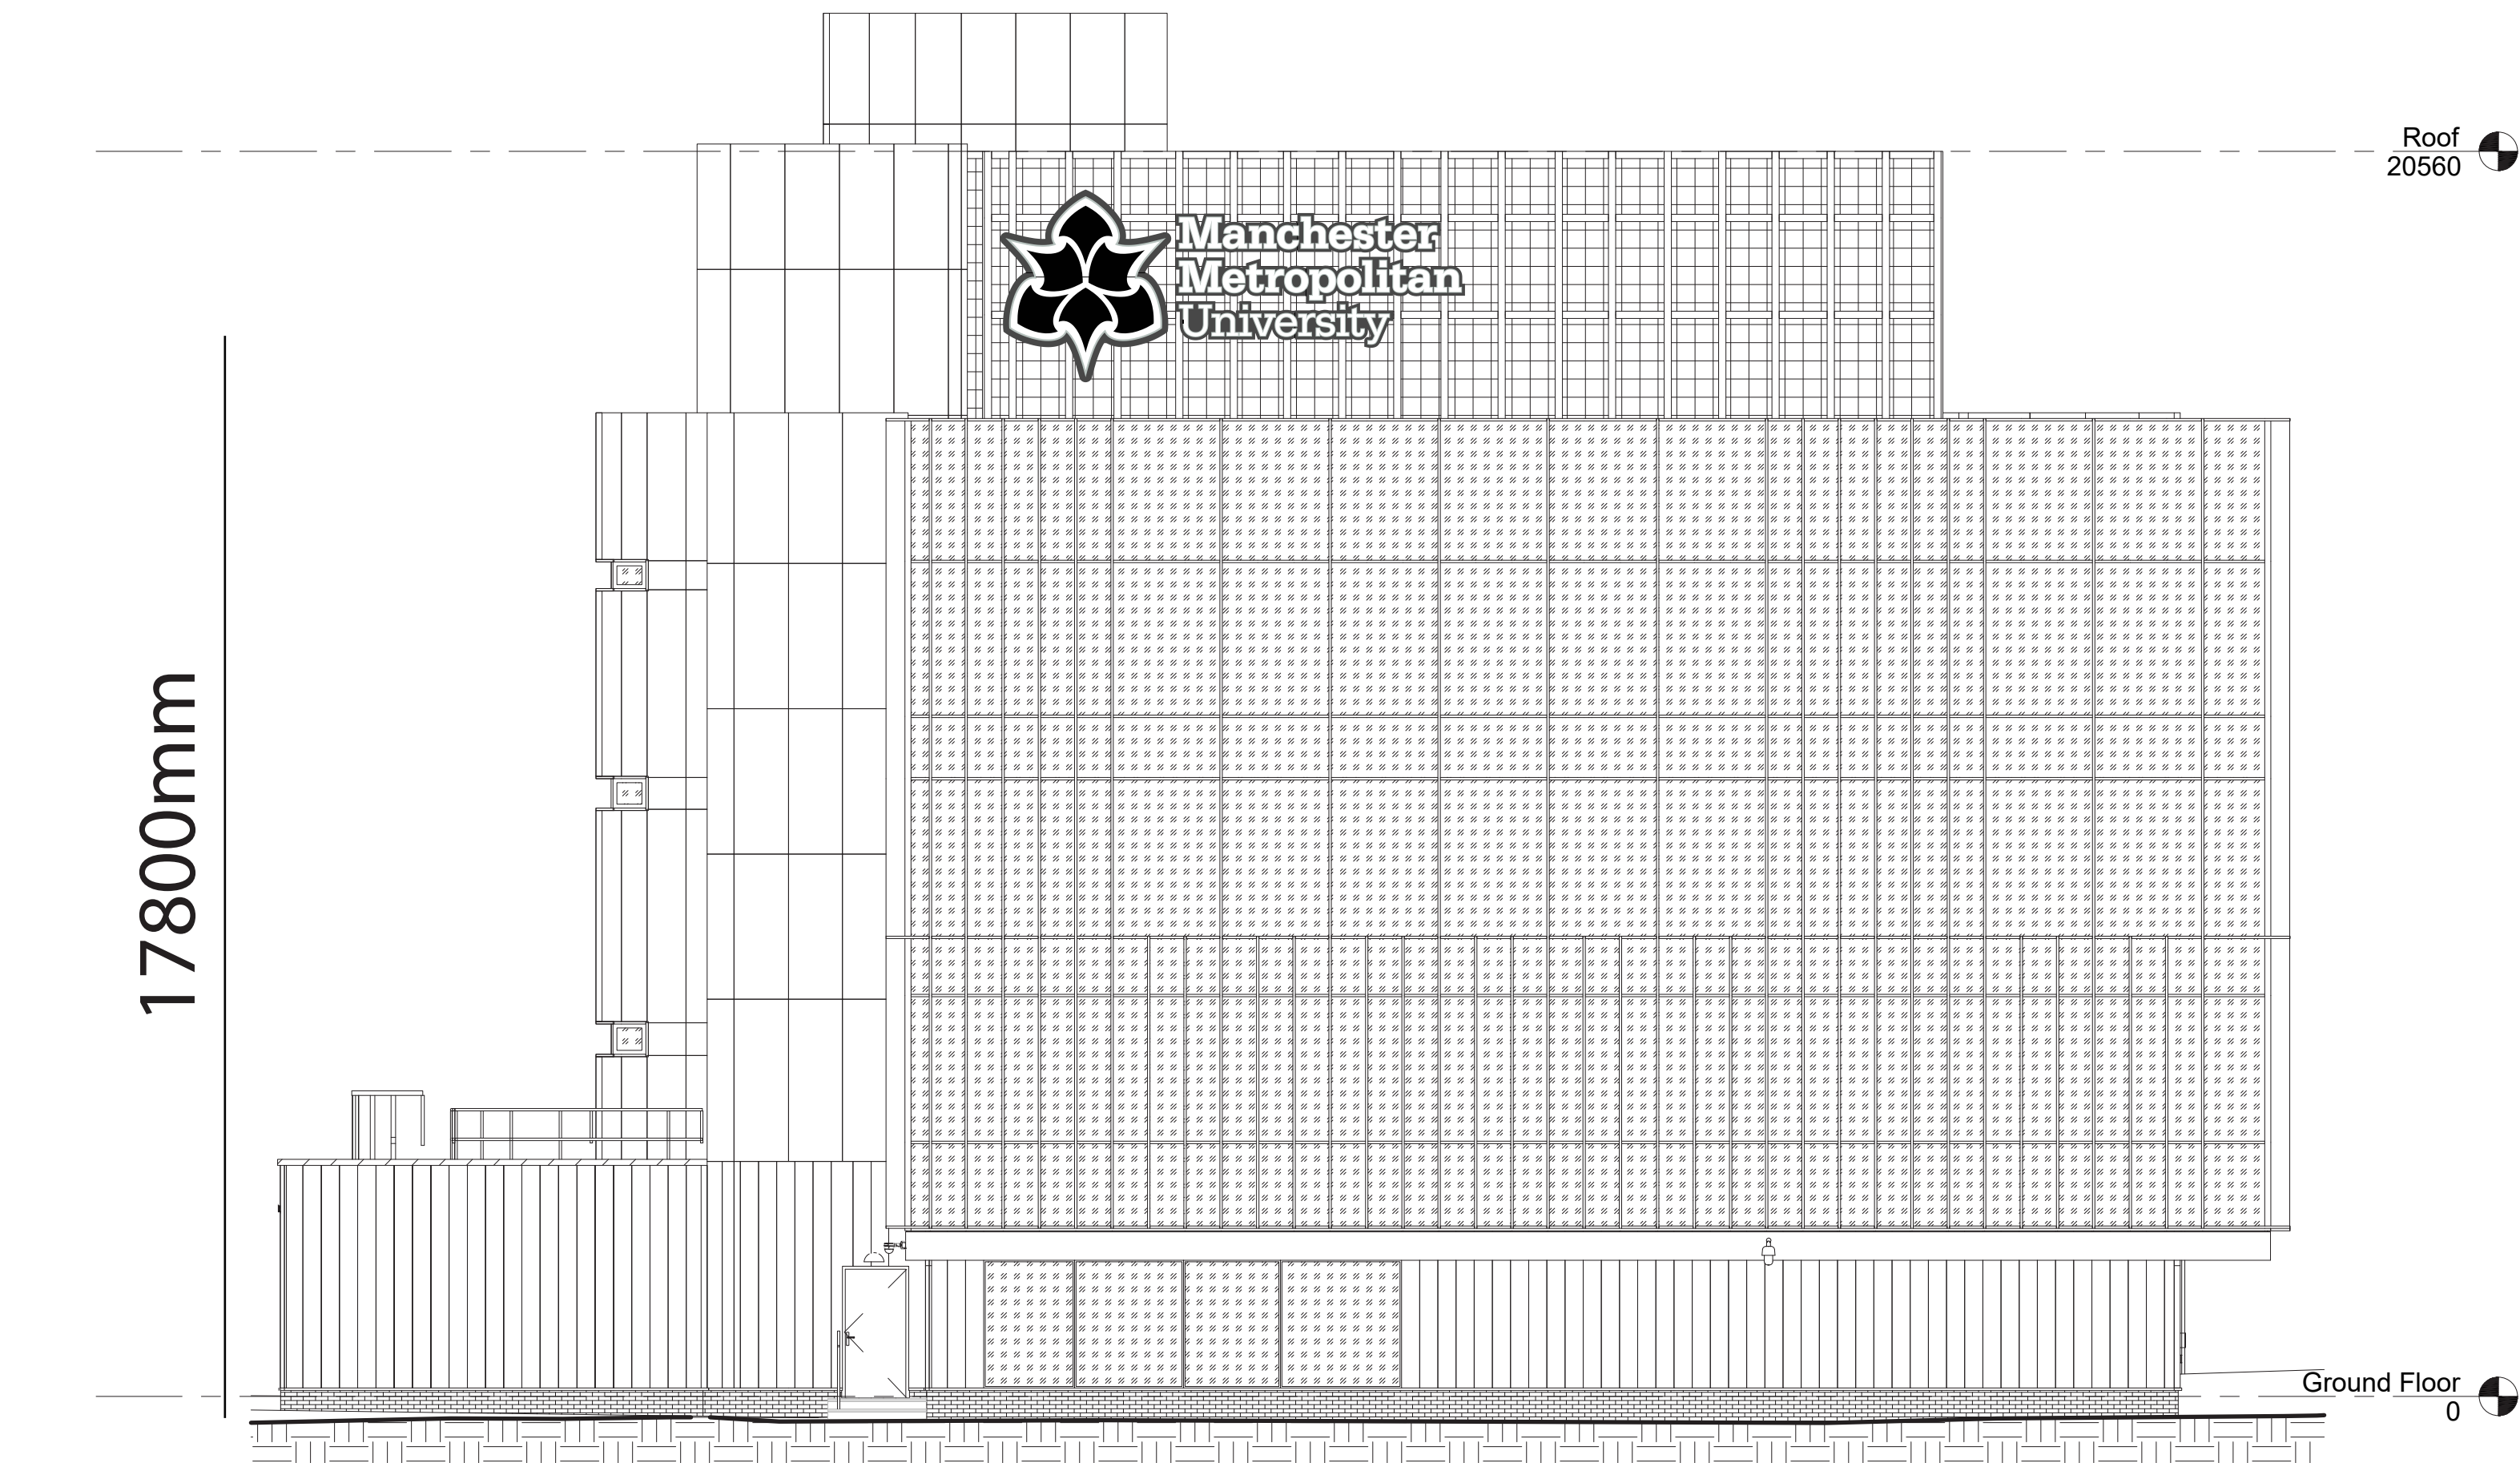

West Elevation
1 : 100 @A1

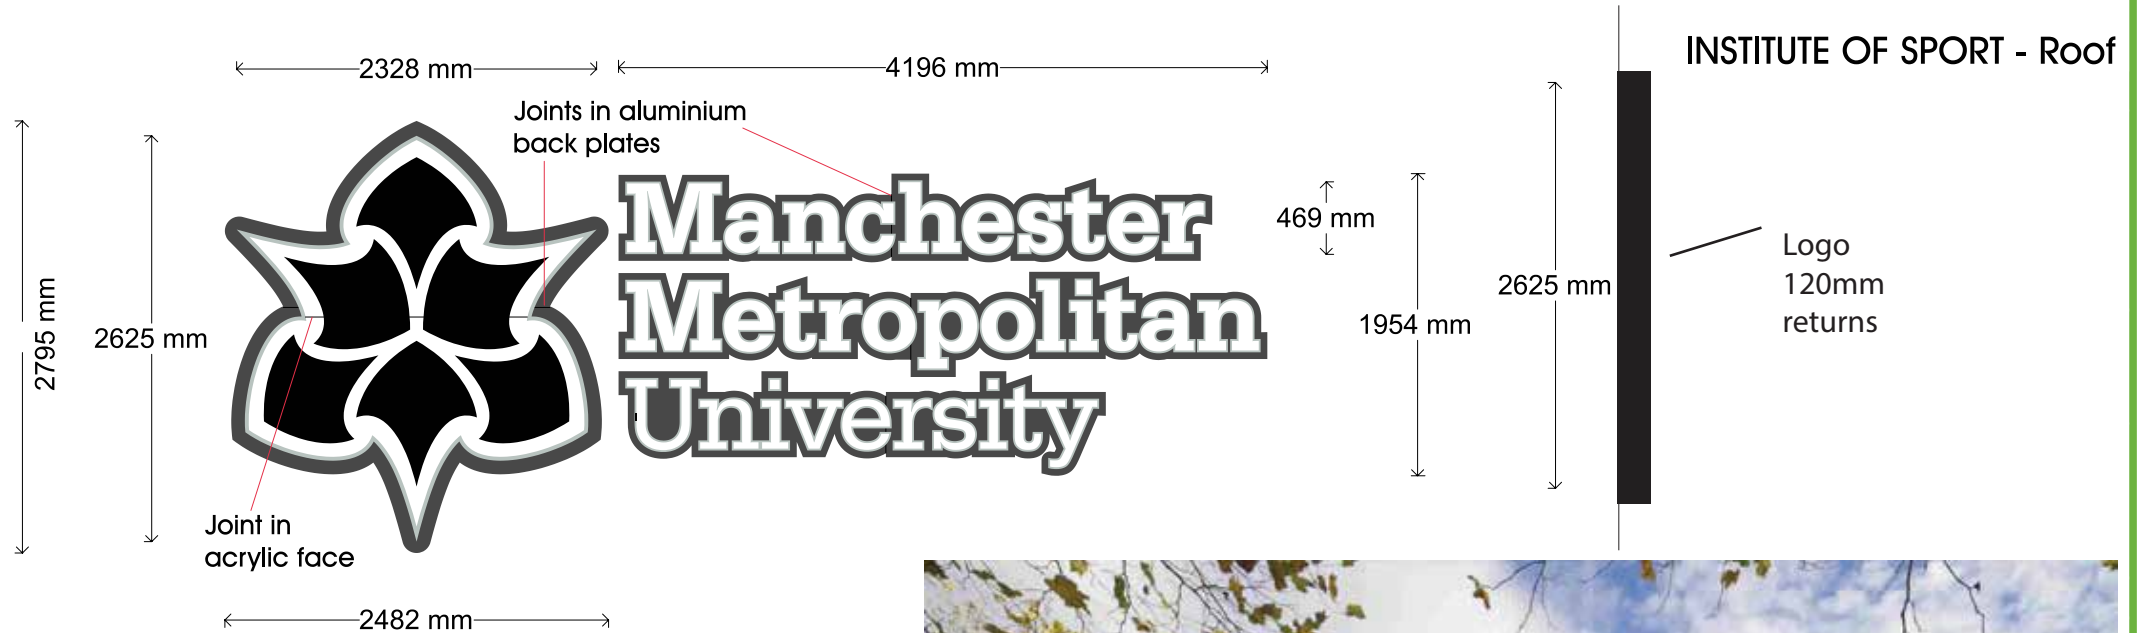

FACE ILLUMINATED

Built up 316 marine grade brushed stainless steel removable rim and return letters and 'spades' icon with opal acrylic faces illuminated via internal LEDs.

Icon to have 120mm returns and 25mm rims.

Letters to have 70mm returns and 12mm rims.

3mm aluminium spades to icon painted black fixed to face of acrylic via M5 studs and VHB tape.

3mm aluminium back plates painted to match mesh.

Nut spacers to rear of back plates to leave room for cables.

NOTE:

Indicative sizes taken from elevation drawings, subject to site survey.



Indicative photographic visual

Maximum illumination is 300 canela per mtr²

Scale: 1:50 @ A4

Client:
Manchester Met University

Date:
21/02/23

Customer Order No:
Helen Hatcher

Revision No:
V03

Designer:
Kat Cavanagh

COPYRIGHT RESERVED
THIS DRAWING IS NOT TO BE COPIED IN WHOLE OR IN PART WITHOUT PRIOR PERMISSION IN WRITING BEING OBTAINED FROM THE DIRECTOR OF ALLSIGNS INTERNATIONAL. NO INFORMATION CONTAINED IN THIS DRAWING IS TO BE DIVULGED TO UNAUTHORISED PERSONS.



Certification Number 2147



Sign Position

Mancunian Way A57

Institute of Sport
1016B

Sidney Street

Oxford Road

Cavendish Street

Science & Eng.

John Dalton Tower
1126B

John Dalton Central
1000B

John Dalton
Heavy Eng.
1333B

John Dalton East
1125B

John Dalton East

Business School
1031b

Sandra Burslem
1164B

All Saints Library
1044B

All Saints
Building
1004B

Bellhouse
1010B

Grosvenor
Square
1142B

Cambridge Hall
(North) 1061B

Cavendish
Building

Ormond Building
1005B

Cambridge Hall
(South) 1062B

Cavendish Building
1015B

Righton
Building
1013B

Grosvenor
1002B

Arts & Humanities

1176B
Salutation


Student Union
1179B

Digital Arts


Benzie Building
1175B

Chatham Building
1120B

Geoffrey Manton
1003B

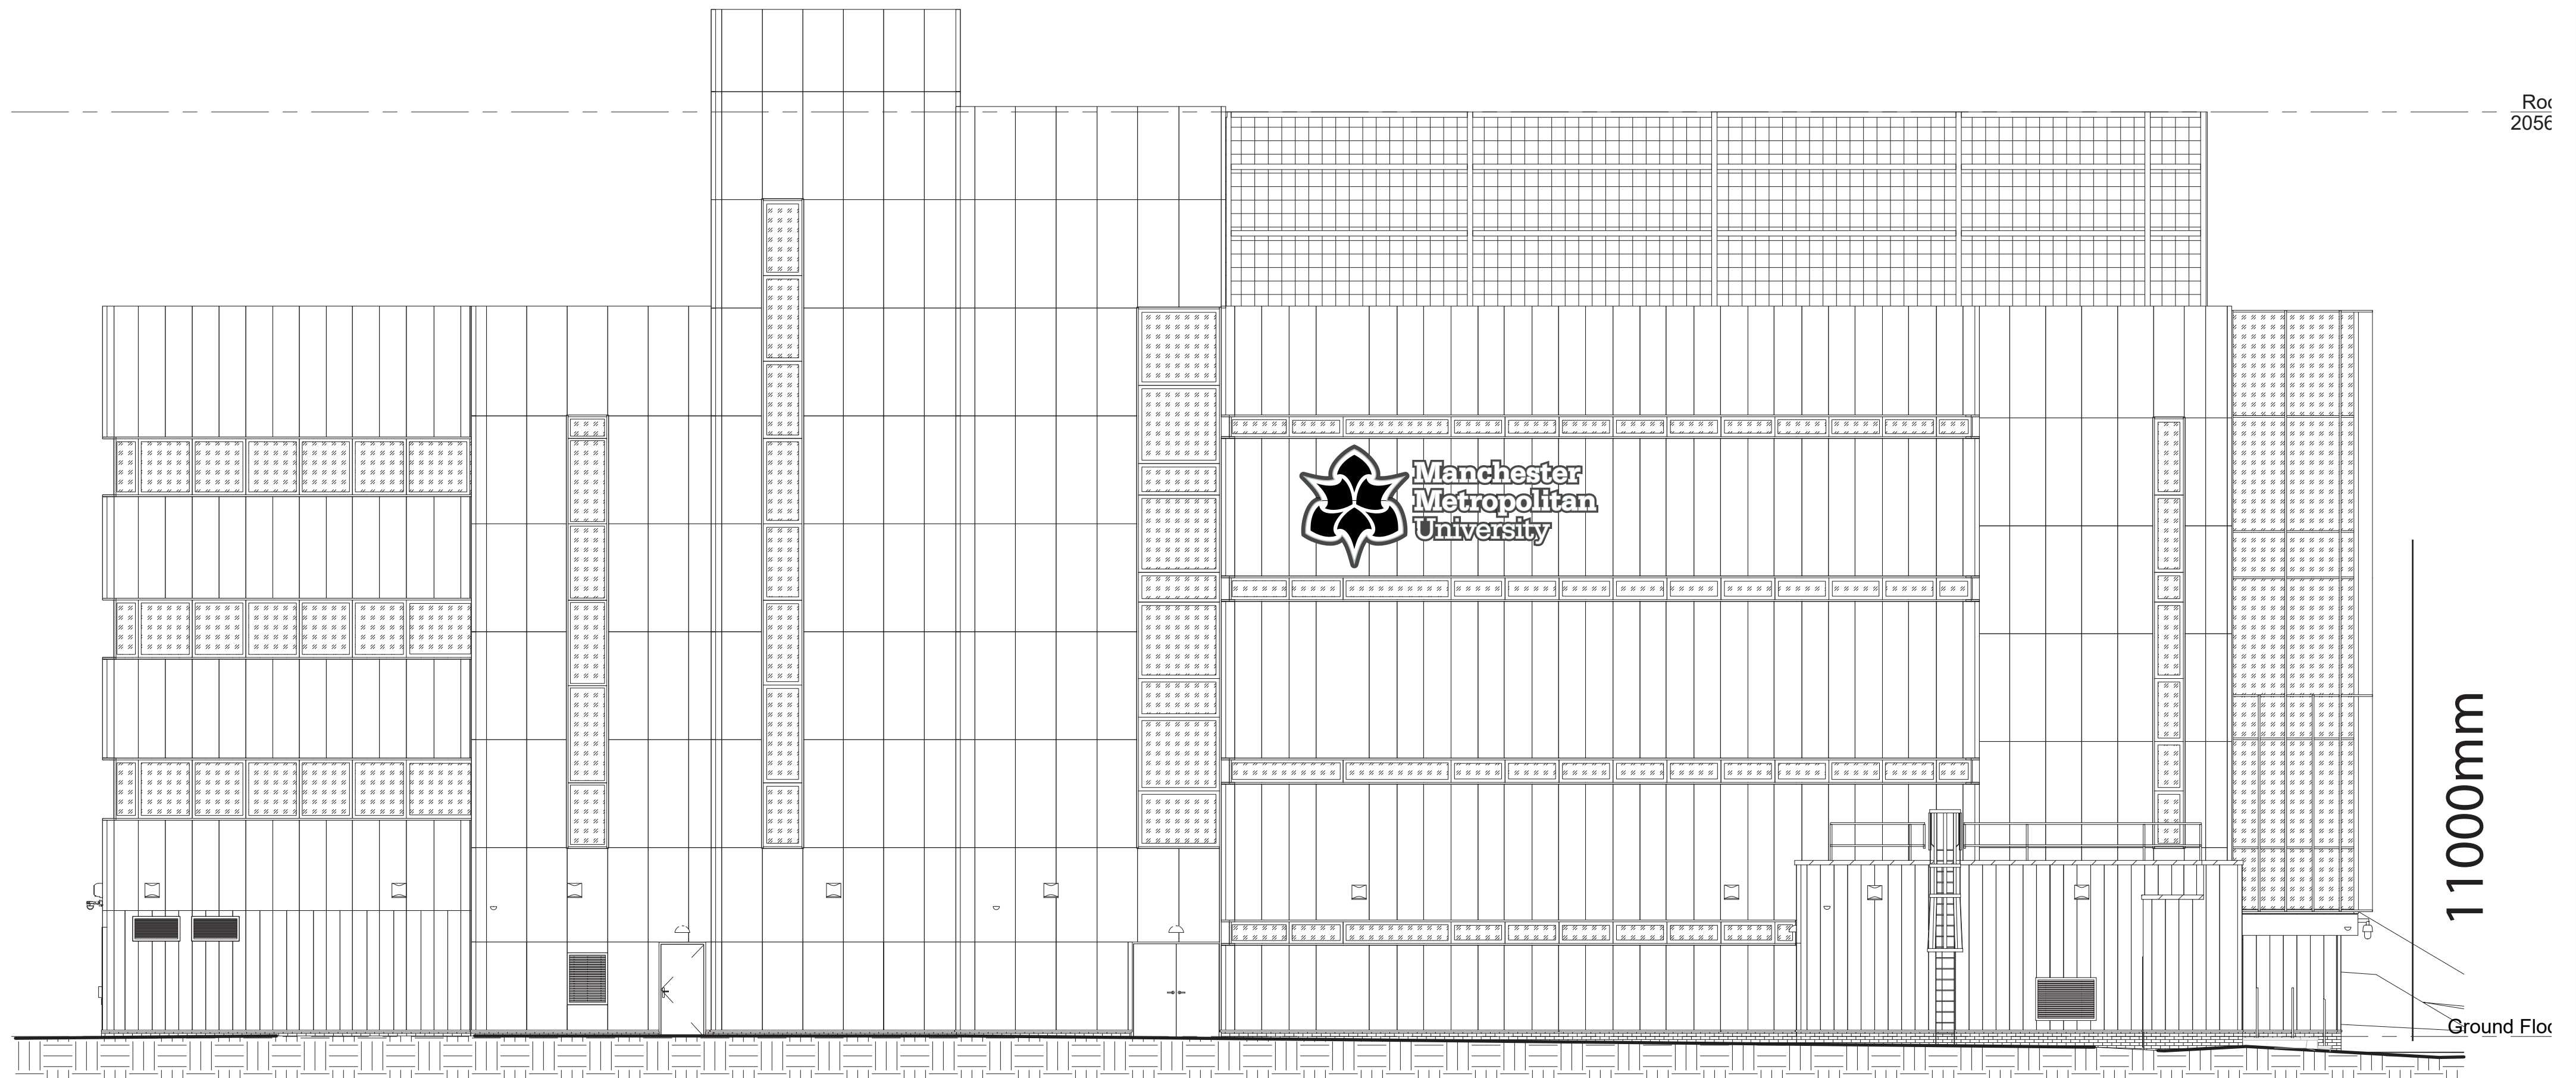

INSTITUTE OF SPORT - Overlooking Mancunian way

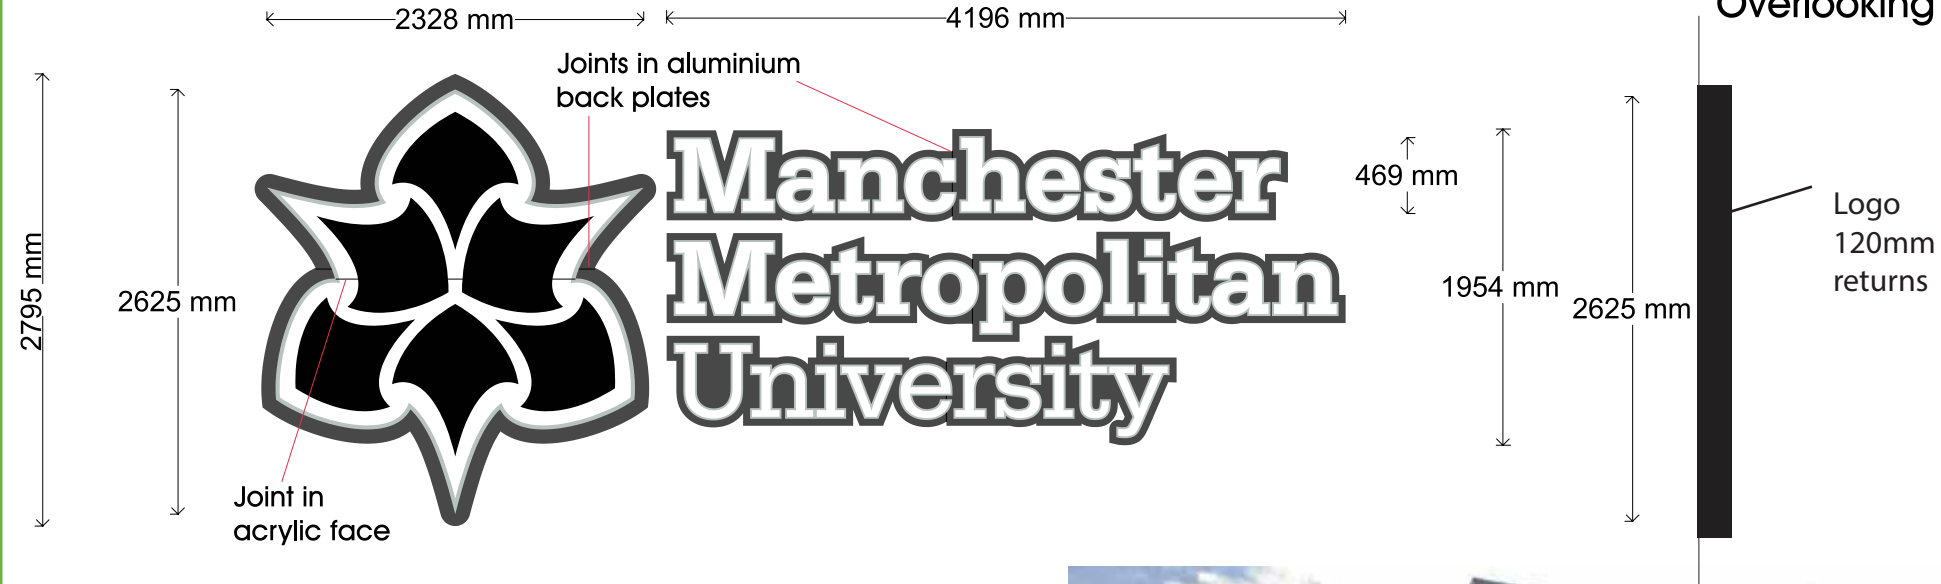

FACE ILLUMINATED

Built up 316 marine grade brushed stainless steel removable rim and return letters and 'spades' icon with opal acrylic faces illuminated via internal LEDs.

Icon to have 120mm returns and 25mm rims.

Letters to have 70mm returns and 12mm rims.

3mm aluminium spades to icon painted black fixed to face of acrylic via M5 studs and VHB tape.

3mm aluminium back plates painted to match cladding.

Nut spacers to rear of back plates to leave room for cables.

NOTE:

Indicative sizes taken from elevation drawings, subject to site survey.



Indicative photographic visual

Maximum illumination is 300 canela per mtr²

Scale: 1:50 @ A4

Client:

Manchester Met University

Date:

21/02/23

Customer Order No:

Helen Hatcher

Revision No:

V03

Designer:

Kat Cavanagh

COPYRIGHT RESERVED

THIS DRAWING IS NOT TO BE COPIED IN WHOLE OR IN PART WITHOUT PRIOR PERMISSION IN WRITING BEING OBTAINED FROM THE DIRECTOR OF ALLSIGNS INTERNATIONAL. NO INFORMATION CONTAINED IN THIS DRAWING IS TO BE DIVULGED TO UNAUTHORISED PERSONS.



Certificate Number 2147