


DO NOT SCALE FROM THIS DRAWING
ALL DIMENSIONS MUST BE CHECKED ON SITE BY CONTRACTOR PRIOR TO CONSTRUCTION

Site Area: 1223m²

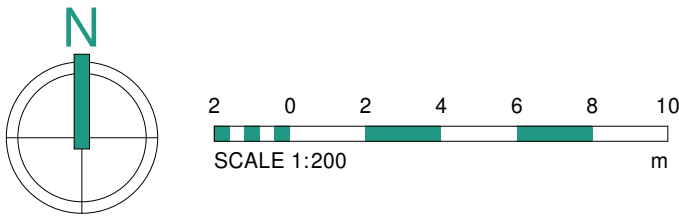

Rev	Date	Int	Description
-----	------	-----	-------------

btp
ARCHITECTS

RIBA
Chartered Practice

Client:
Southway Housing Trust


Project:
Varey Street

Description:
Existing Site Plan

Purpose of Issue:			
Planning			
Drawn By:	Checked By:	Date:	Scale @ A2:
OM	MA	06/12/22	
Job No:	Status Code:	Drawing No:	Rev:
3810	S3	101	

File Identifier:
VS-BTP-00-XSP-DR-A-3810_101

Elizabeth House, 486 Didsbury Road, Heaton Mersey, Stockport, SK4 3BS
t 0161 443 1221 e info@bernardtaylor.co.uk w www.btparchitects.co.uk

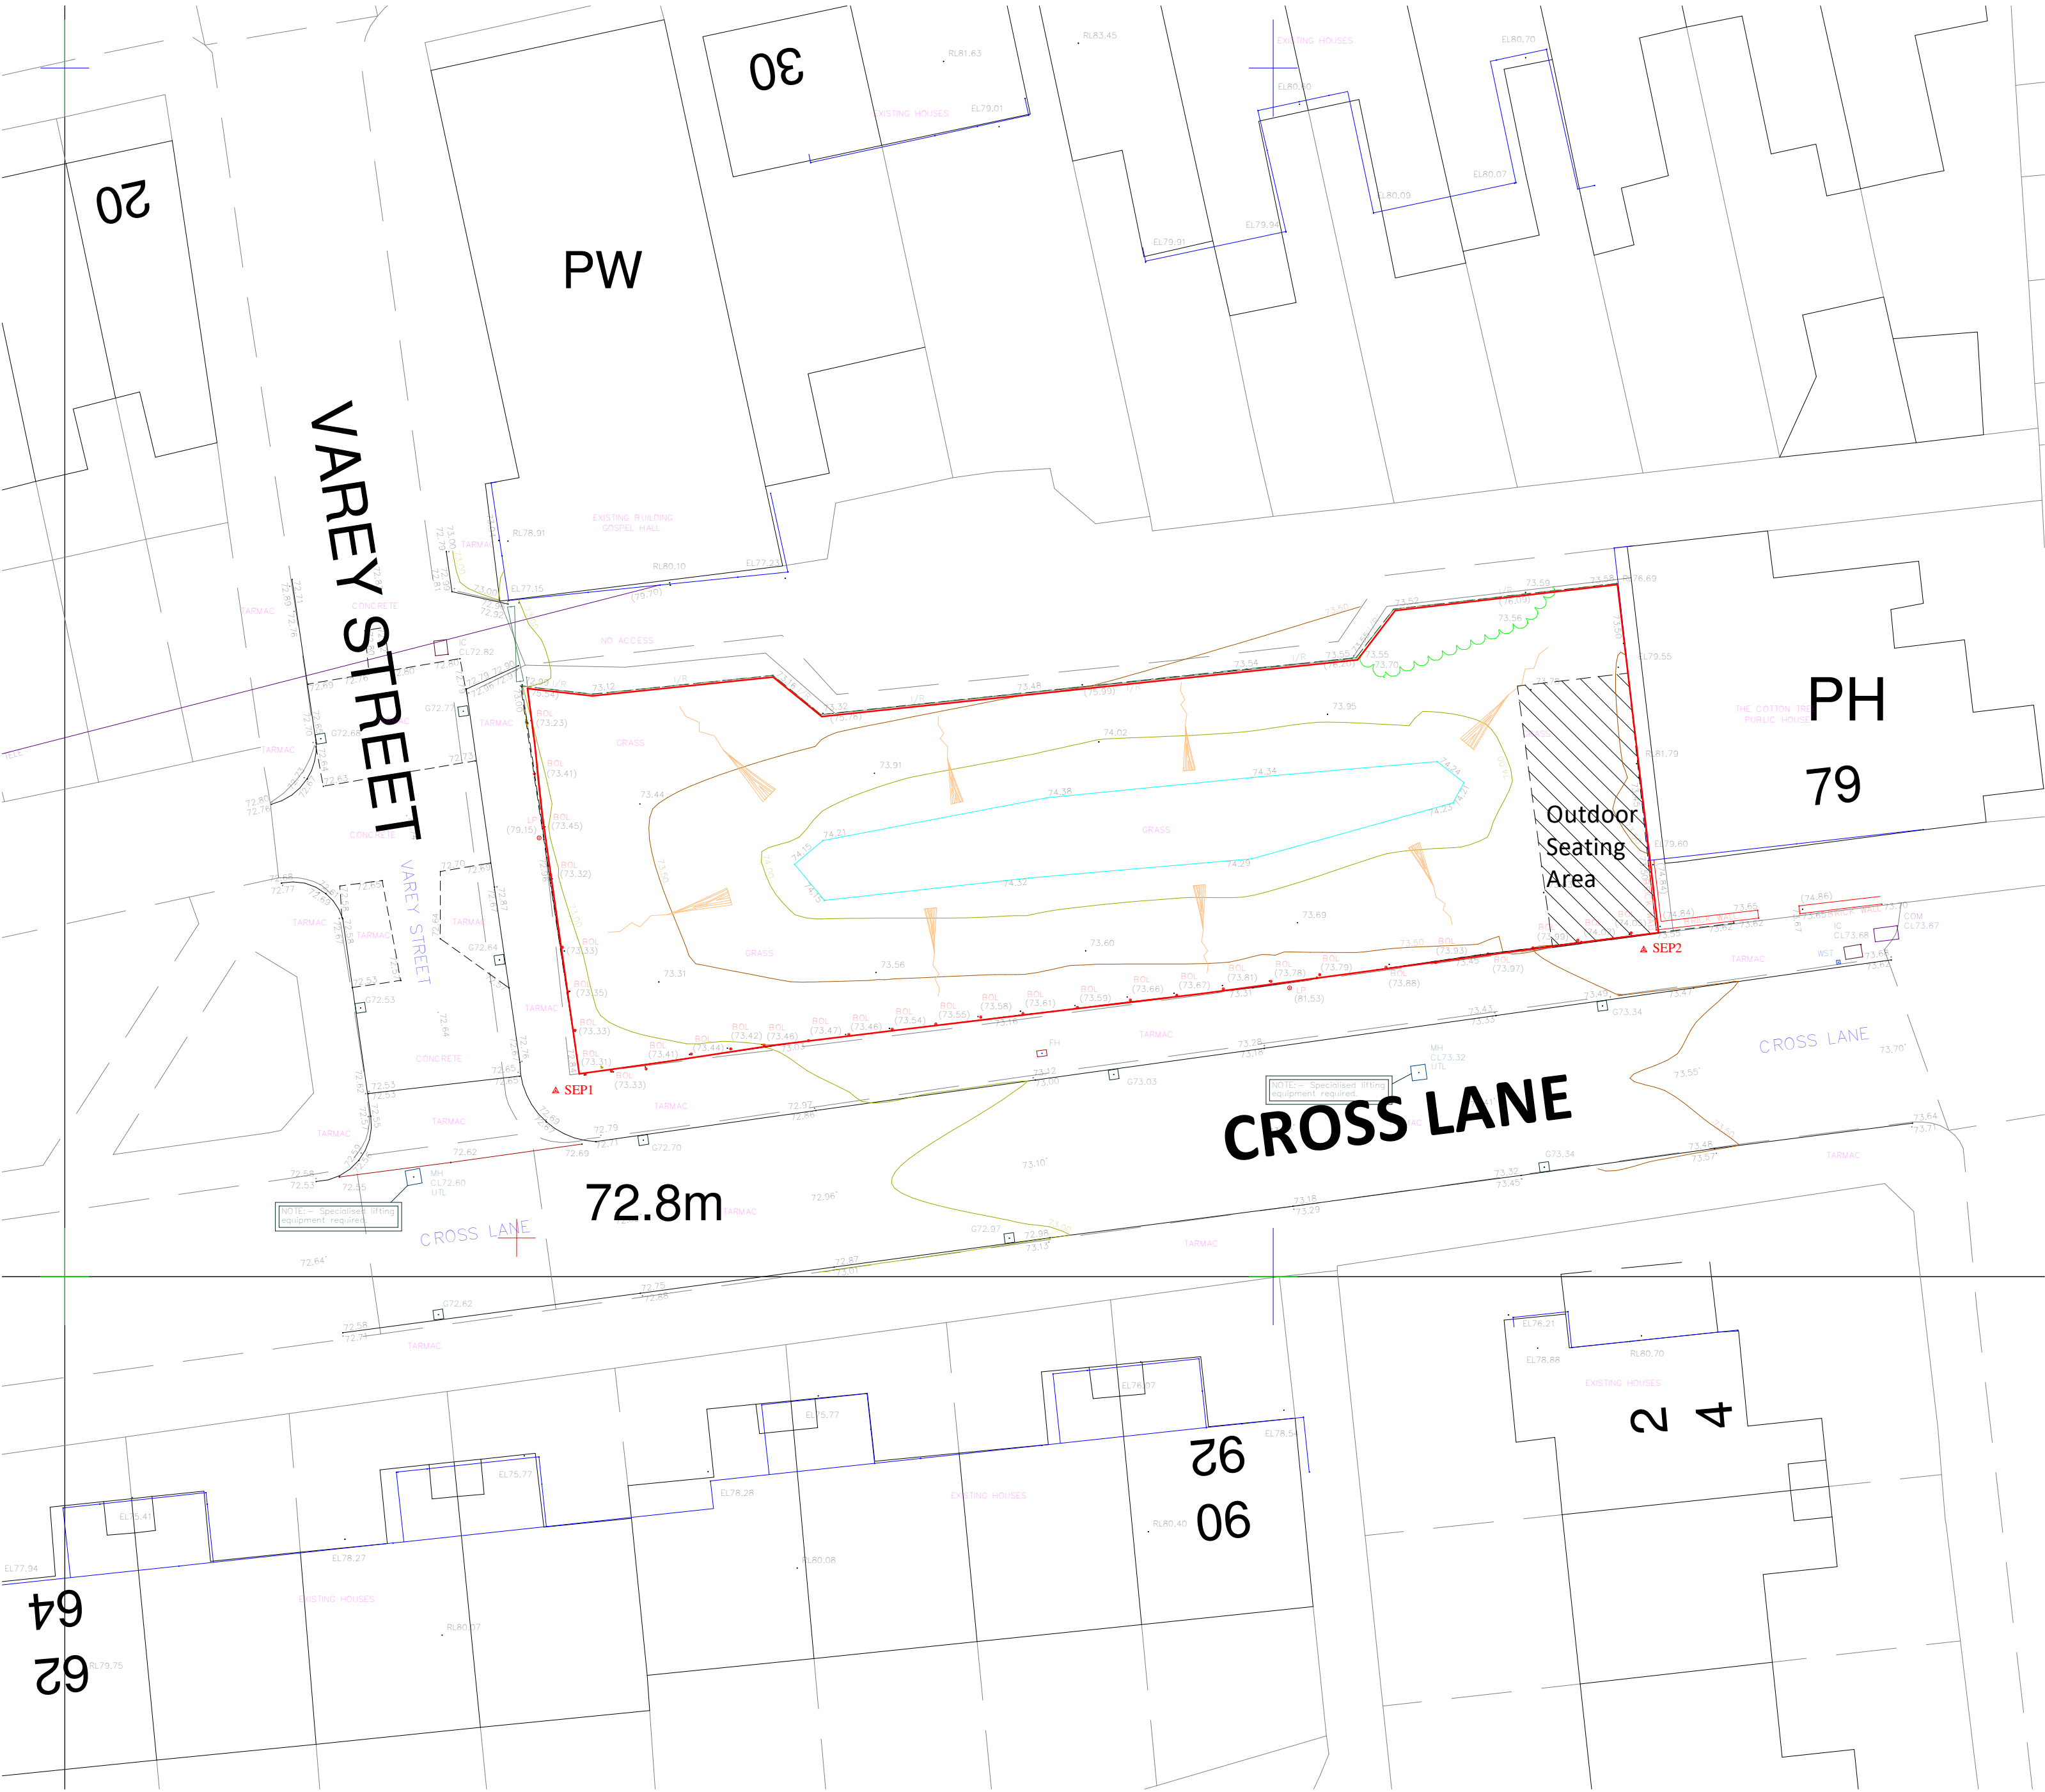

101 Existing Site Plan
1 : 200