




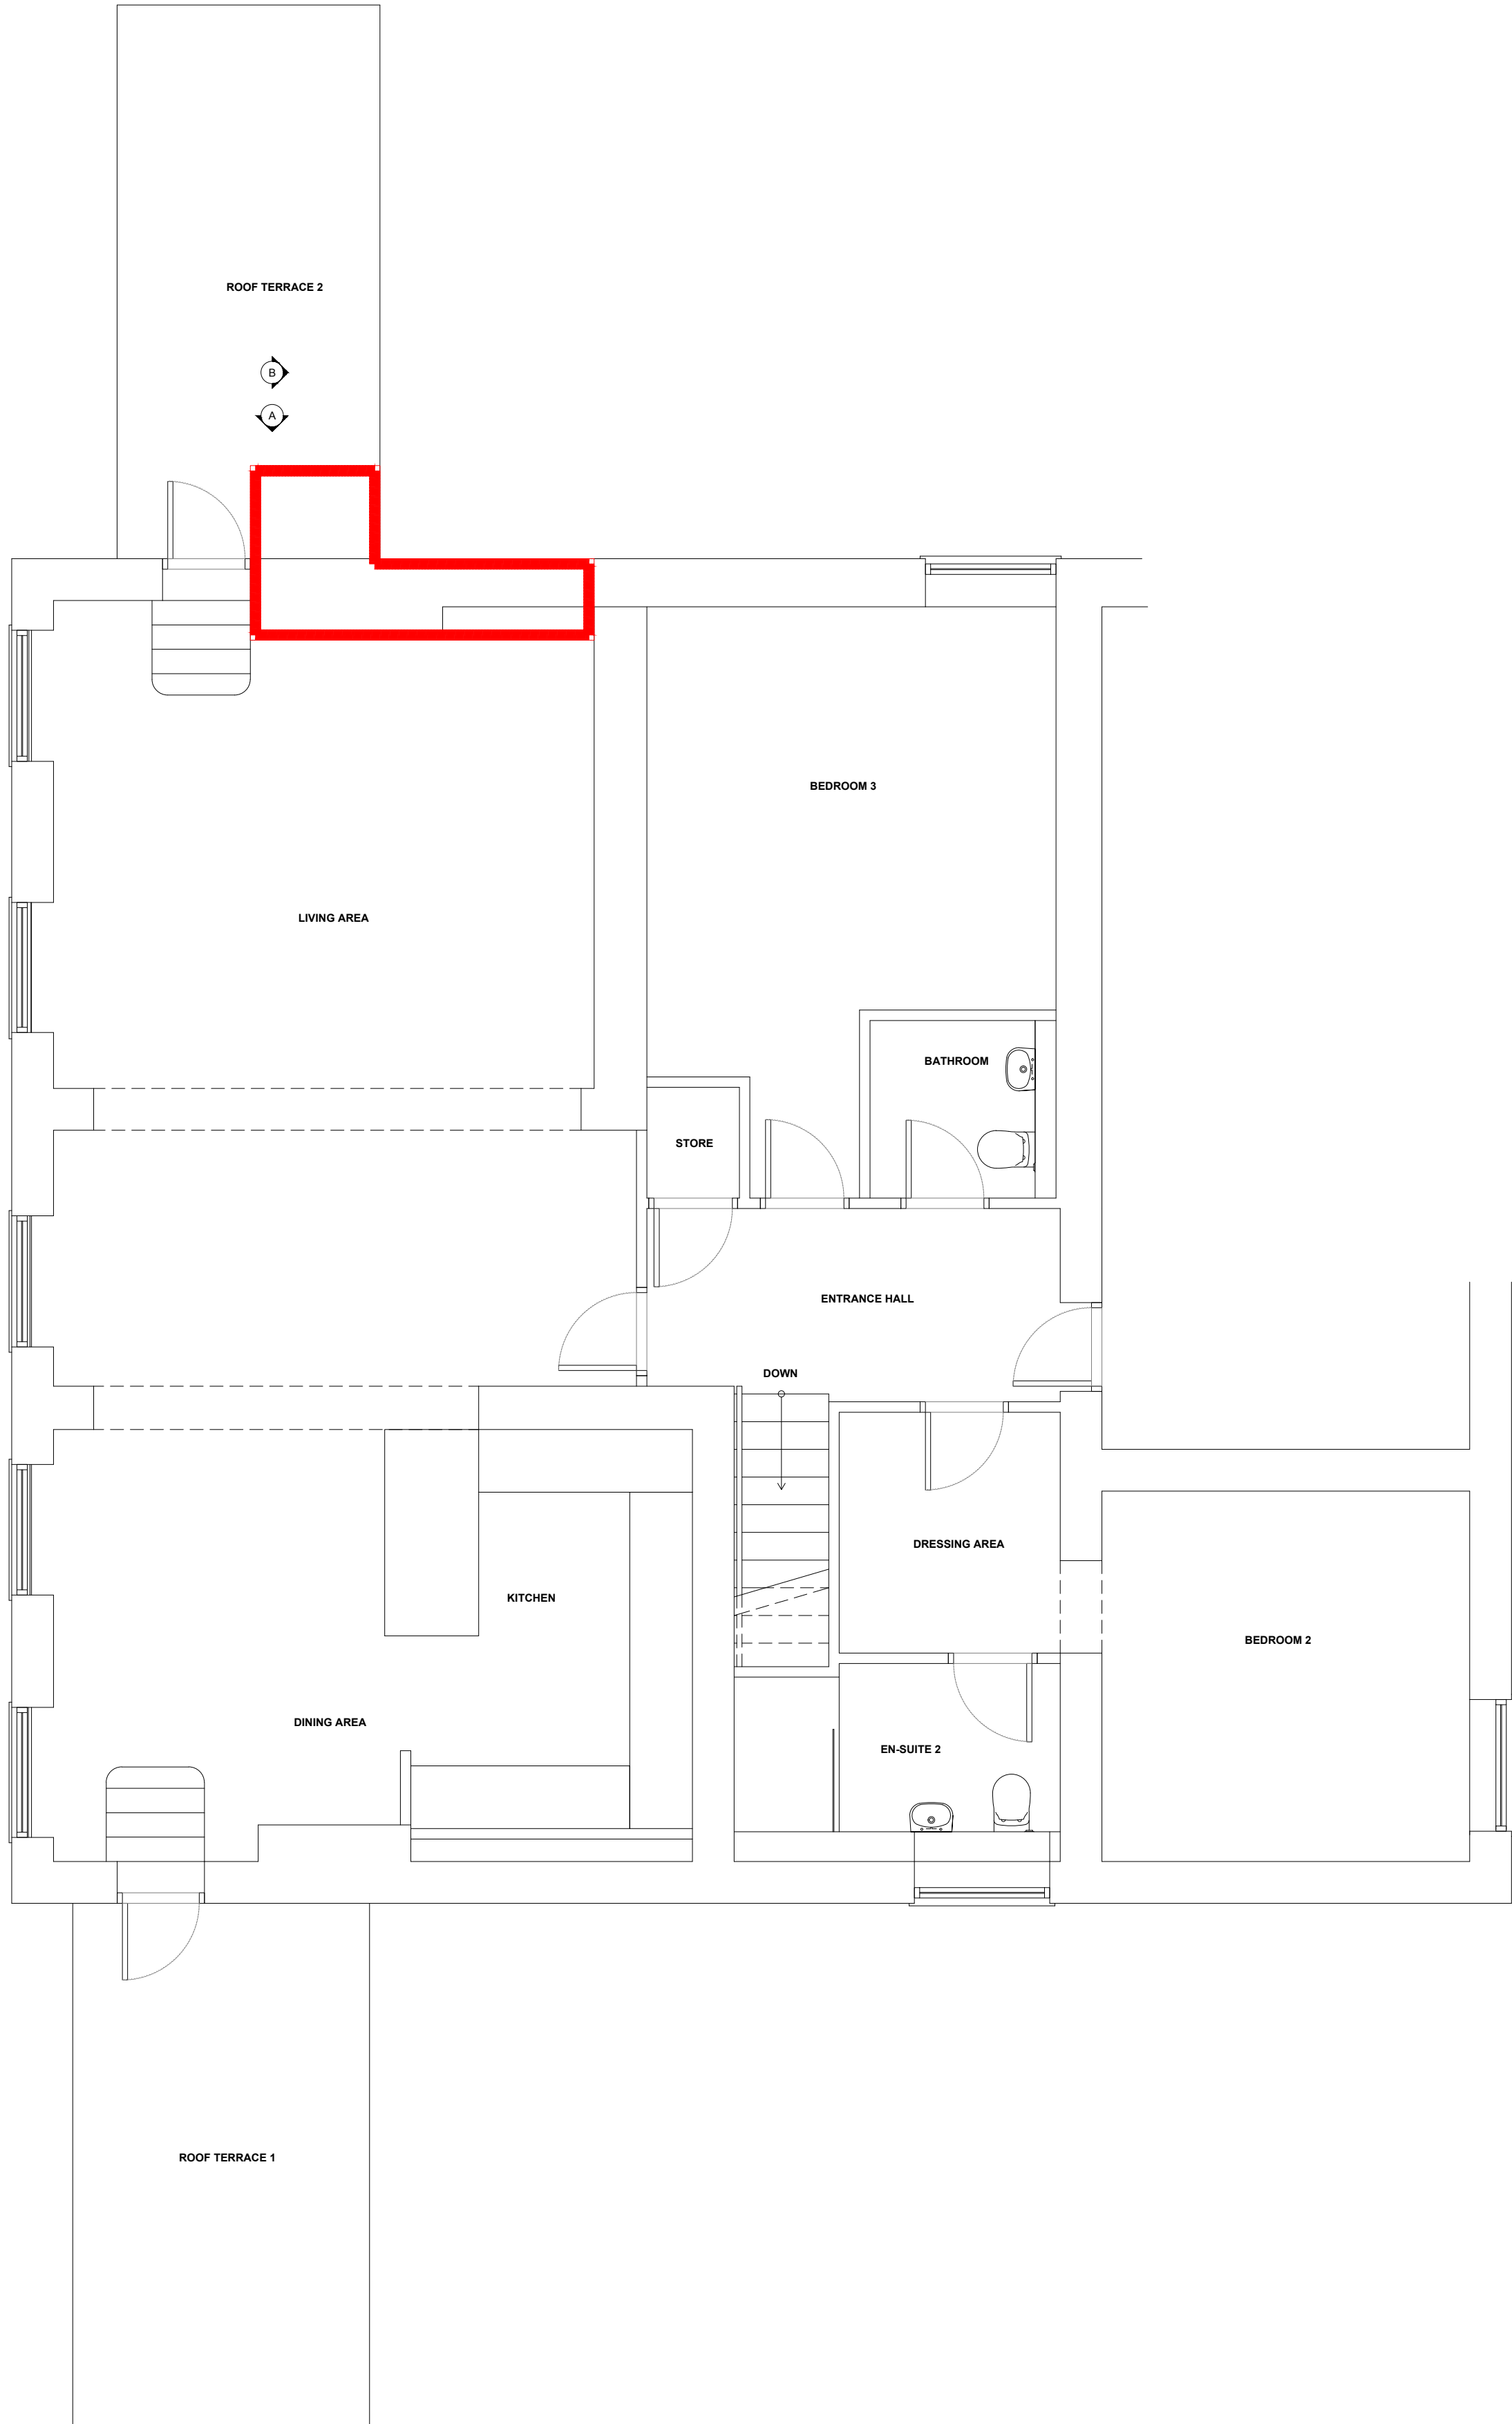


UPPER FLOOR PLAN - 1:50

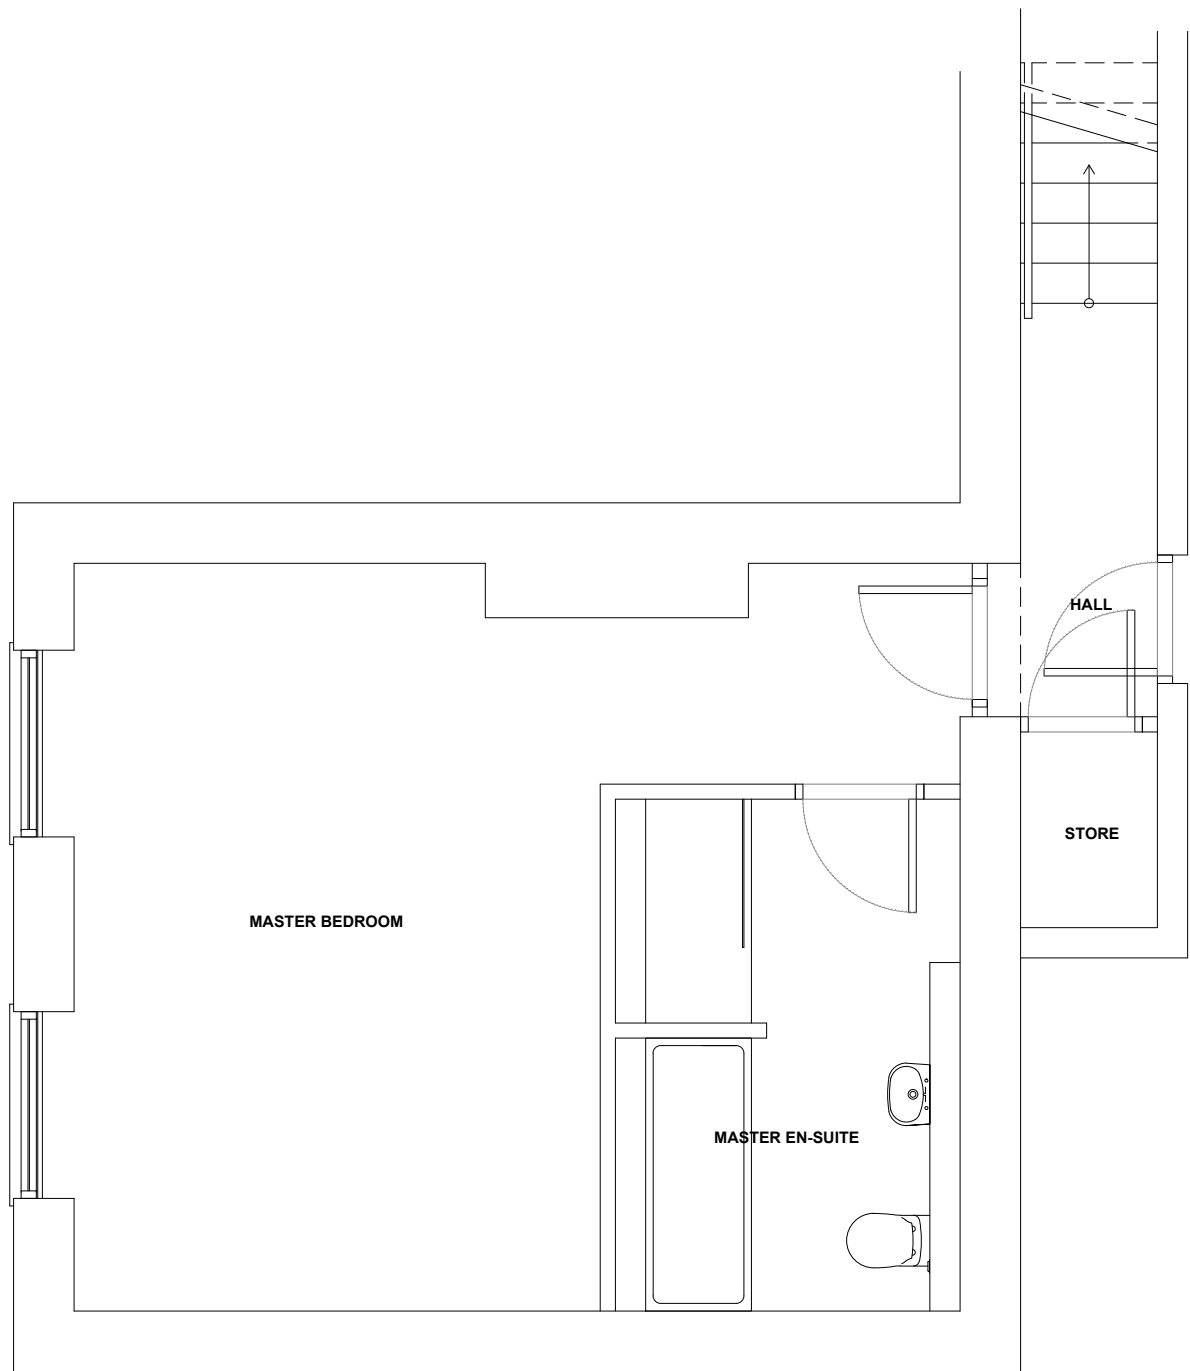

LOWER FLOOR PLAN - 1:50

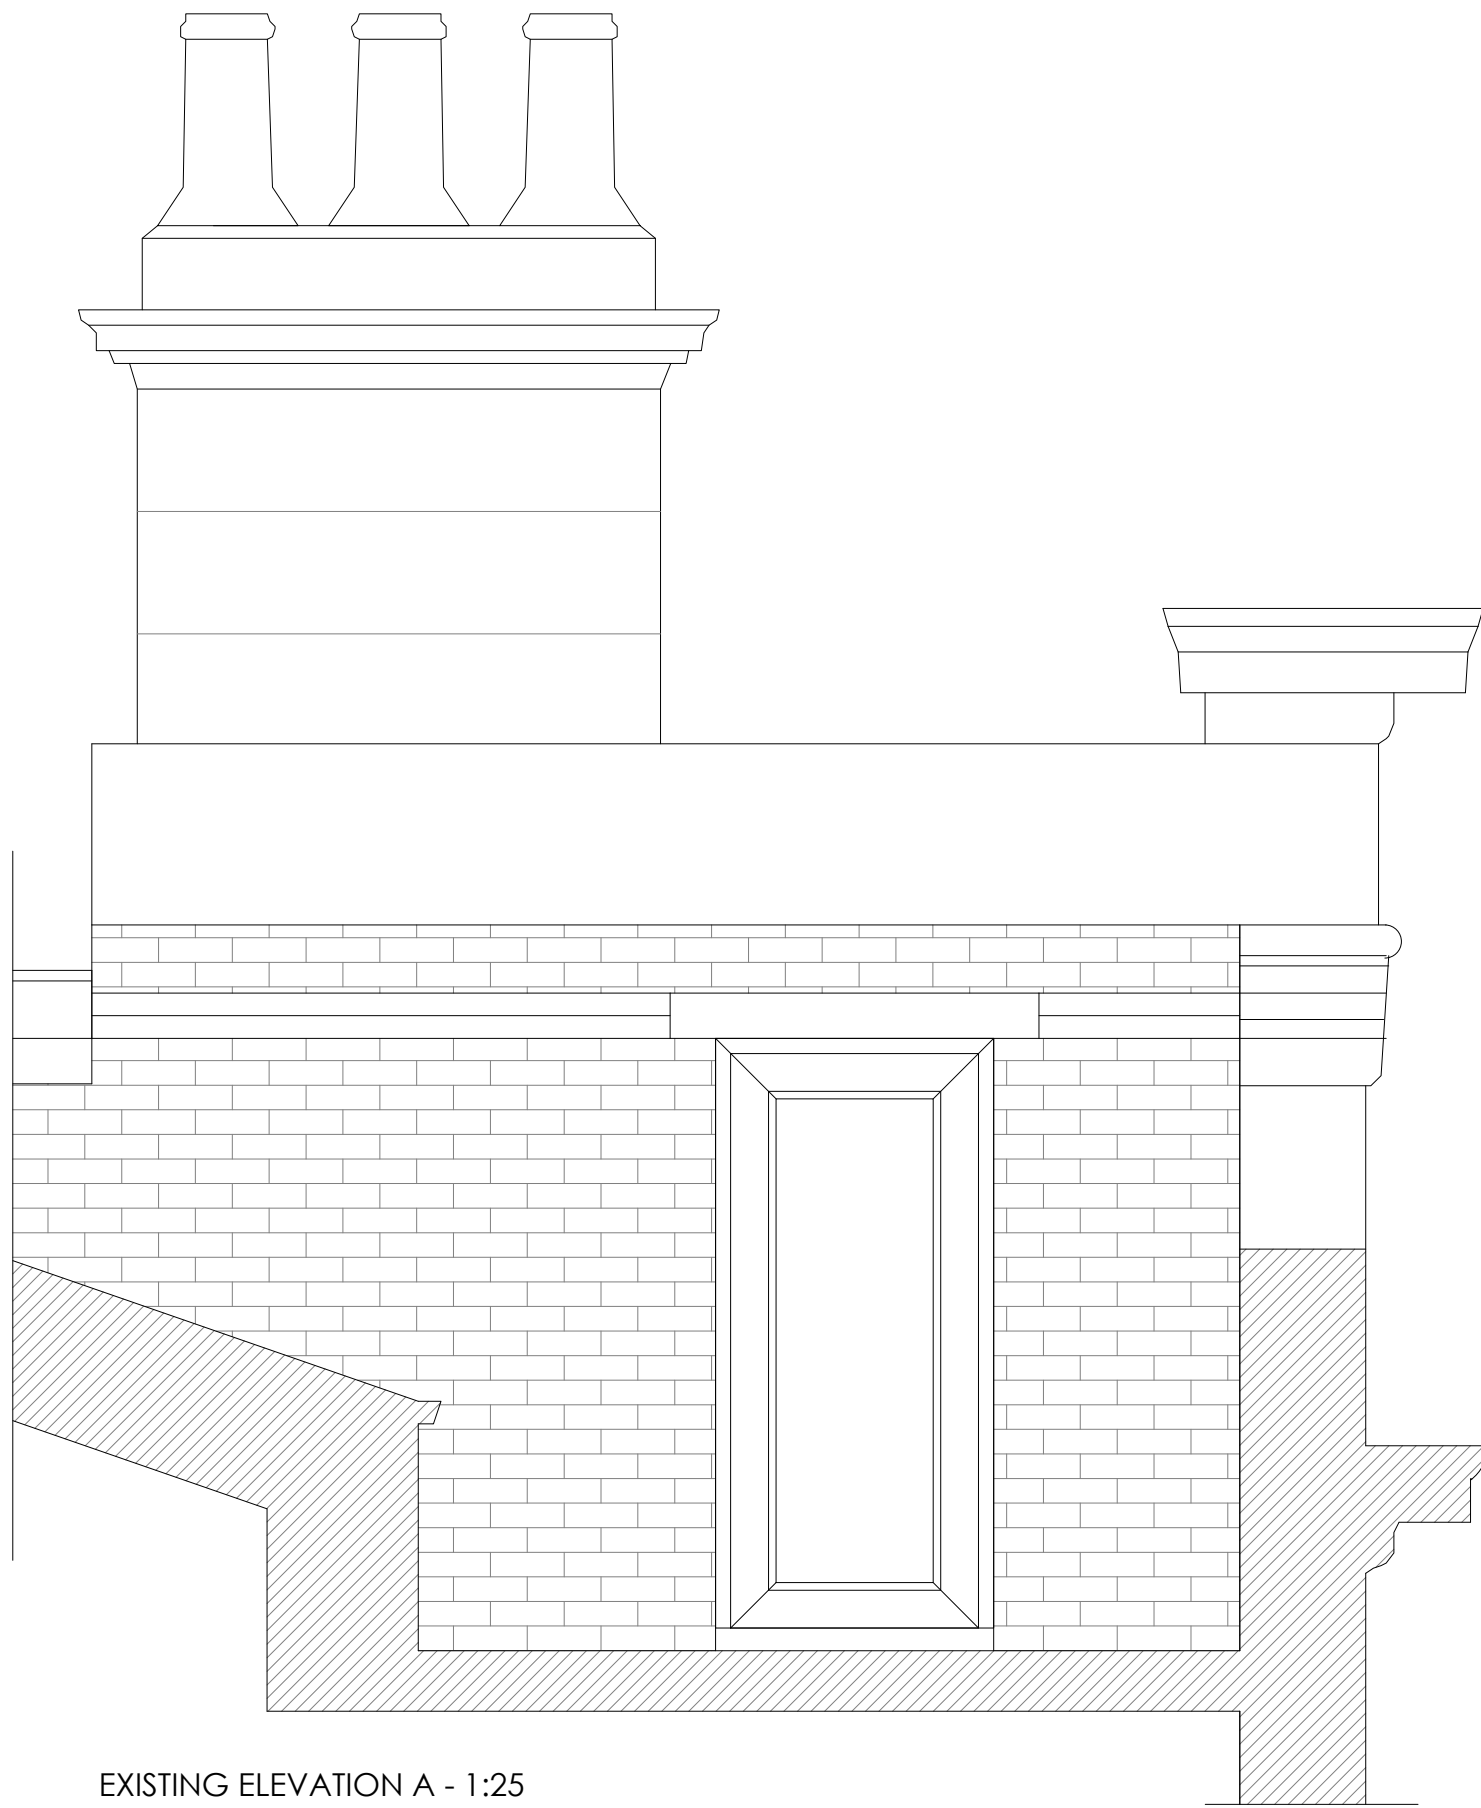

EXISTING ELEVATION A - 1:25

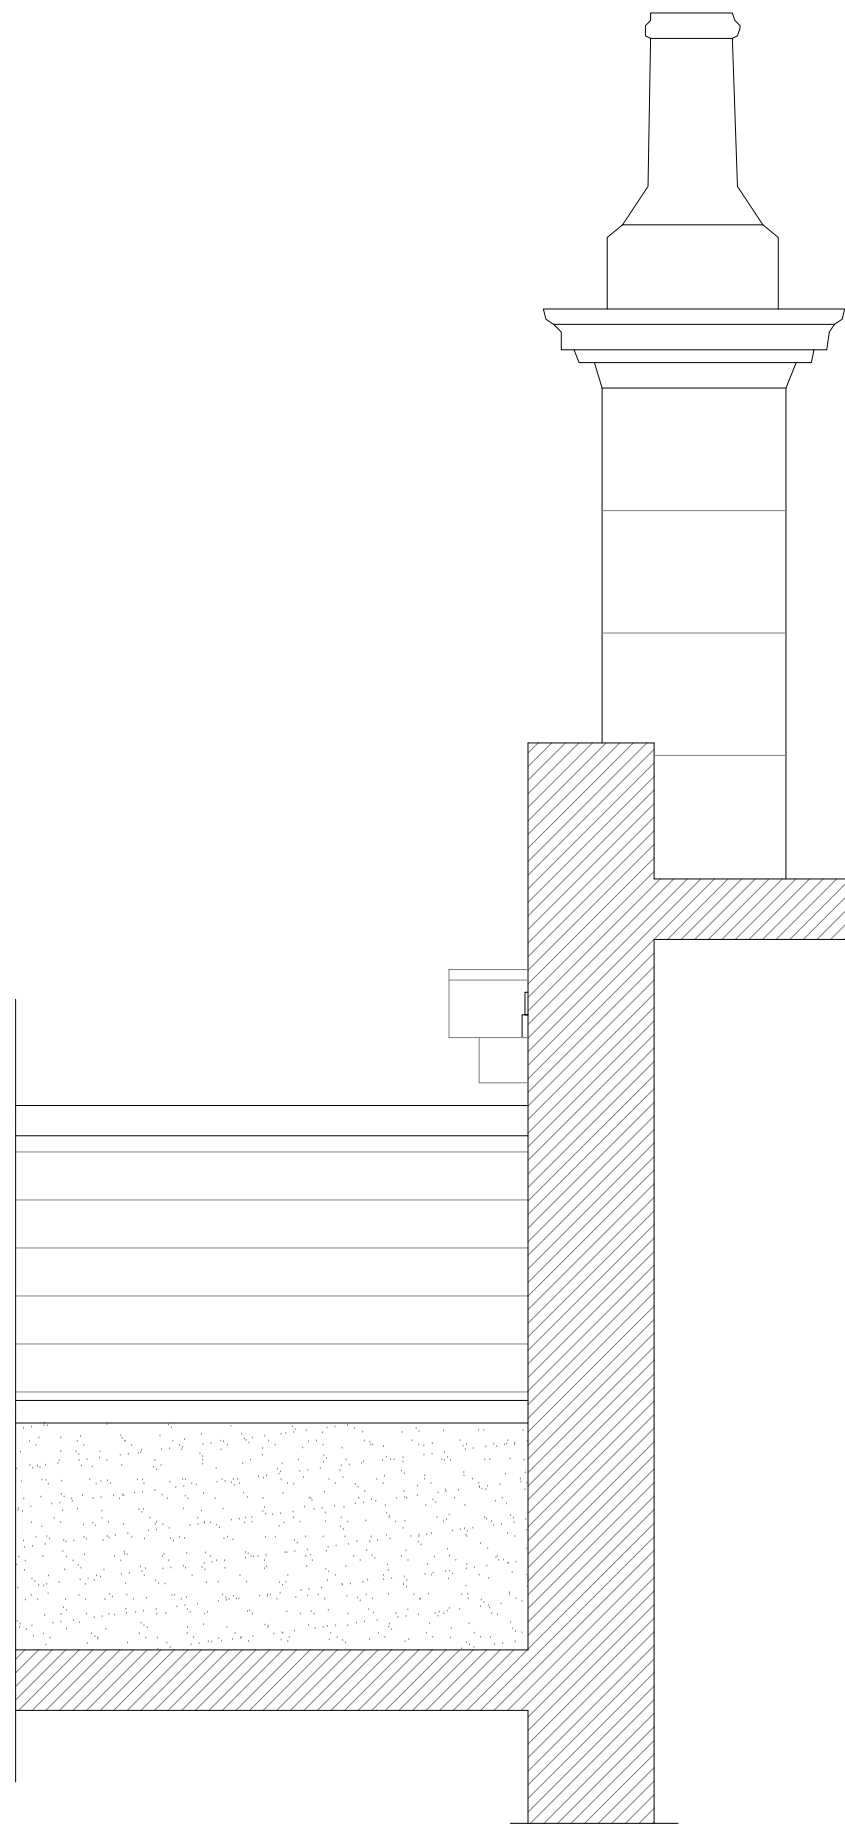

EXISTING ELEVATION B - 1:25

ALL ELECTRICAL DESIGN BY CONTRACTOR
TO SUIT CURRENT BRITISH STANDARDS.
SHOWN FOR INDICATIVE PURPOSES ONLY.

ALL DIMENSIONS ARE FOR REFERENCE
PURPOSES ONLY DISCREPANCIES ARE TO BE
REPORTED TO THE DRAWINGS AUTHOR. DO NOT
SCALE FROM DRAWING.

This drawing is copyright and may not be reproduced in whole or part without written authority. Do not scale off this drawing.

Rev	Date	Description	Rev By	Chkd By
A	12-01-22	Elevations added	JSM	JSM
Project Title				
REFURBISHMENT				
Client				
MR & MRS SALEH				
Status				
PLANNING				
Scale			Drawing Size	
1:50			A1	
Drawn By		Checked By	Date	
JSM		JSM	05/22	
Drawing Title				
EXISTING FLOOR PLANS				
Job-Dwg No				
483MAN-101A				
ABODE				
MANCHESTER 0161 711 0858 No.1 Spinningfields, WeWork (Abode) Quay Street, Manchester, M3 3JE				
LONDON 020 3053 8255 1 Knightsbridge Green, 7th Floor, Office 7.02 London, SW1X 7NE				
info@abode-architecture.co.uk www.abode-architecture.co.uk				