


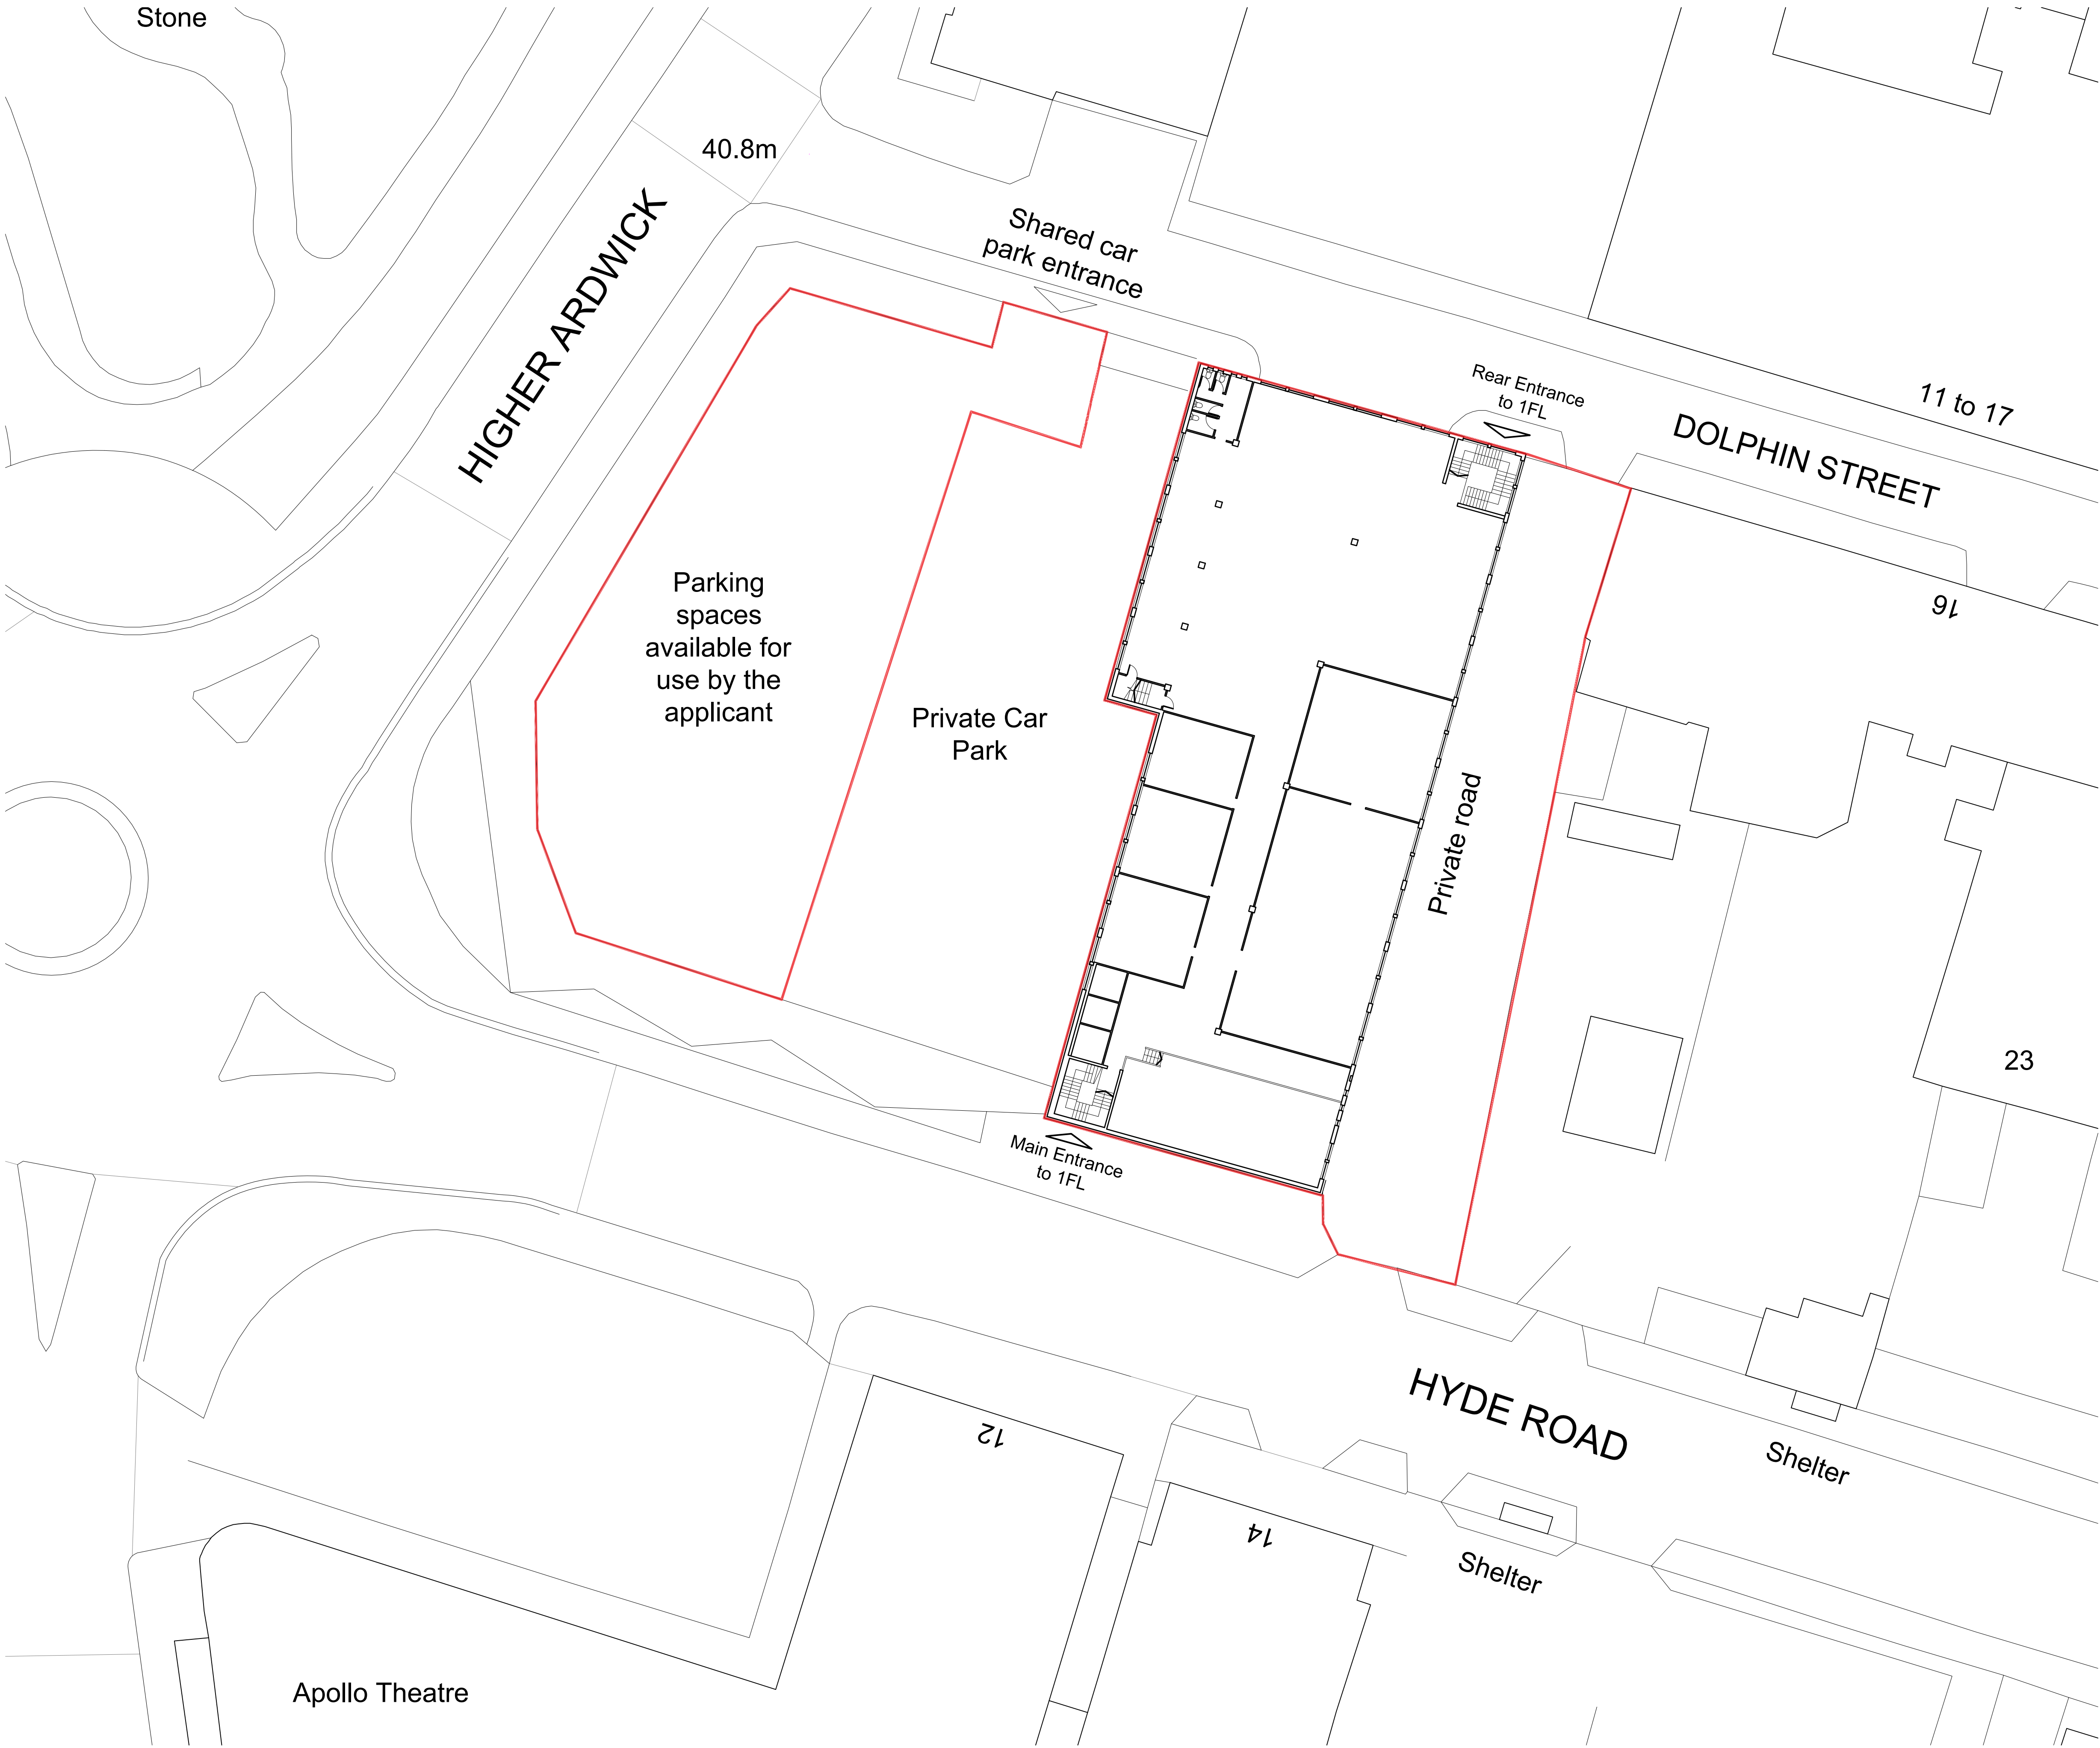

General Notes
01: Dimensions must not be scaled from this drawing. If in doubt, please ask.
02: All dimensions are in millimetres unless noted otherwise.
03: All dimensions should be verified on site before proceeding with the work.
04: TADW Architects shall be notified in writing of any discrepancies.
05: © TADW Limited (UK) 2015

Legend



P3	Red line development boundary updated	08.02.23	KM	AM
P2	Red line boundary indicating parking spaces available for use by the applicant	18.01.23	KM	AM
P1	Issued for comments	24.06.22	KM	AM
Issue	Description	Date	Drawn	Checked

Drawing Status
P - Planning | T - Tender | C - Construction | R - As Record

For Approval



Six St. Petersgate Stockport Cheshire SK1 1HD
Ph 0161 477 6158 Fx 0161 480 8342 mail@tadw.co.uk www.tadw.co.uk

Client	TTS Trading Ltd		
Job	Club 200, 3-9 Hyde Road, Ardwick, Manchester, M12 6BQ		
Title	Existing Site Plan showing Existing First Floor Plan		
Scale	1:250 @ A1		
Note - Prints from PDF files may not be to scale, check accuracy against scale			
			
Job Number	Drawing Number	Issue	
221318	02	P3	

01	Existing Site Plan
02	Scale 1:250 @ A1