


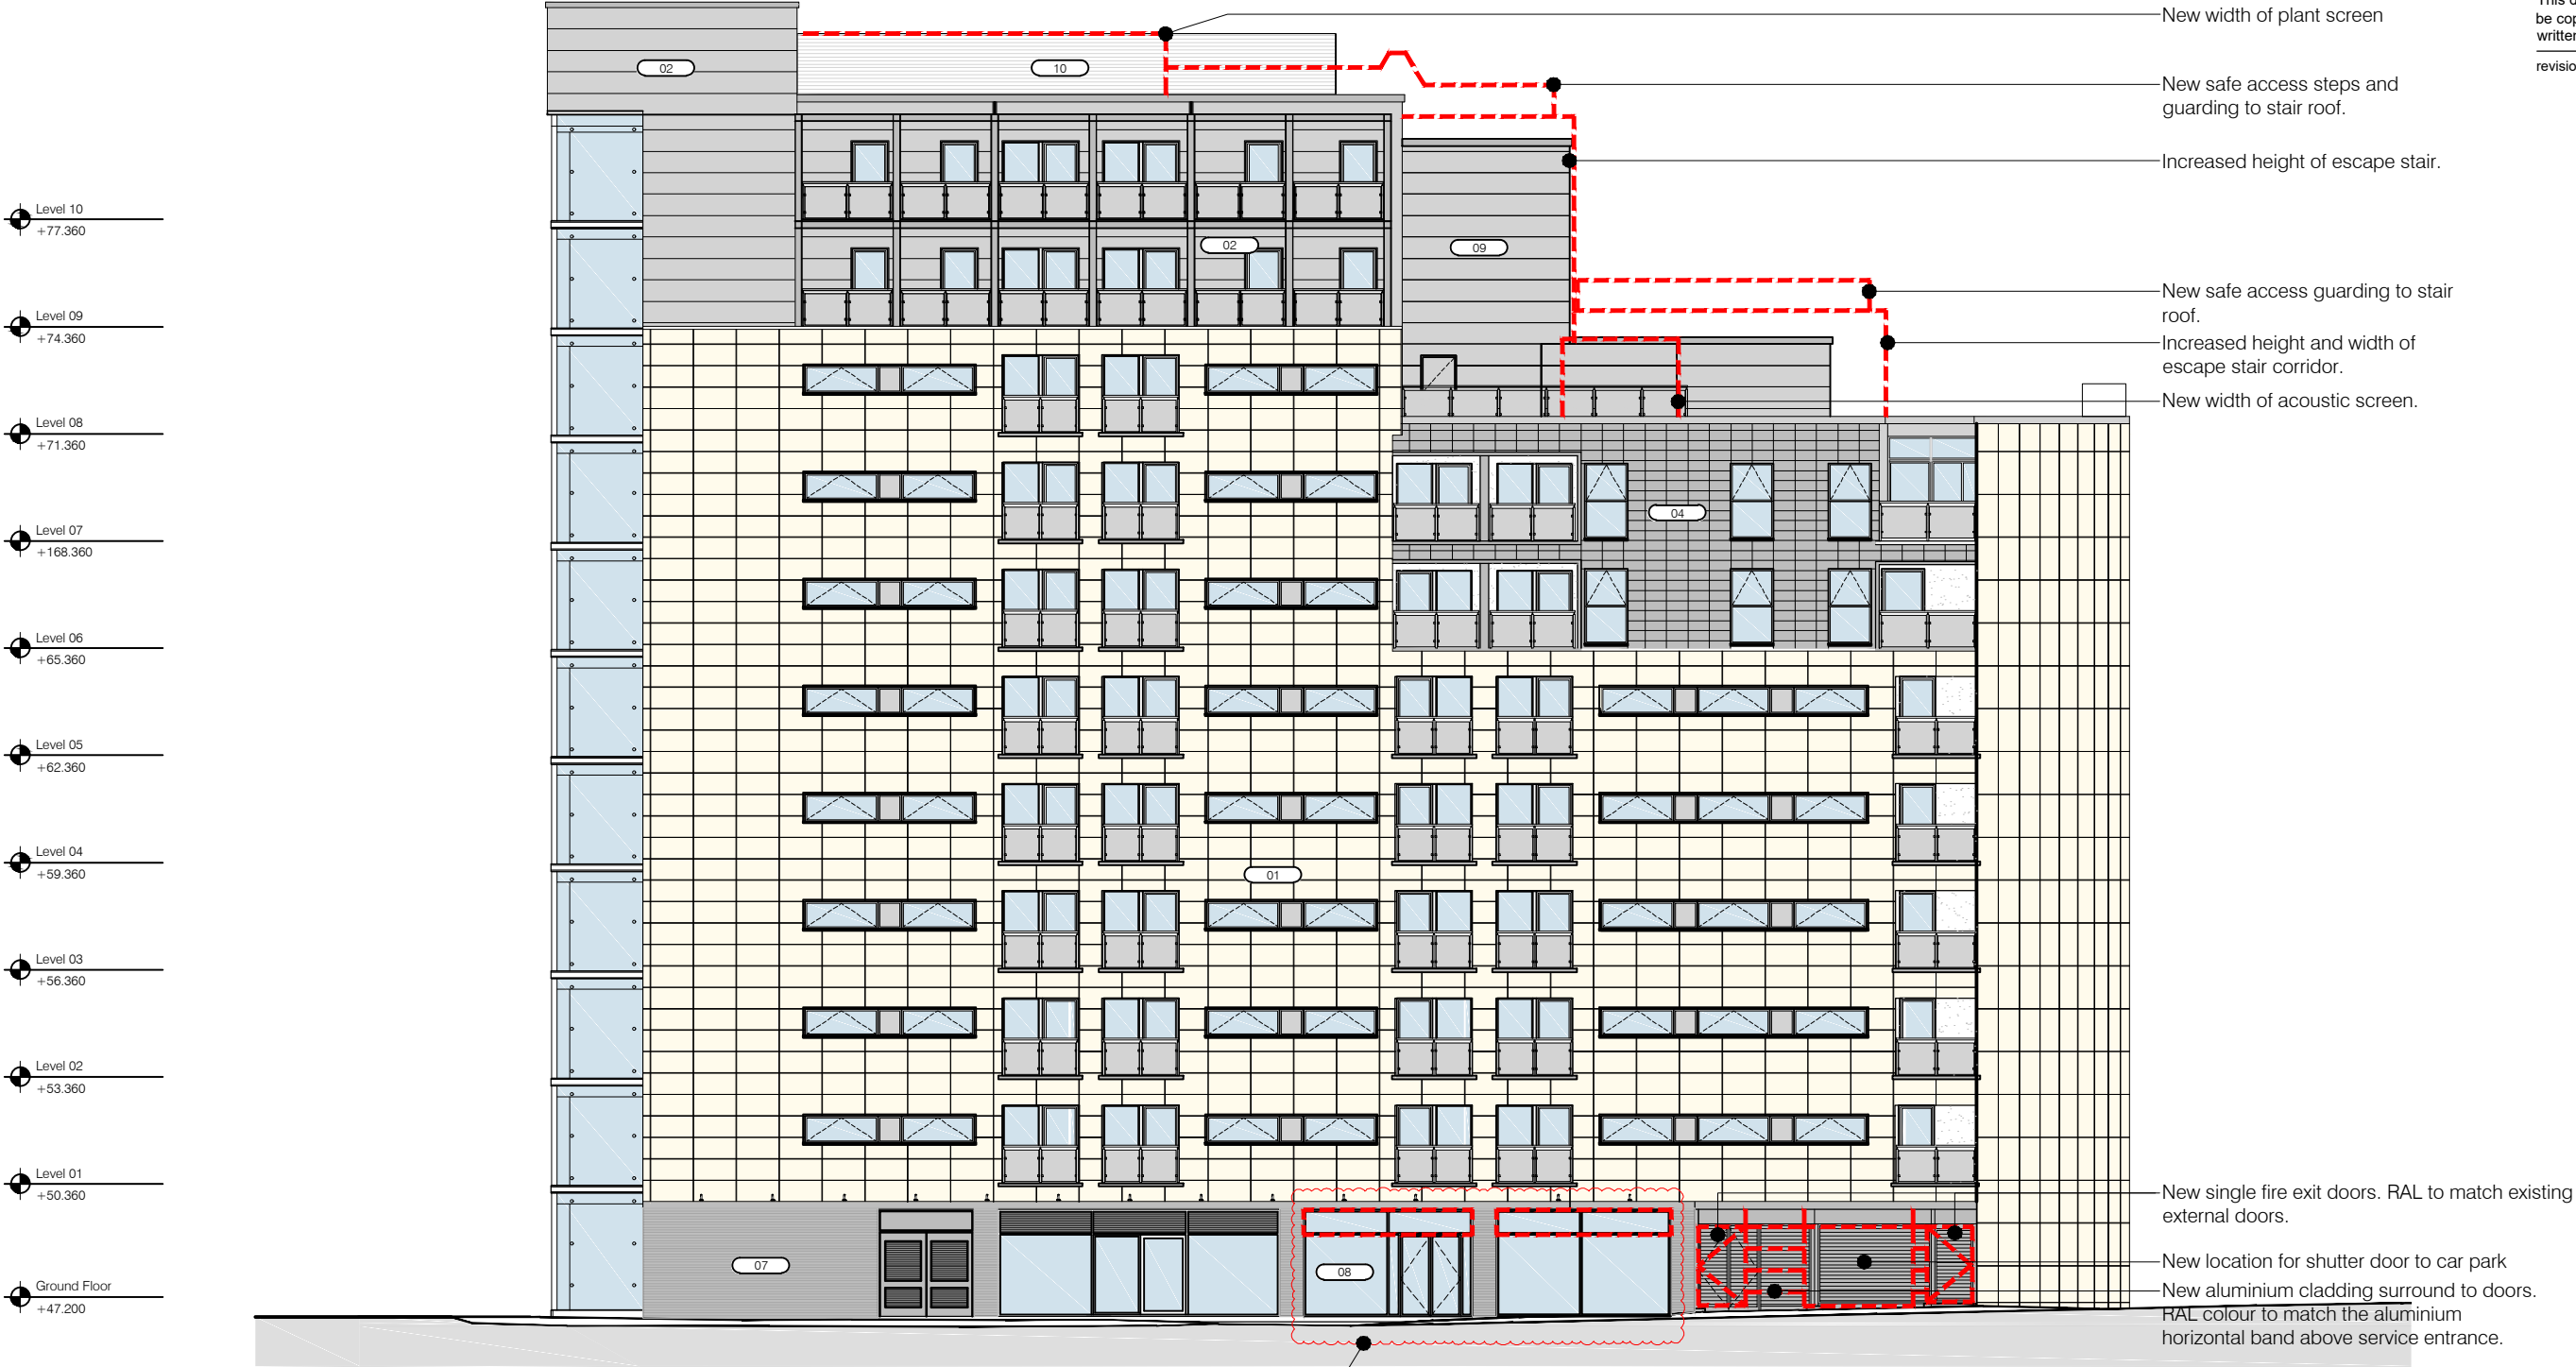

Proposed South East Elevation

Scale 1:200


Retail Change of Use
Application Number: 131300/FO/2021

New louvres above glazing - RAL to
match existing louvres above main
entrance door.

MATERIAL KEY:

- | | | | |
|----|-------------------------------------|----|----------------------------------|
| 01 | BUFF CERAMIC TILE CLADDING | 07 | DARK GREY CERAMIC TILE CLADDING |
| 02 | SILVER ALUMINIUM IP SYSTEM CLADDING | 08 | GLAZING |
| 03 | GREY ALUMINIUM IP SYSTEM CLADDING | 09 | SILVER ALUMINIUM CLADDING PANELS |
| 04 | BLACK TERRACOTTA TILE CLADDING | 10 | ALUMINIUM LOUVRED PLANT SCREEN |
| 05 | WHITE STO RENDER FINISH | 11 | GLAZED LOUVRED VENTILATOR |
| 06 | DARK GREY BRICK | | |

SCALE BAR
0 1 2 3 4 5 6 7 8 9 10m

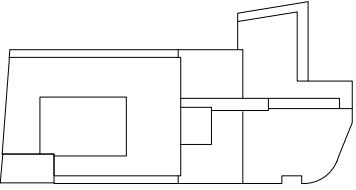

Merchant Exchange
20 Bell Street
Glasgow
G1 1LG

+44(0)141 552 2194
weareica.com



project title //
La Reserve
Manchester

drawing title //
Proposed South East Elevation

issue stage //

INFORMATION

date //	drawn //	scale @ A3 //
JAN 21	LH	1:200
project //	dwg number //	revision //
1398	SK(PL)121	