

- NOTES:
- THE CONTRACTOR IS RESPONSIBLE FOR CHECKING DIMENSIONS, TOLERANCES & REFERENCES. ANY DISCREPANCY TO BE VERIFIED WITH THE ARCHITECT BEFORE PROCEEDING WITH THE WORKS.
 - WHERE AN ITEM IS COVERED BY DRAWINGS OF DIFFERENT SCALES, THE LARGER SCALE DRAWING TO BE WORKED TO. DO NOT SCALE FROM THE DRAWING. FIGURED DIMENSIONS TO BE WORKED TO IN ALL CASES.
 - THIS DRAWING TO BE READ IN CONJUNCTION WITH:




Front Elevation



Side Elevation

ELEVATIONS: PV Array on Roof (1:100)

See drawing 1.05 (Apartment Block Plans & Elevations) for further detail on Elevations.

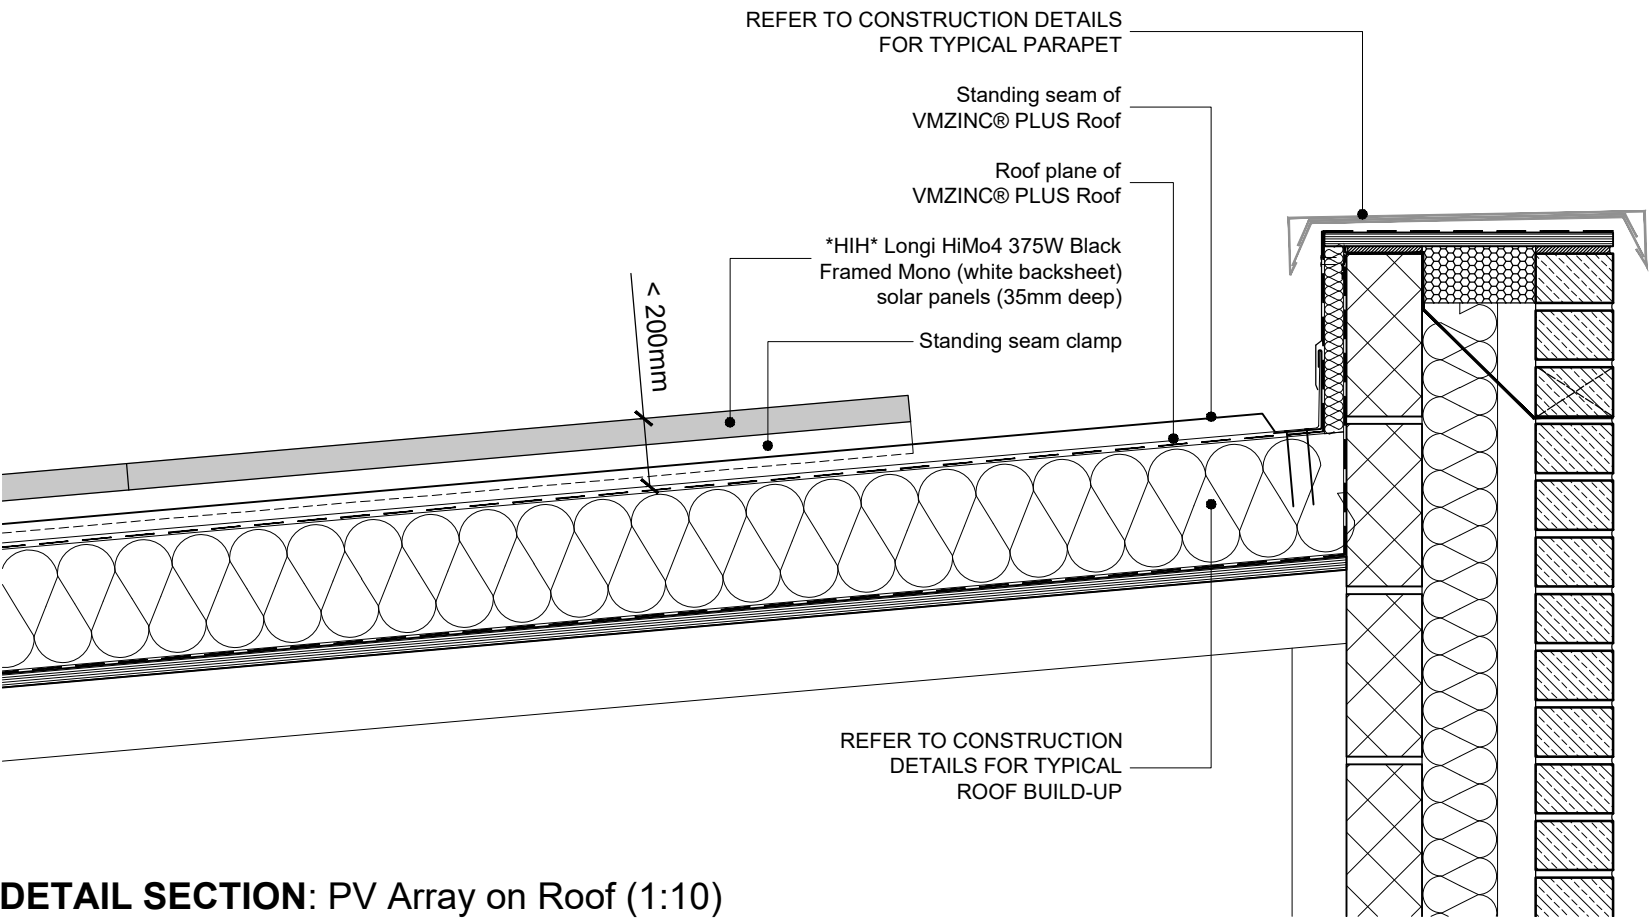

DETAIL SECTION: PV Array on Roof (1:10)

Rev Date By

Client:

Southway Housing Trust

Project:

Southway Infill Sites

Description:

PV Array Elevations & Detail Section
Nell Lane

Purpose of issue:

PLANNING

Drawn by: Checked by: Scale:

MM HR 1:100/1:10@A2

Date: Project No: Drawing No: Rev:

DEC 22 18-021/20-057 1.11



Manchester office: Raven House, 113 Fairfield Street, Manchester, M12 6EL. Tel: 0161 272 3500 Fax: 0161 272 3501
studio@trianglearchitects.co.uk www.trianglearchitects.co.uk www.twitter.com/TriangleArch