
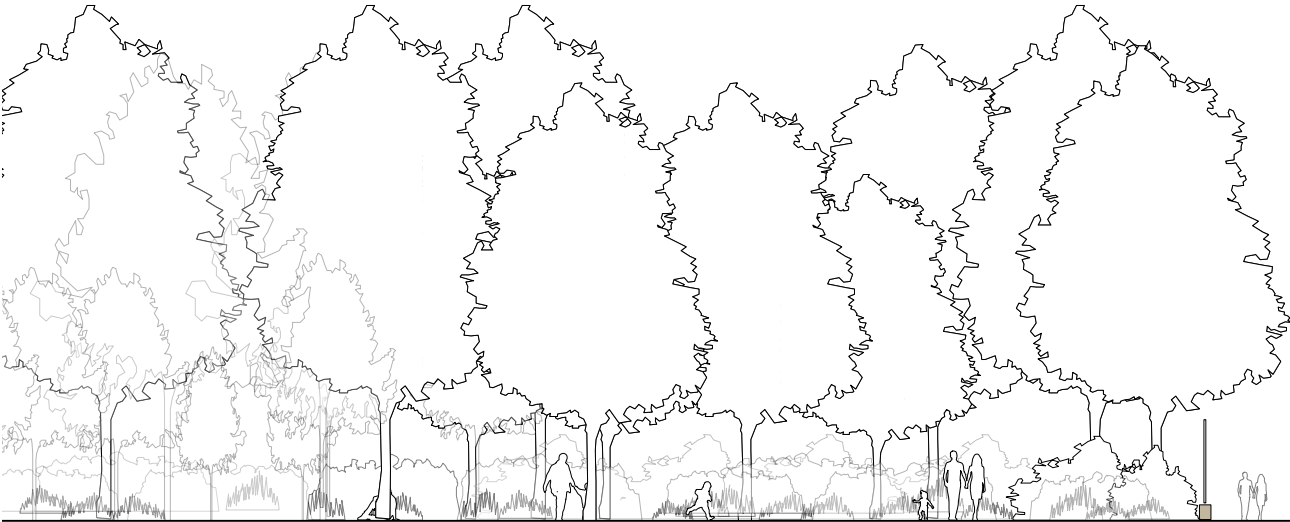


ELEVATION KEY

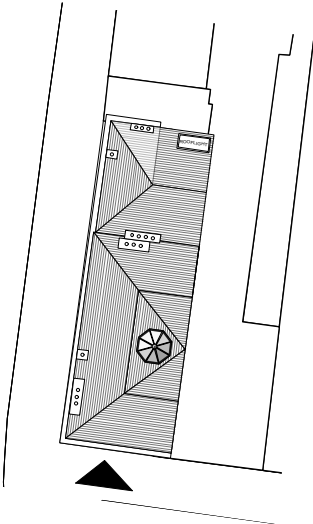

0 1 2 3 4 5 6 7 8 9 10 M

PROPOSED CONTEXT SOUTH ELEVATION- ST JOHN STREET
1:200 @ A3

28 St John Street

PLANNING

© Copyright Ollier Smurthwaite Architects

REVISION	DATE	DESCRIPTION

CLIENT: LEASING OPTIONS LTD	
PROJECT: PROPOSED RESIDENTIAL DEVELOPMENT	
ADDRESS: 28 ST JOHN STREET	
DRAWING TITLE: PROPOSED CONTEXT SOUTH ELEVATION	
SCALE: 1:200 @A3	DATE: OCTOBER 2022
DRAWING NO: A665_P_303	

OLLIER SMURTHWAITE ARCHITECTS

40 King Street, Manchester, M2 6BA
T 0161 883 0838
F 0161 883 0839
E mail@olliersmurthwaite.com